




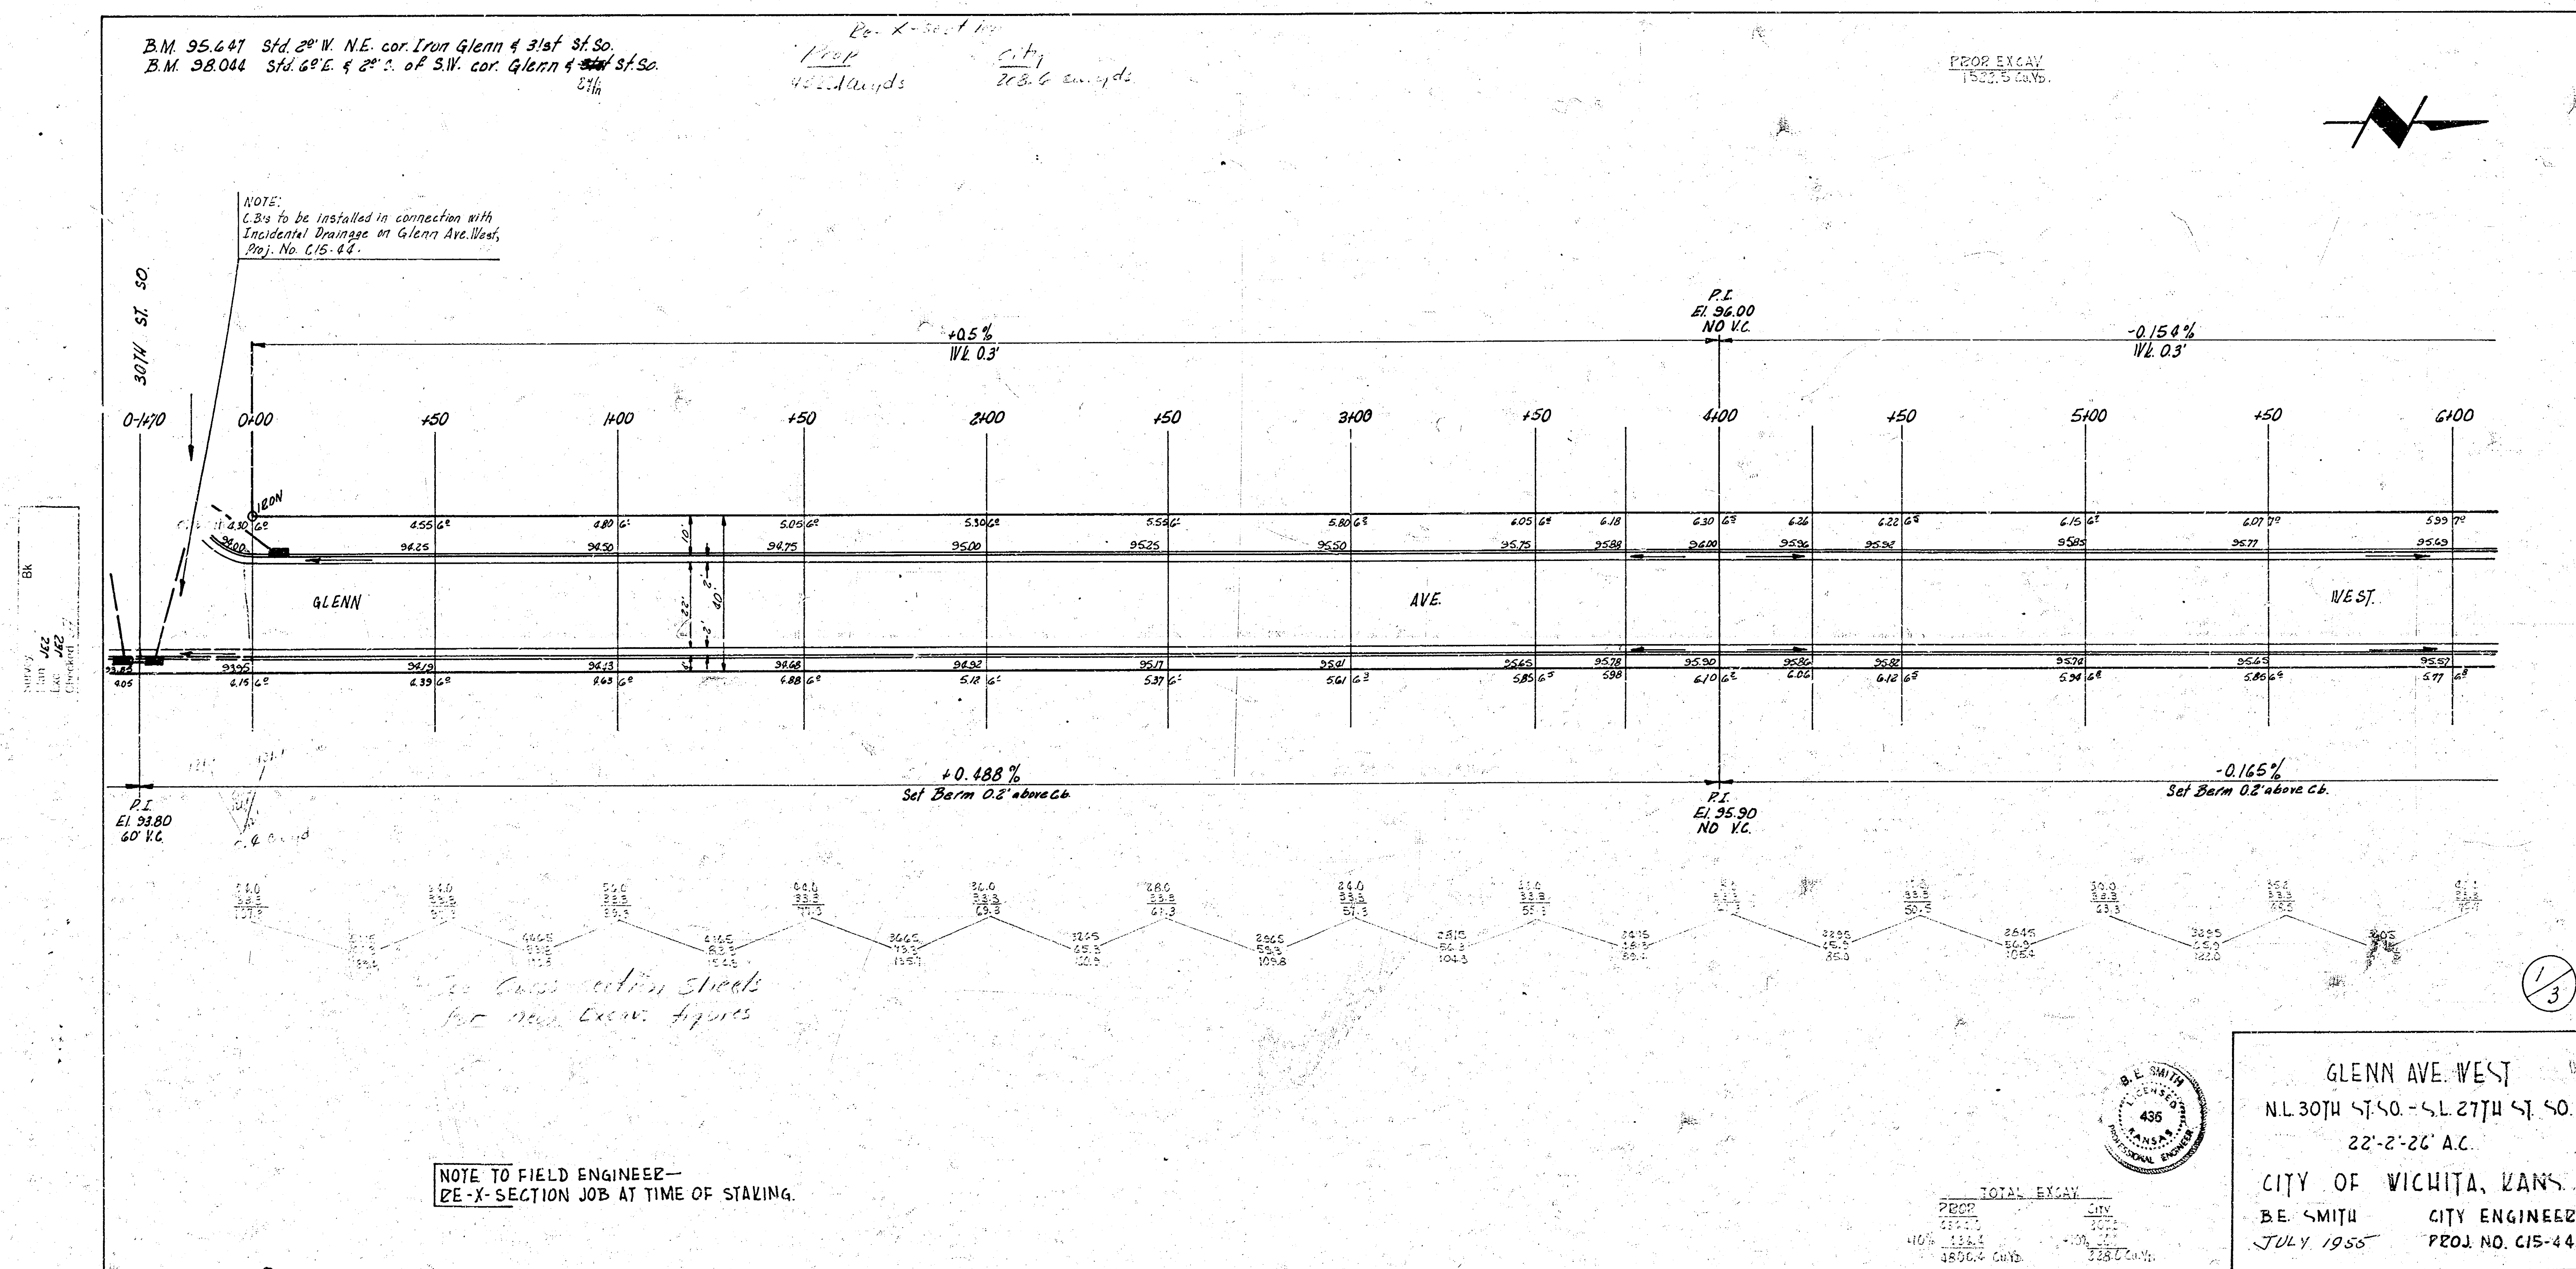


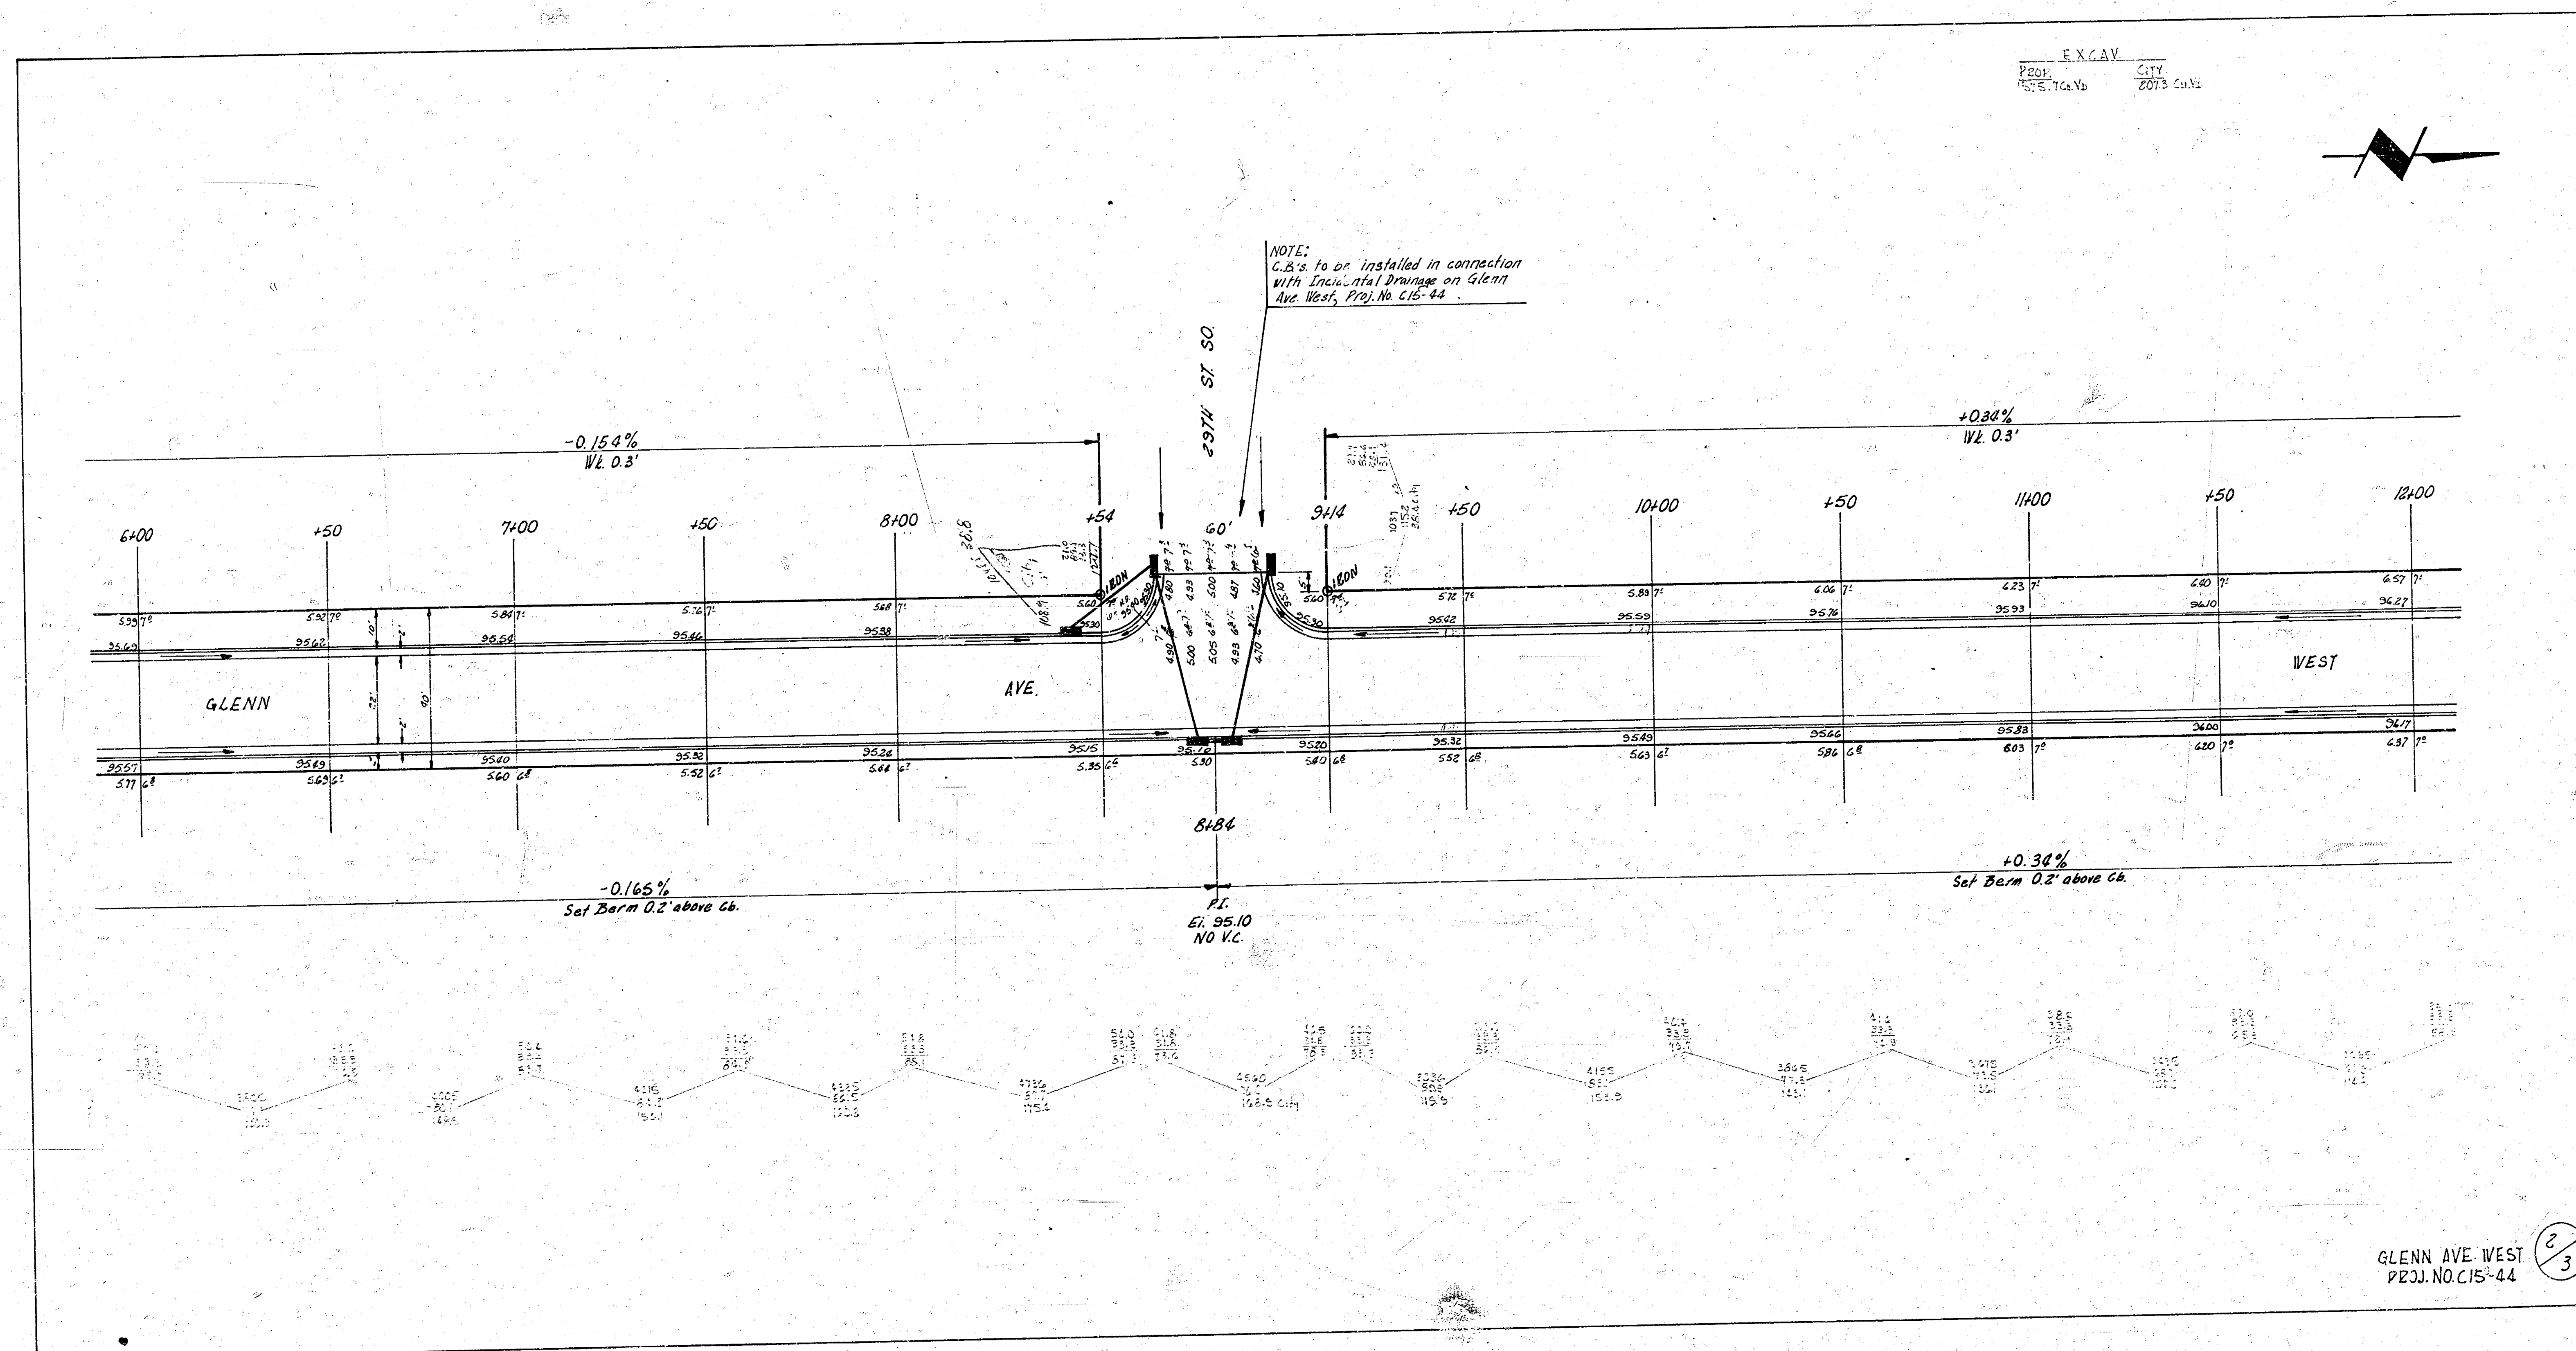



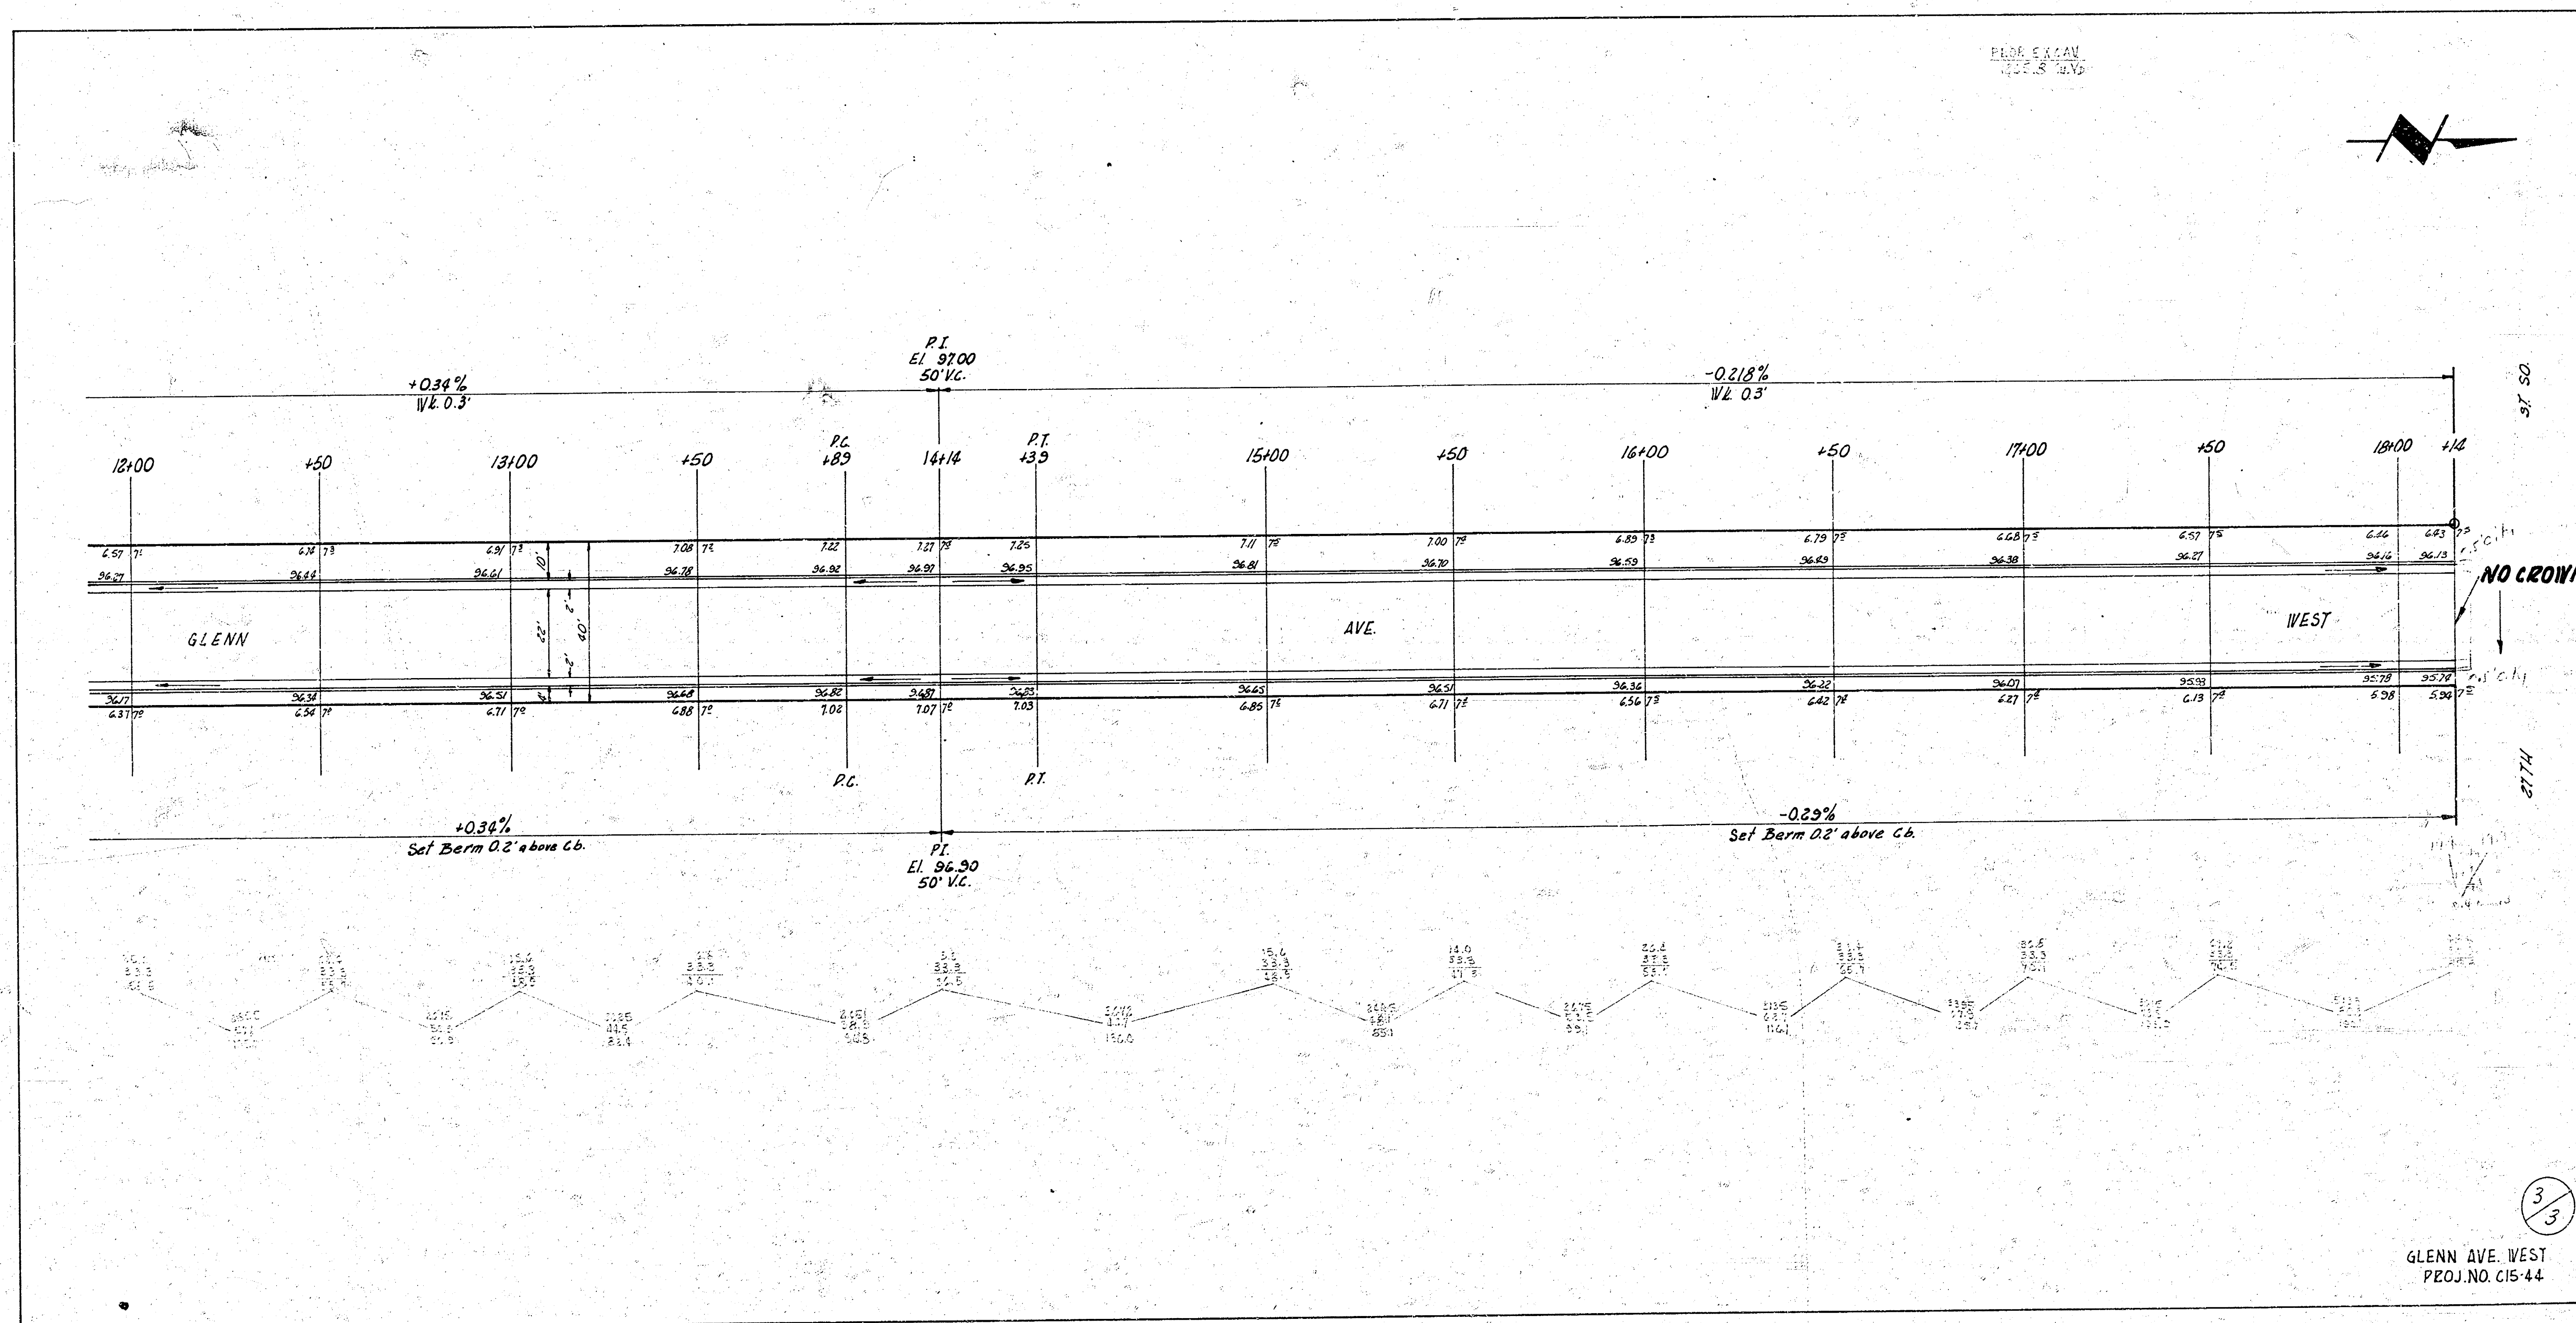


B.M. 95.641 Std. 2" W. N.E. cor. Iron Glenn & 31st St. So.
 B.M. 98.044 Std. 6" E. & 2" S. of S.W. cor. Glenn & 31st St. So.

Young
 J.E.
 J.E.C.

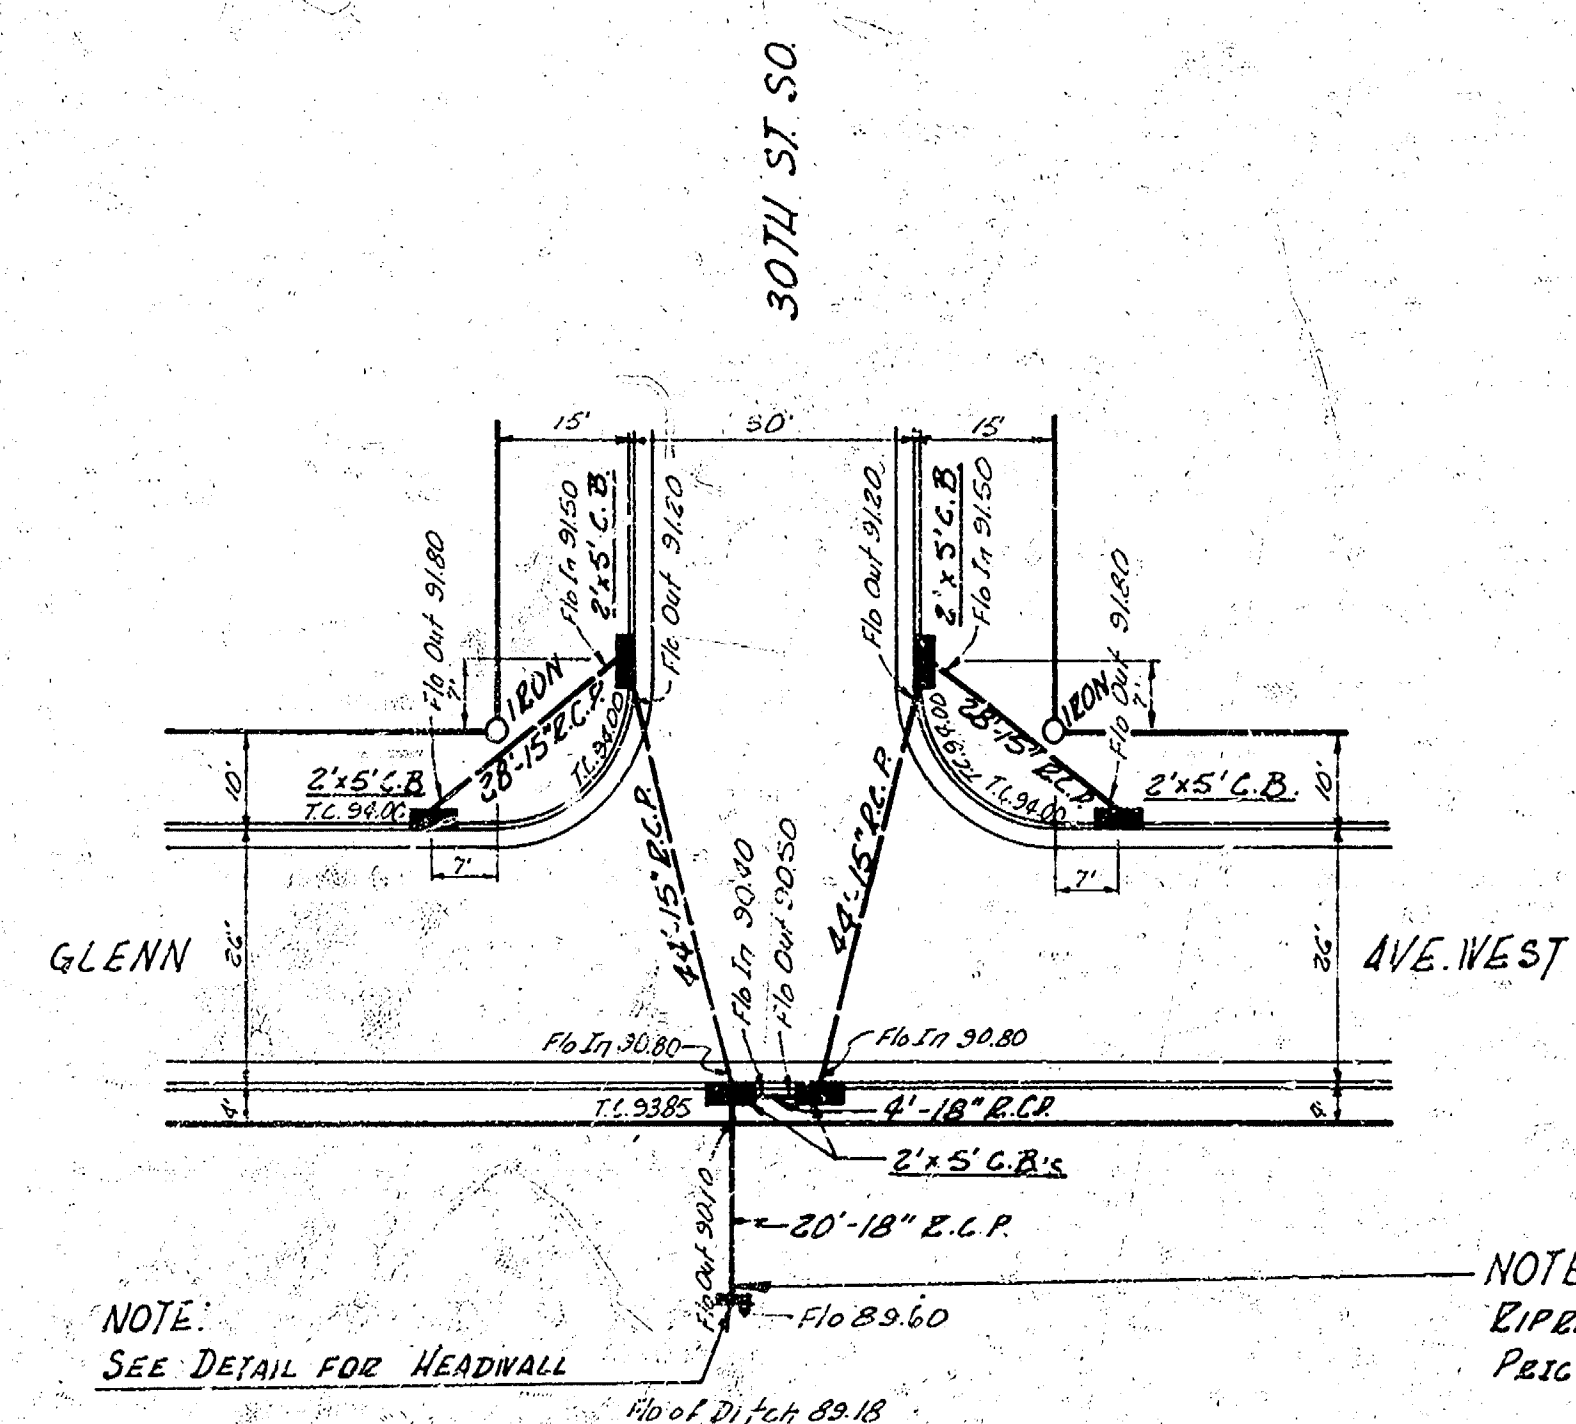

NOTE:
 PIPE WITH BROKEN CONCRETE.
 PRICE OF SAME TO BE INCLUDED IN COST OF PIPE.

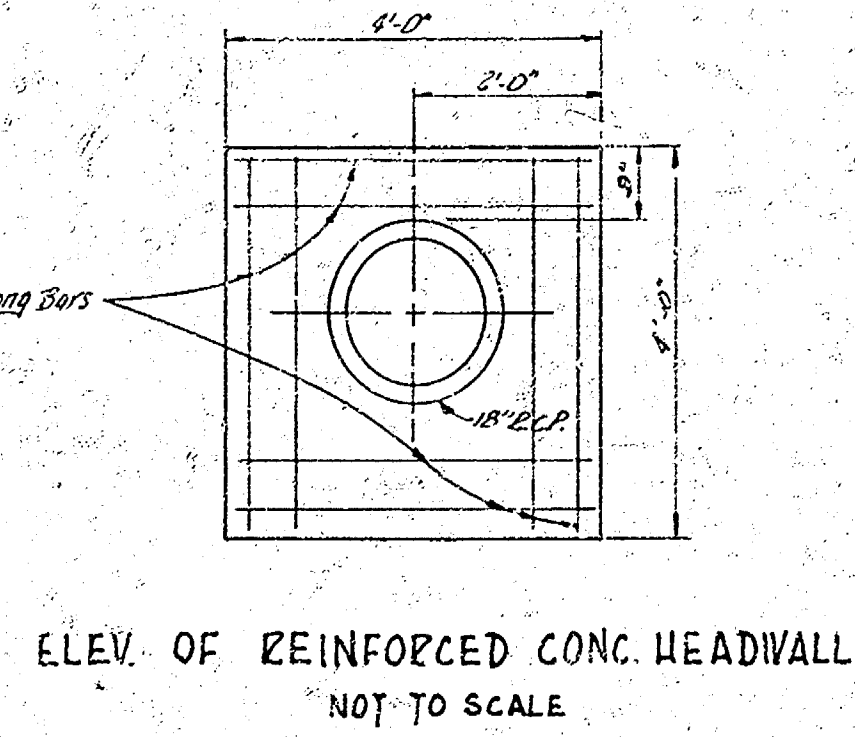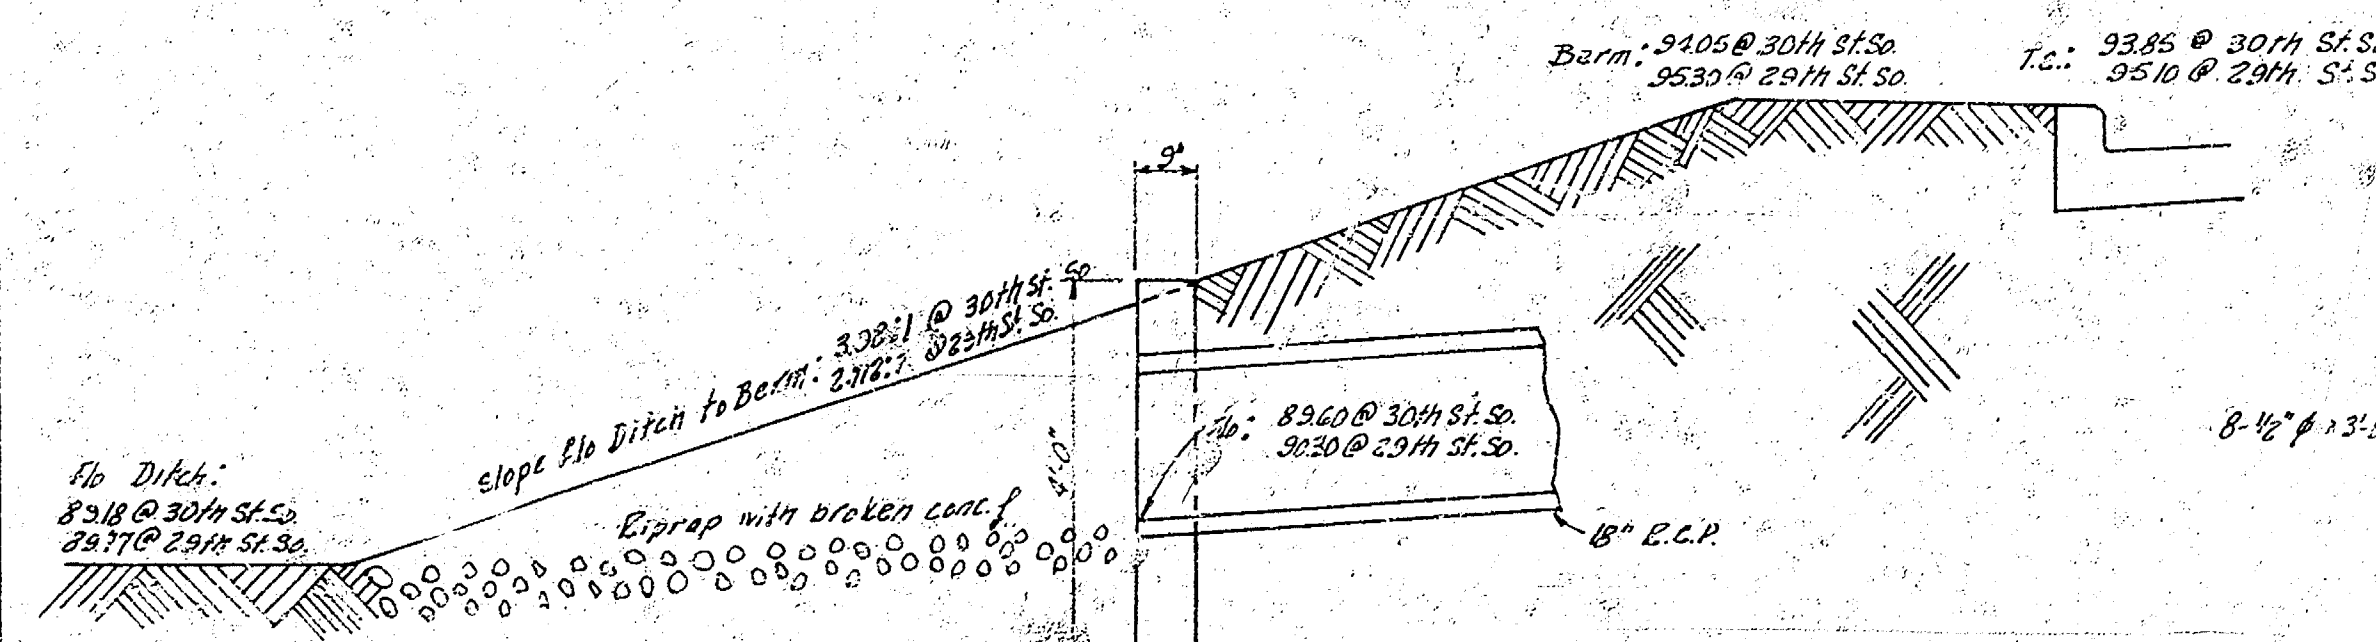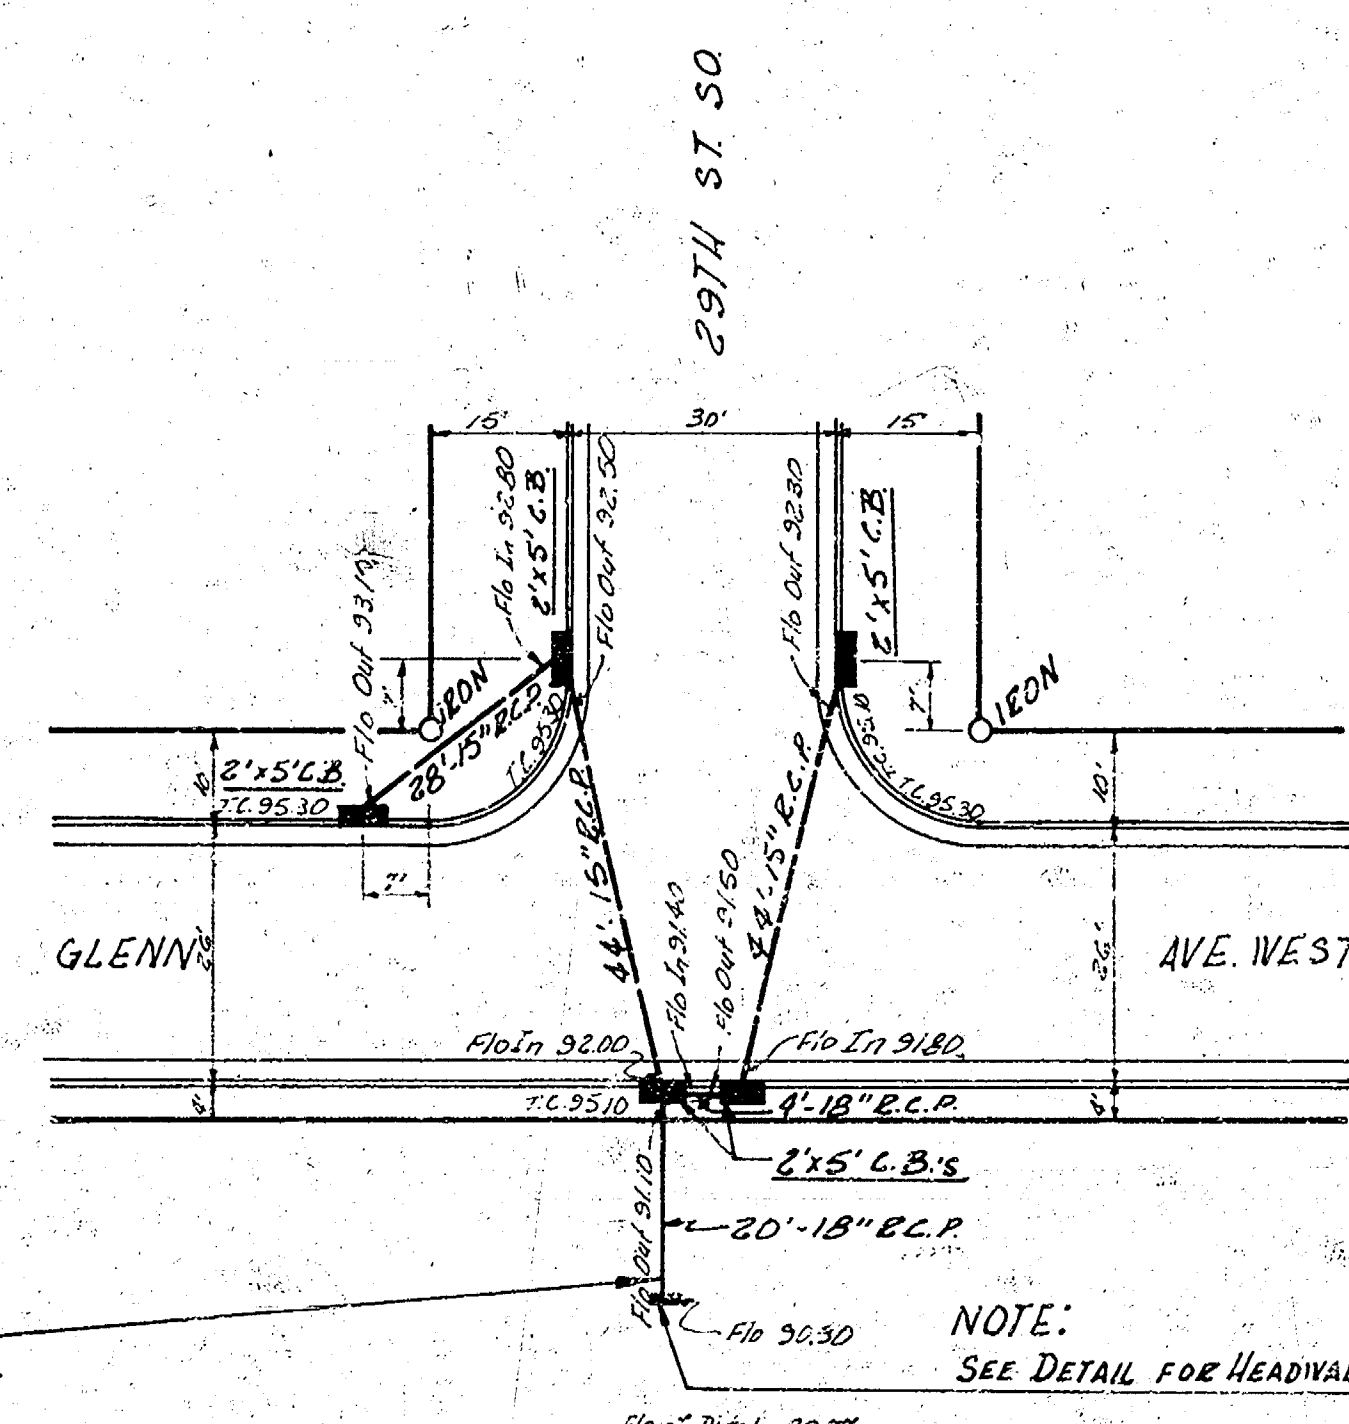

INCIDENTAL DRAINAGE
 IN CONNECTION WITH
 GLENN AVE. WEST
 NL 30TH ST. SO. - S.L. 27TH ST. SO.
 CITY OF WICHITA, KANS.
 B.E. SMITH CITY ENGINEER
 JULY 1955 PROJ. NO. C15-44