





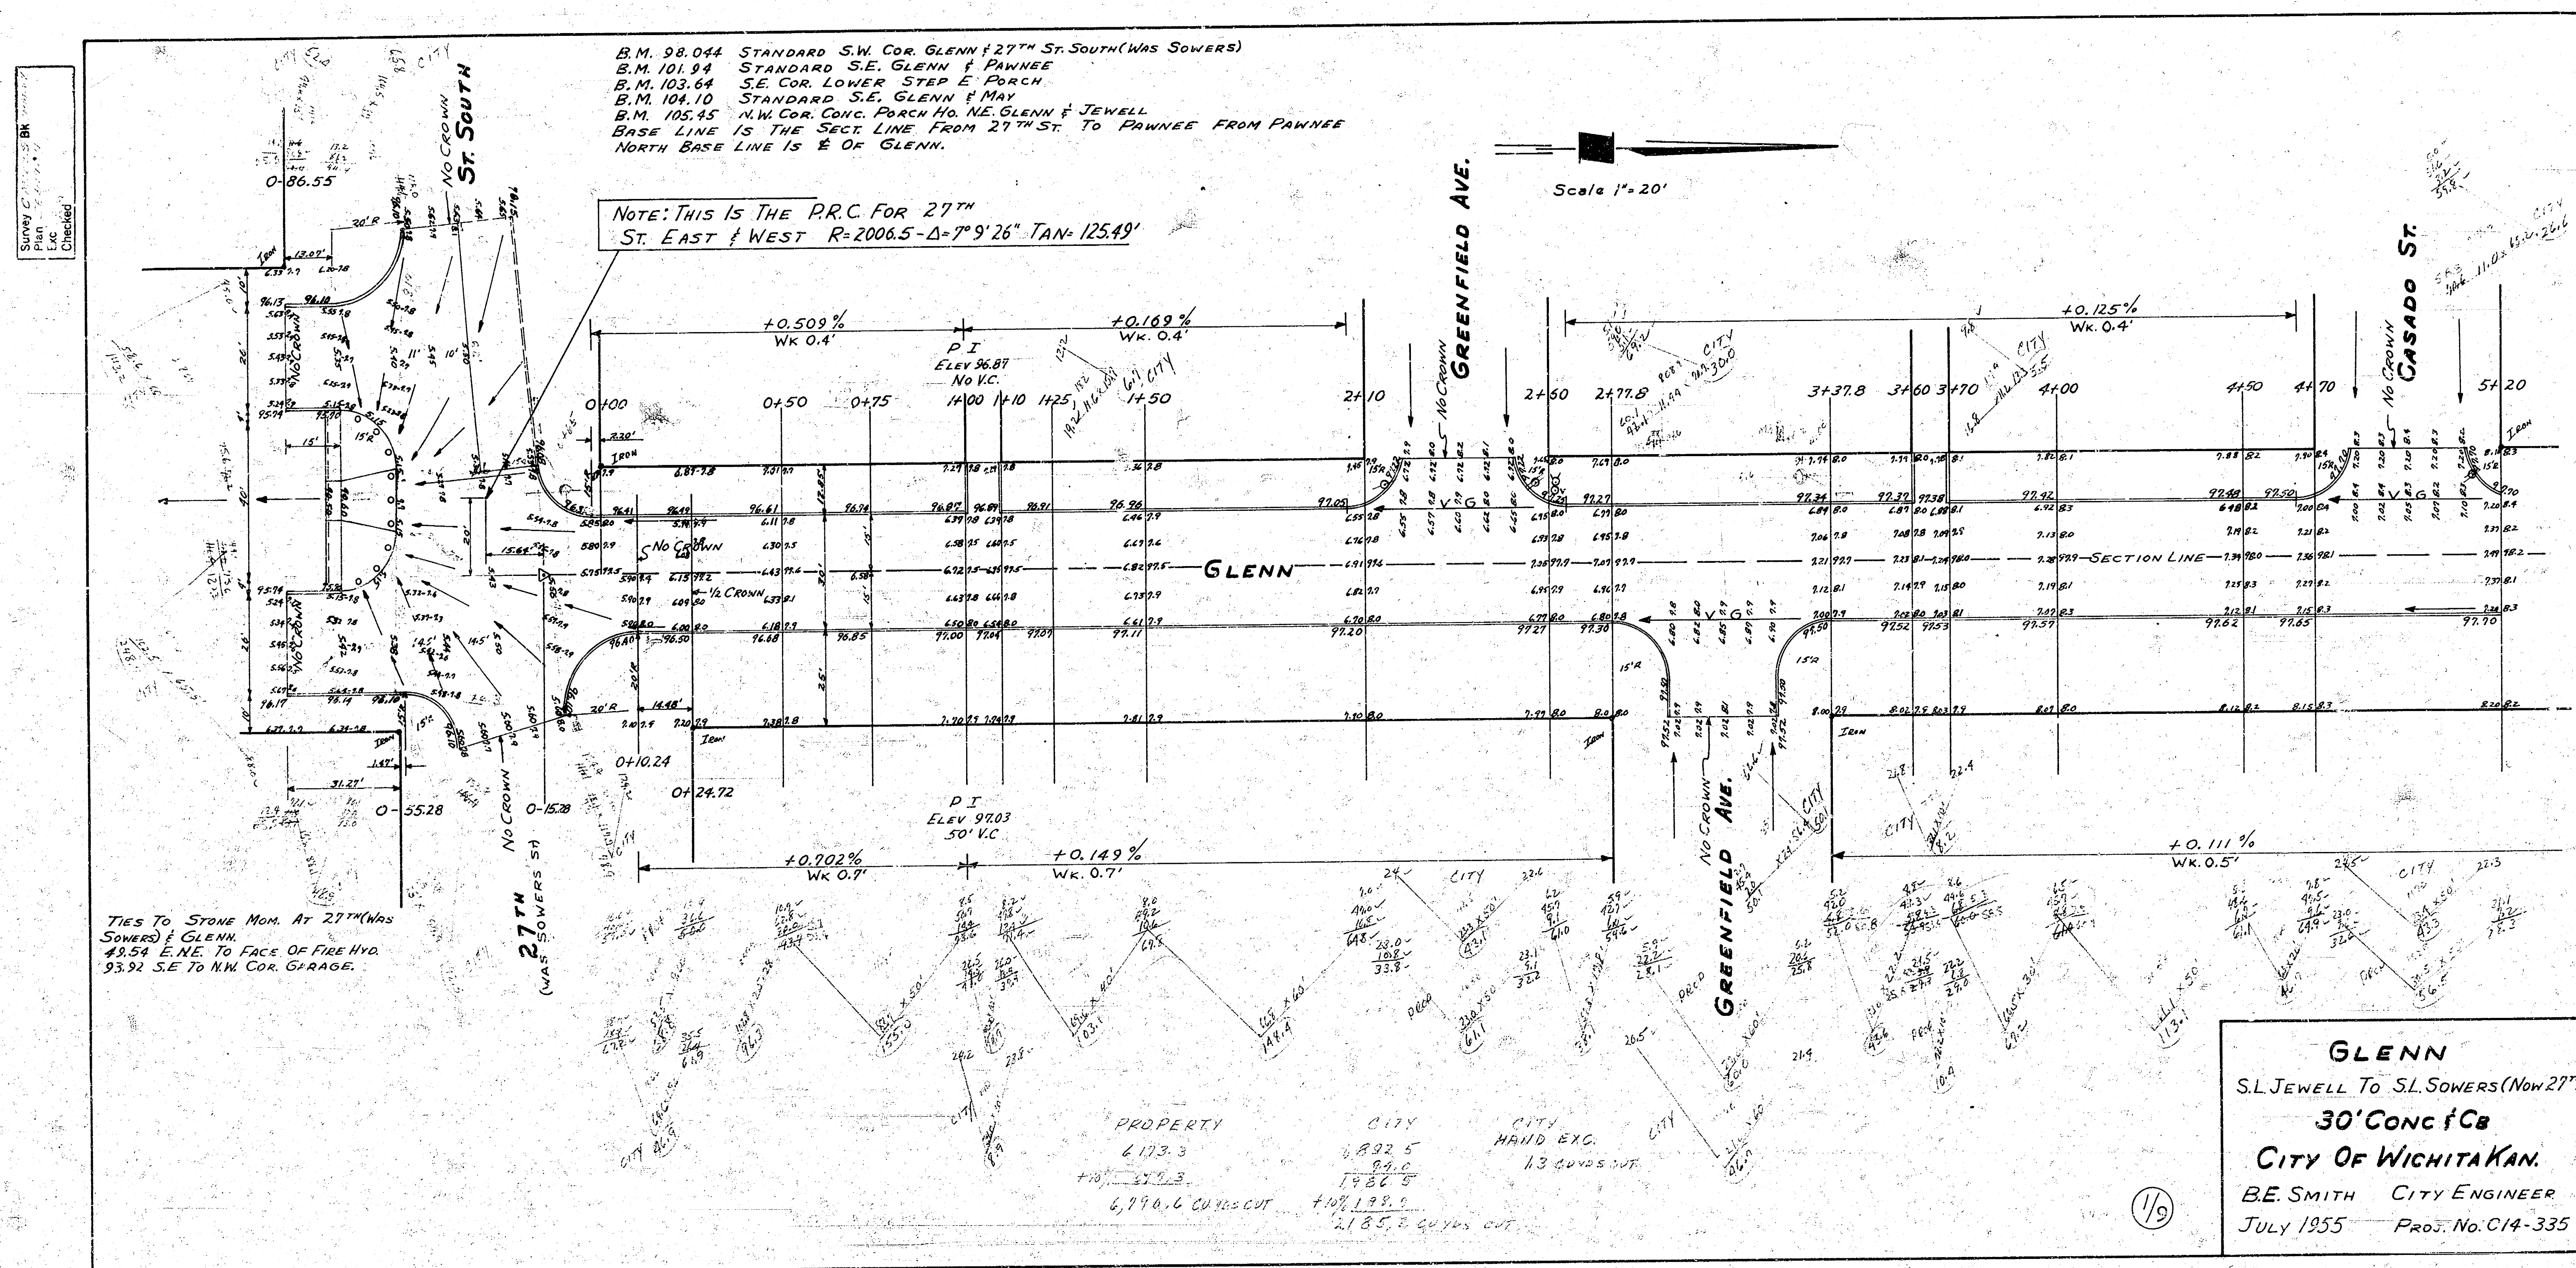

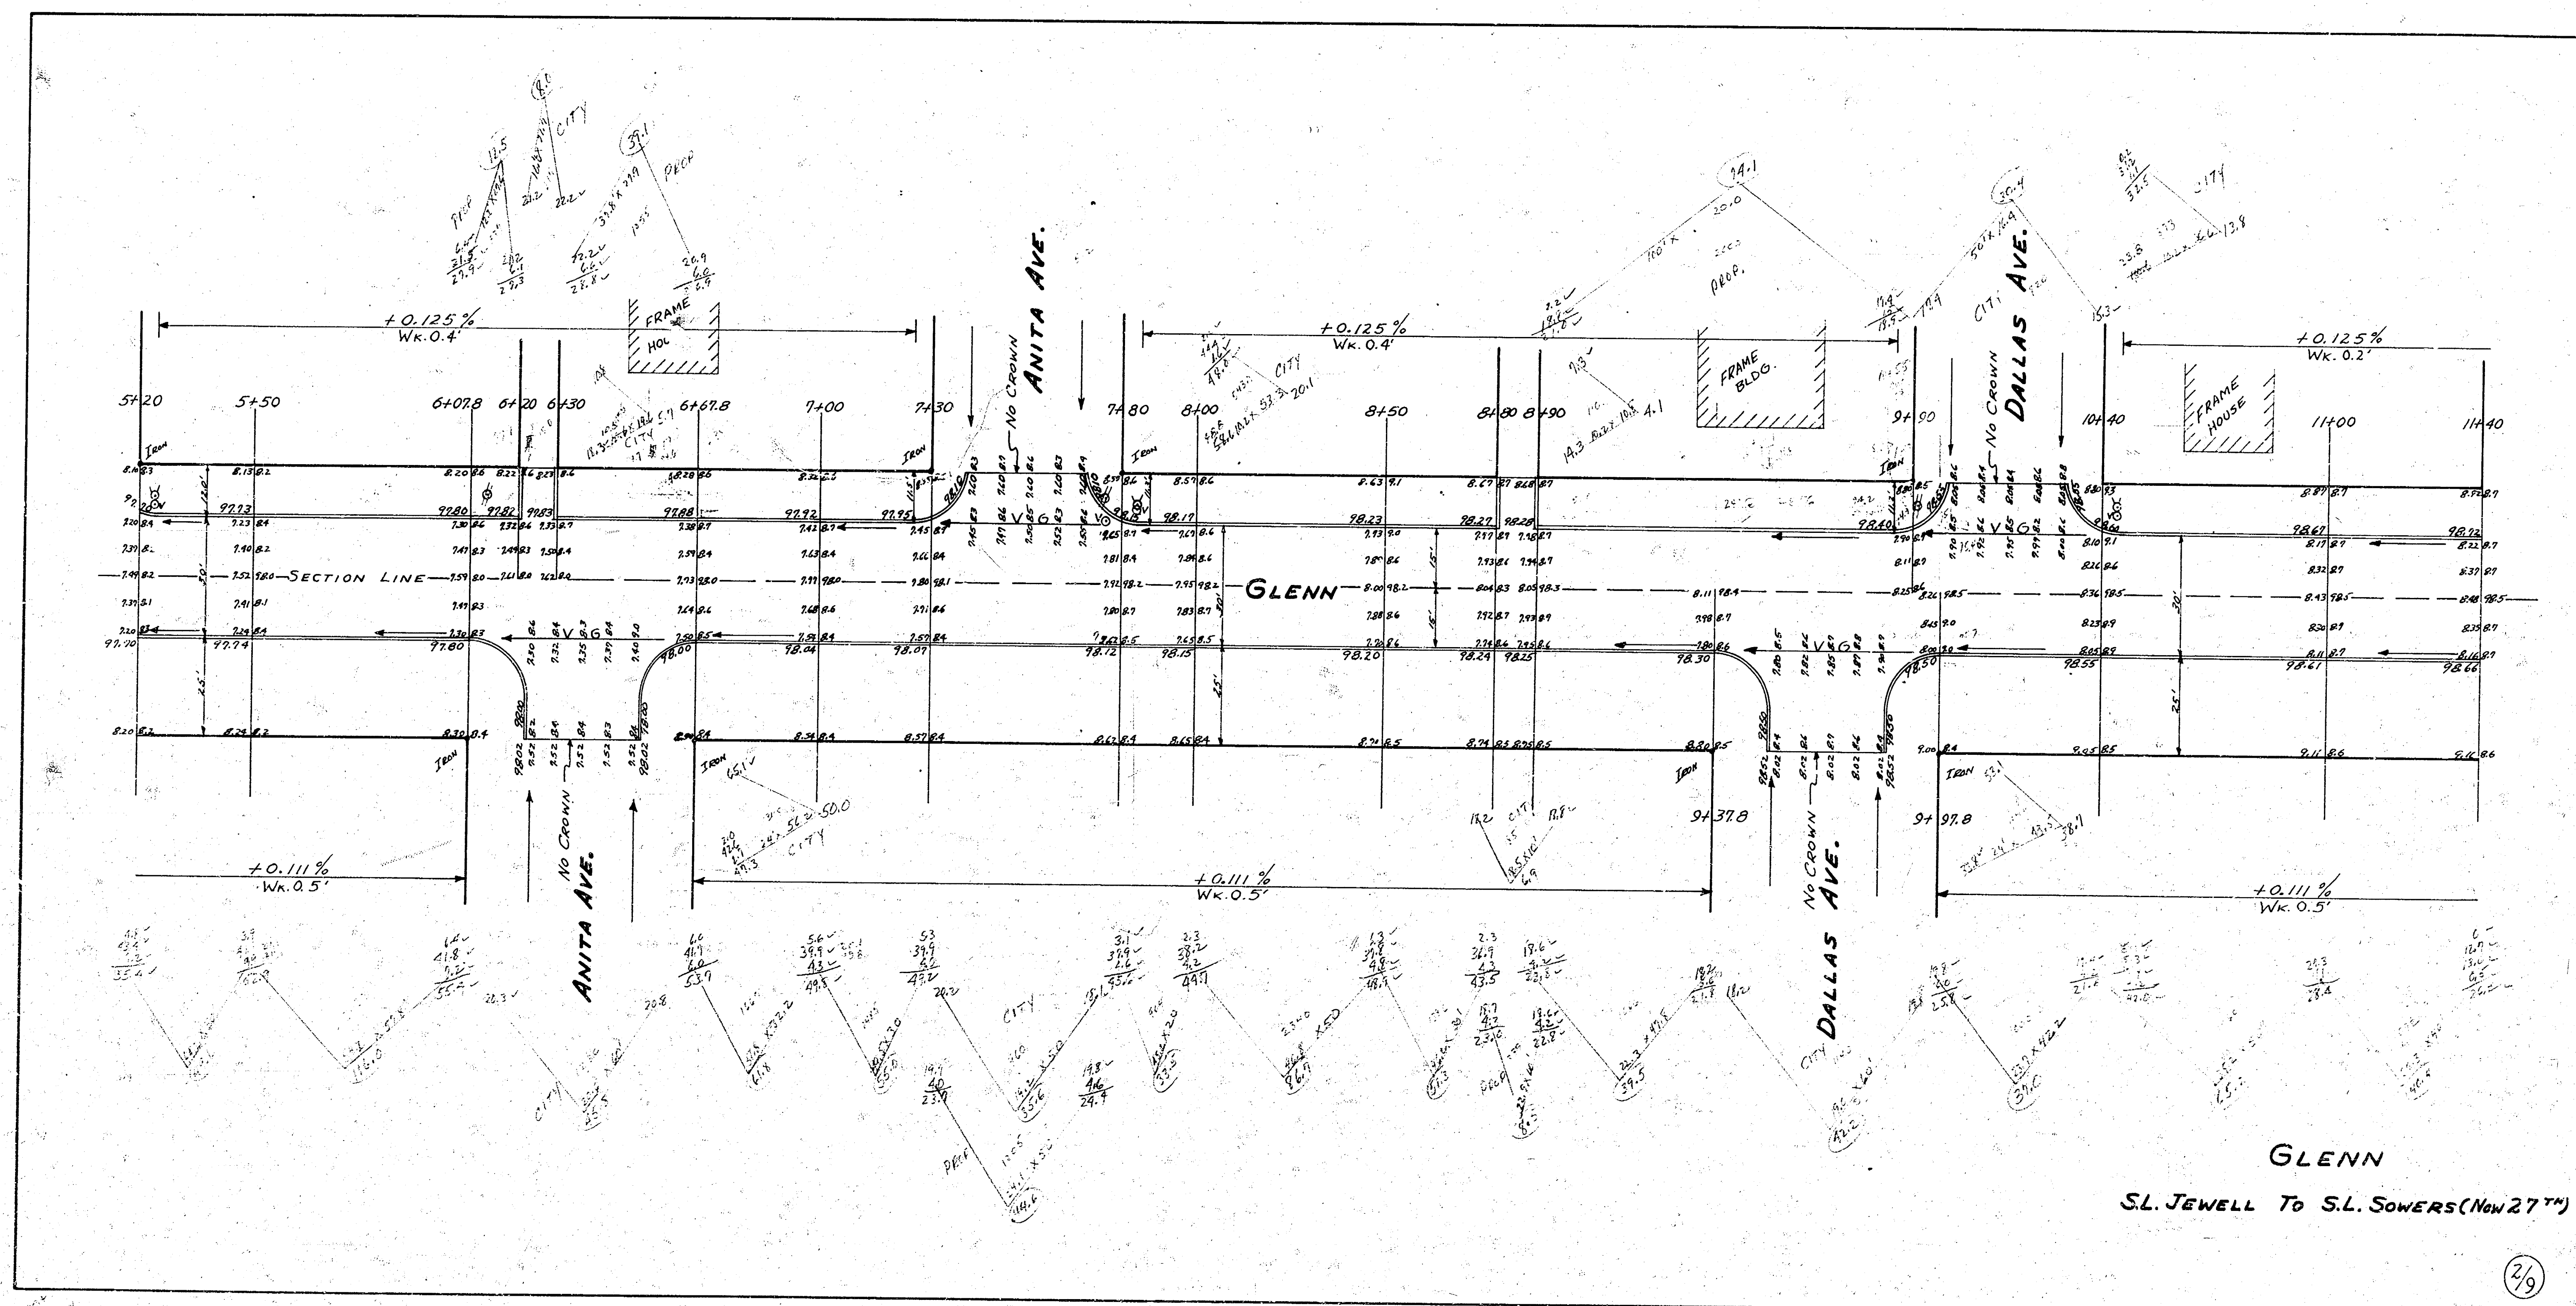


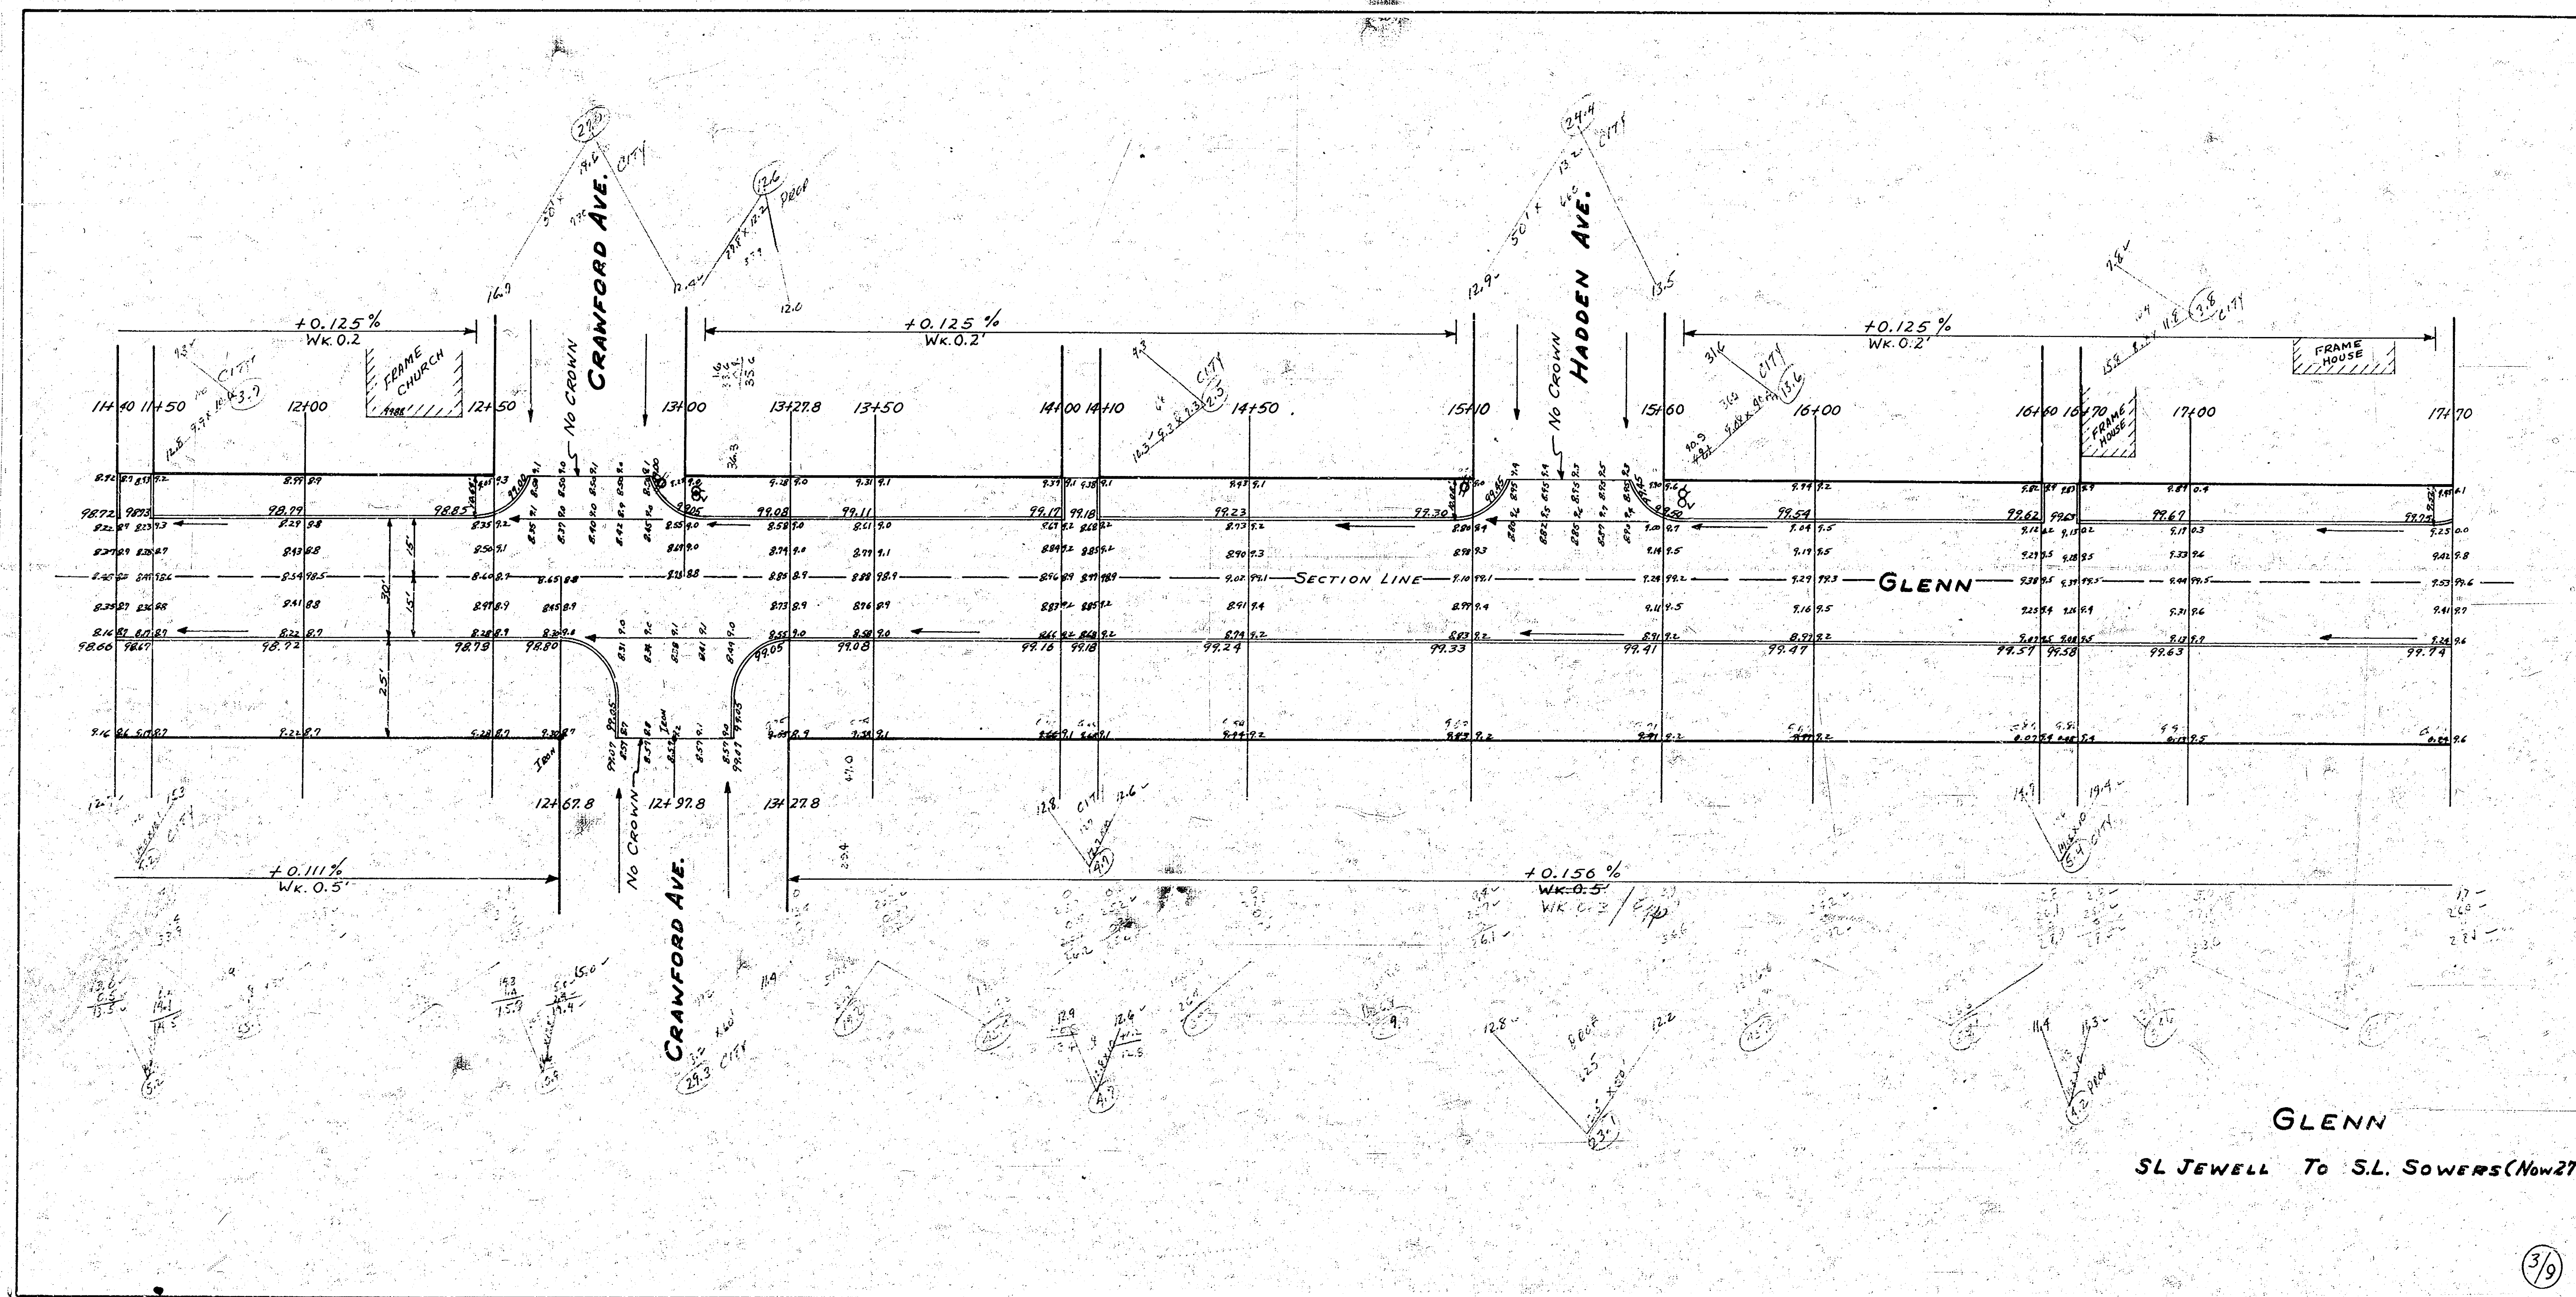

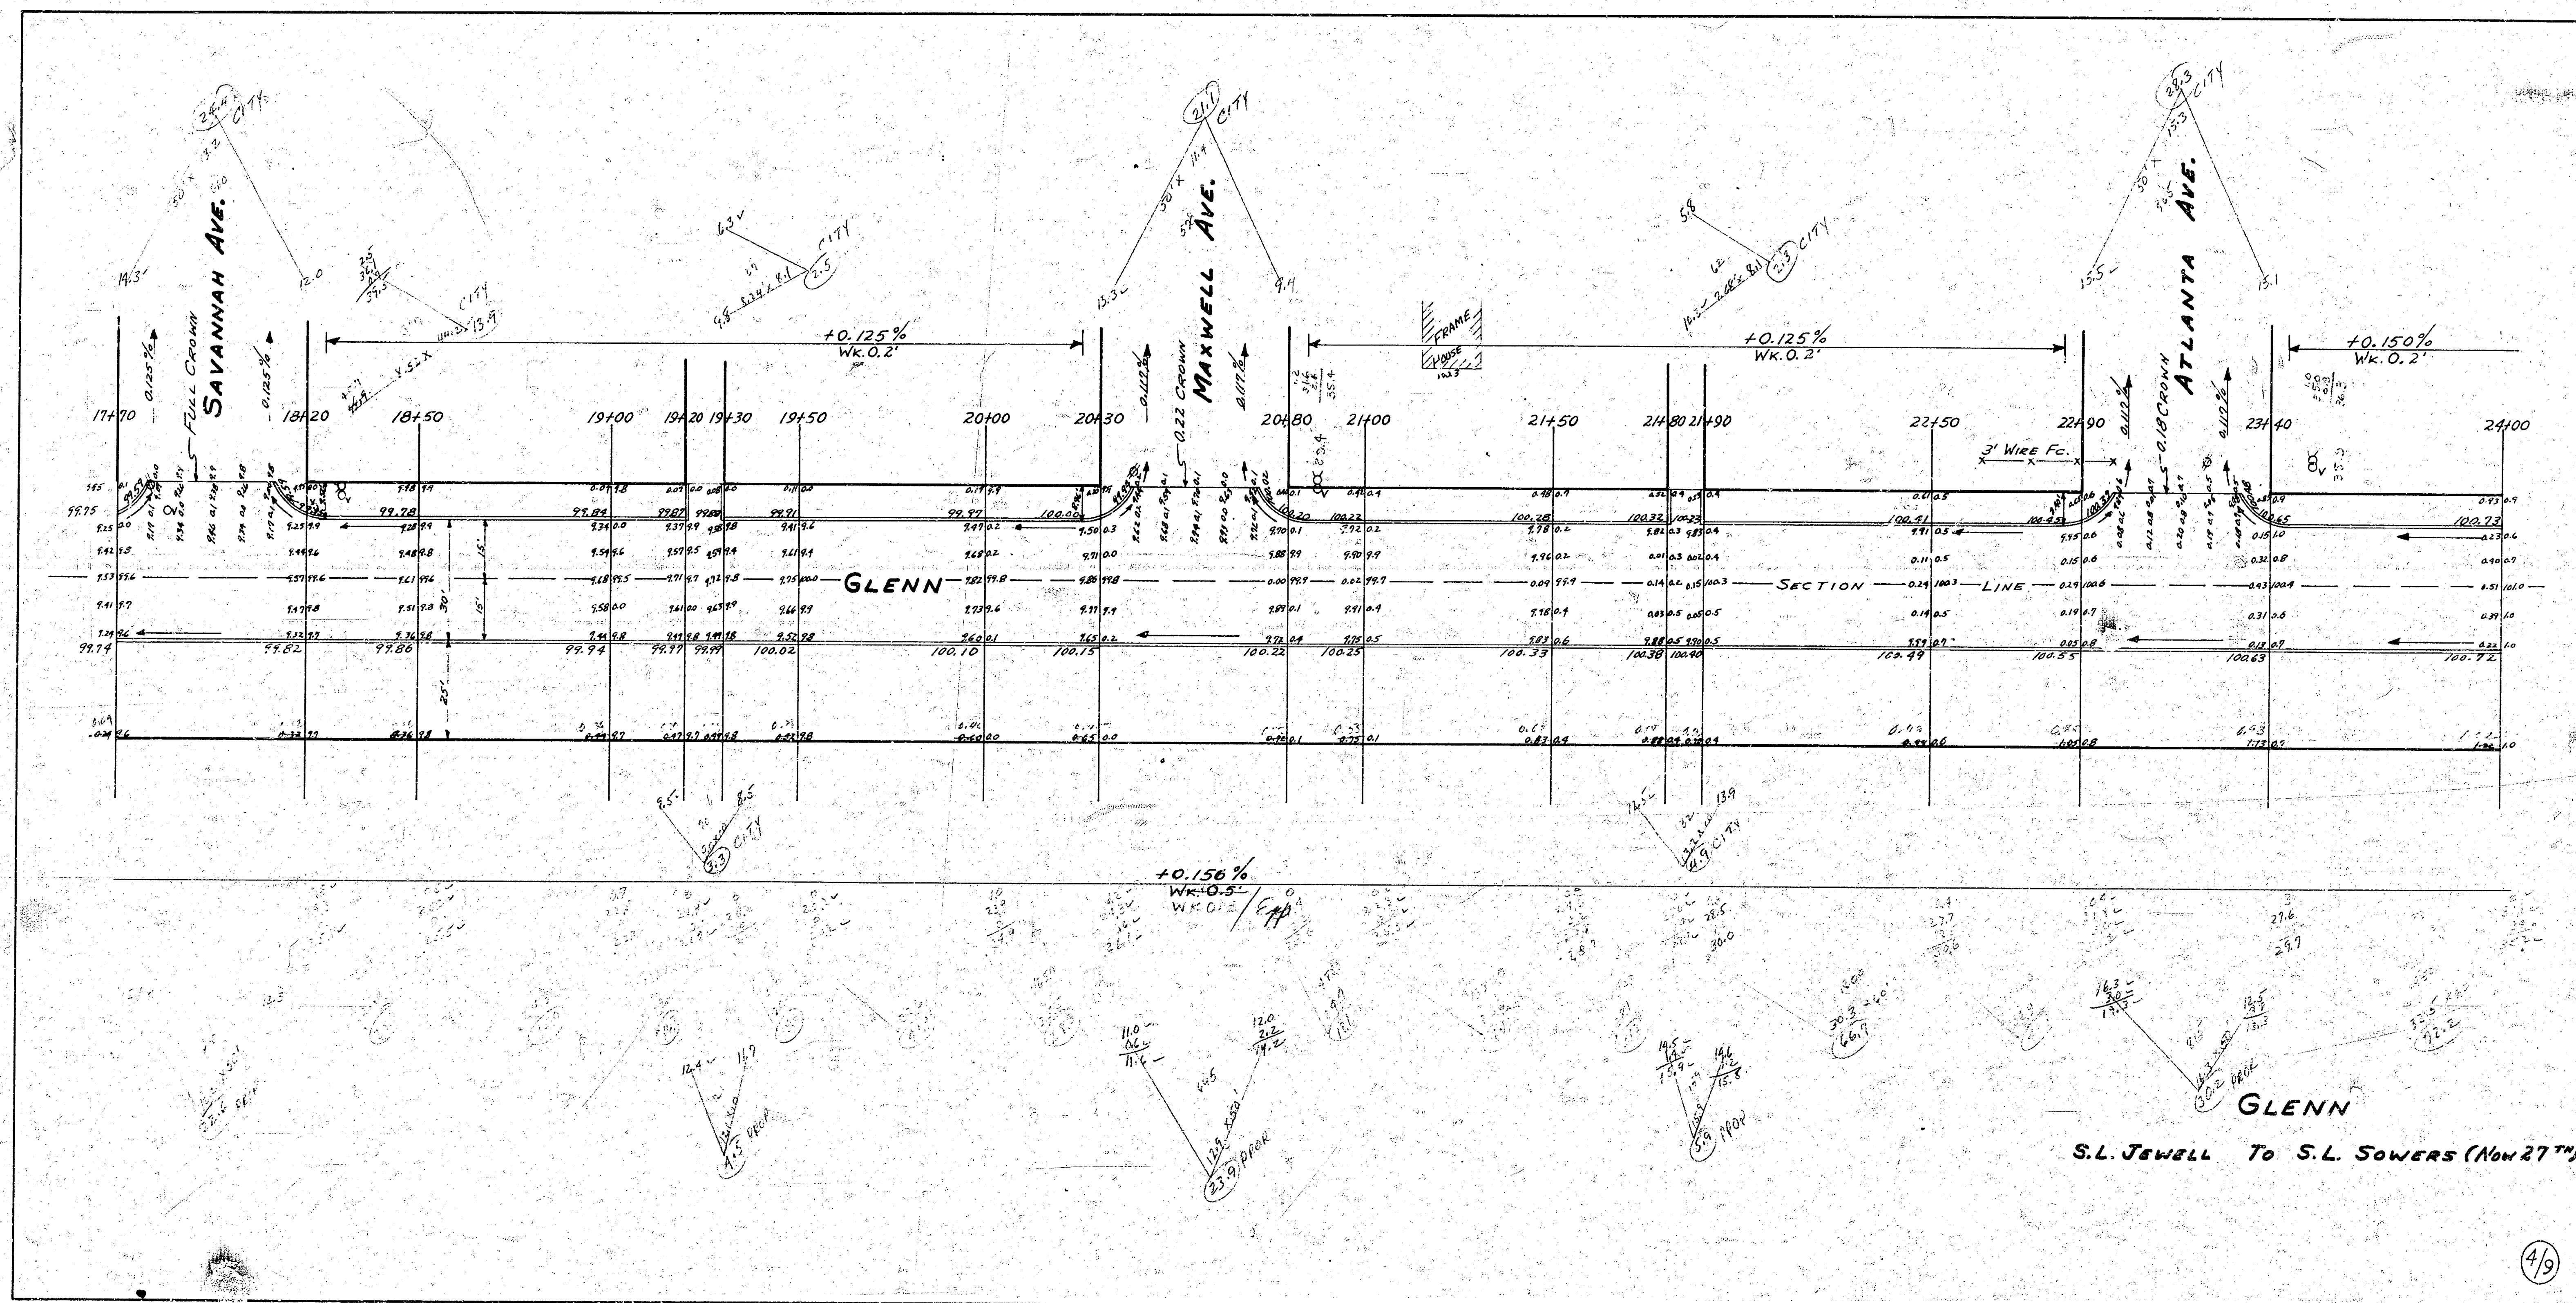


NOTE STATION 26+15 IS LOCATED ON THE SECTION LINE EXTENDING EAST & WEST SAME STATION IS USED ON GLENN AVE. GOING NORTH FROM PAWNEE WHICH IS LOCATED 205' WEST OF GLENN AVE. EXTENDING SOUTH FROM PAWNEE.


BASE LINE FROM PAWNEE NORTH IS GLENN

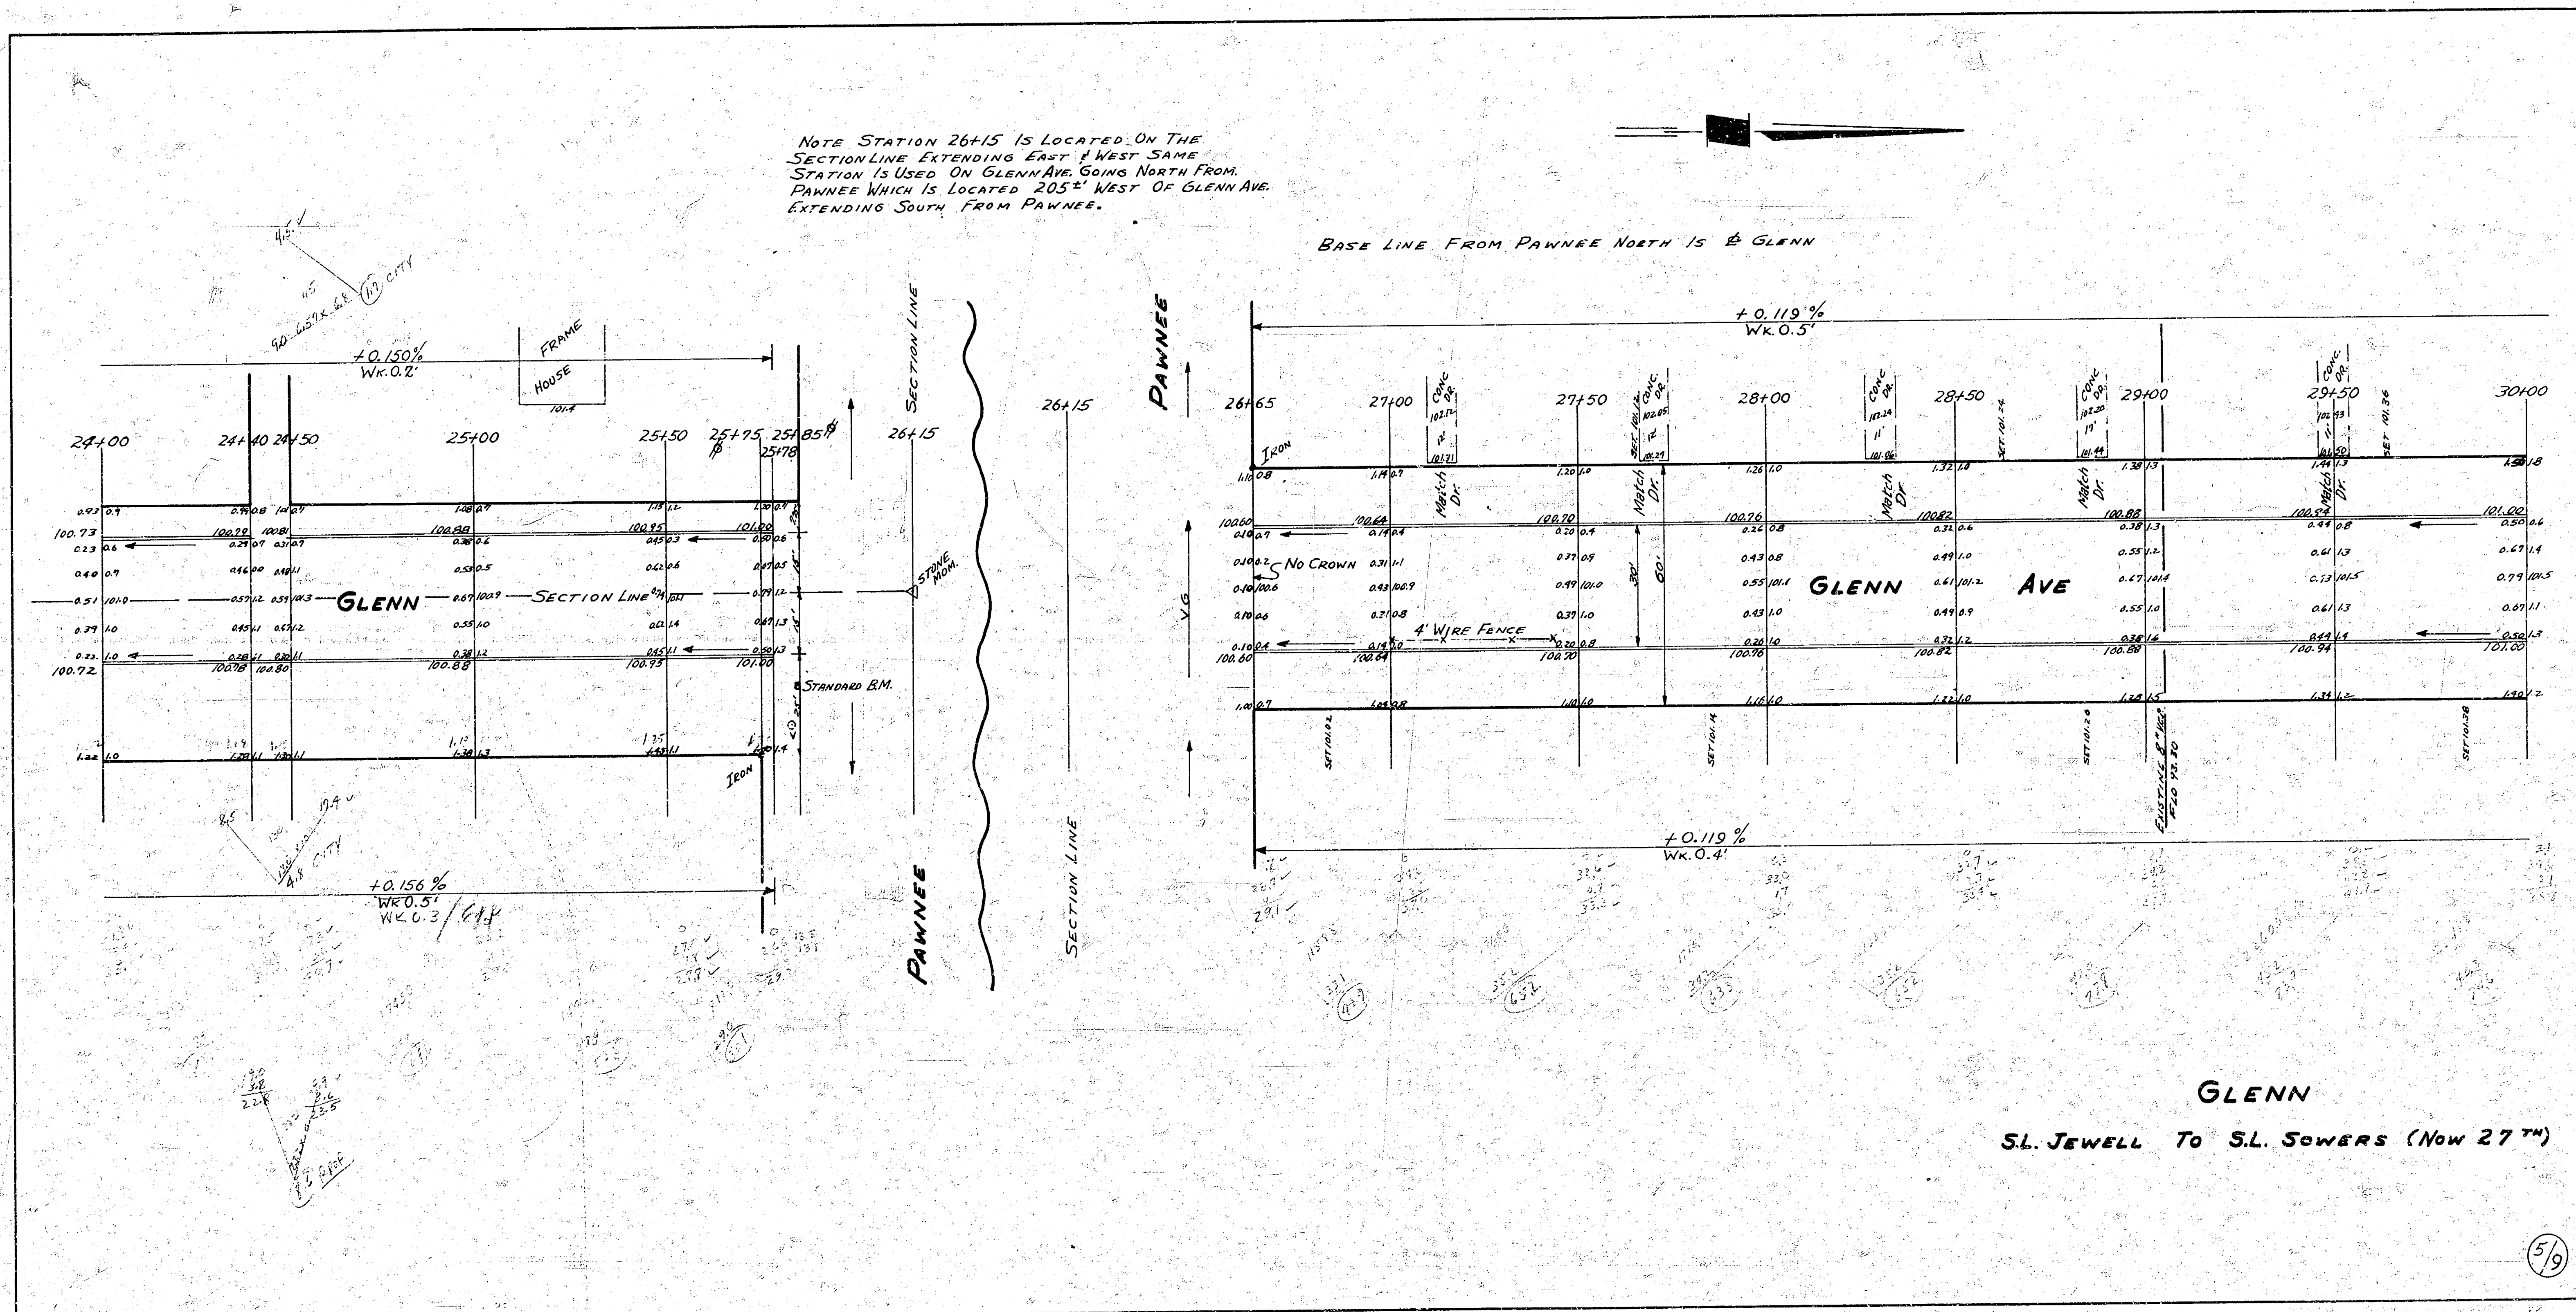


GLENN
S.L. JEWELL TO S.L. SOWERS (Now 27TH)

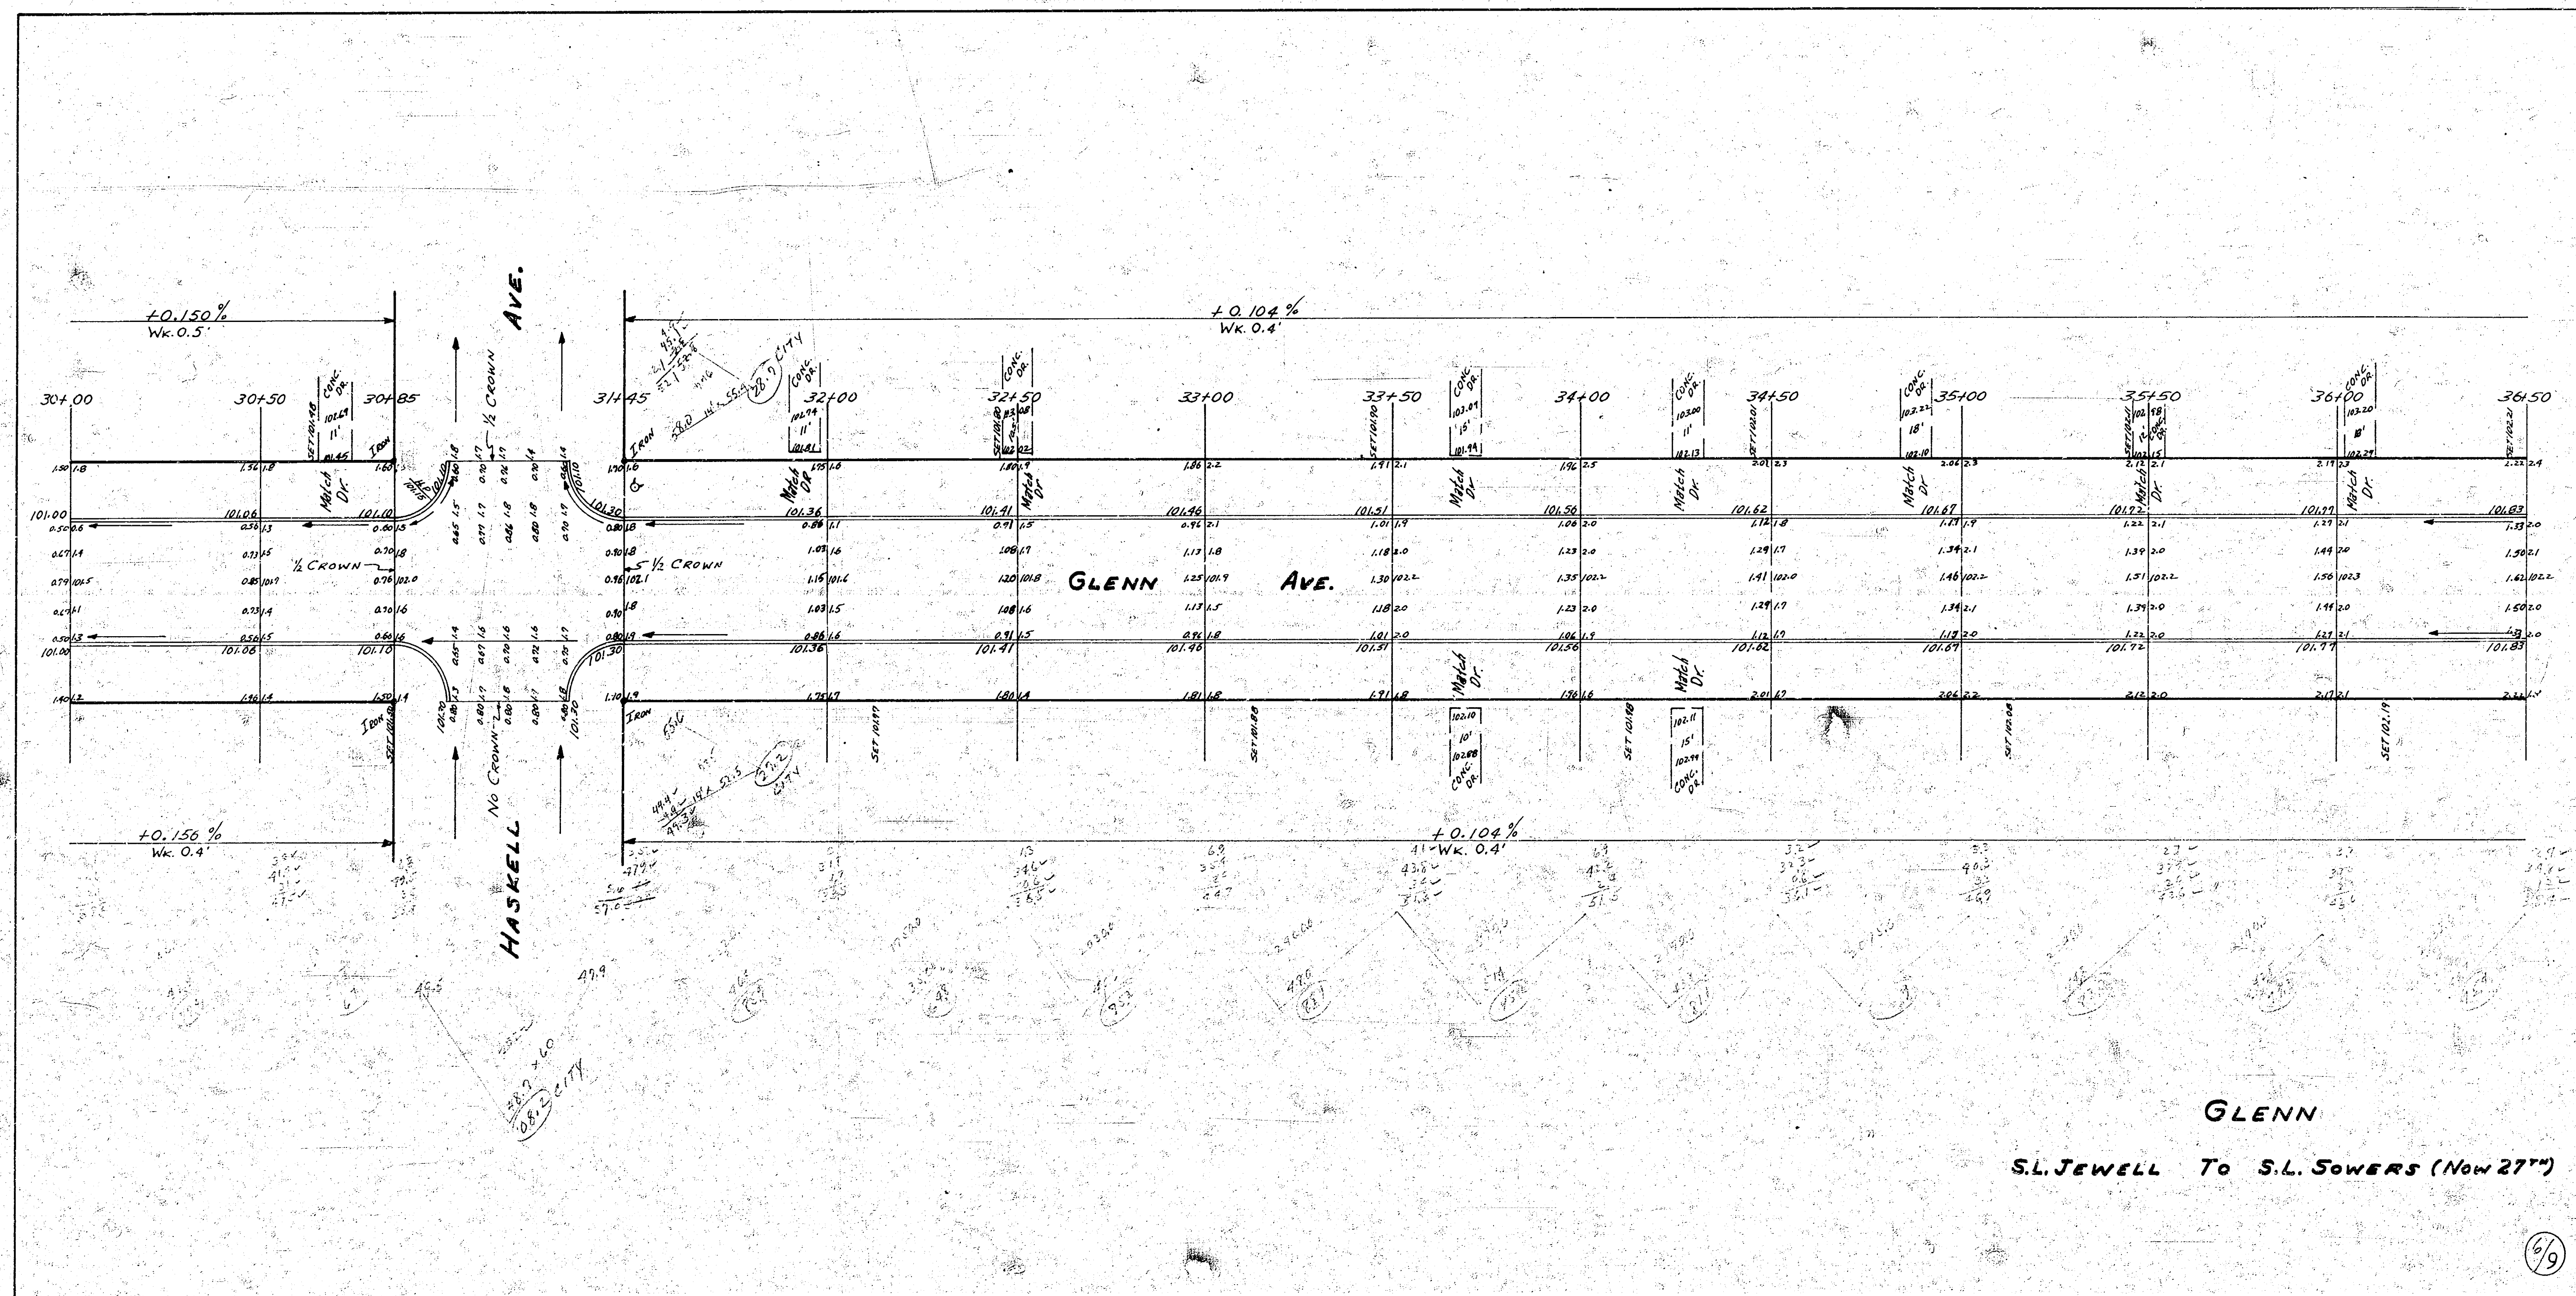

GLENN
S.L. JEWELL To S.L. SOWERS (Now 27")

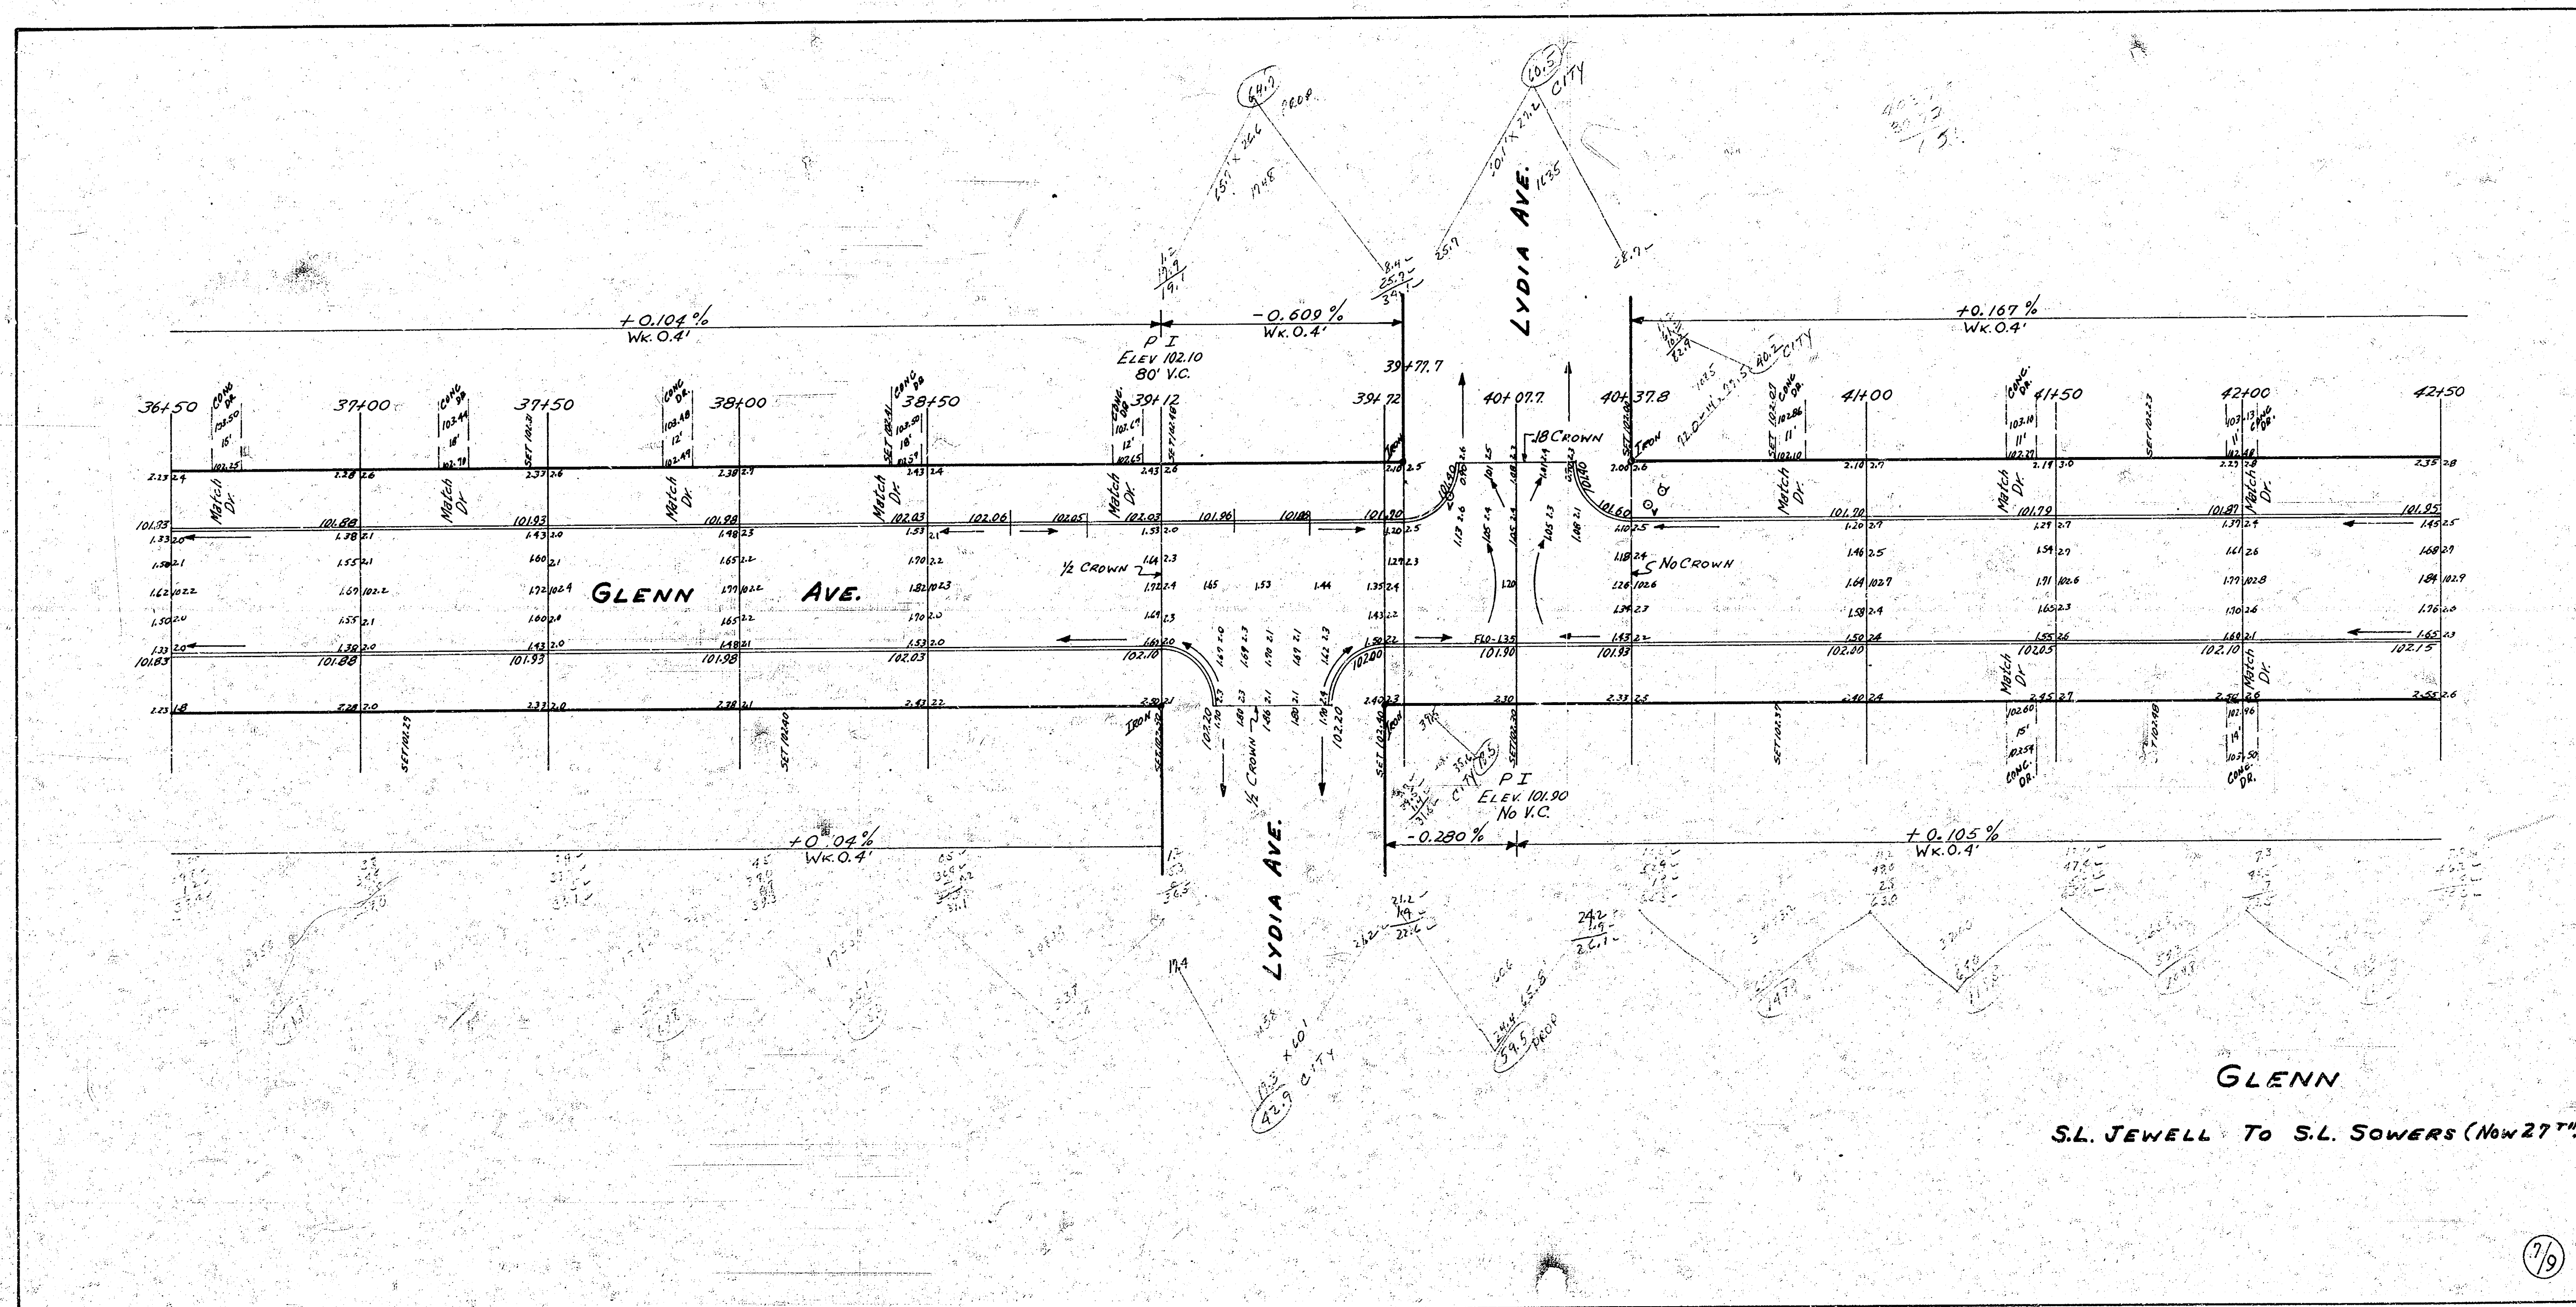

GLENN
S.L. JEWELL To S.L. SOWERS (Nov 27th)

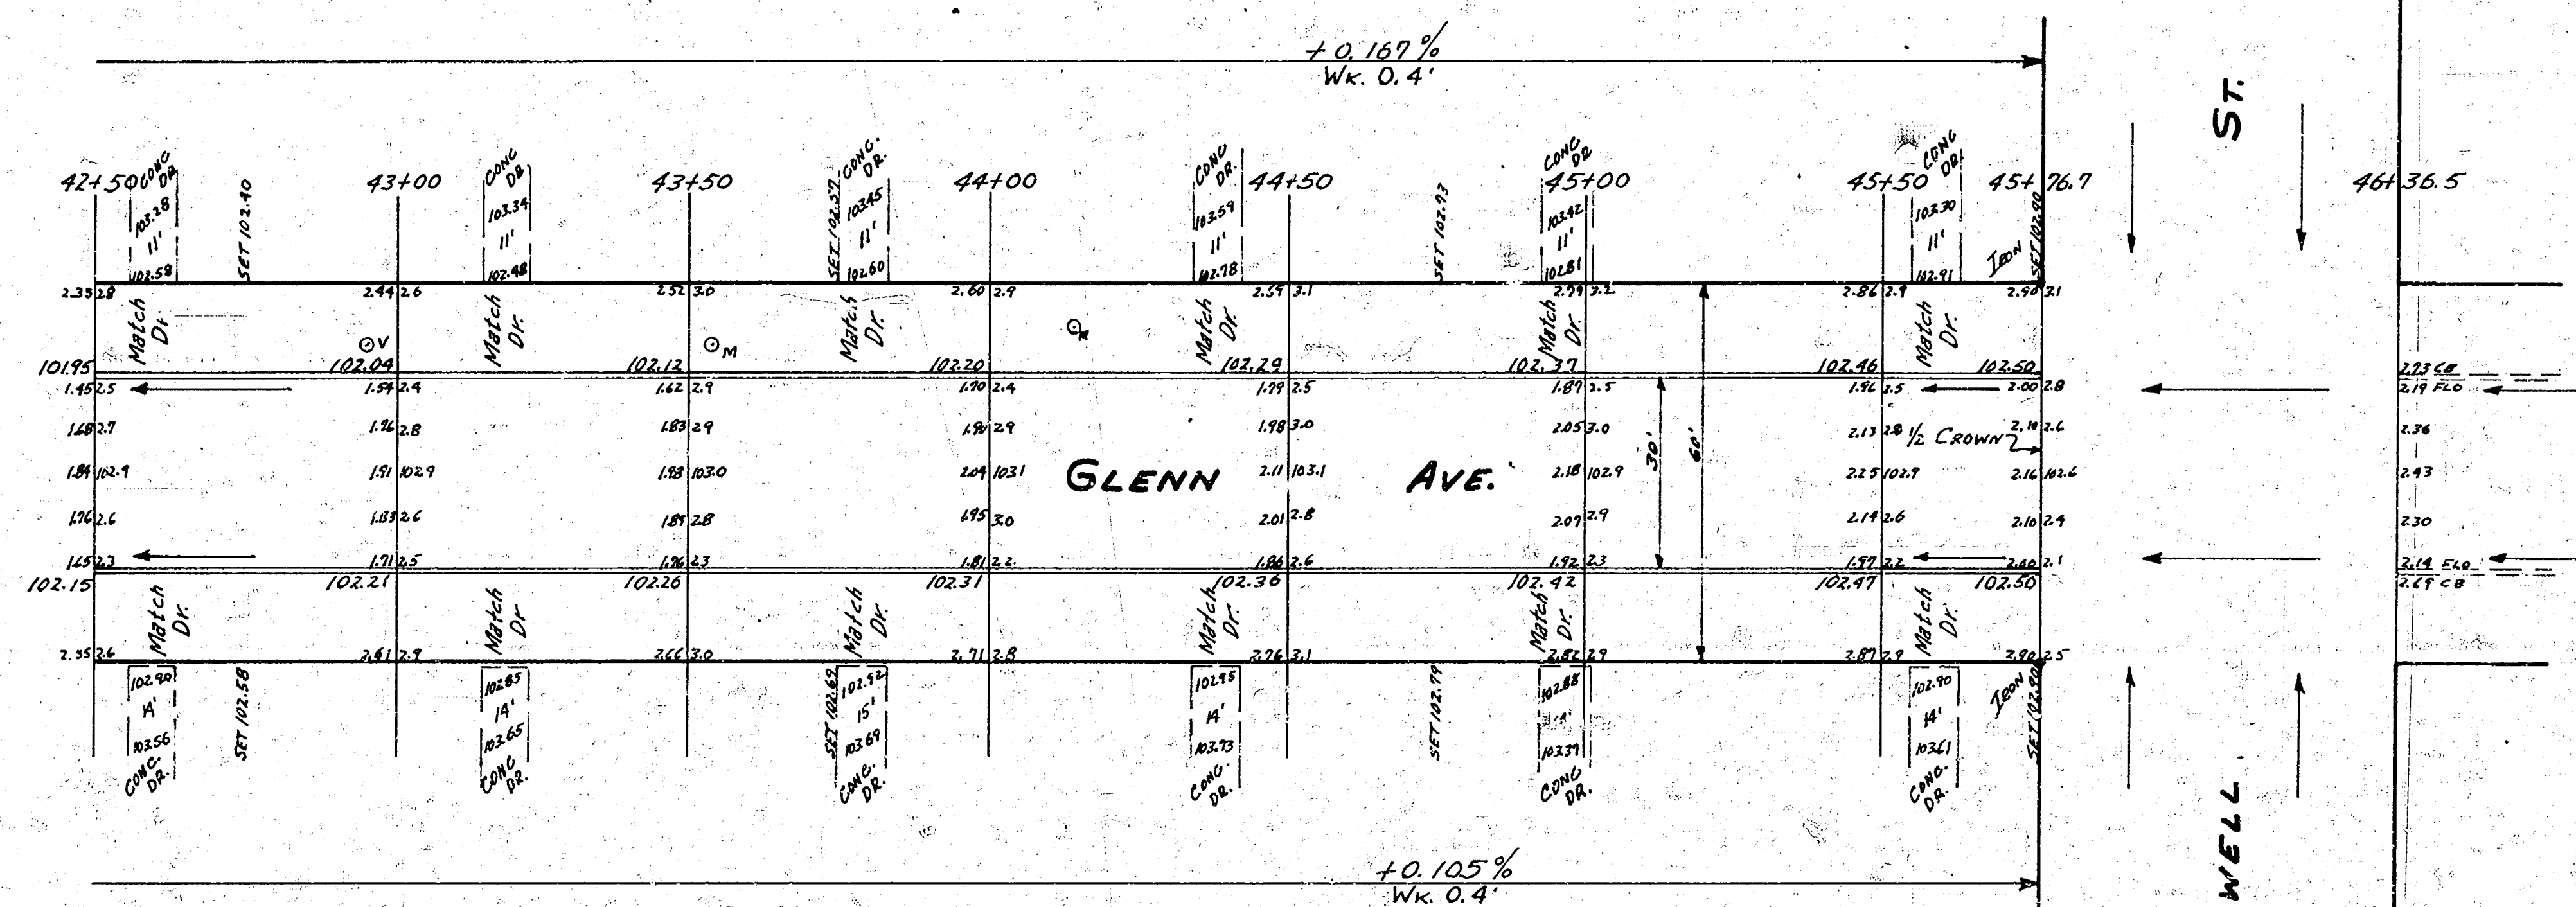

GLENN
S.L. JEWELL To S.L. SOWERS (Now 27'")

