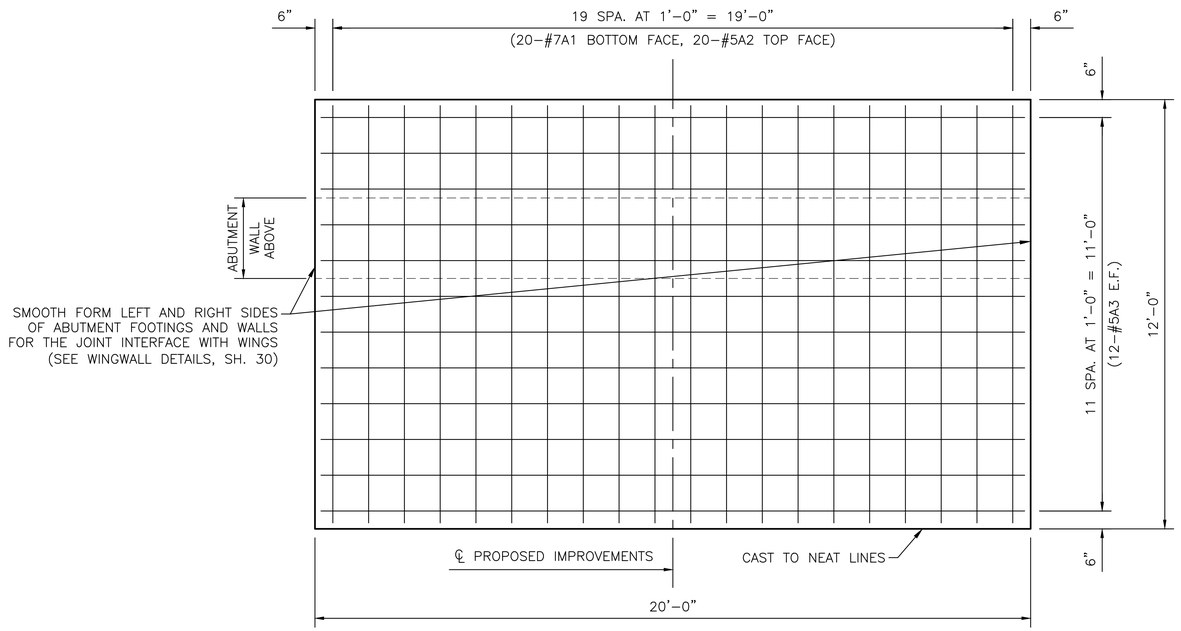

ABUTMENT FOOTING PLAN

*SEE SH. NO. 45 FOR SUPERSTRUCTURE ABUTMENT DETAILS.

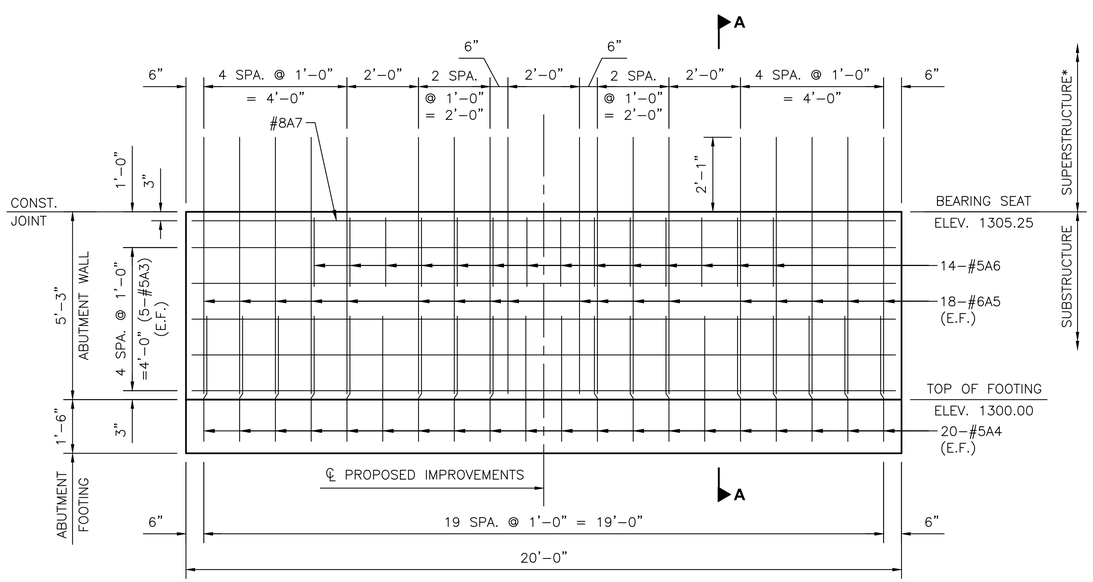

ABUTMENT WALL ELEVATION

(SUBSTRUCTURE)

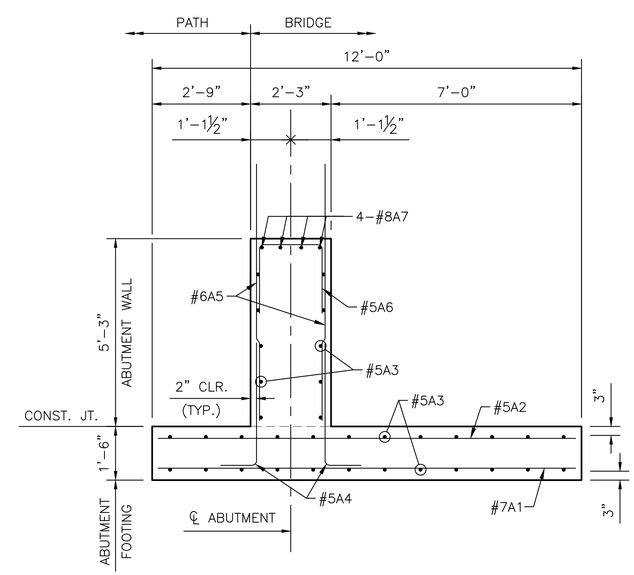

SECTION A-A

MKEC
Wichita, KS • 316.684.9600

IMPROVEMENT PLANS FOR

15TH STREET BRIDGE OVER THE WICHITA DRAINAGE CANAL

WICHITA, KS

ABUTMENT DETAILS

PROJECT NO.		
472-2023-085864		
SCALE		
NTS		
DRAWN	DESIGNED	CHECKED
RAM	DMU	JTH

NO.	REVISION	DATE
0	ISSUED FOR CONSTRUCTION	8-1-2025

SHEET NO.

35 OF 114

©2025 MKEC ENGINEERING, INC. ALL RIGHTS RESERVED WWW.MKEC.COM. THESE DRAWINGS AND THEIR CONTENTS, INCLUDING, BUT NOT LIMITED TO, ALL CONCEPTS, DESIGNS, & IDEAS ARE THE EXCLUSIVE PROPERTY OF MKEC ENGINEERING, INC. (MKEC), AND MAY NOT BE USED OR REPRODUCED IN ANY WAY WITHOUT THE EXPRESS CONSENT OF MKEC.

J:\PROJECTS\2023\2010\10431_COW_WDC BRIDGE REPLACEMENT AT 15TH STREET\00 230431 CAD\SHTS\05 CIVIL\BRIDGE\230431_ABUTMENT DETAILS.DWG
PLOTTED: Friday, August 01, 2025 @ 02:49PM