




Sheet 501
Plan Safford
Sheet 501

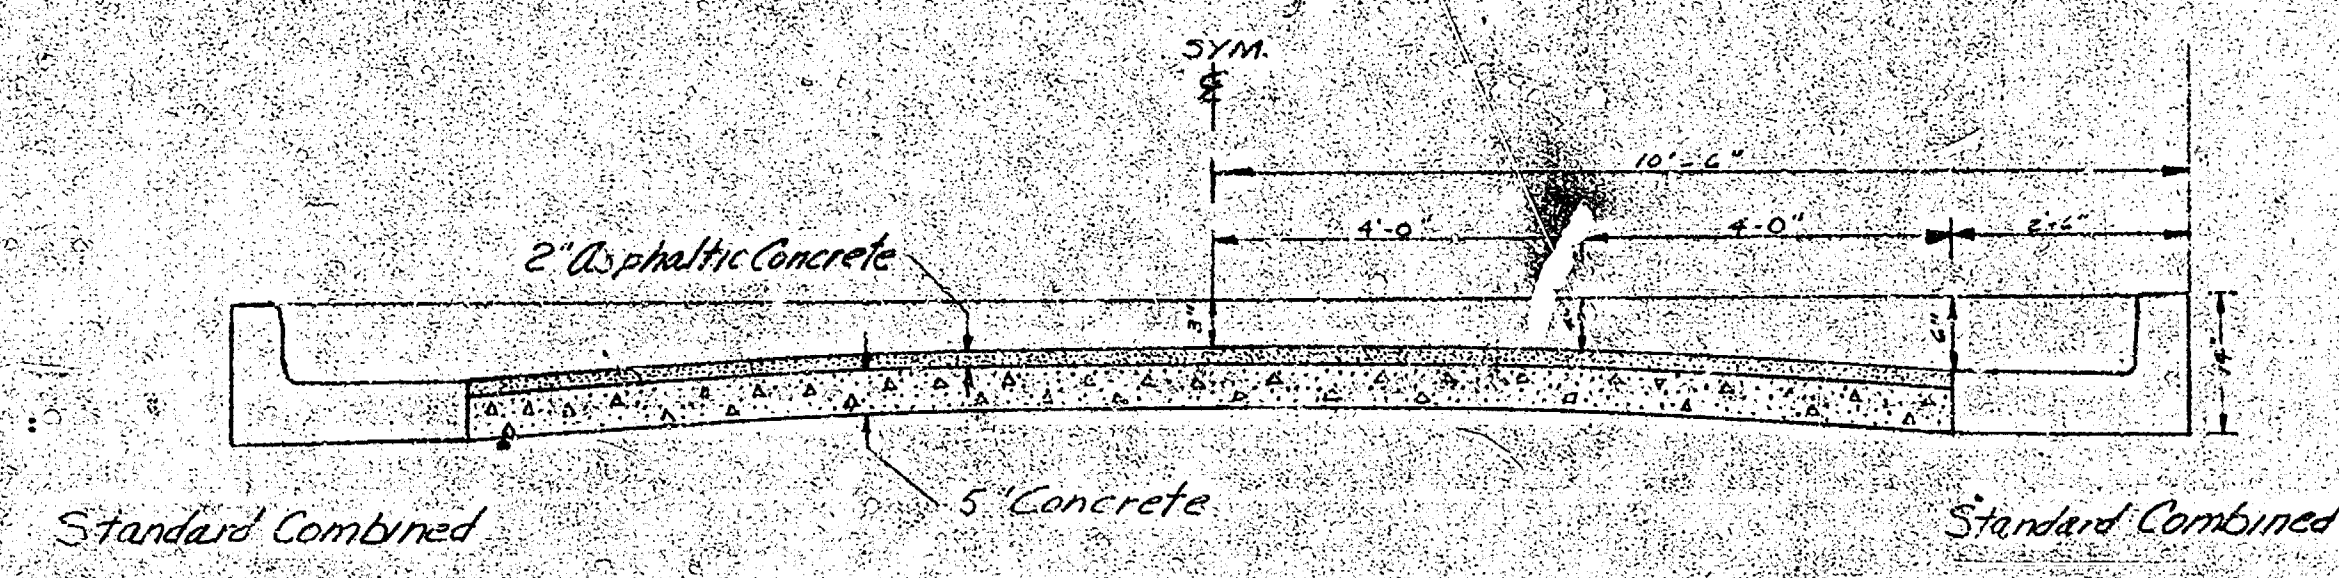

TYPICAL SECTION
No Scale

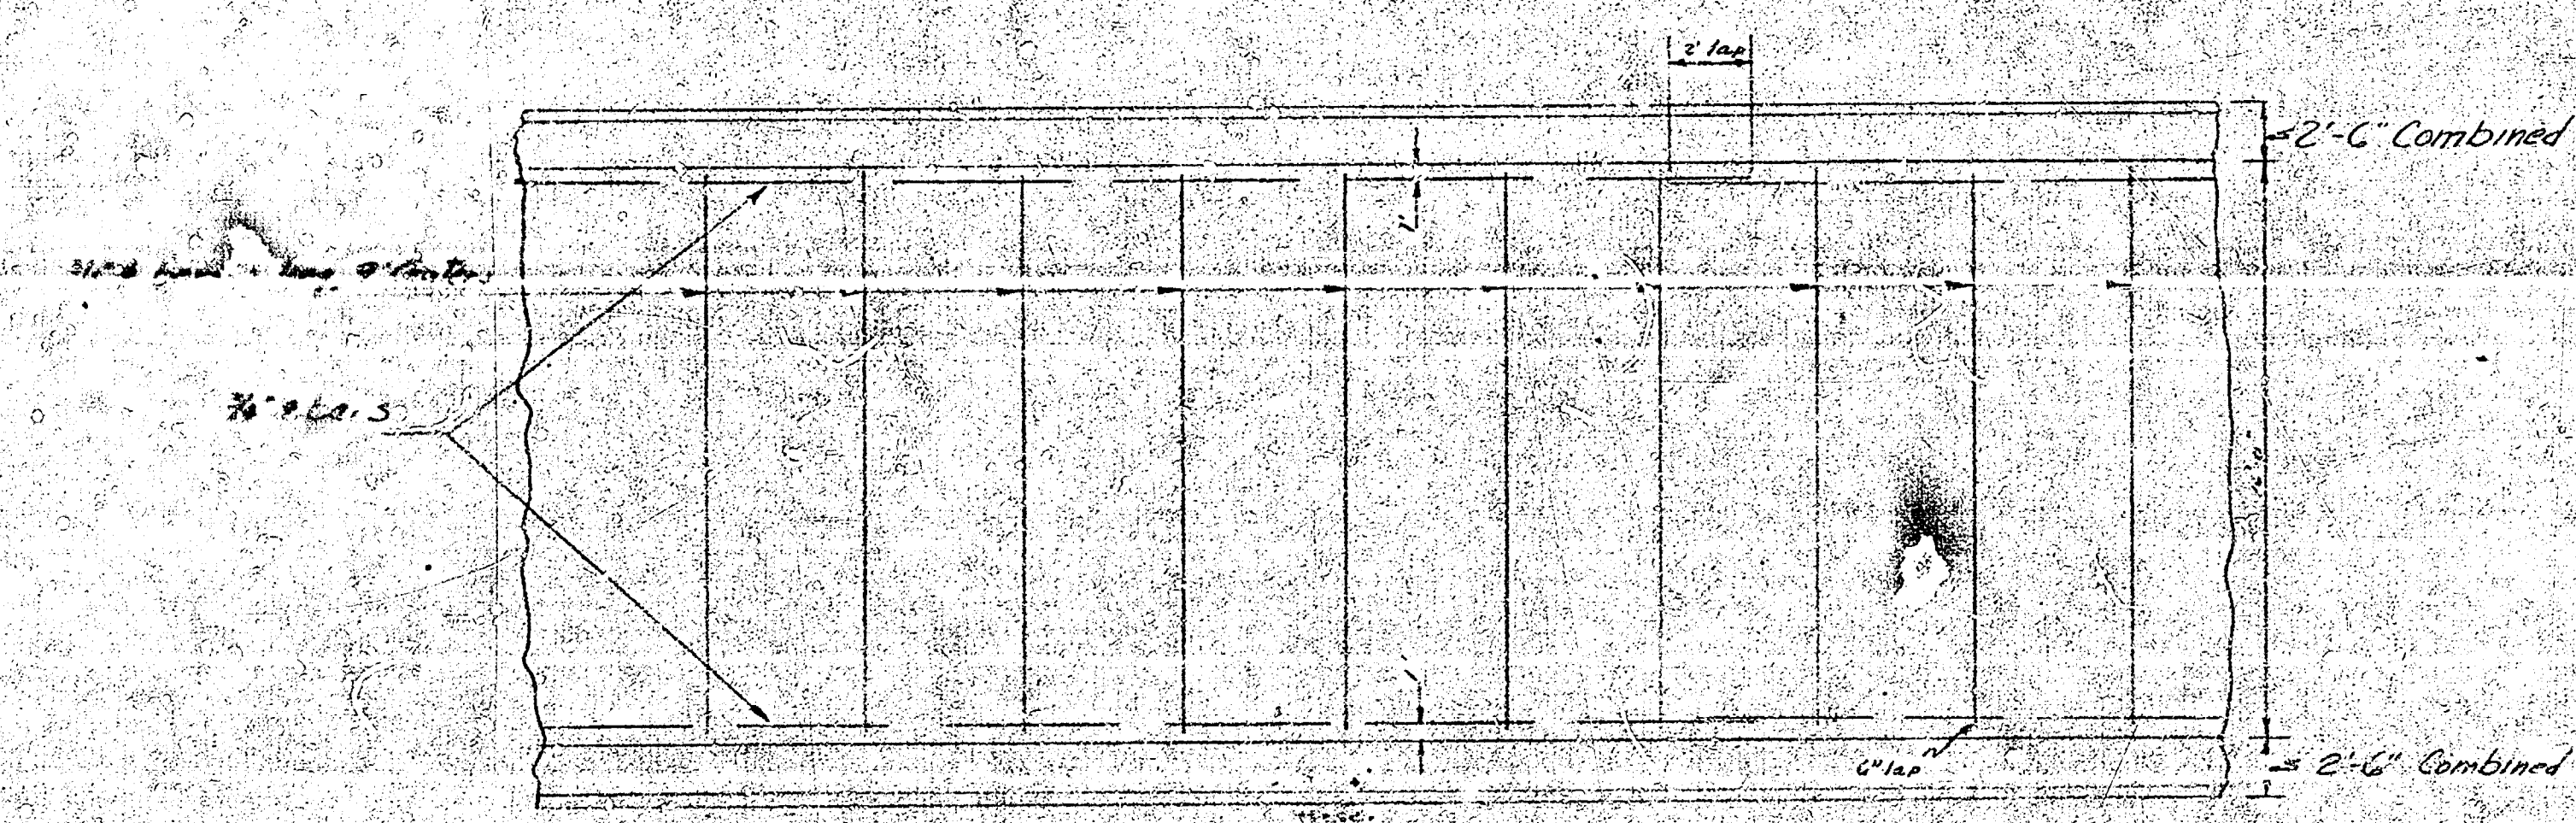


STEEL PATTERN
No Scale

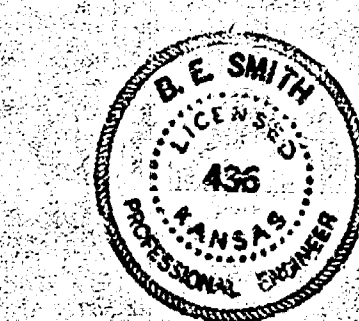


GOVERNEUR



C/2-282

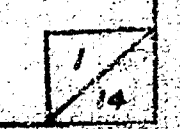

GOVERNEUR ROAD

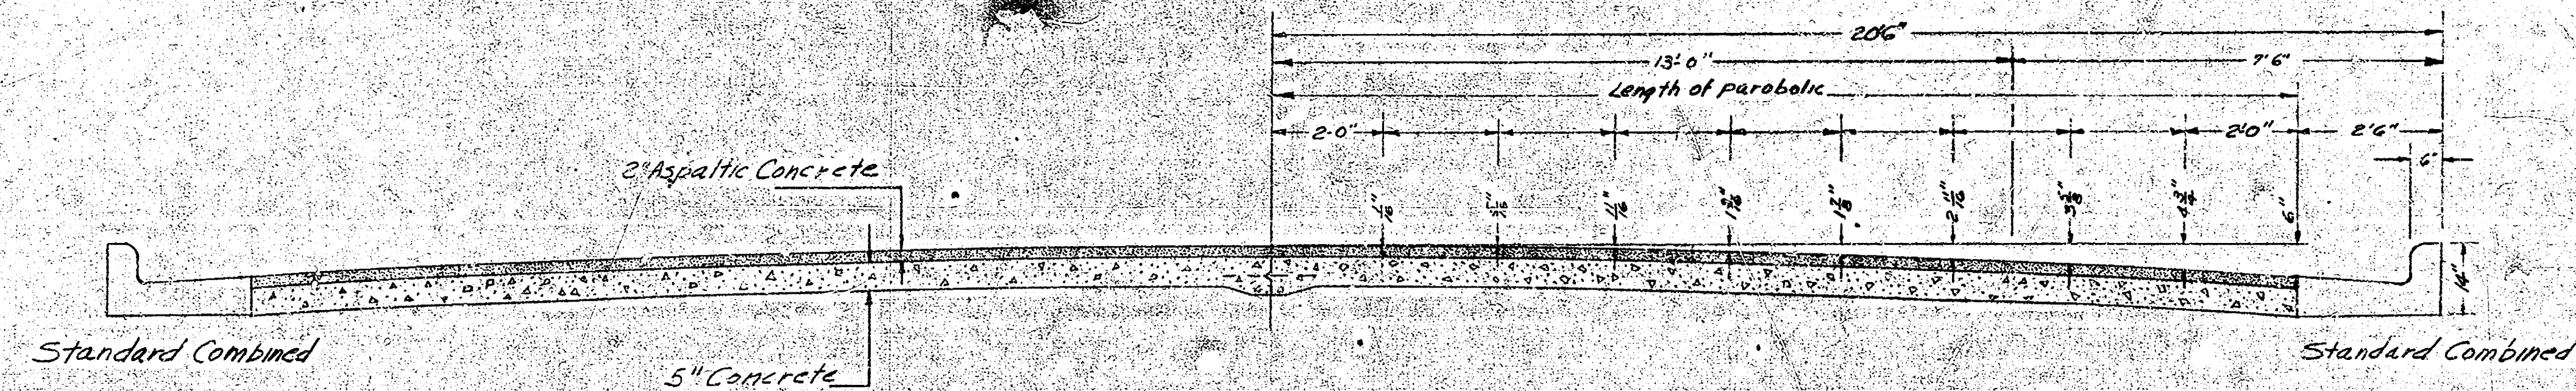

TYPICAL SECTION
Scale 4"=1'

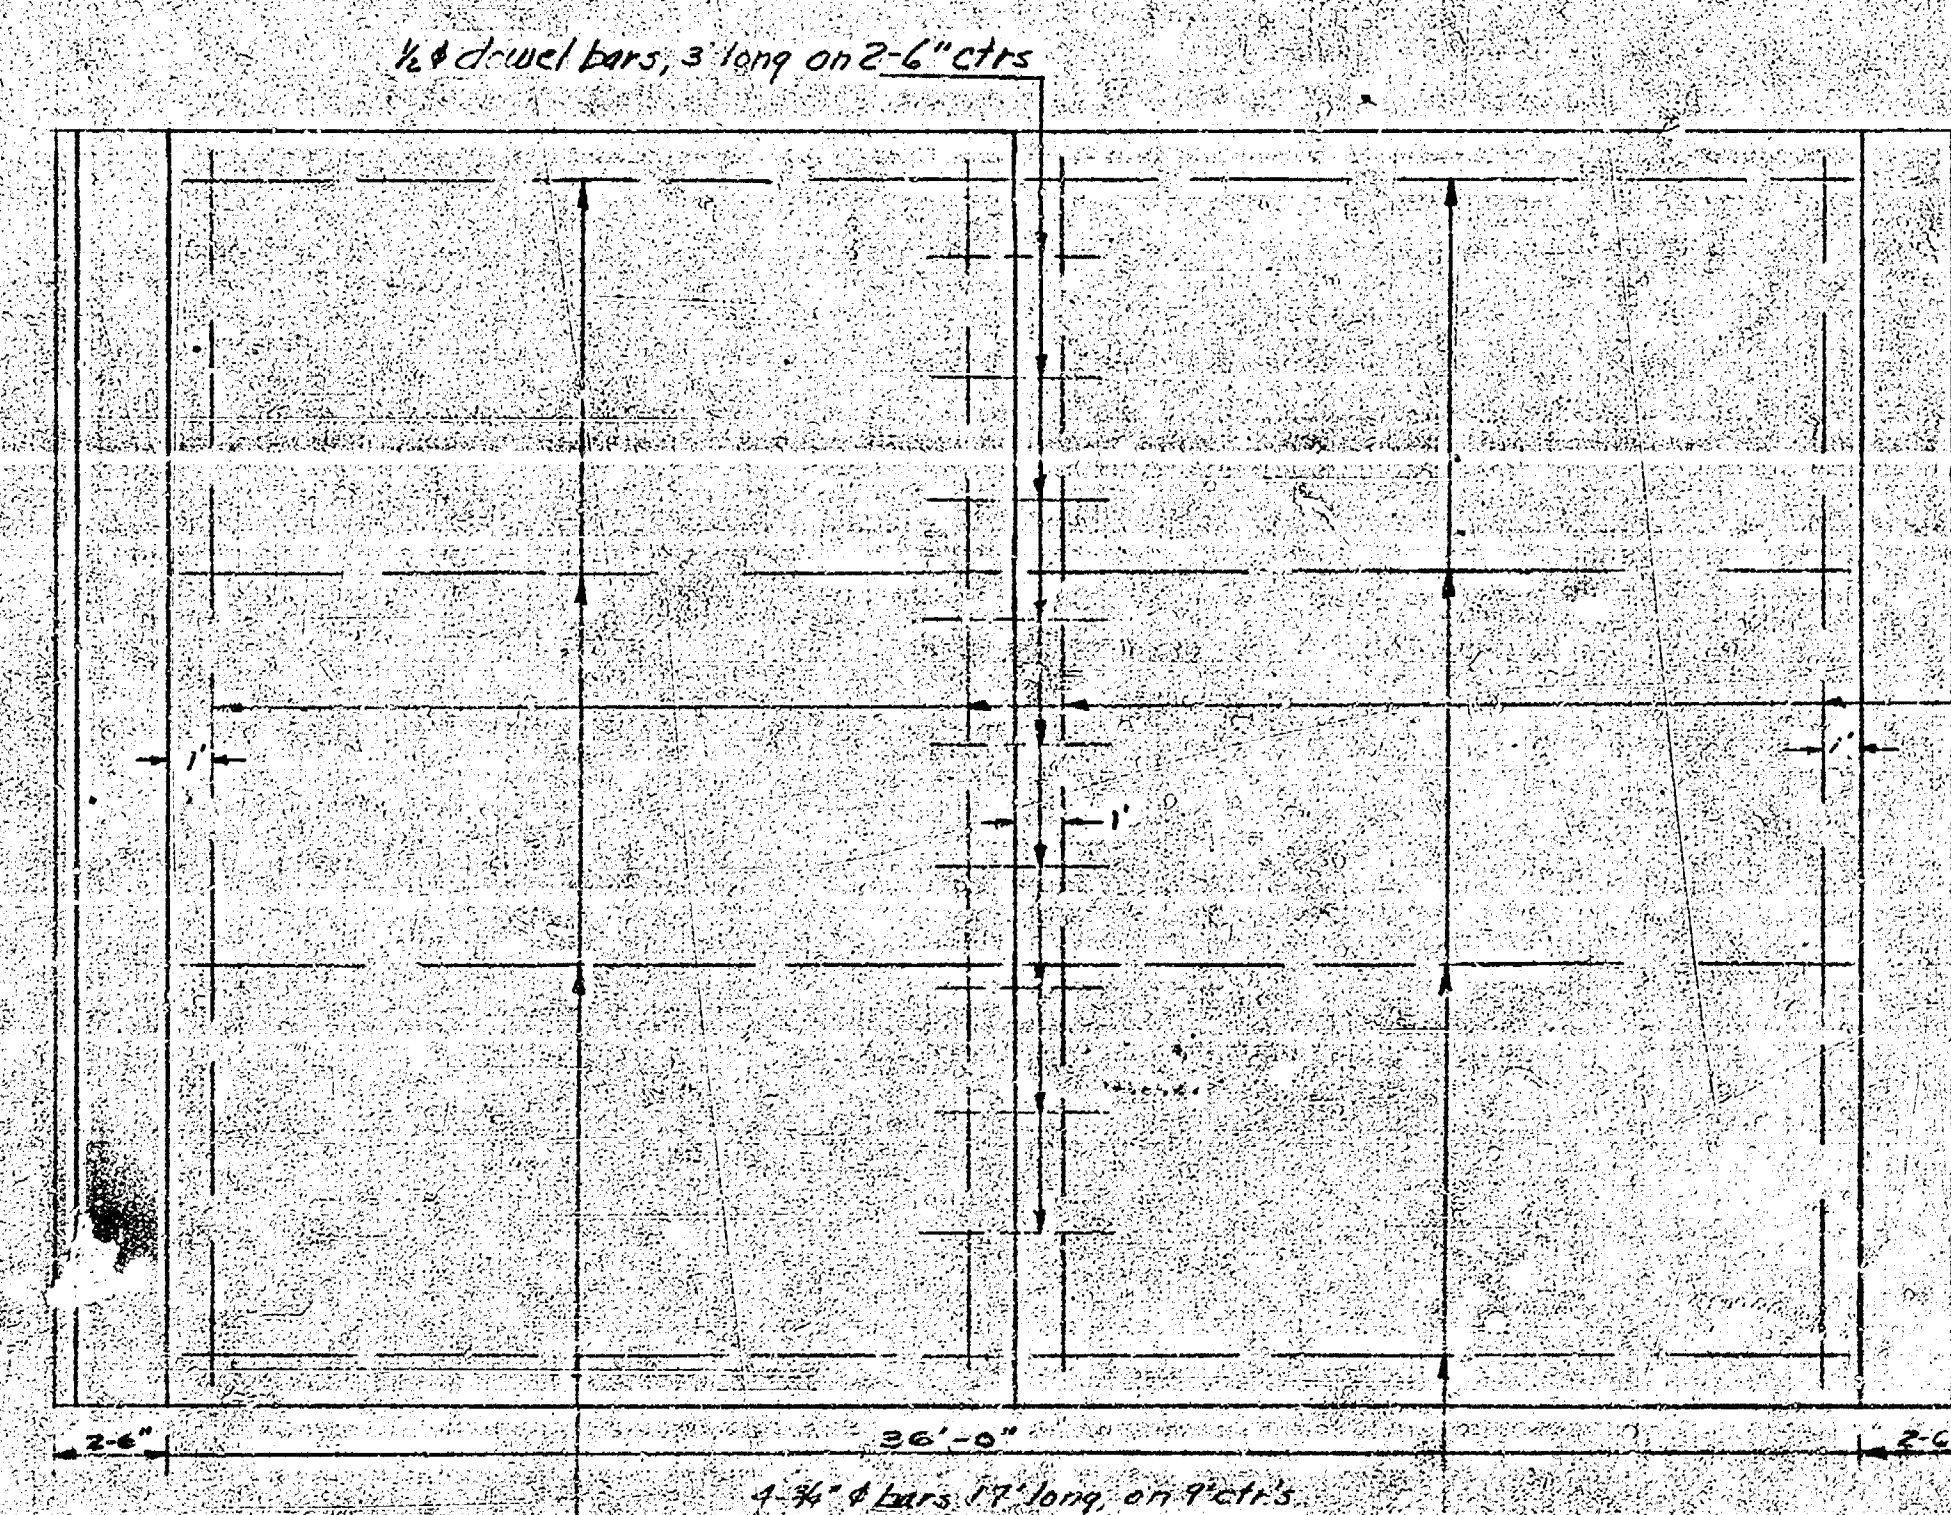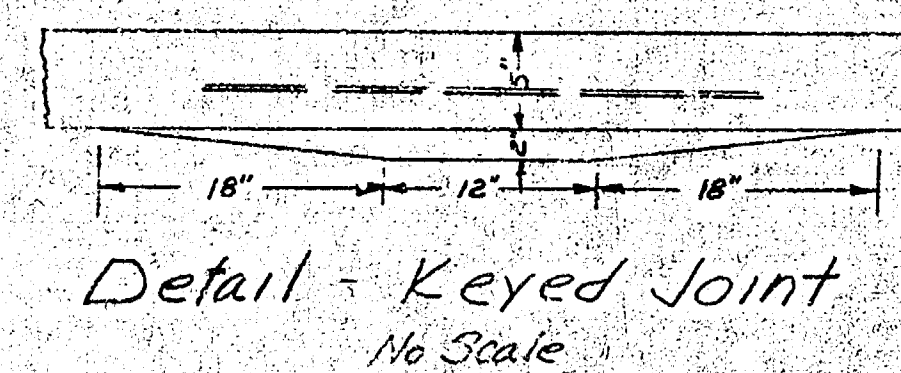


STEEL PATTERN
Scale 4"=1'


4 continuous 3/4" dia. bars spaced as shown
No plane of weakness

GOVERNEUR


C12-282


2/14

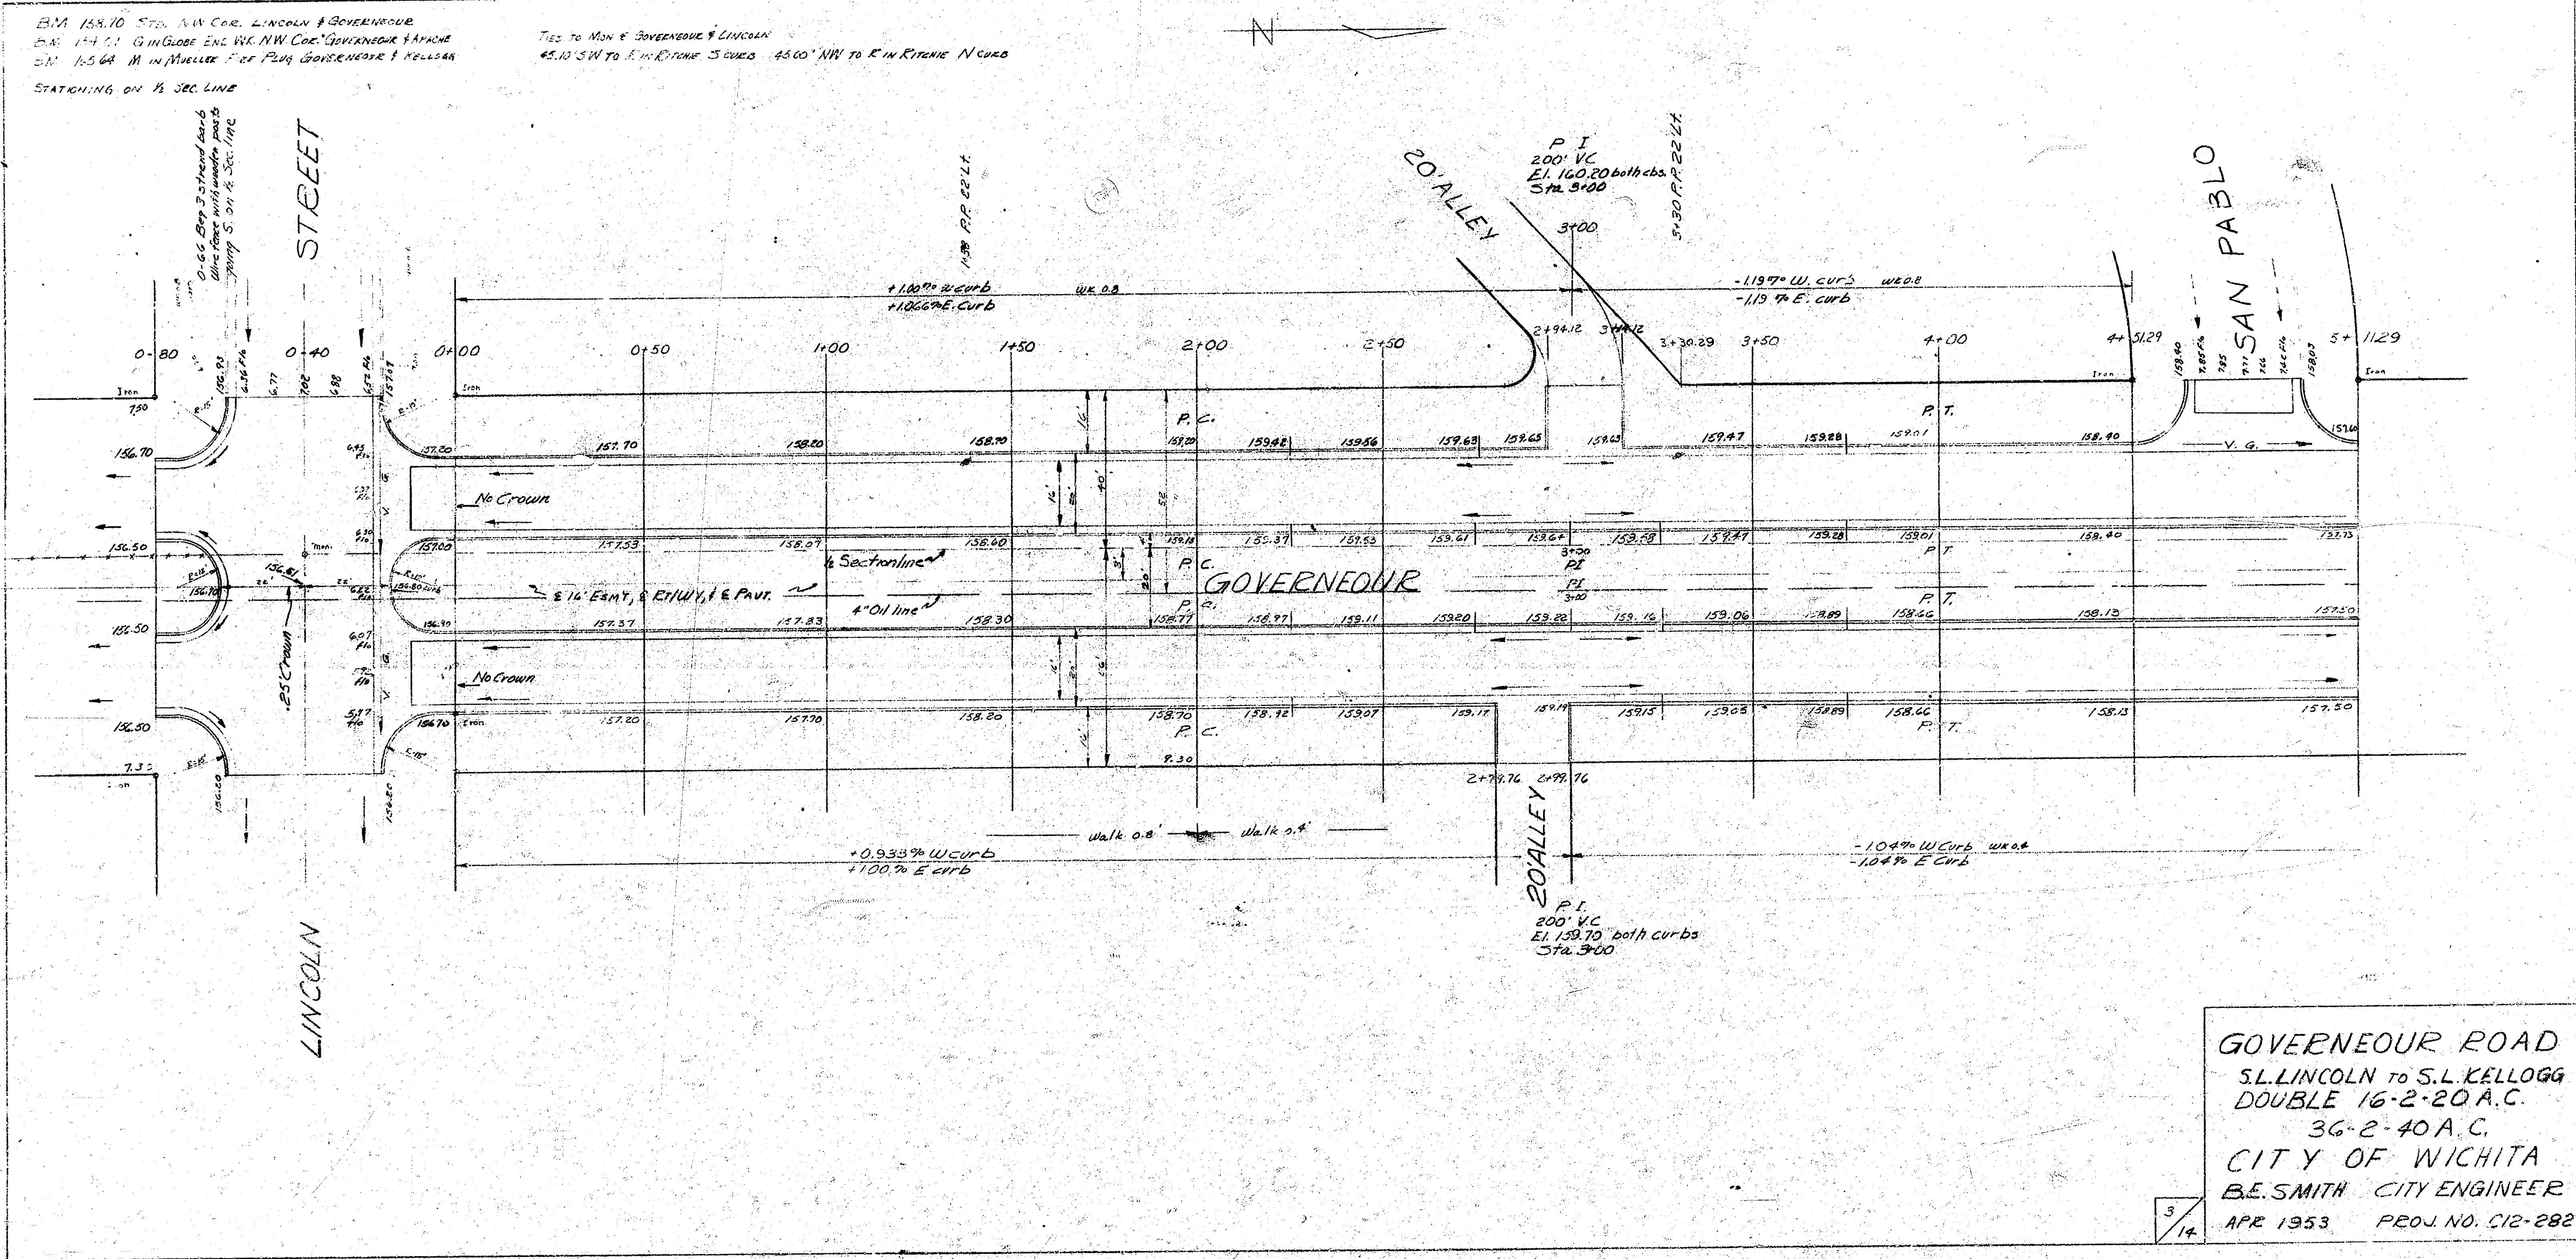

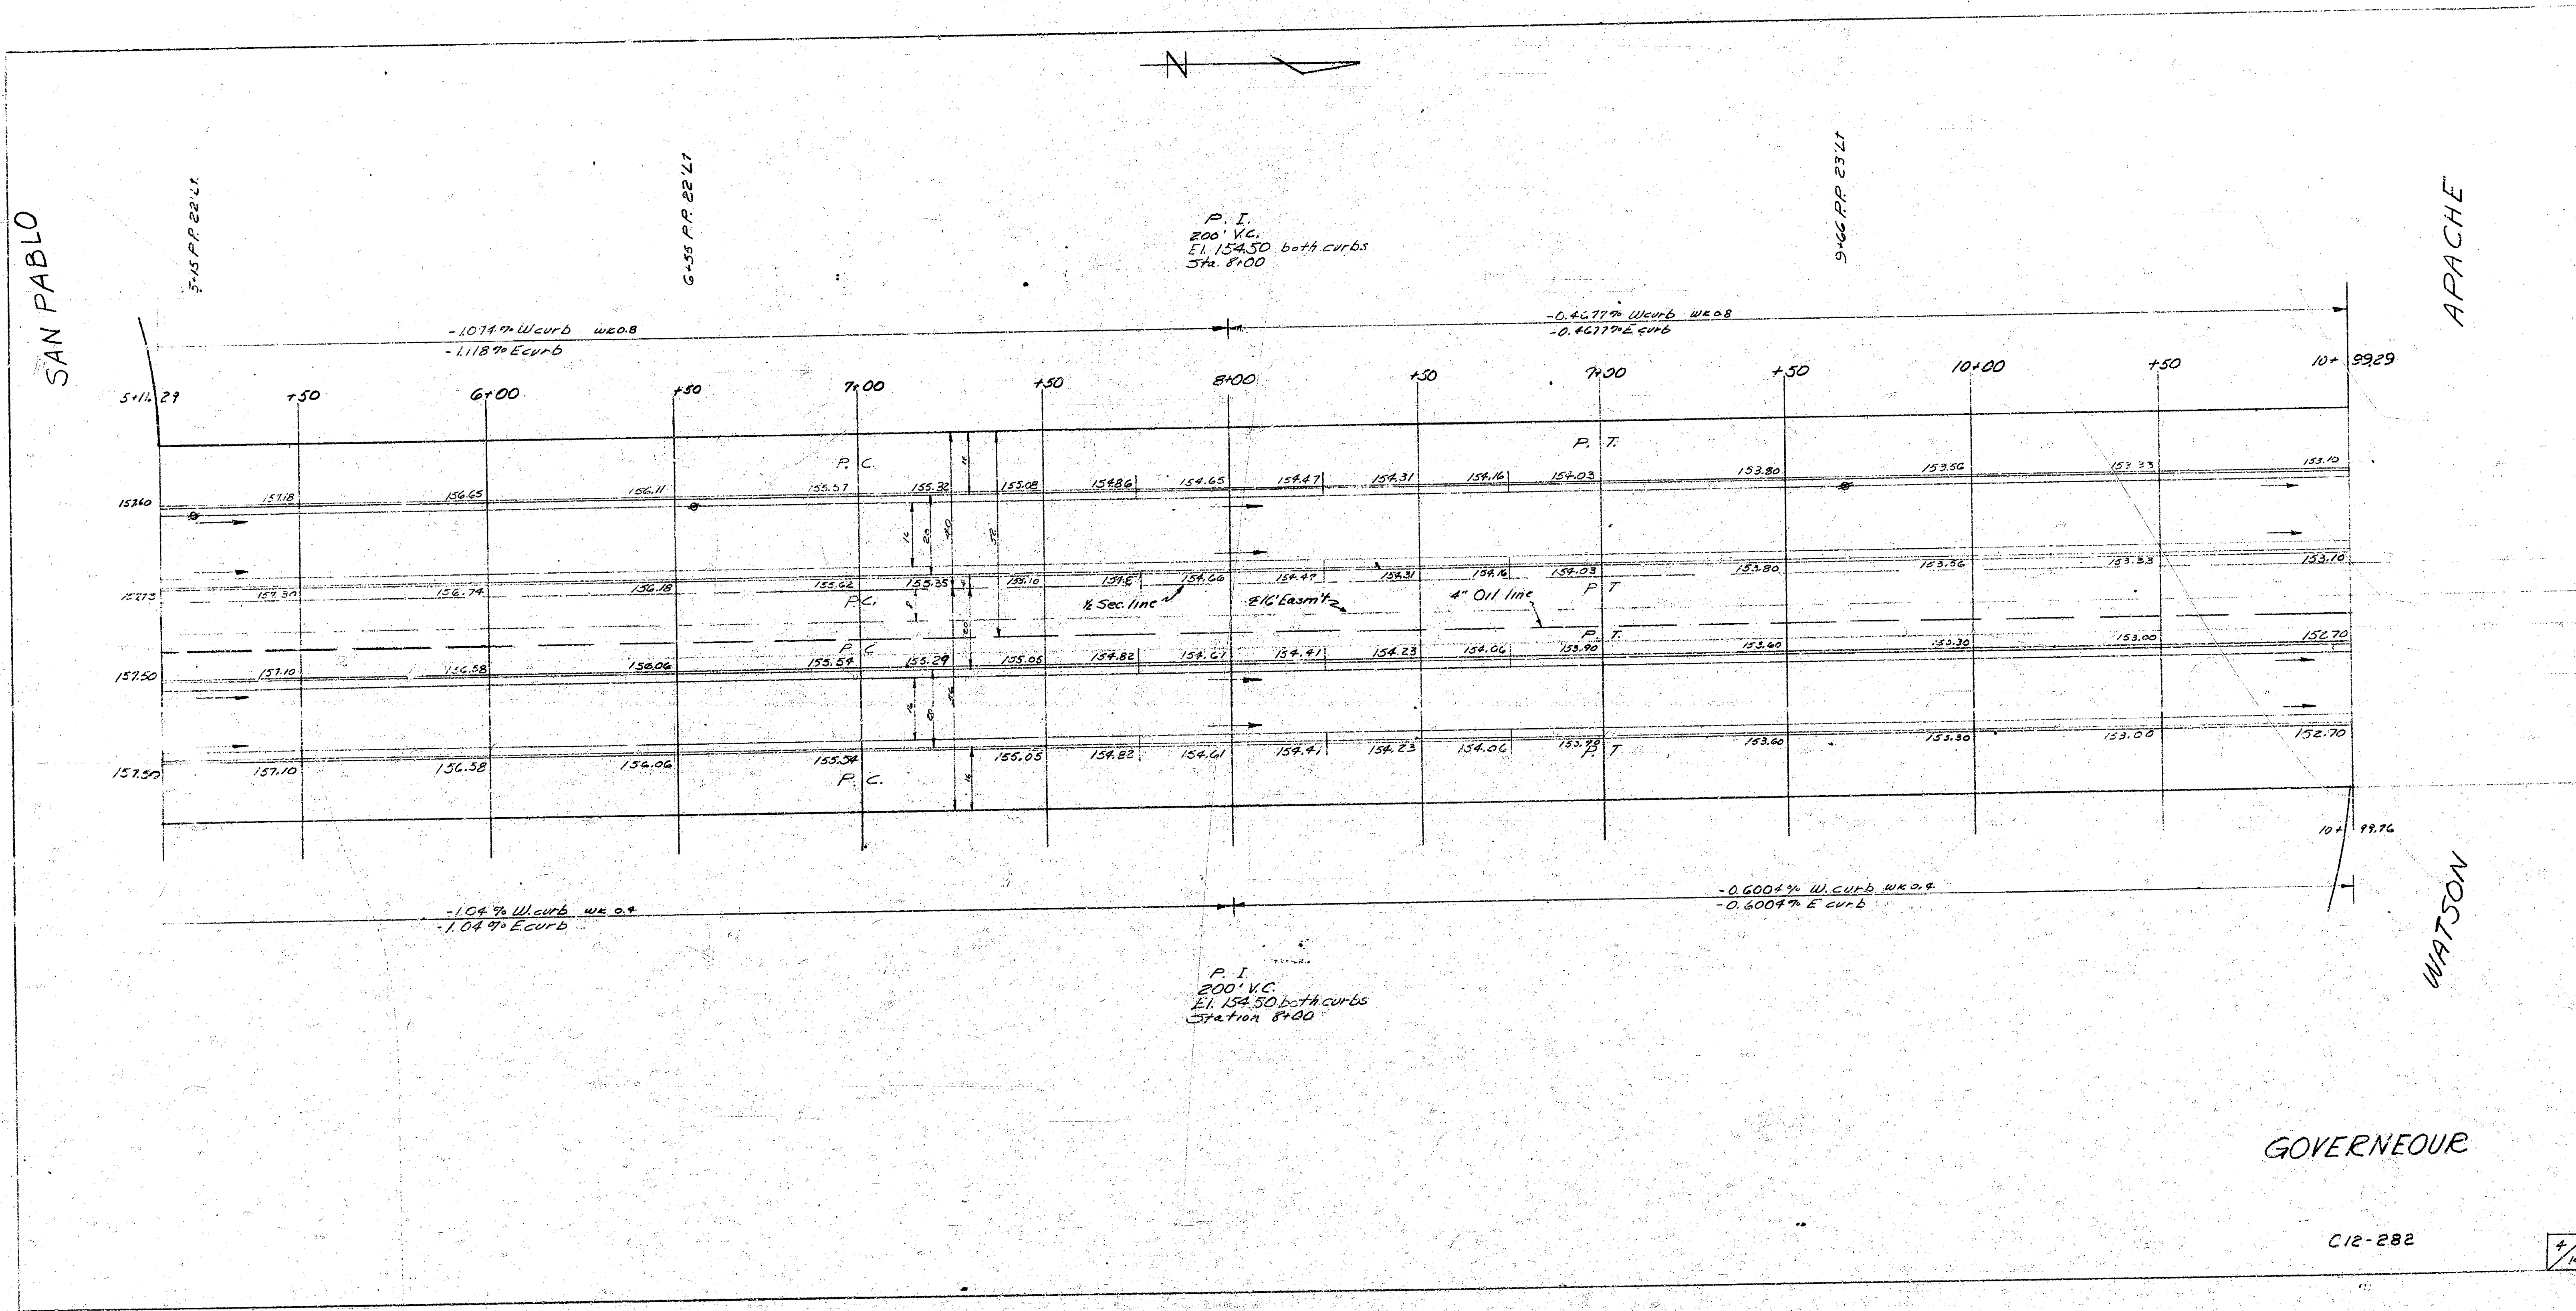


C12-282

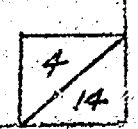


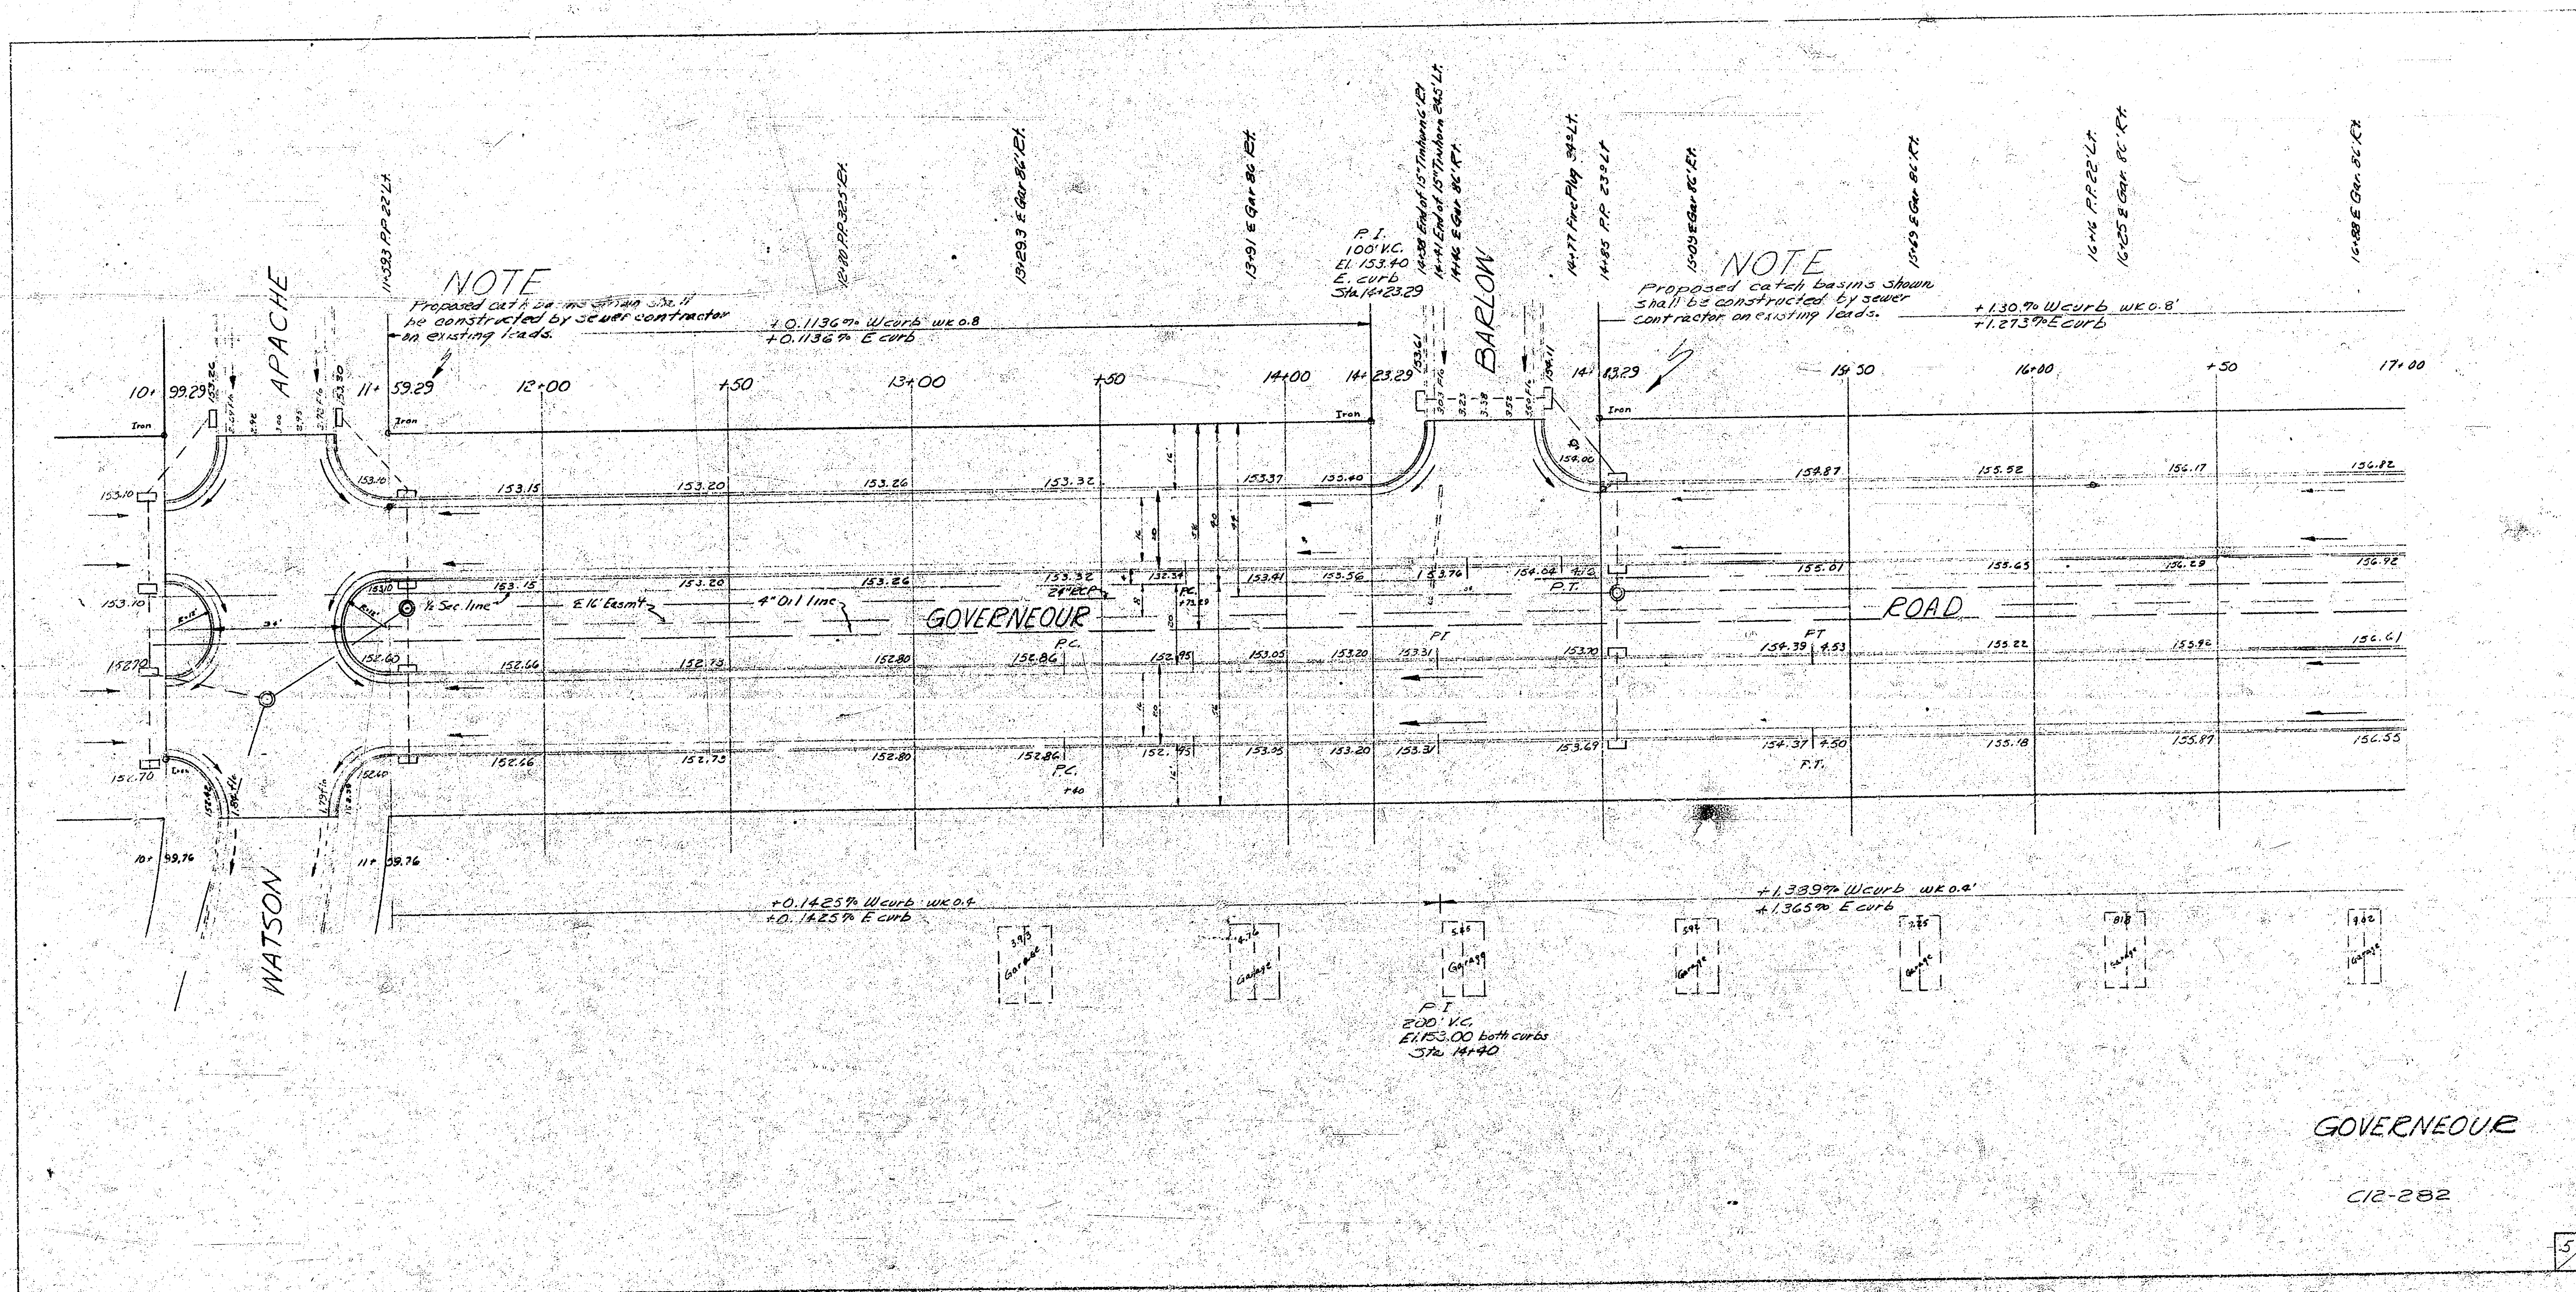

GOVERNEUR

C12-282

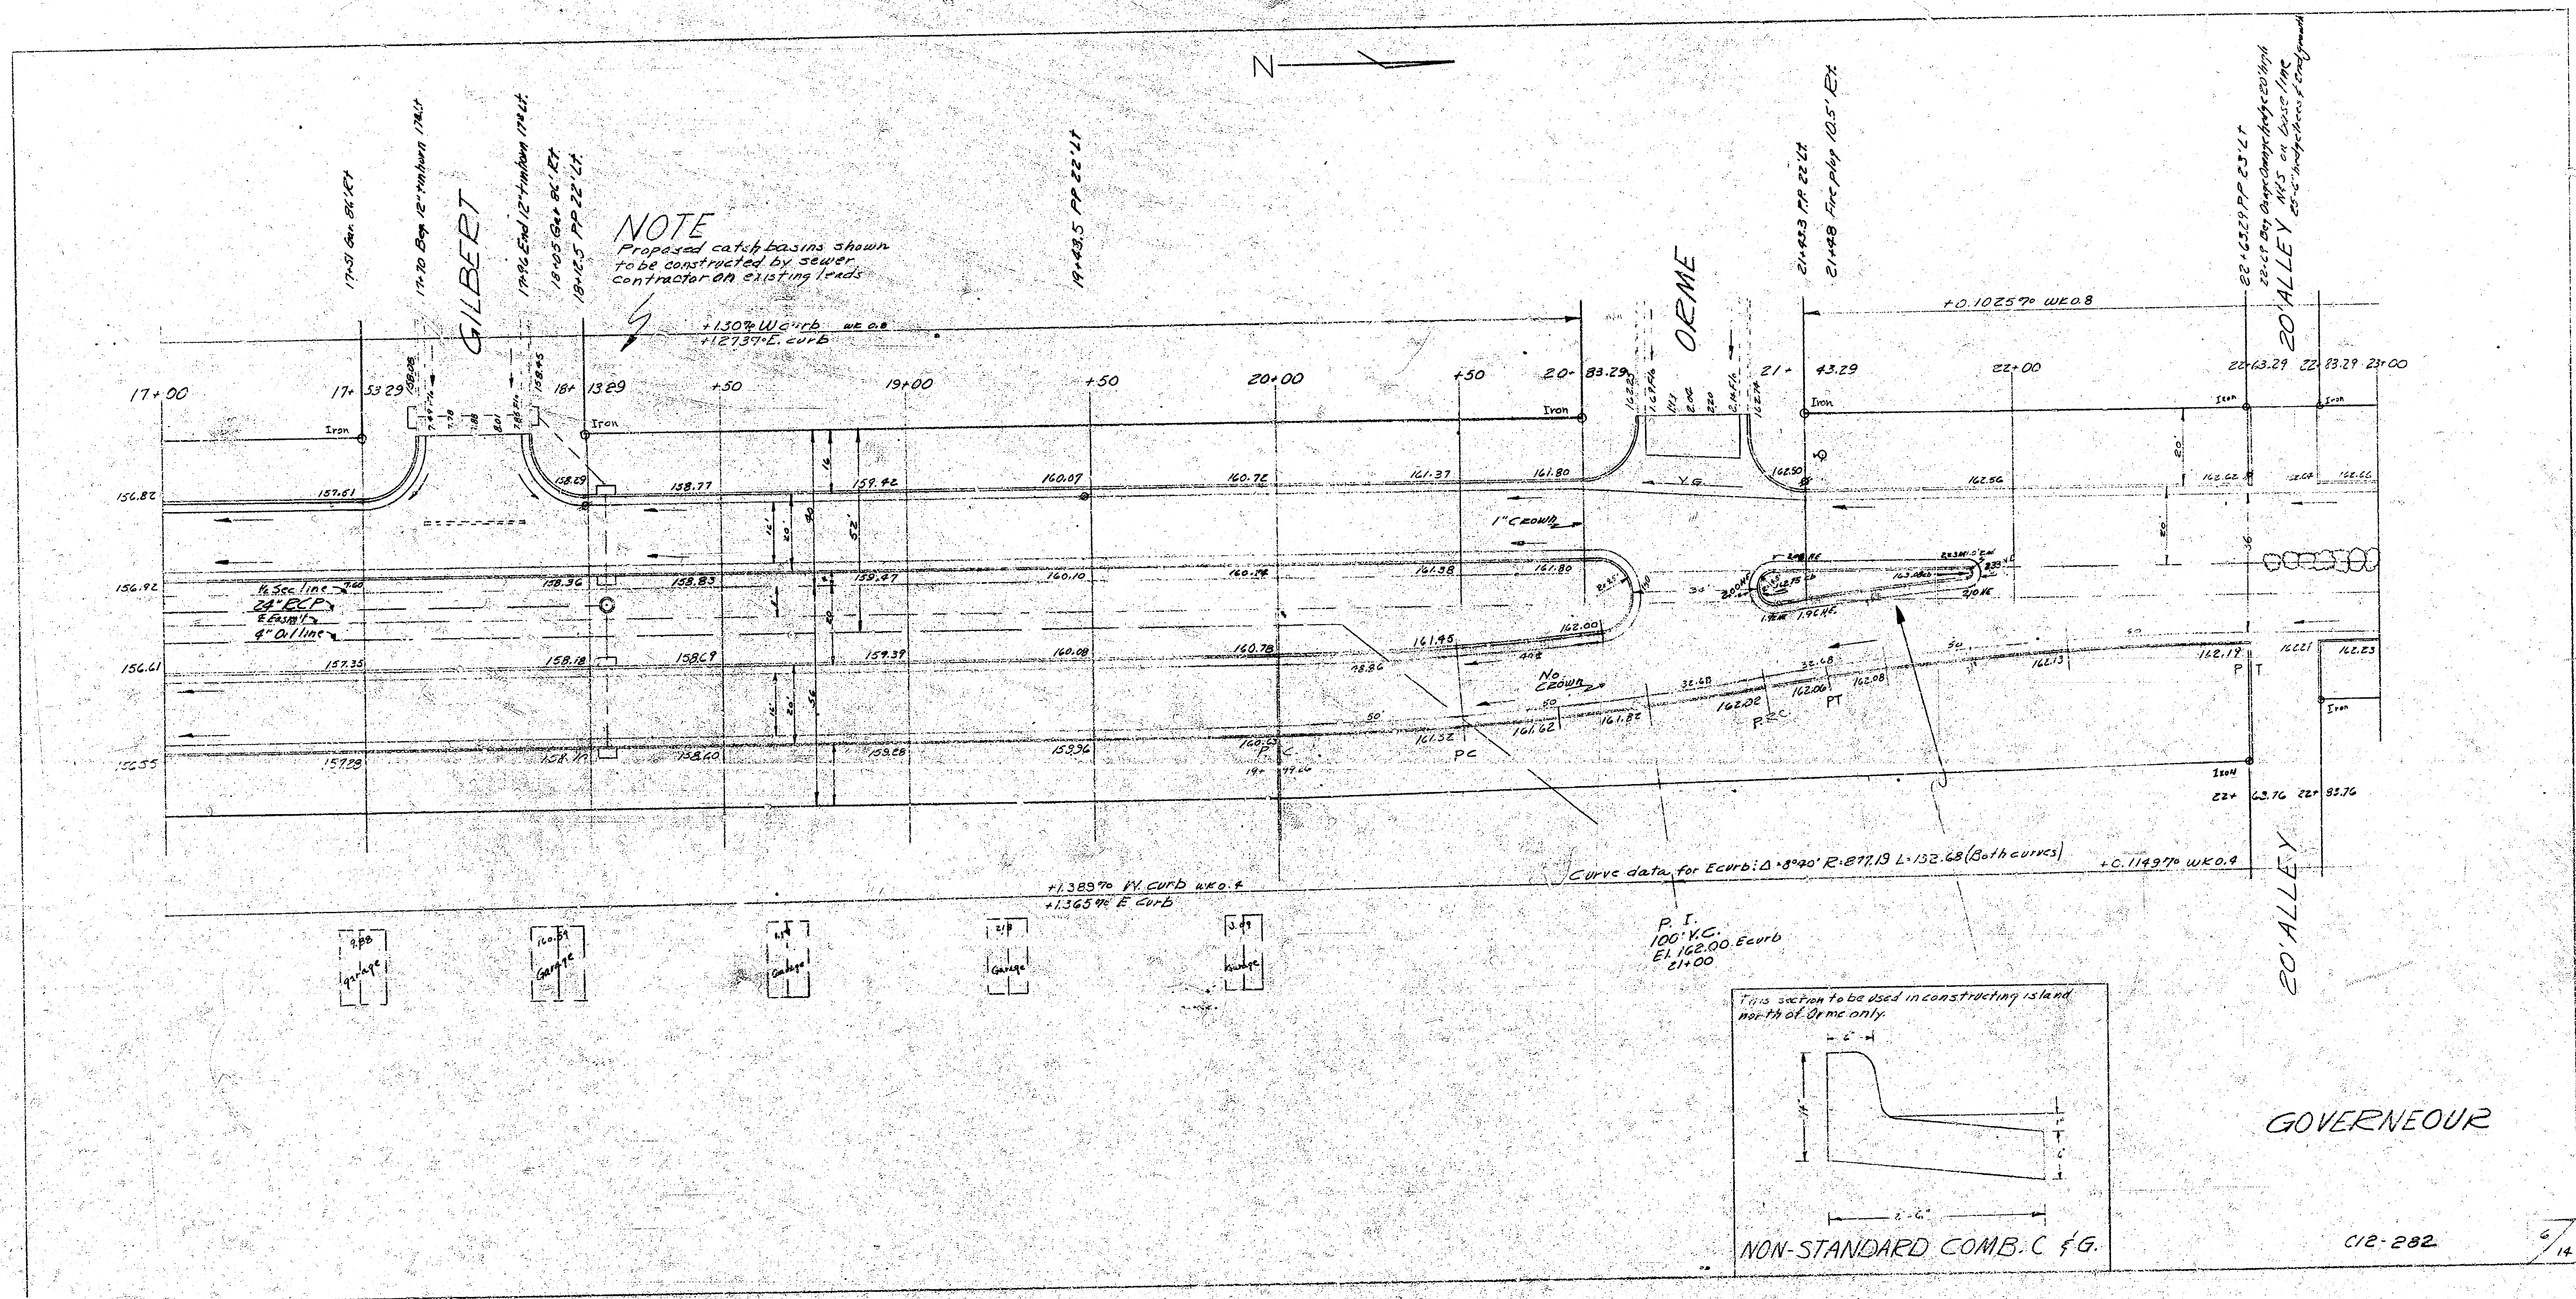

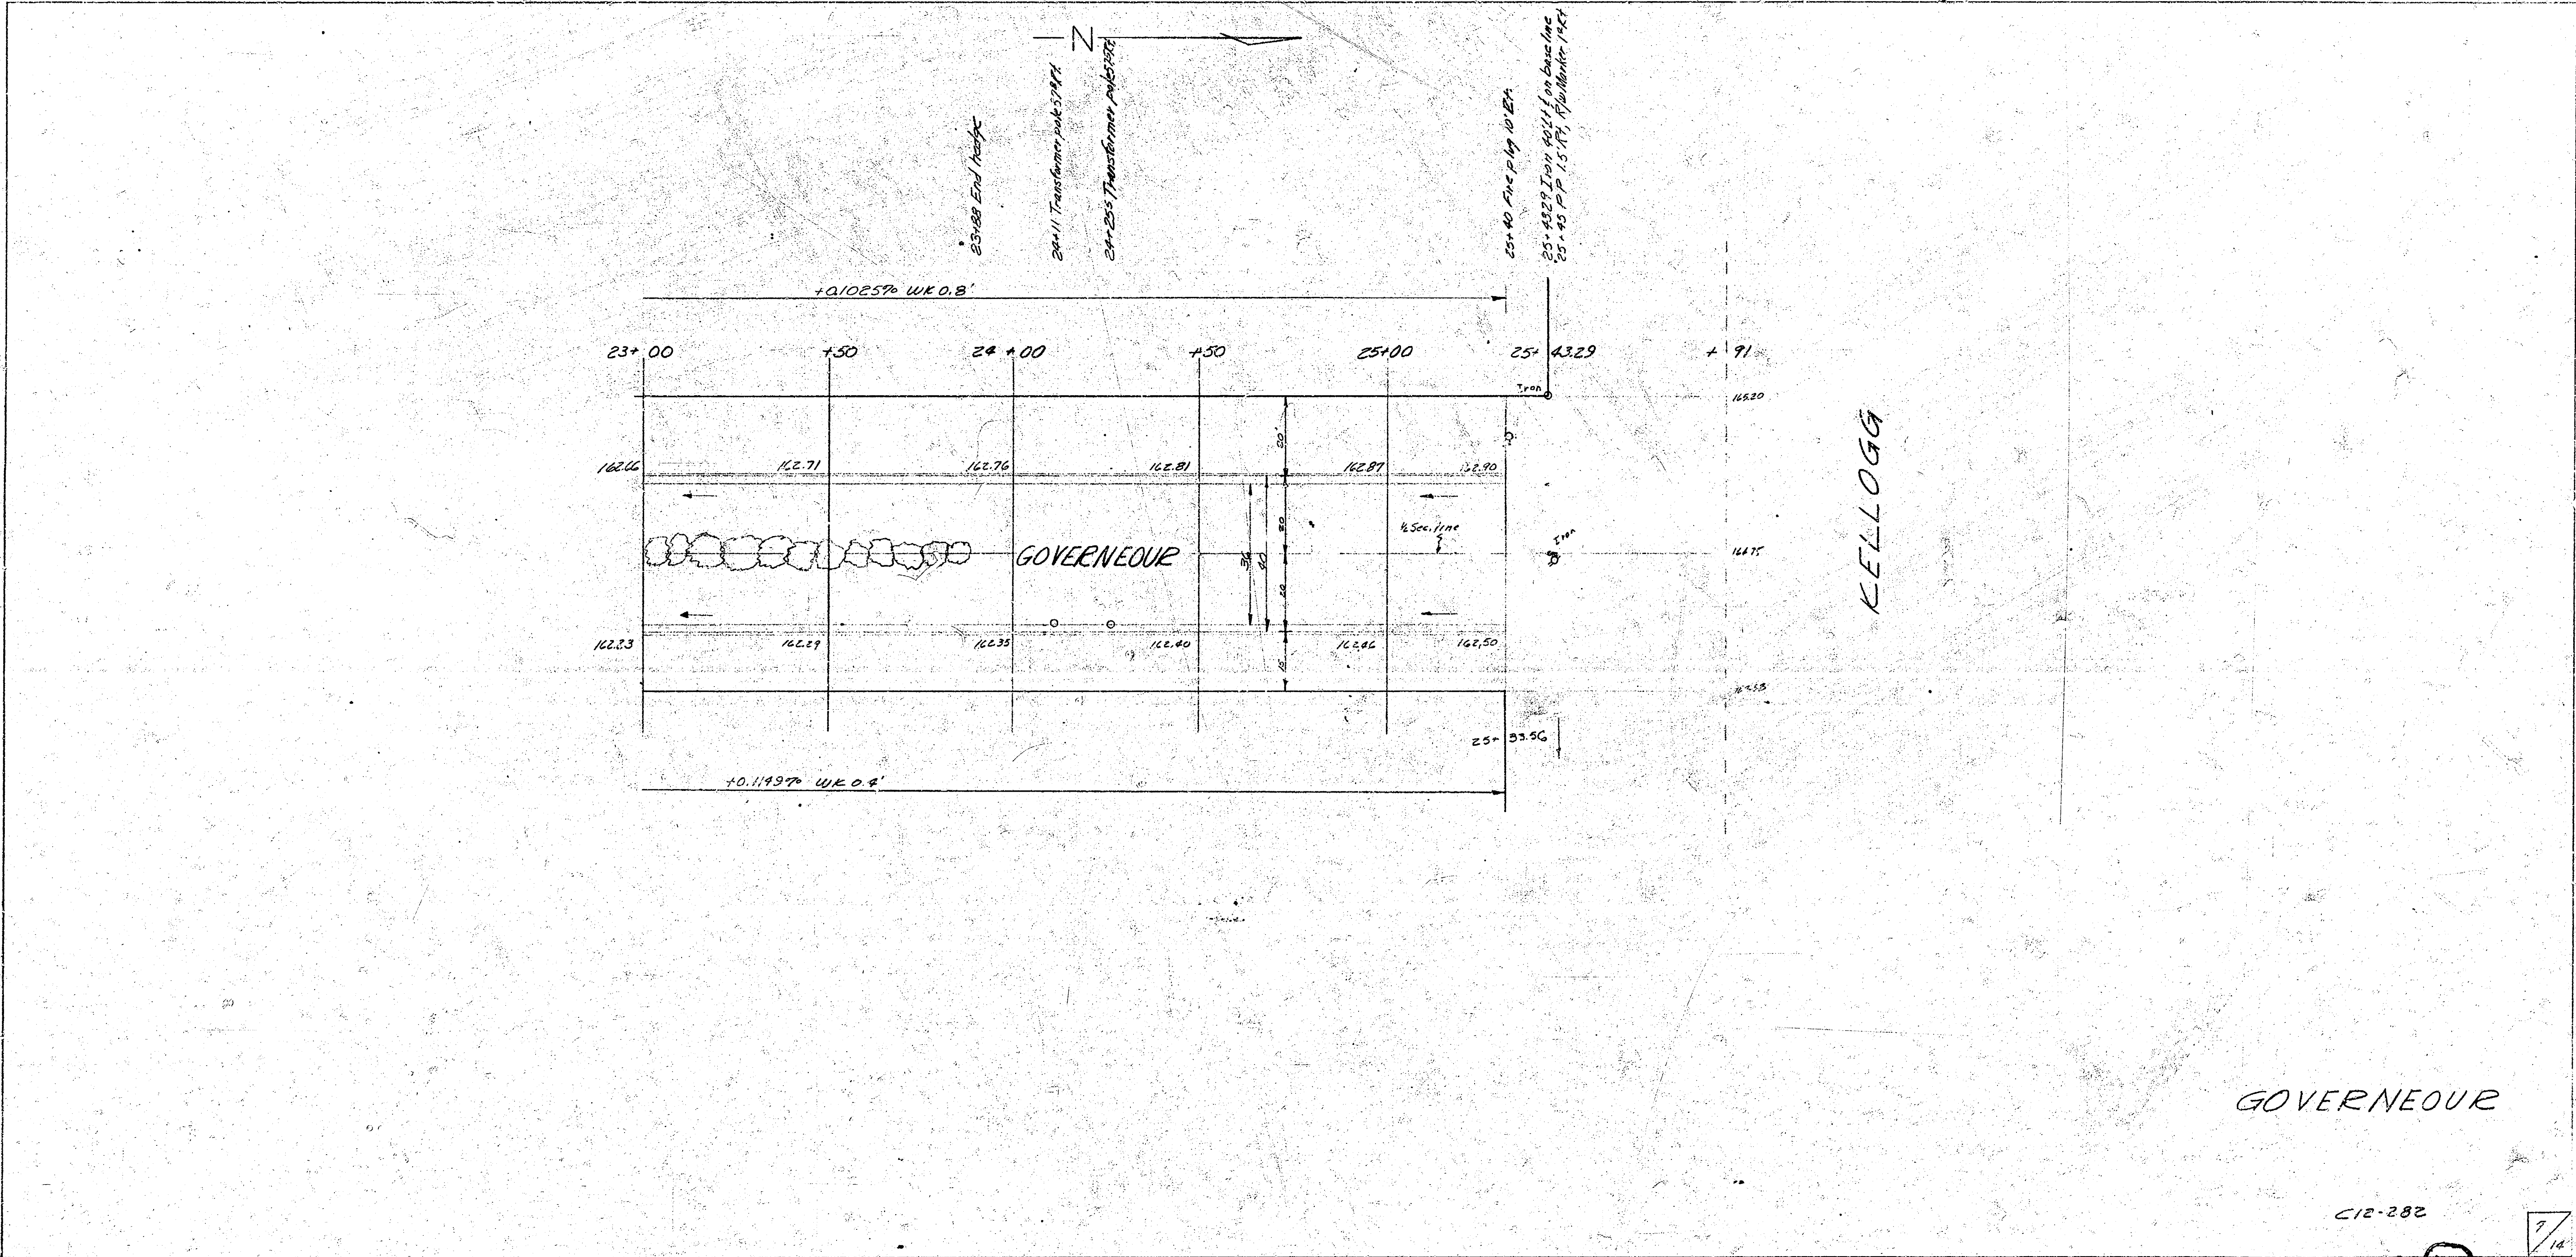

GOVERNEUR

C12-282

5445

7/14