




Sheet 501
Plan Safford
Checked

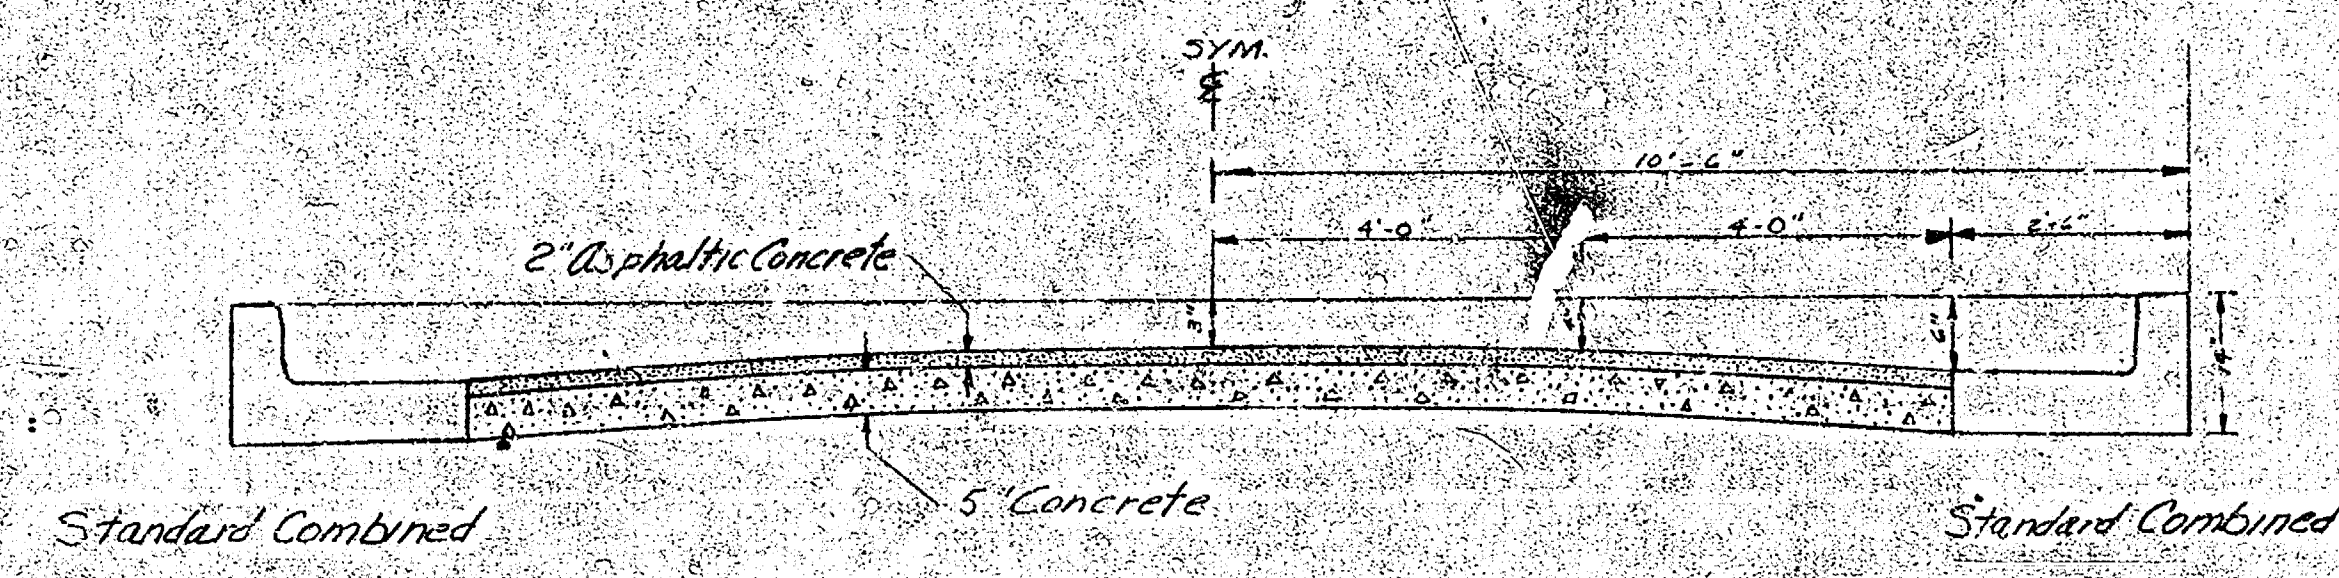

TYPICAL SECTION
No Scale

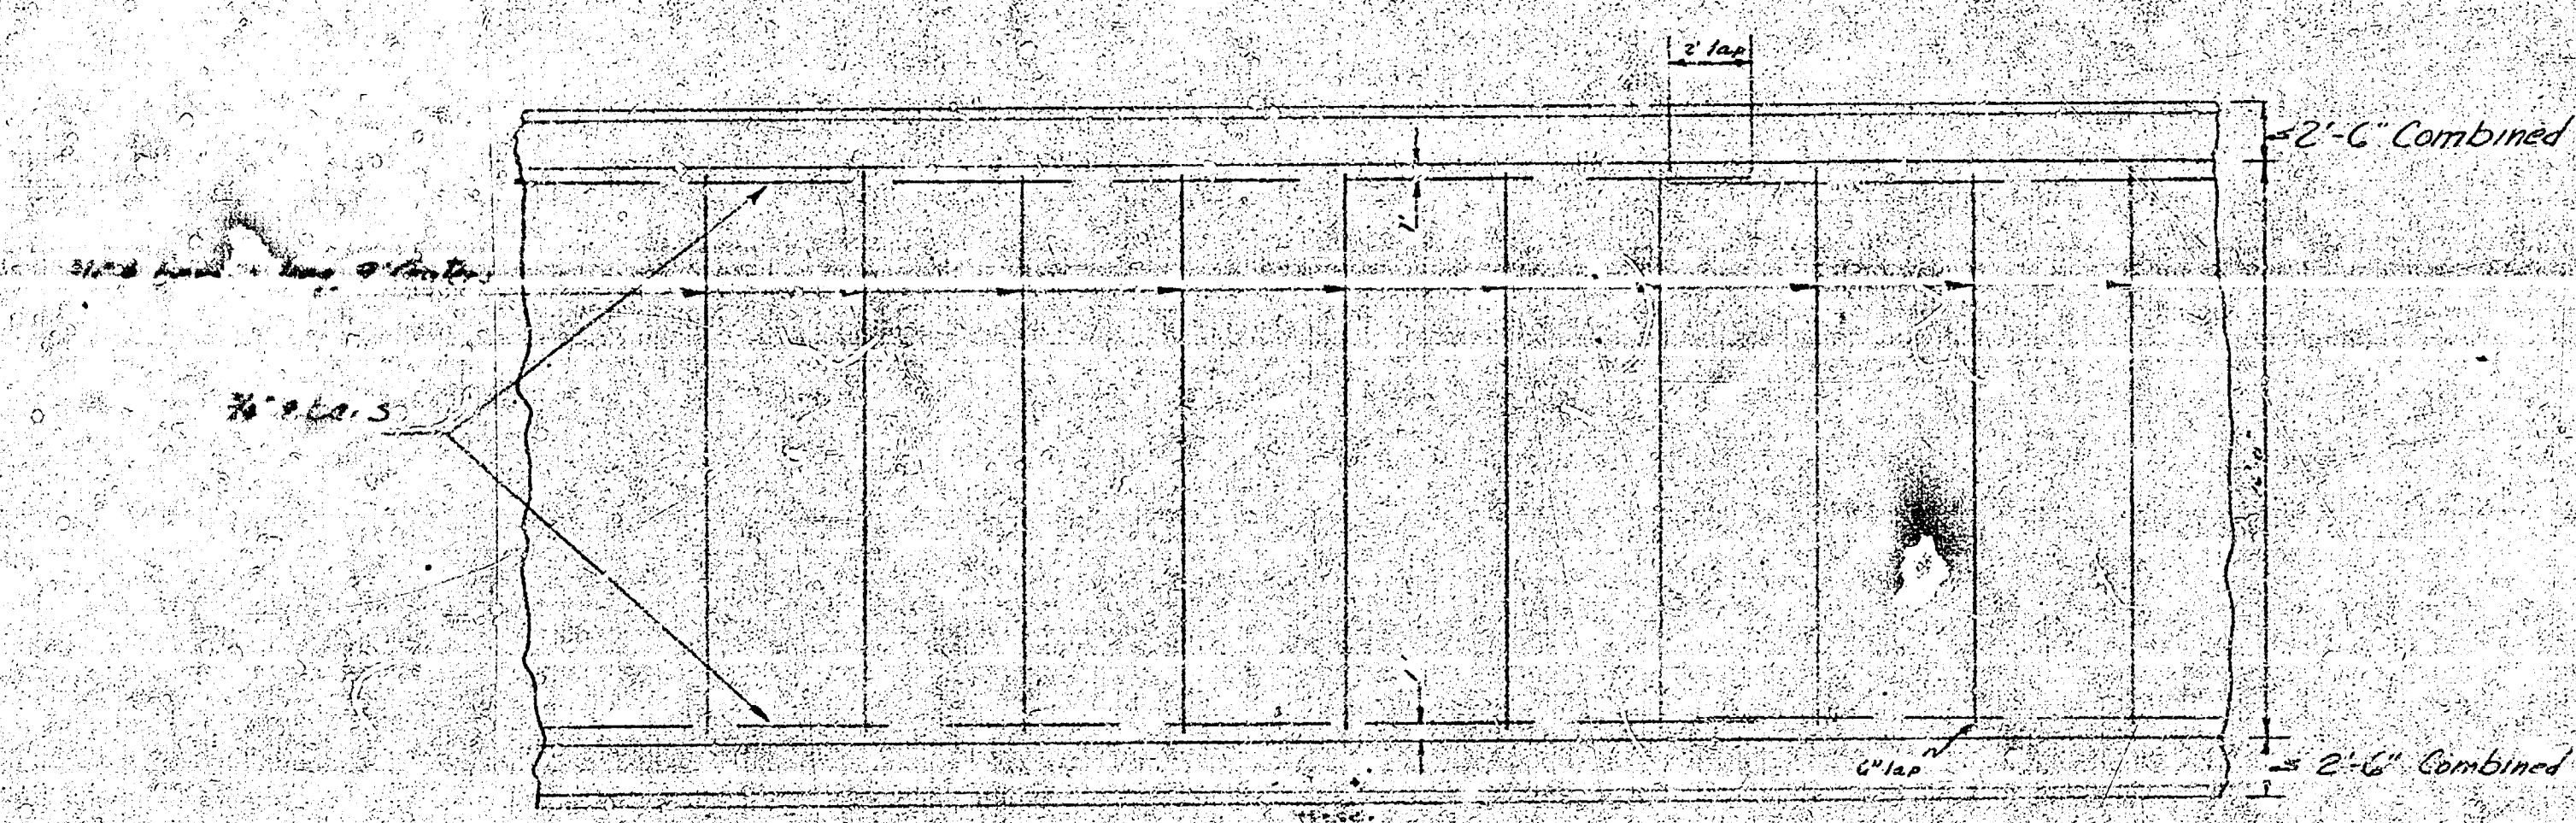


STEEL PATTERN
No Scale

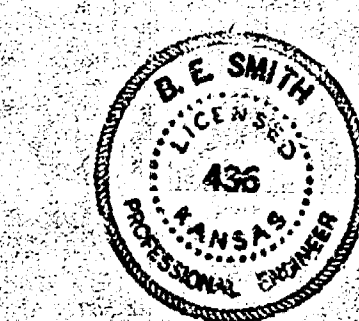


GOVERNEUR

C/2-282

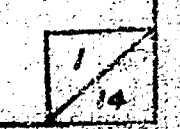


GOVERNEUR ROAD

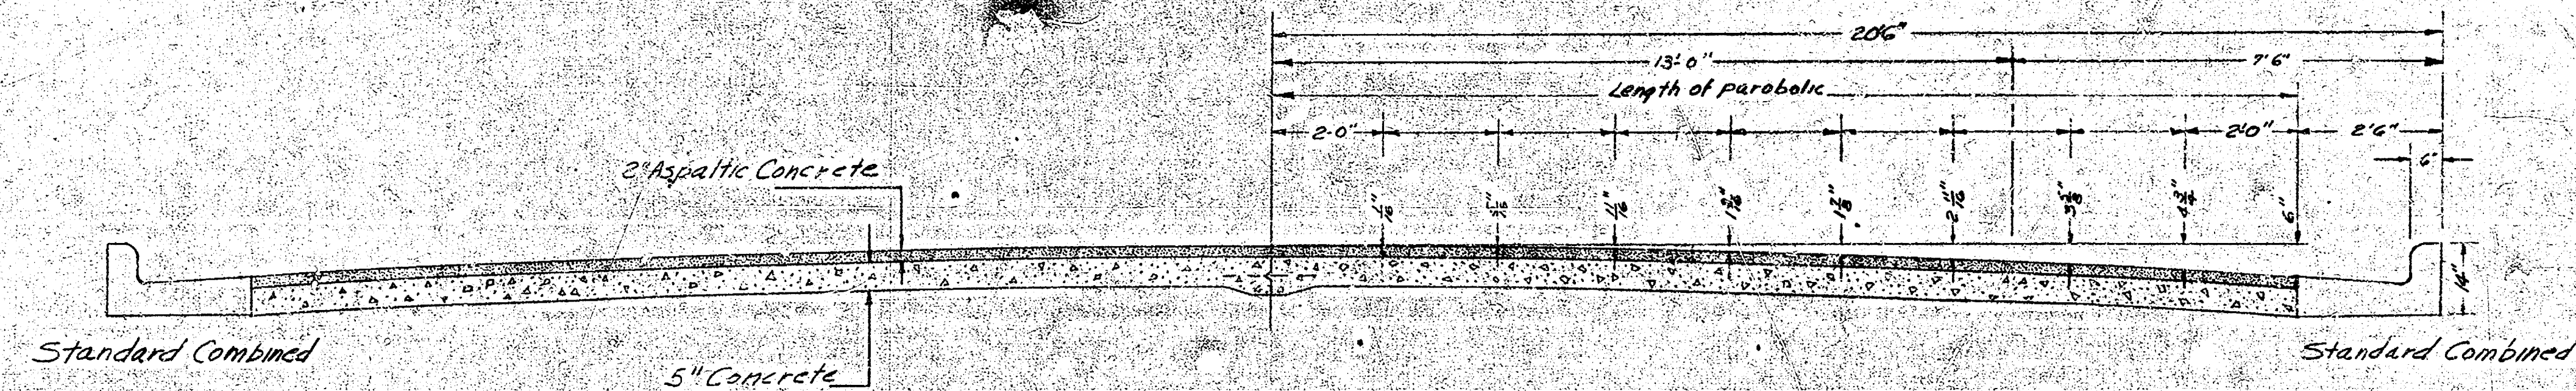


TYPICAL SECTION

Scale 4" = 1'

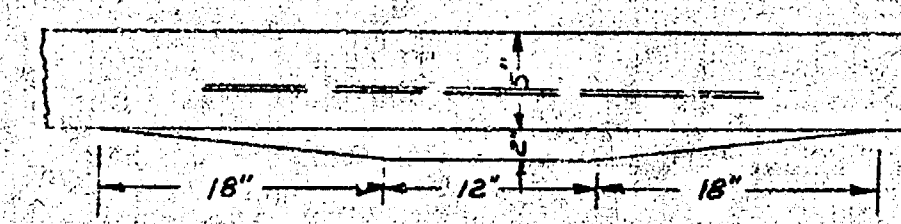

Detail - Keyed Joint

No Scale

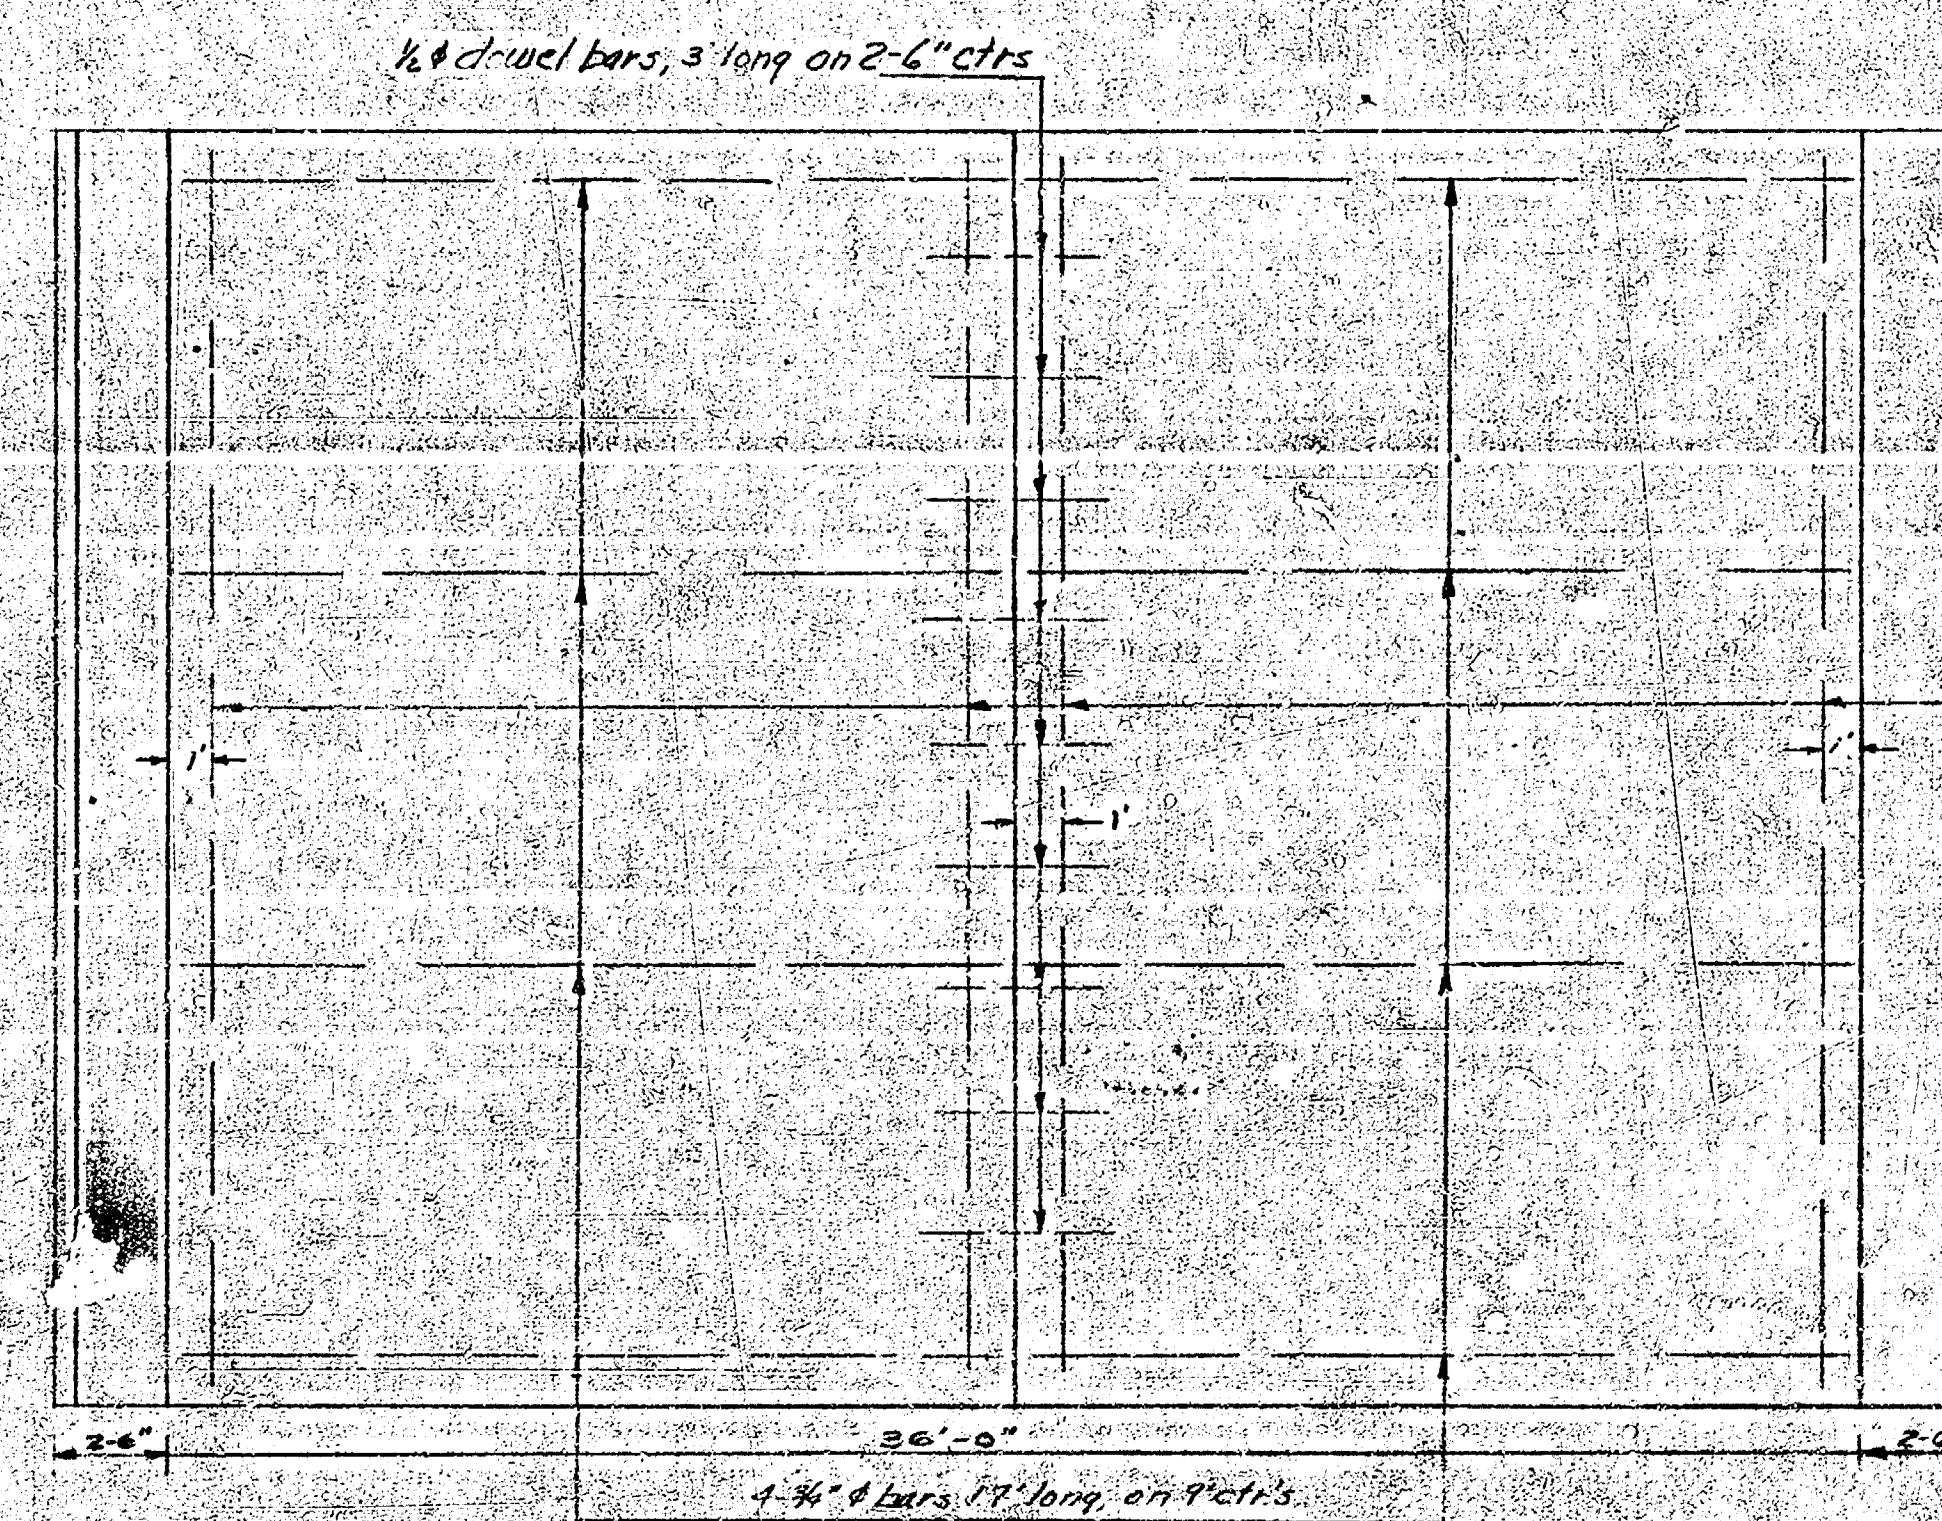

STEEL PATTERN


Scale 4" = 1'


4 Continuous 3/4" dia. Bars Spaced as shown
No plane of weakness

GOVERNEUR


C12-282


2/14

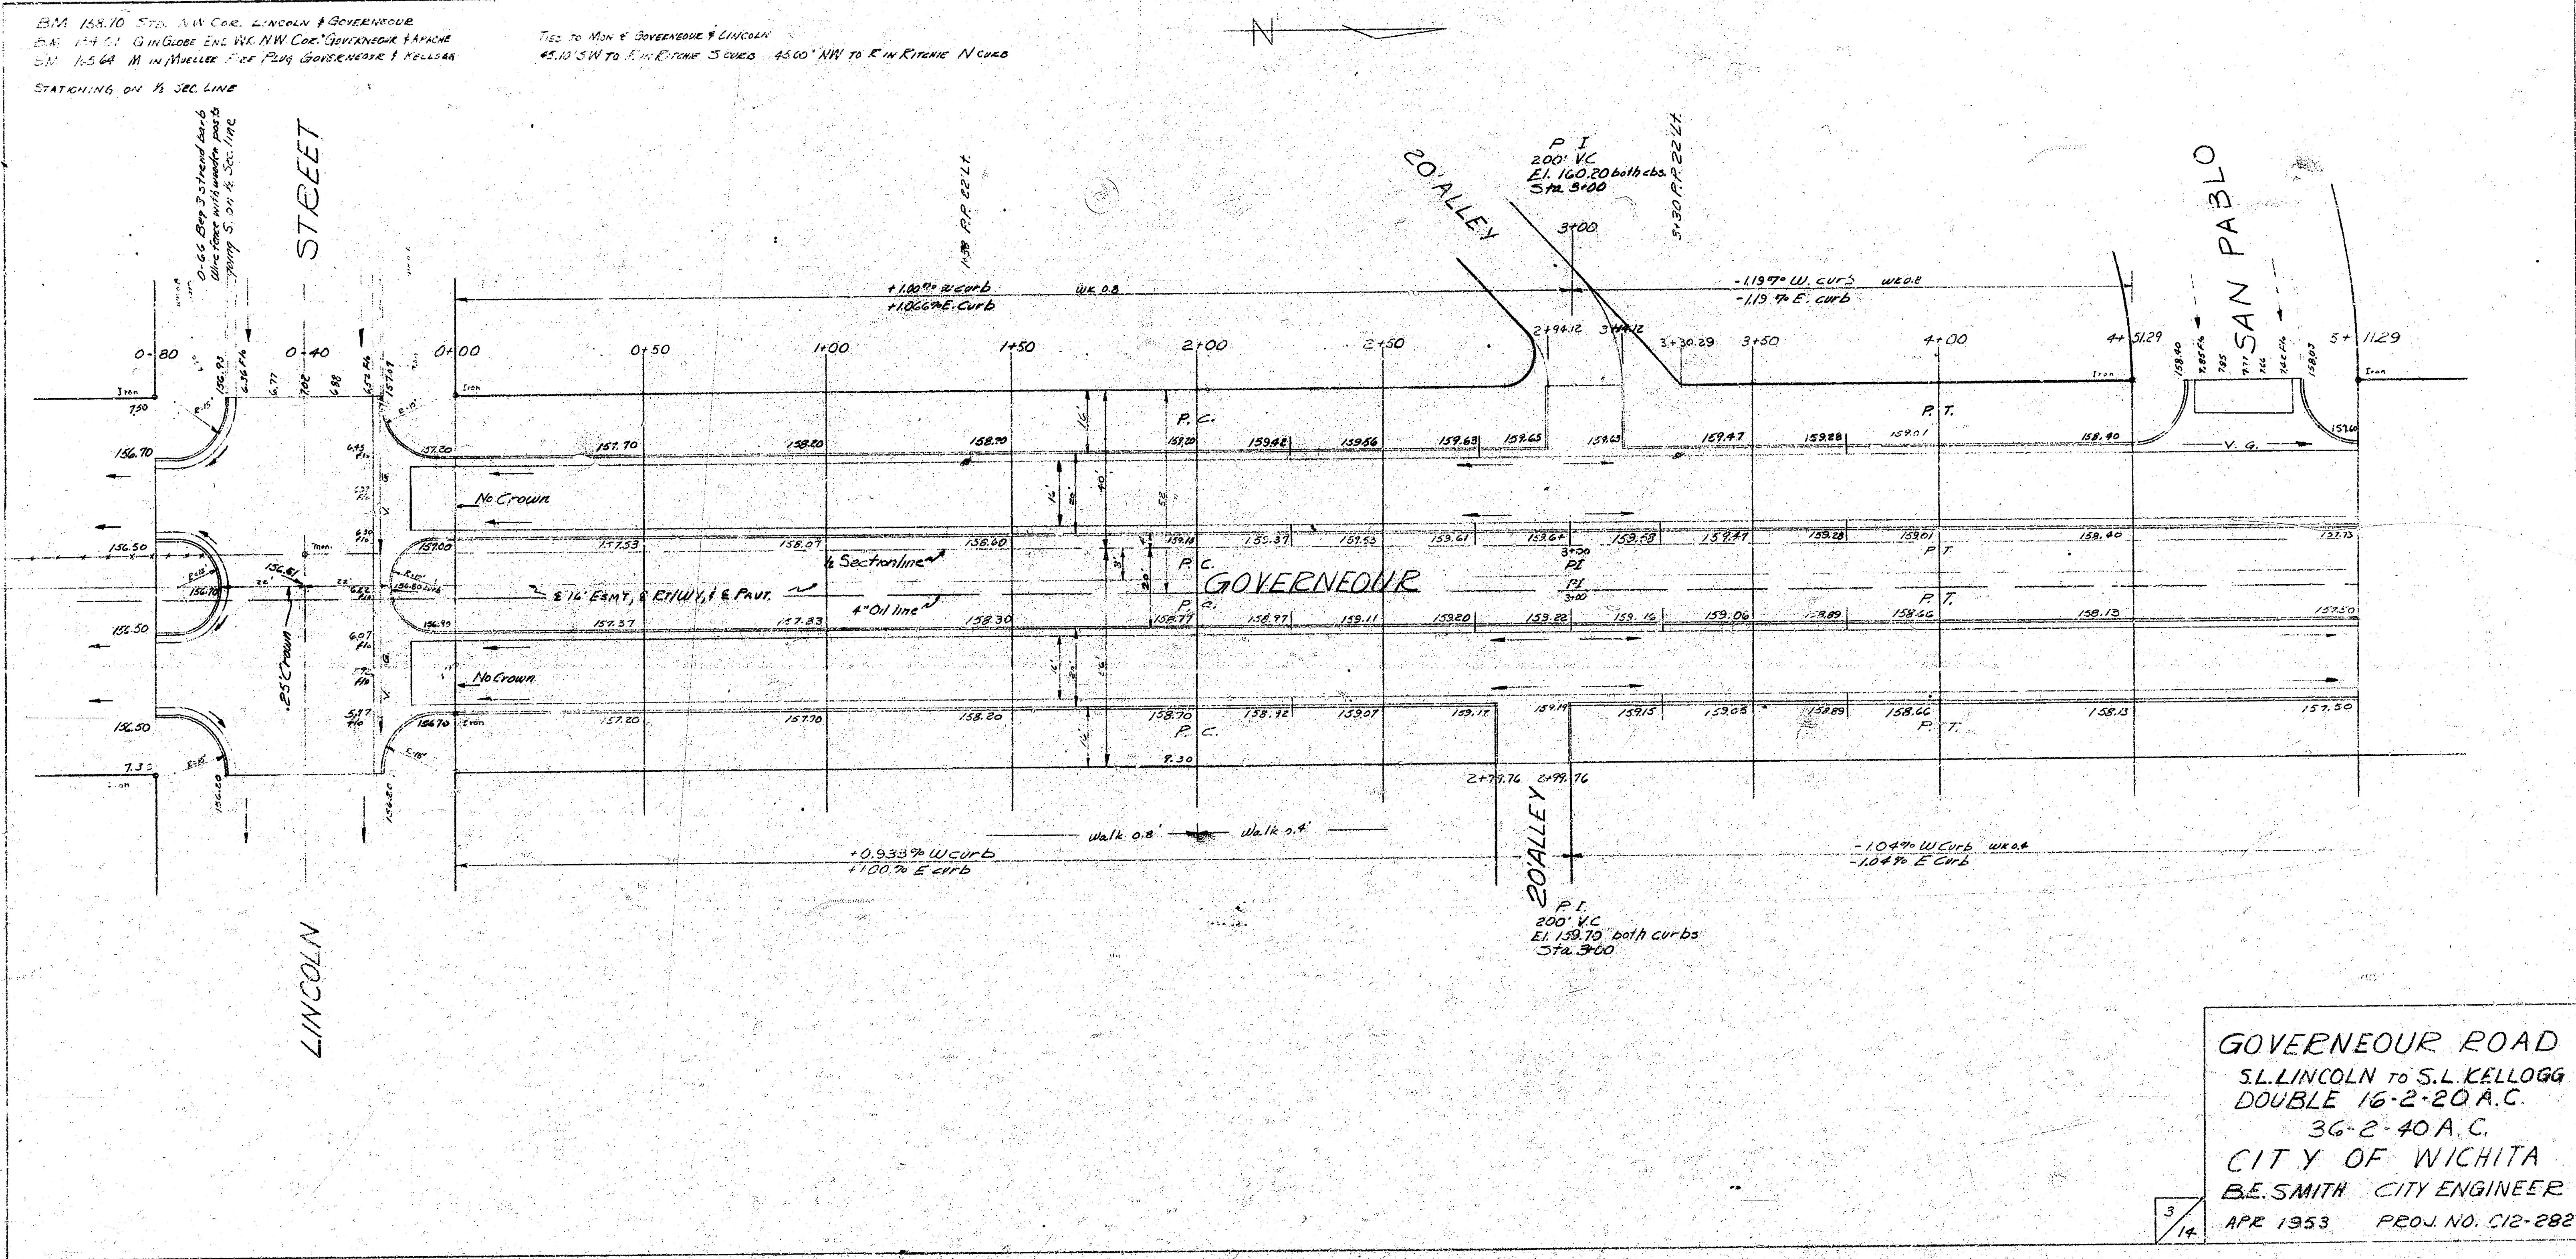

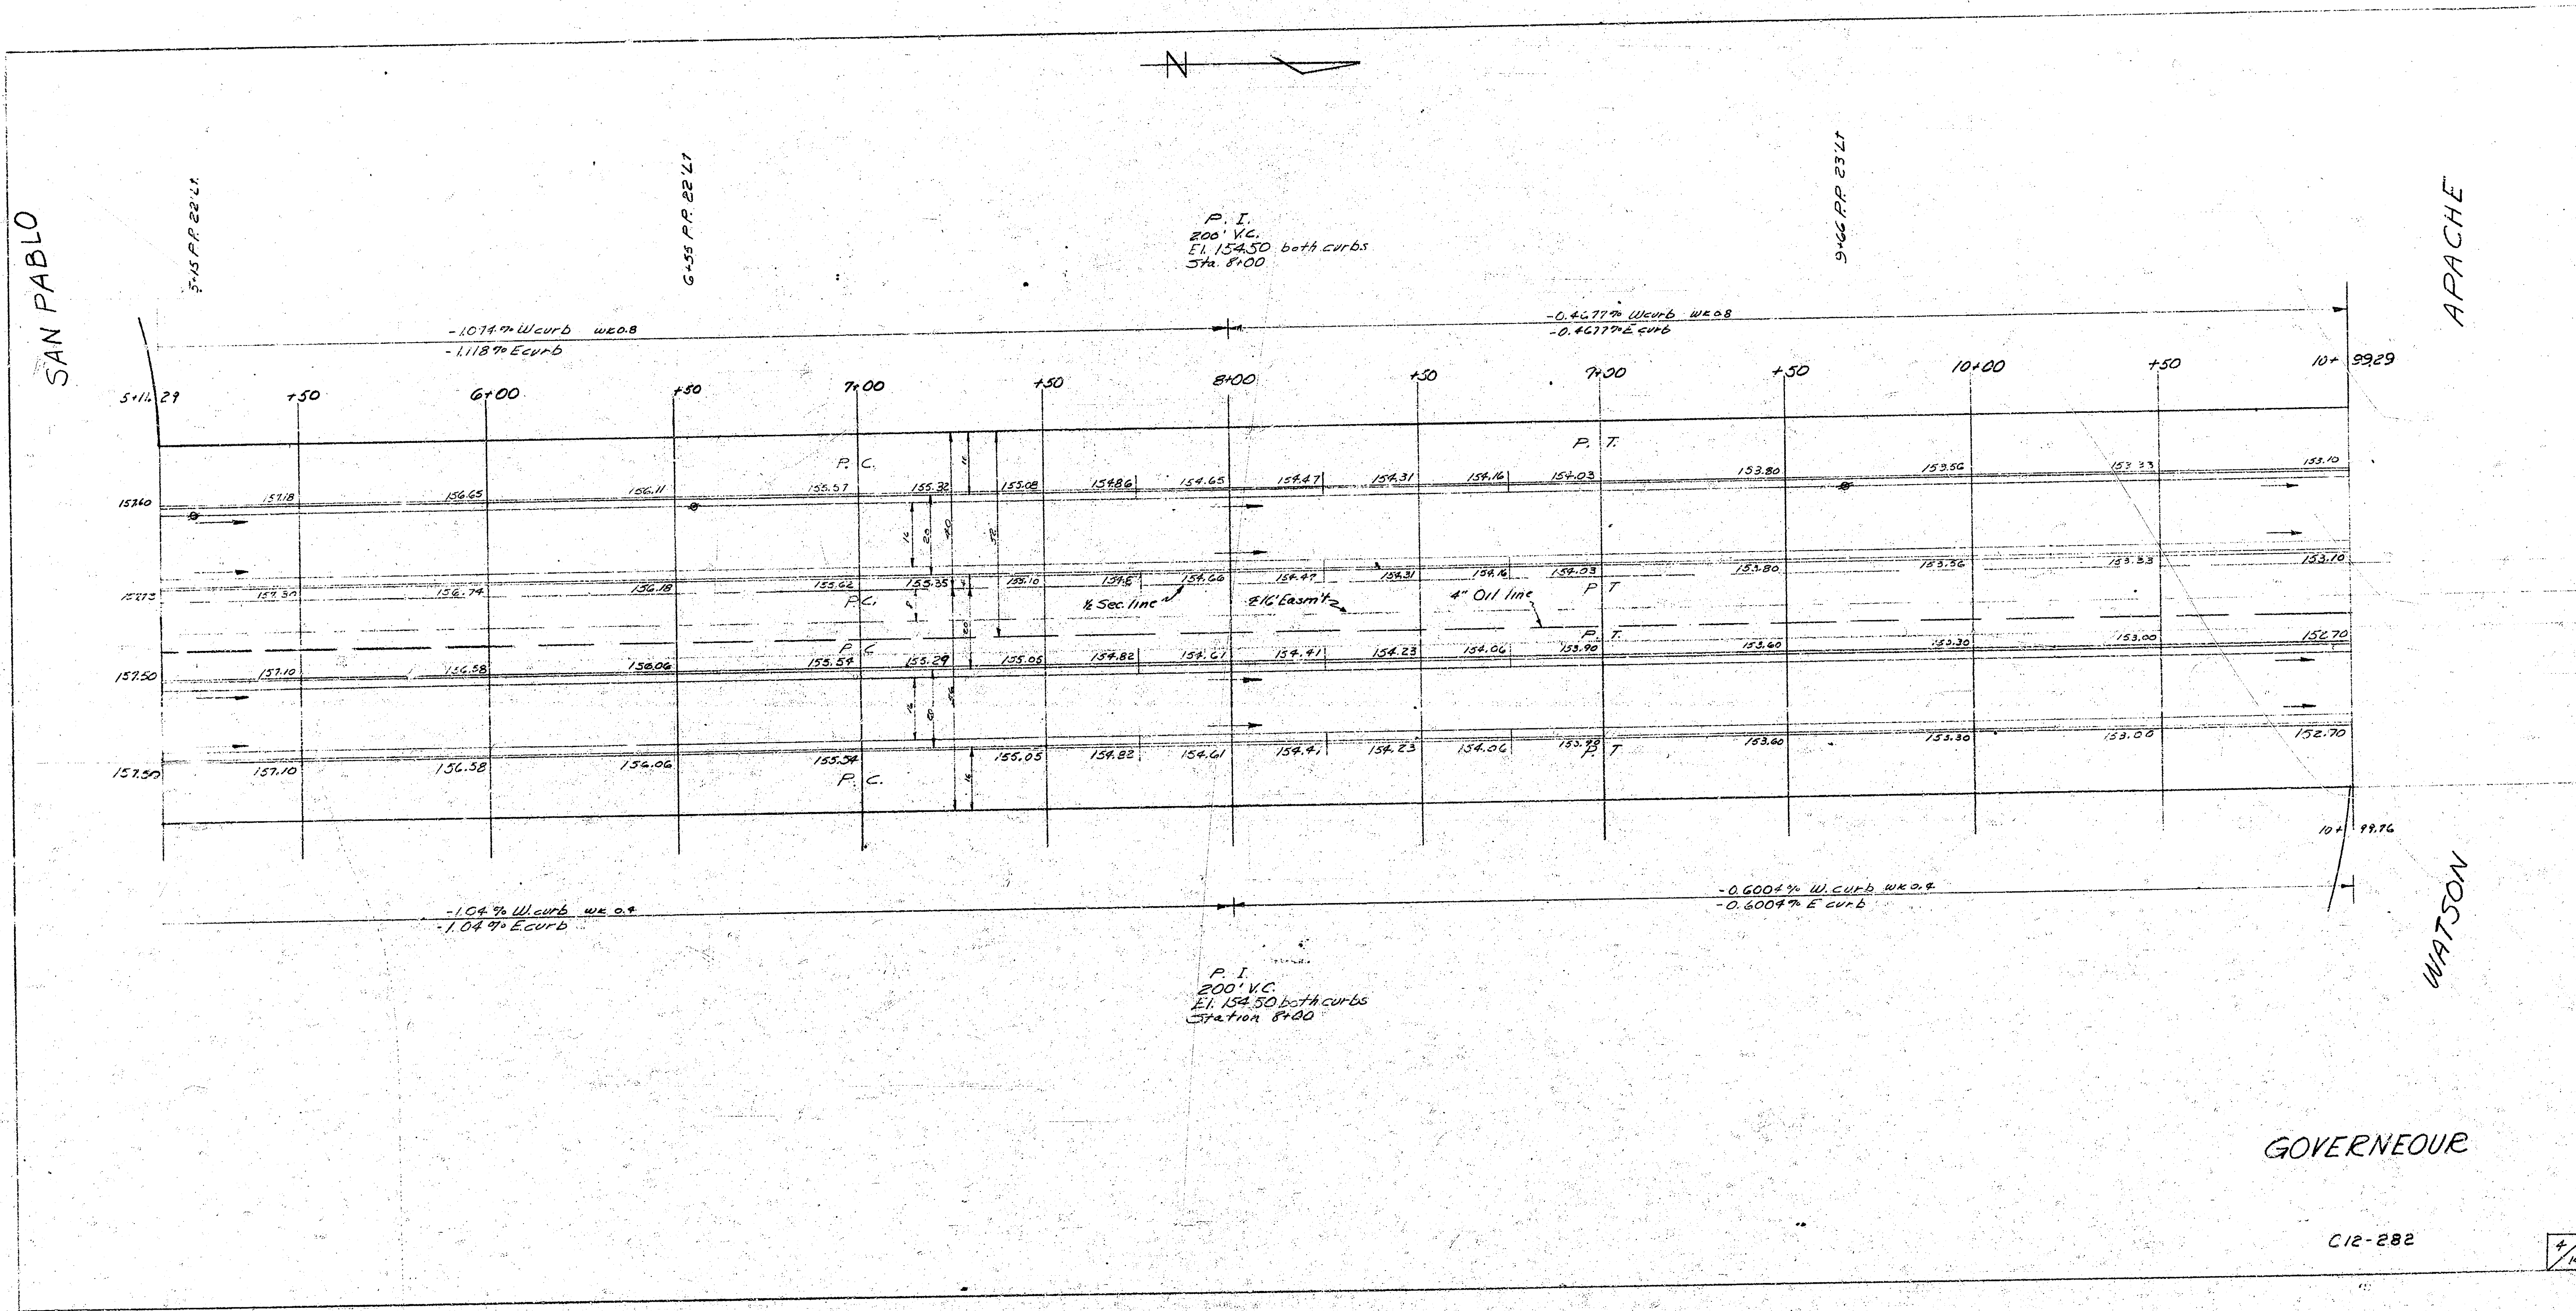


C12-282

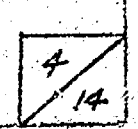


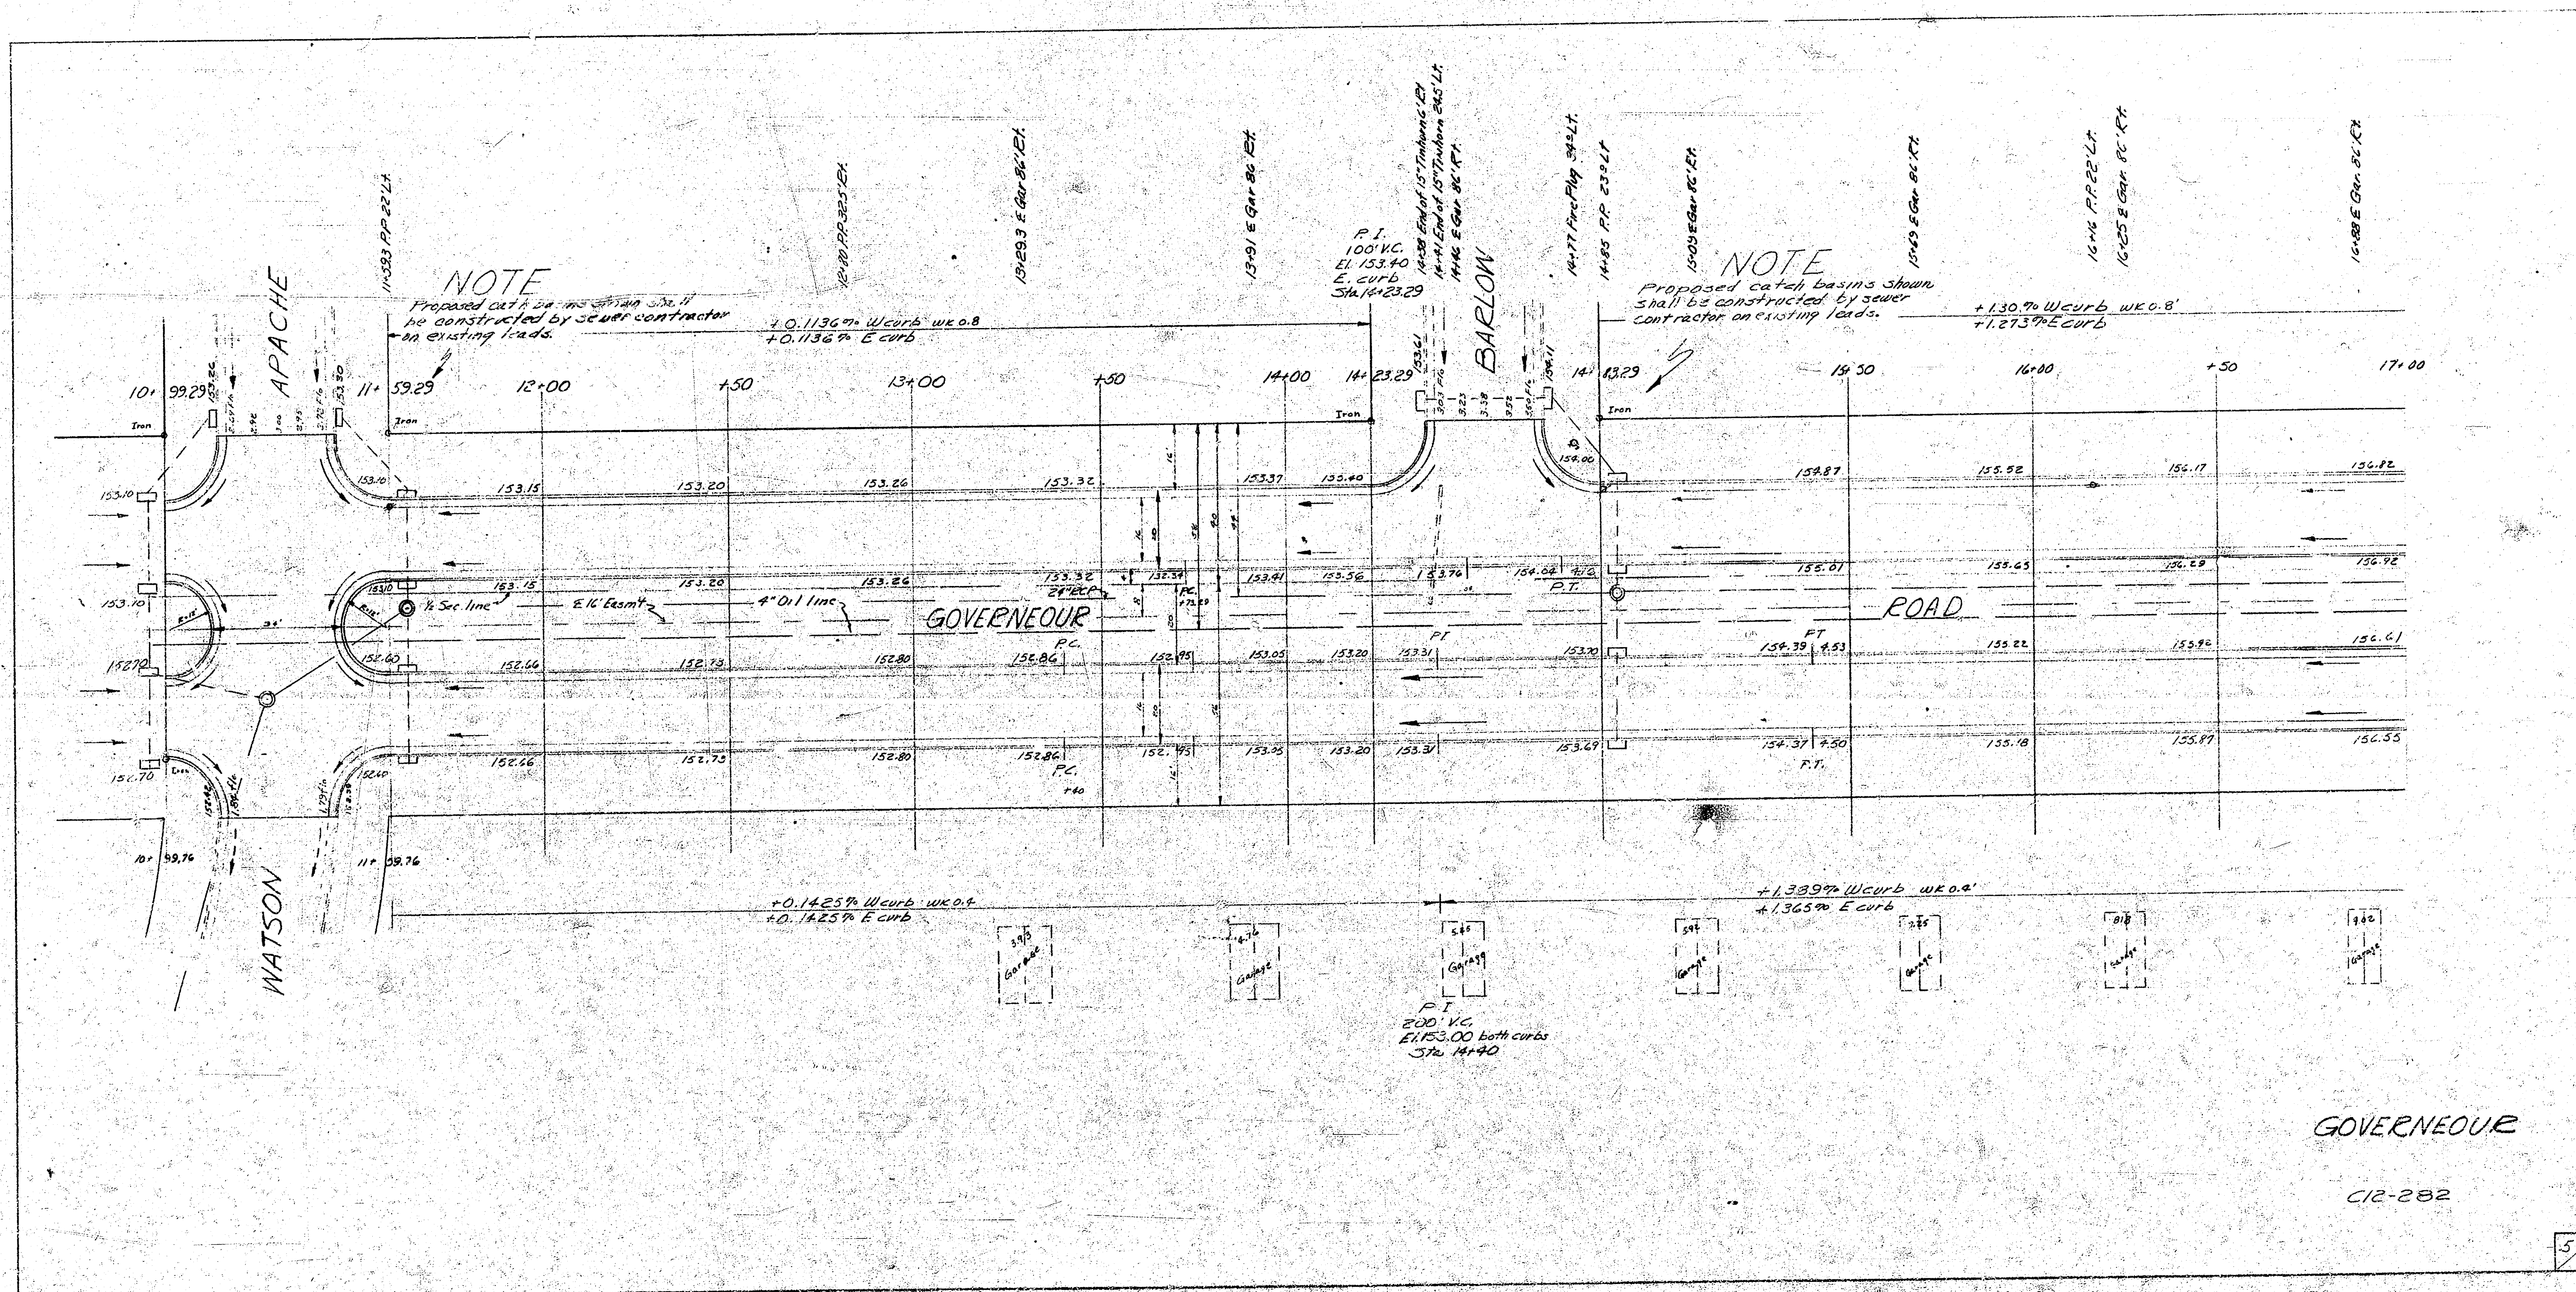

GOVERNEUR

C12-282

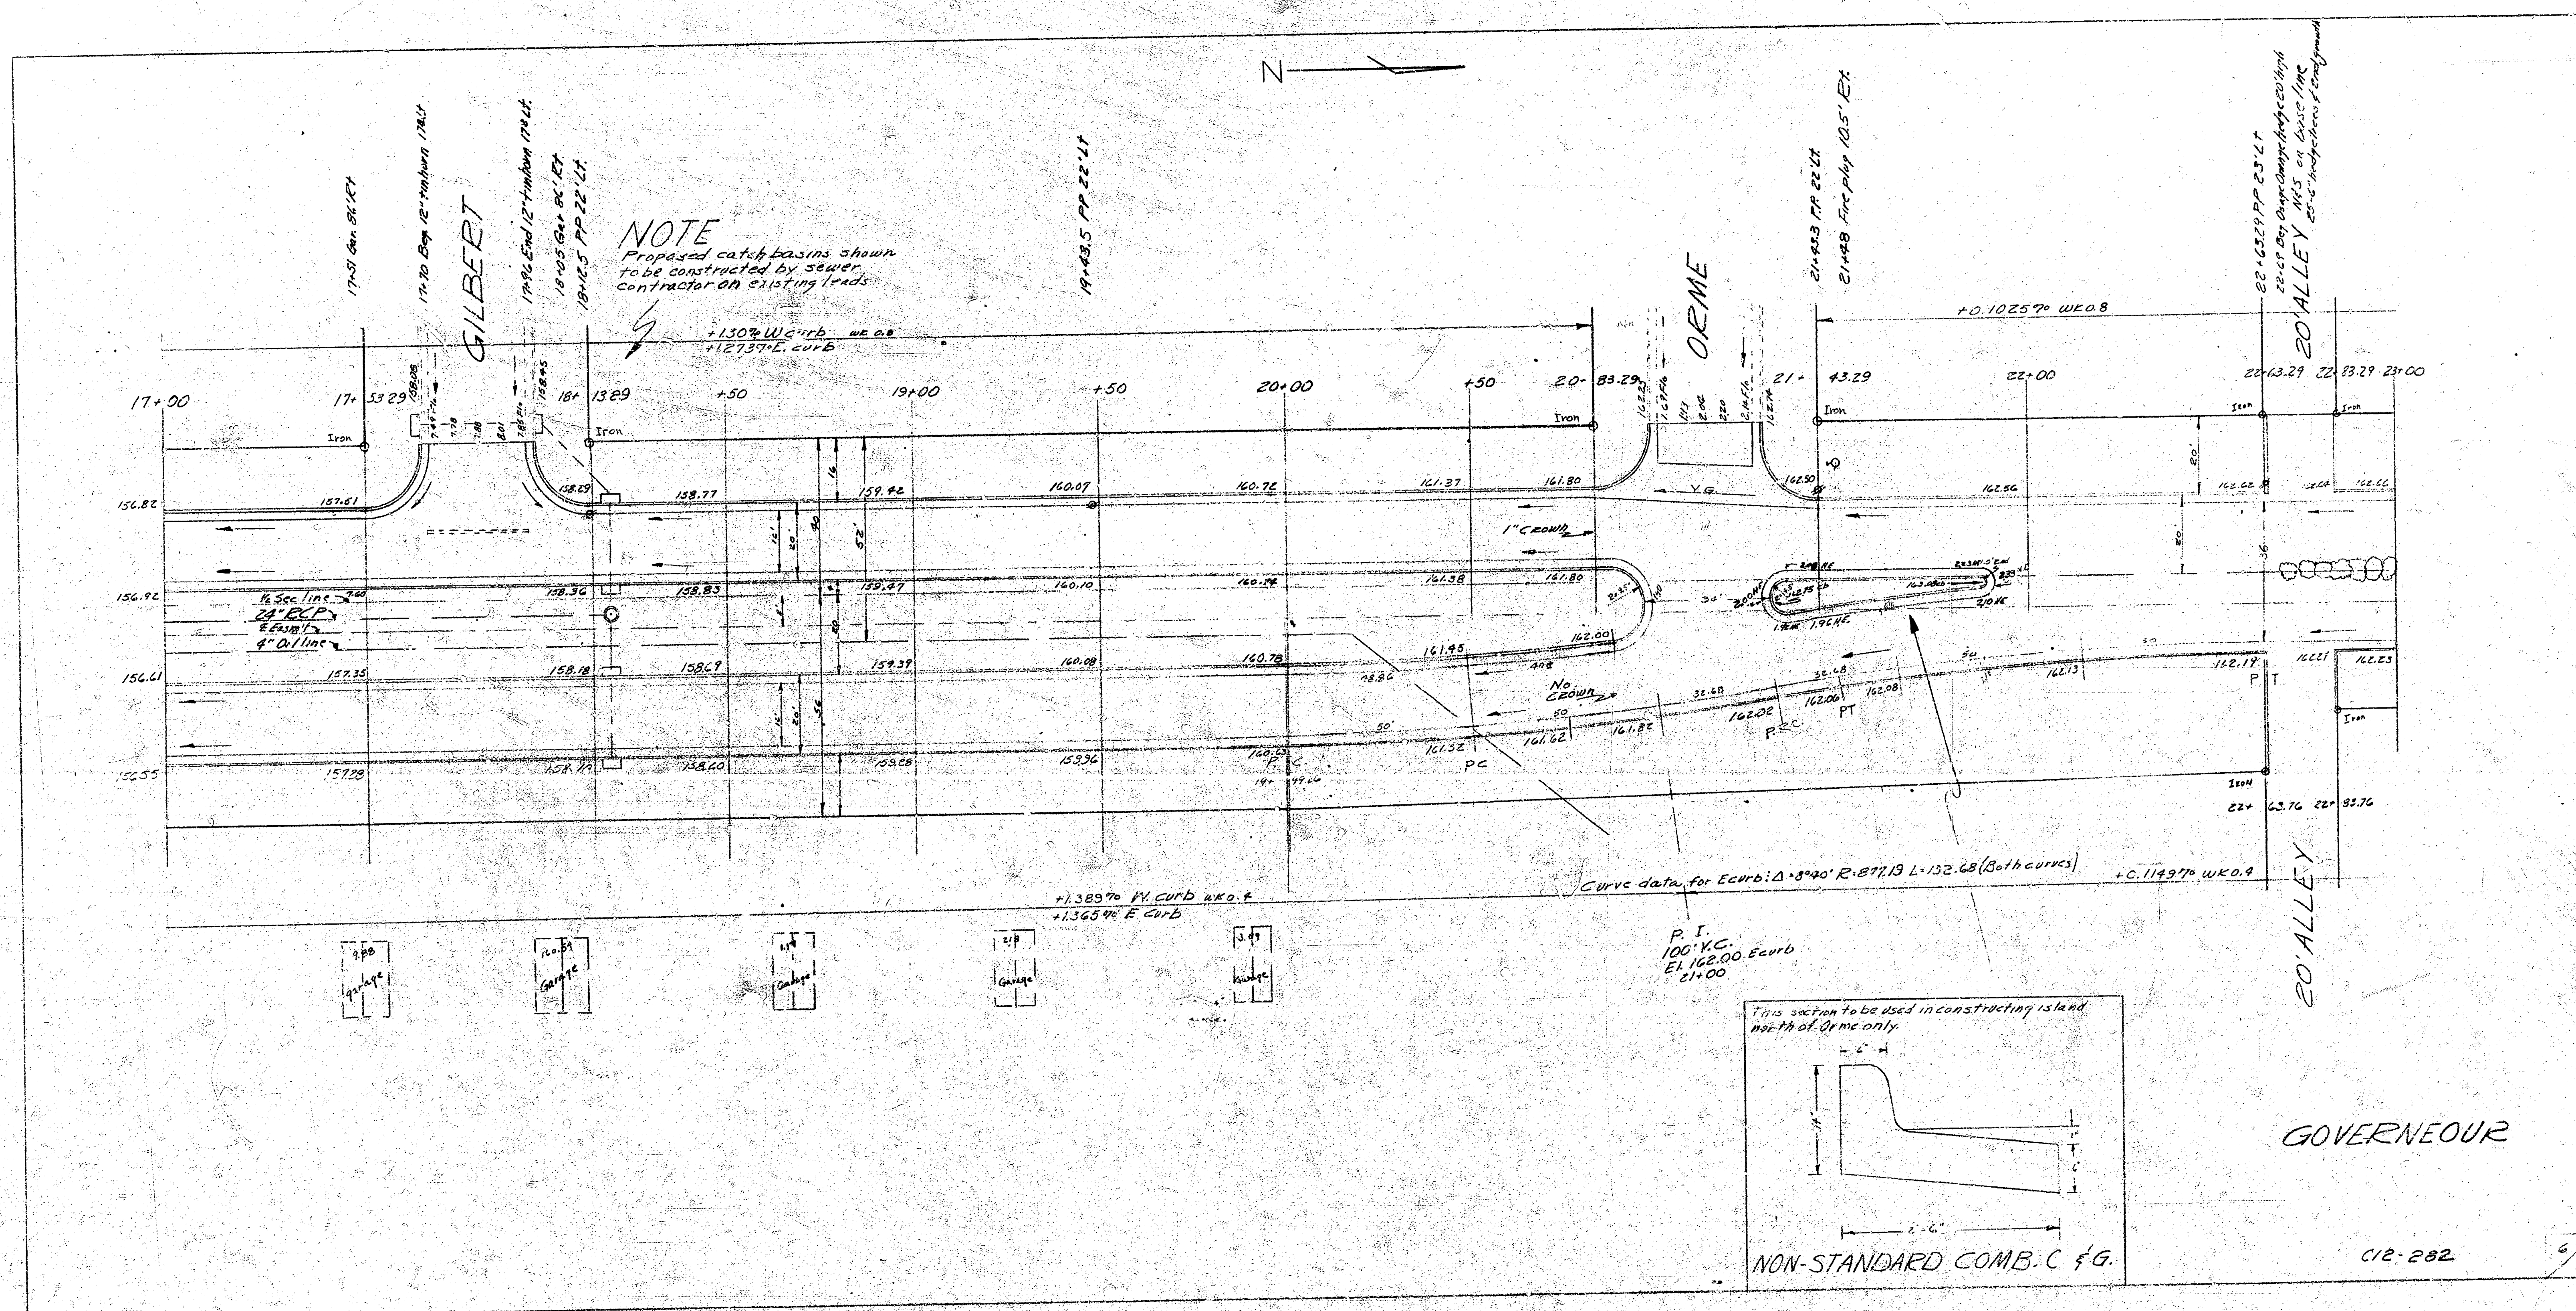

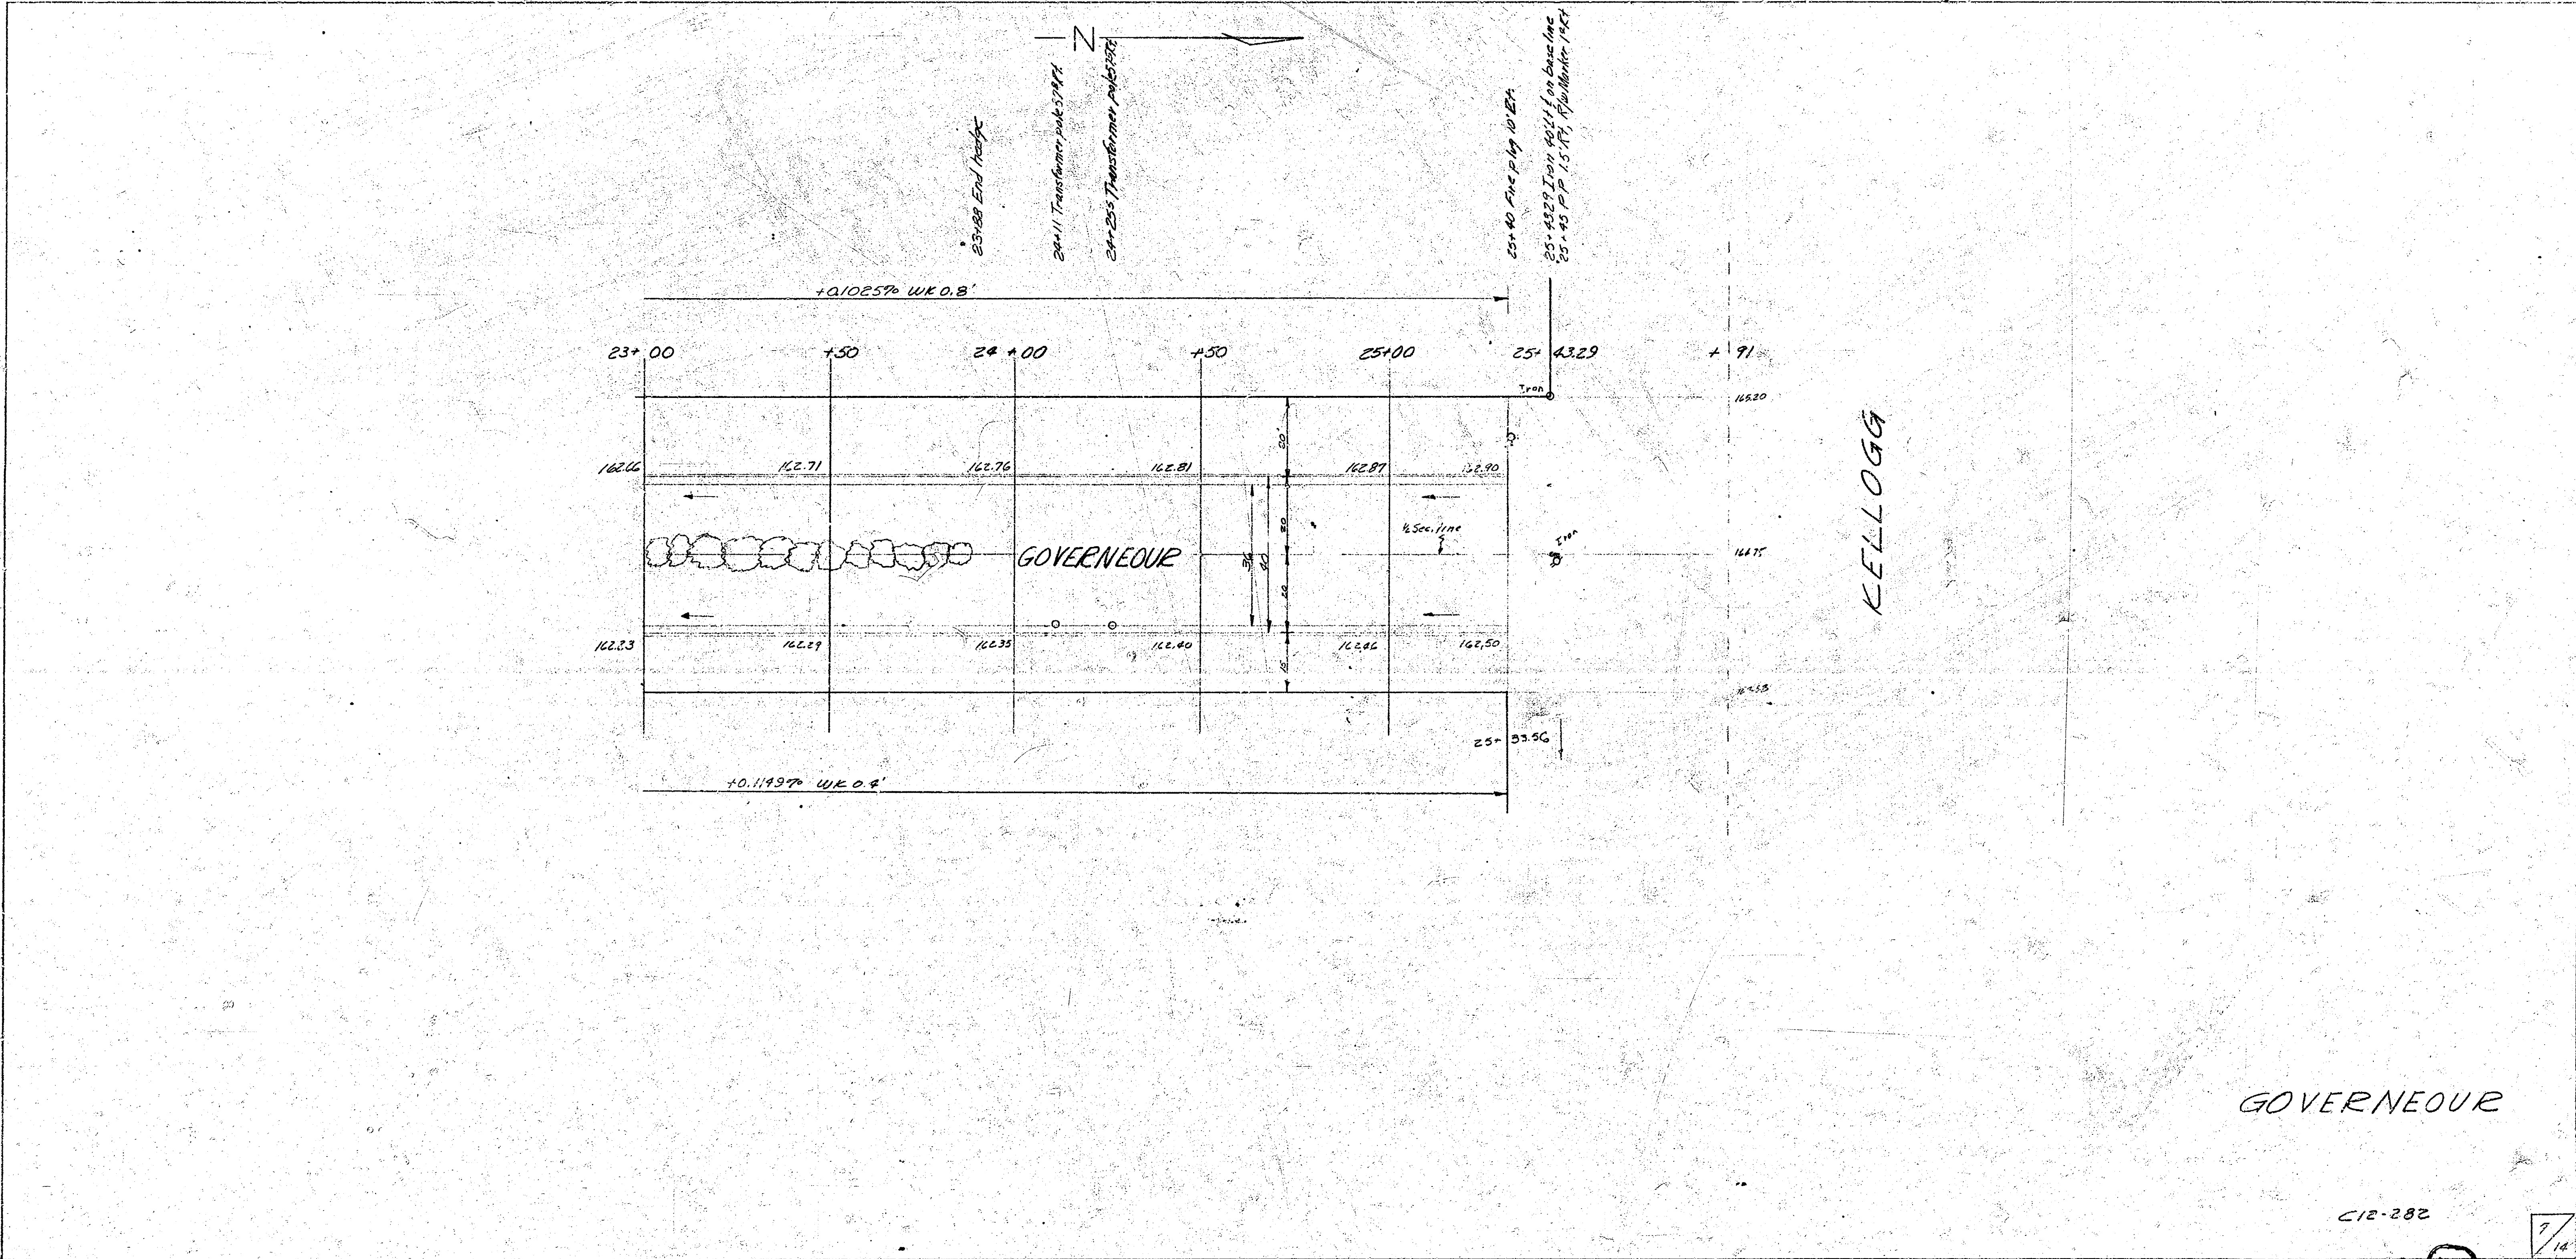

282-217
⑤445