


Survey 1/14/68
 Plan
 Checked 5/1/68

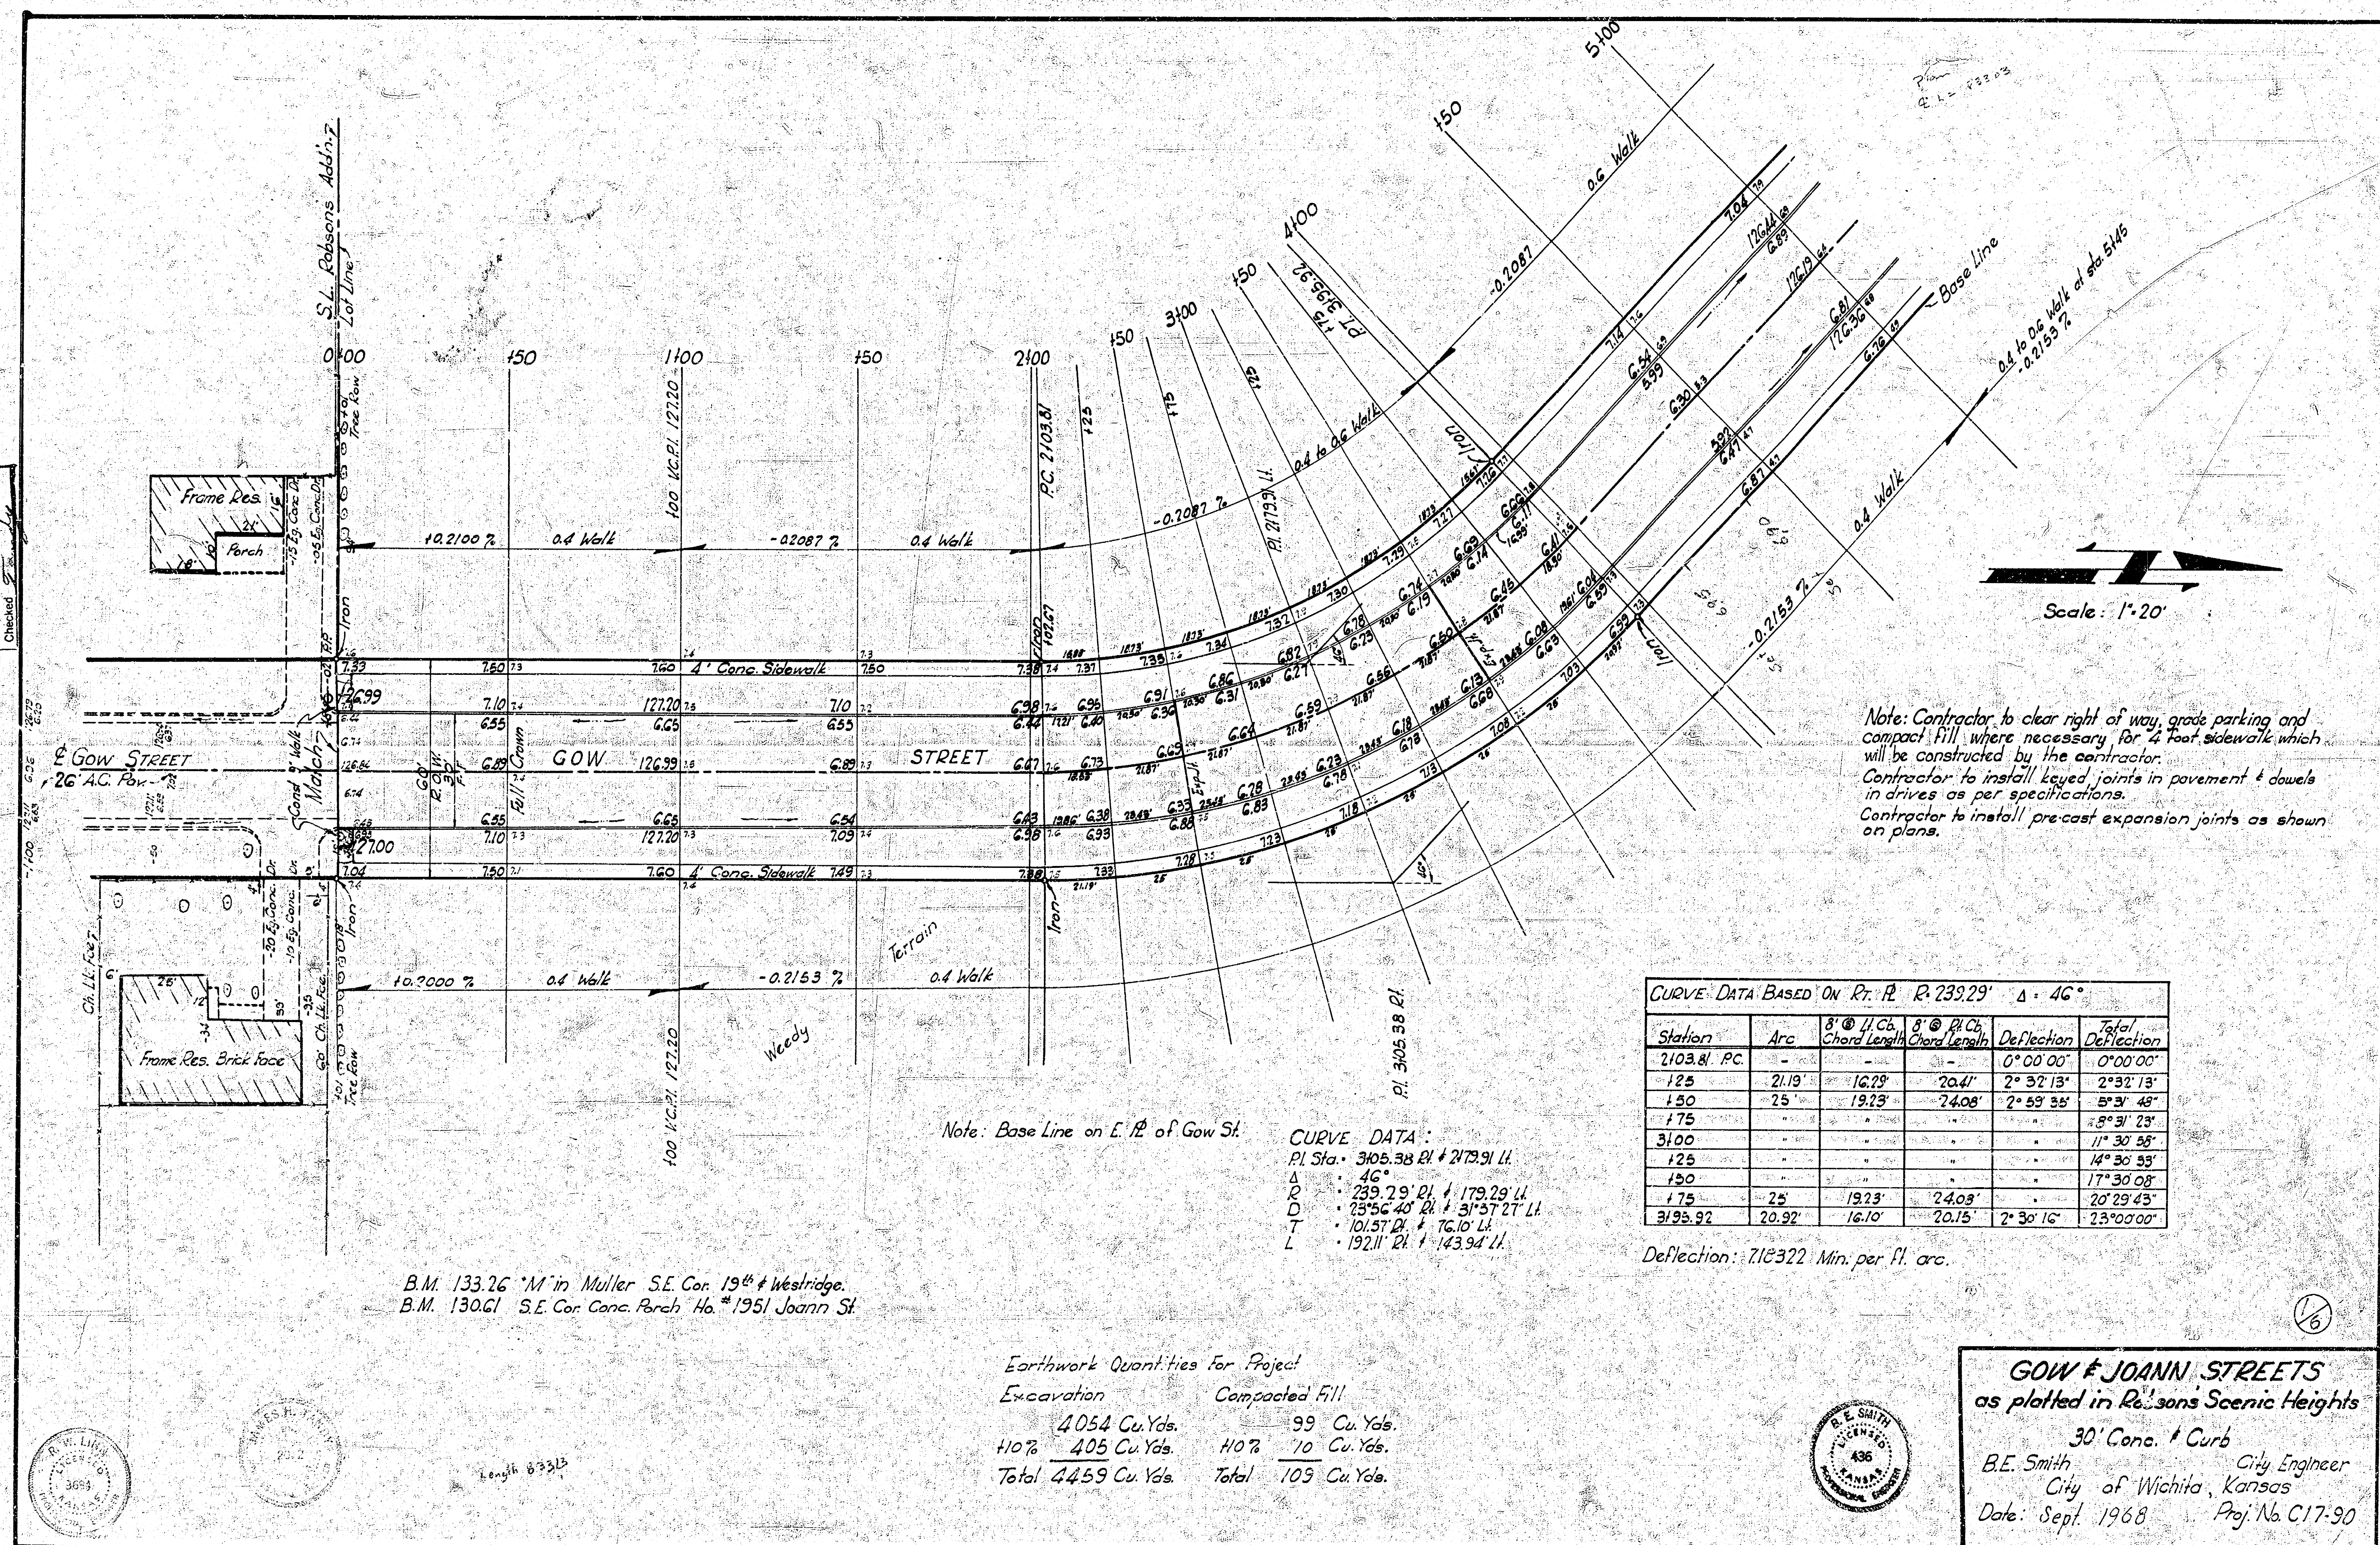

CURVE DATA BASED ON RT. R. R. 233.29' Δ = 46°

Station	Arc	8' @ 1/4" Chord Length	8' @ 1/4" Chord Length	Deflection	Total Deflection
2103.81 P.C.	-	-	-	0° 00' 00"	0° 00' 00"
125	21.19	12.78	20.41	2° 37' 13"	2° 37' 13"
150	25	19.23	24.08	2° 53' 35"	5° 30' 48"
175	-	-	-	-	8° 34' 23"
3100	-	-	-	-	11° 30' 58"
125	-	-	-	-	14° 30' 53"
150	-	-	-	-	17° 30' 08"
175	25	19.23	24.08	-	20° 29' 43"
3195.92	20.92	16.10	20.15	2° 30' 16"	23° 00' 00"

Deflection: 710322 Min. per ft. arc.

Earthwork Quantities for Project

Excavation		Compacted Fill	
4054 Cu. Yds.	99 Cu. Yds.		
1107 1/2 Cu. Yds.	10 Cu. Yds.		
Total 4459 Cu. Yds.	Total 109 Cu. Yds.		



GOW & JOANN STREETS
 as plotted in Re: Sons Scenic Heights
 30' Conc. & Curb
 B.E. Smith City Engineer
 City of Wichita, Kansas
 Date: Sept. 1968 Proj. No. C17-90

