



3.M. 104.19 SE COR conc. Pa. to # 2204 Rita
 3.M. 10266 SW cor. conc. Pa. to # 2240 Everett.
 3.M. 104.63 SE cor. conc. Pa. to NE Meridian of Everett.
 stationing from west to east along South 1/2 of Grant Ave.

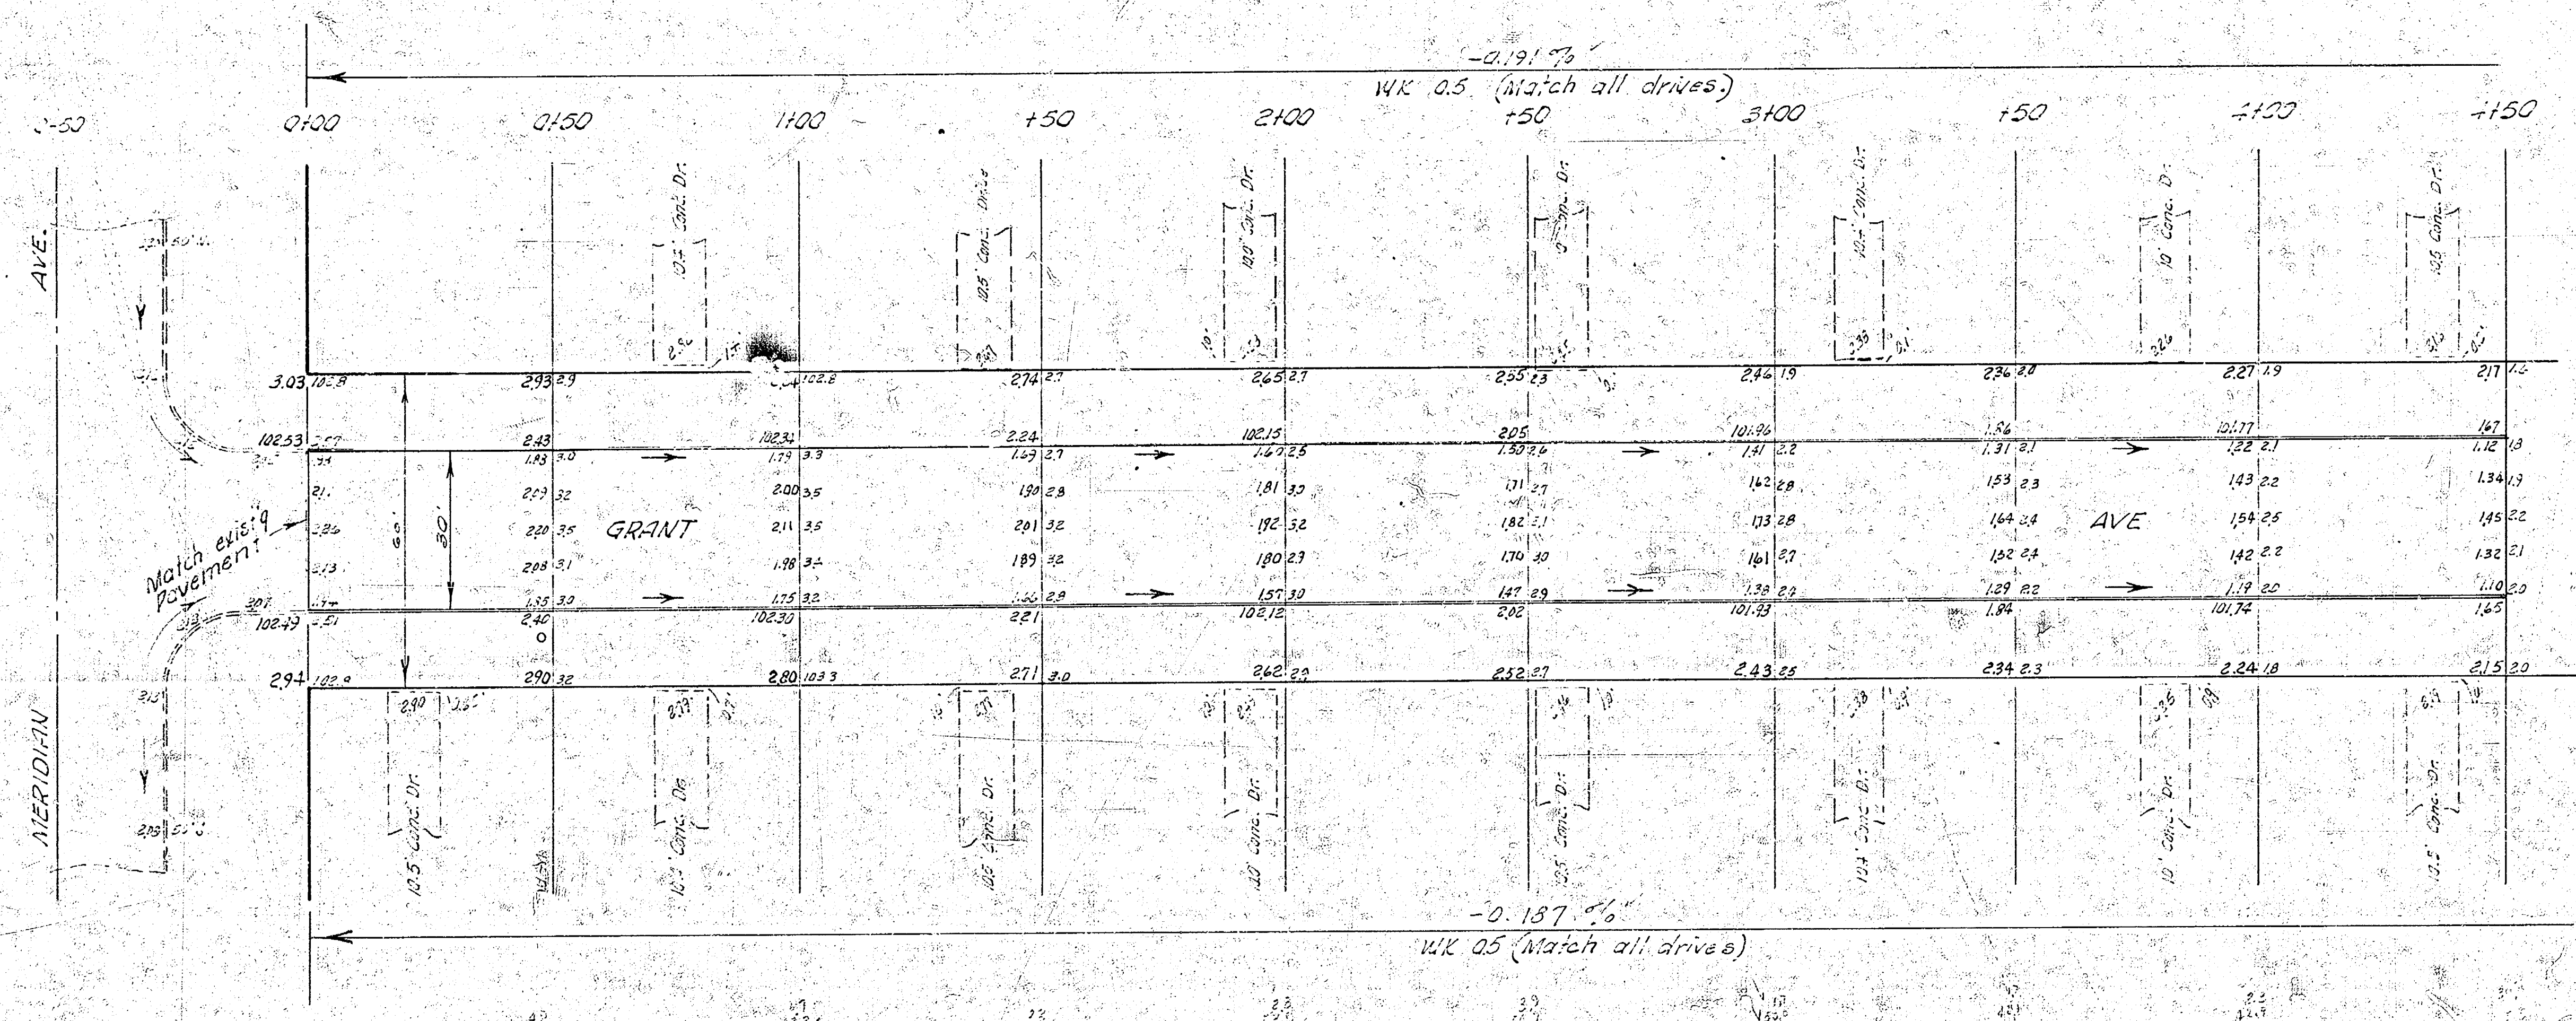


Survey of City of Wichita
 1959
 11/11/59
 11/11/59
 11/11/59

EARTH WORK		
CITY	Excavation	PROP.
0.0		1761.2
0.0	197%	196.1
		1937.3 cu. yds.

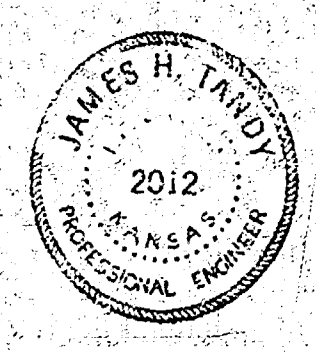

GRANT AVE.
 WL EVERETT TO EL MERIDIAN
 30' CONC. & CURB
 CITY OF WICHITA, KANSAS
 B. E. SMITH CITY ENGINEER
 MARCH 1959, PROJ. NO. C-13-355

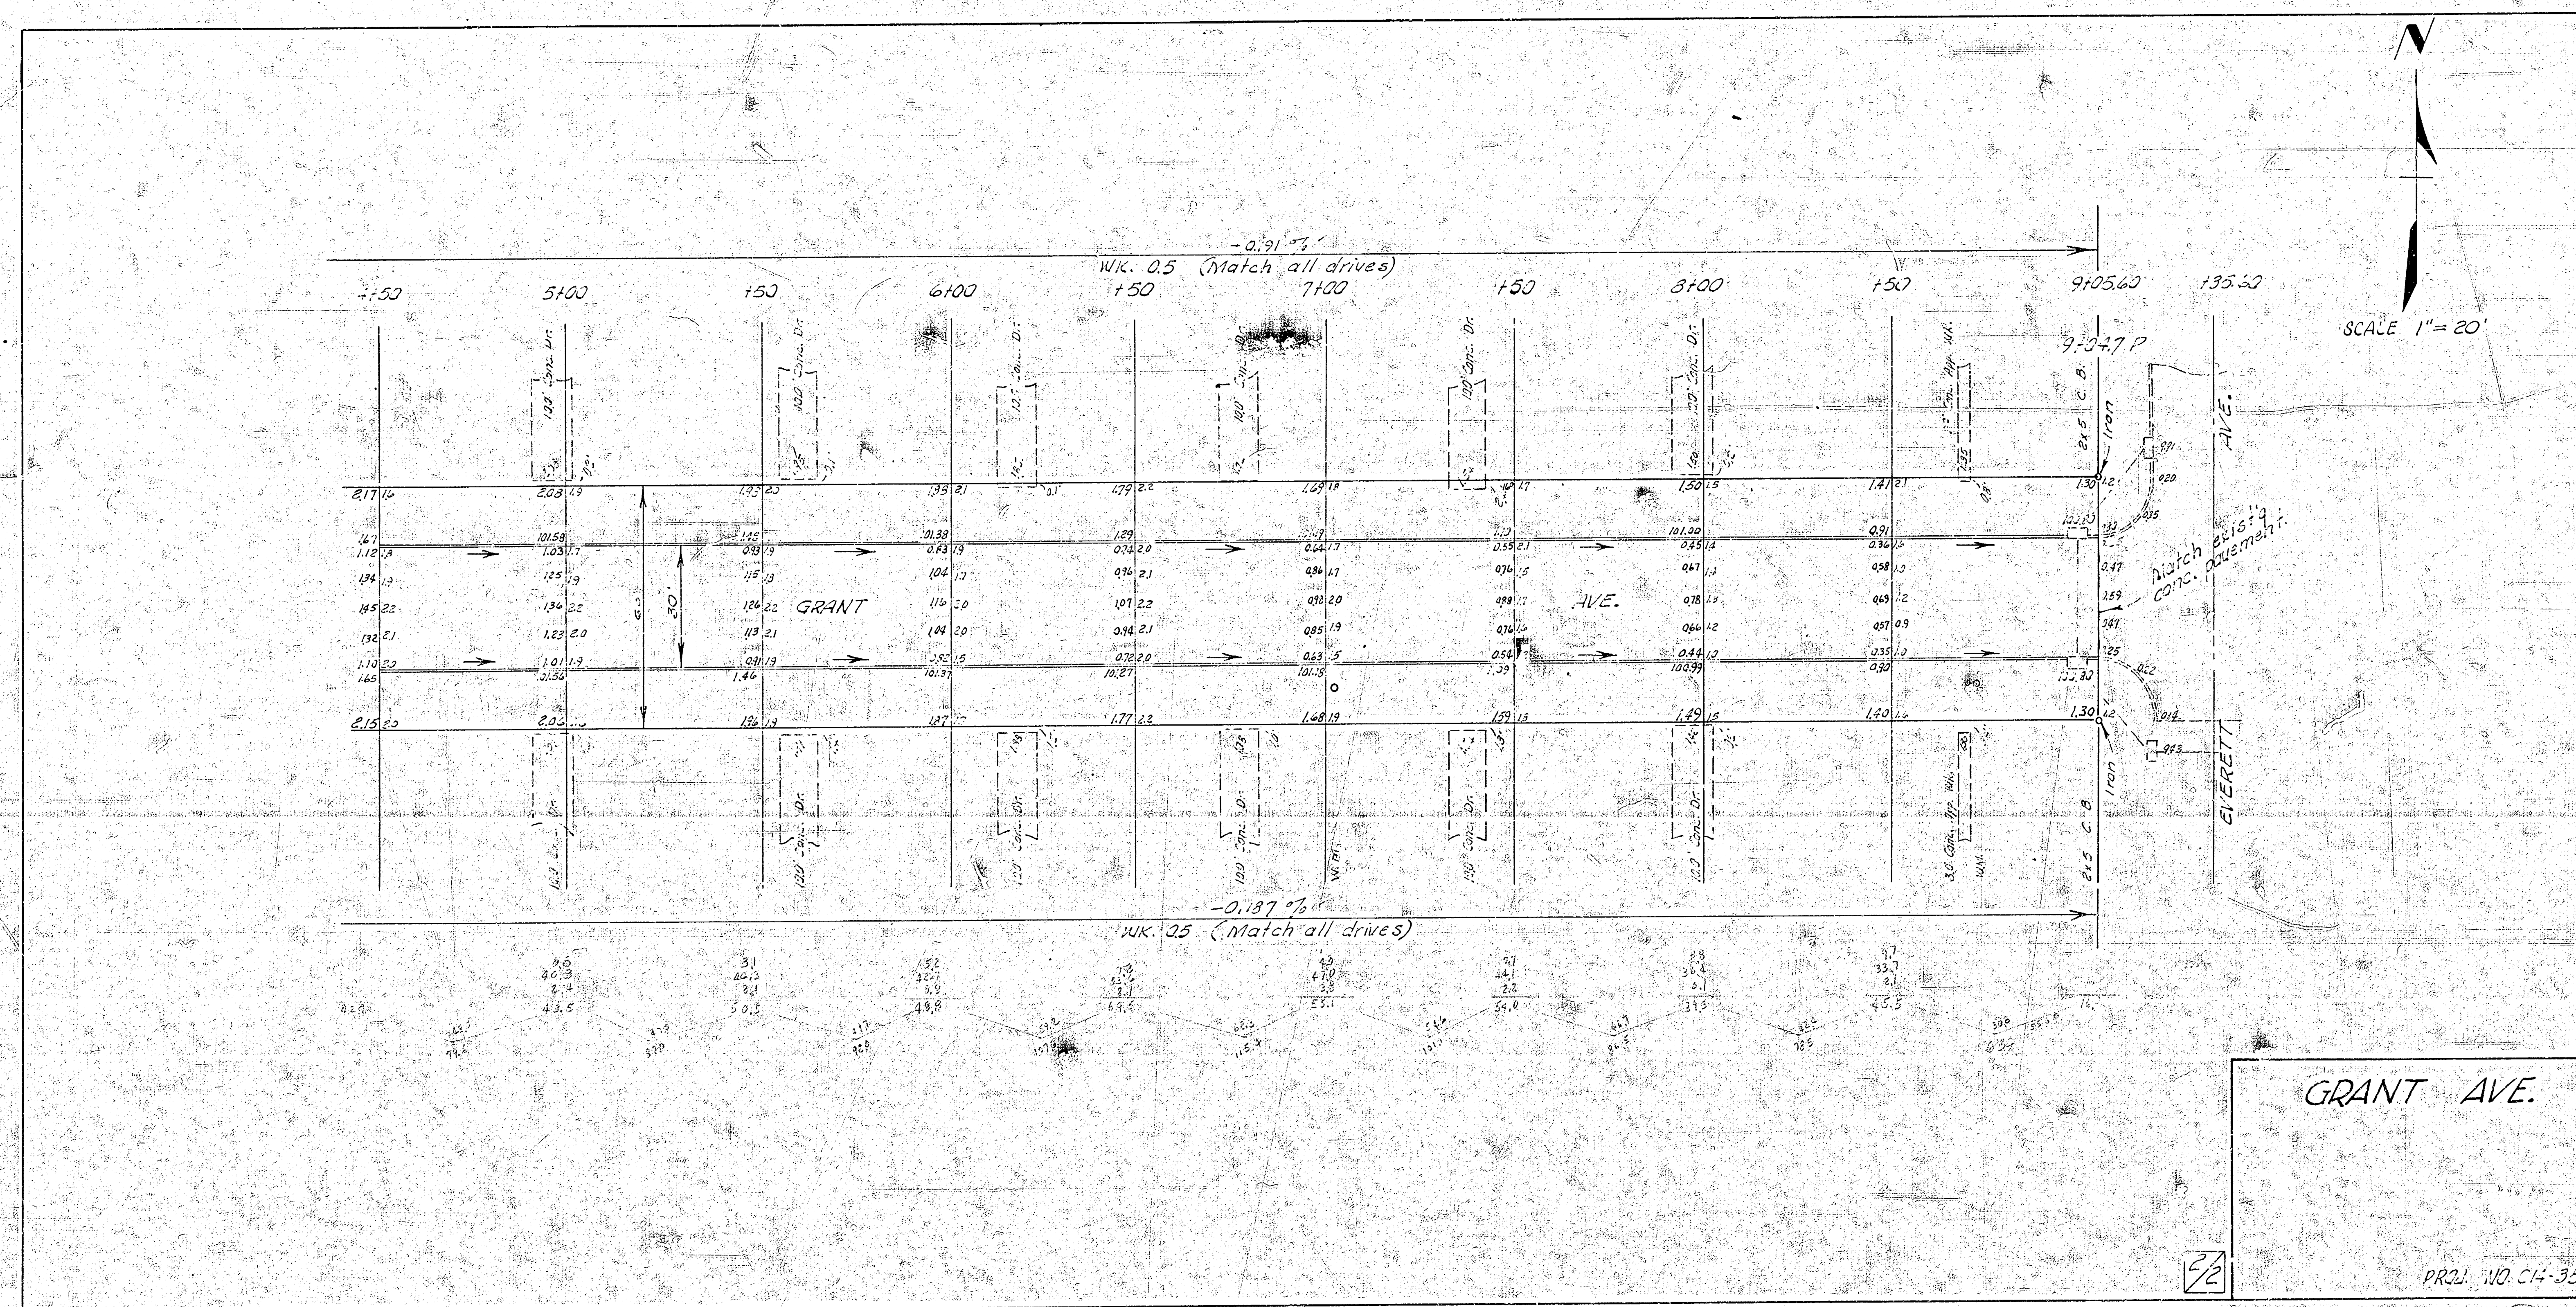

GRANT AVE.

PRJ. NO. C14-355

22

10 2 L 5 7