B.M. 97.90 "G" in Globe N end of W. curb on Greenwood, S.L. Blake

B.M. 99.56 S.W. Cor. Conc. step of duplex, 2218 Greenwood

N

Scale: 1" = 20'

0+00 0+50 1+00 1+50 2+00 2+50 3+00 3+50 4+00 4+50 5+00

STREET

BLAKE

GREENWOOD AVENUE

0+105.0

0+049

New St. Sidewalk

Conc. Drive Apr.

Spreader

4" Tree

Light Pole

10" Tree

6" Tree

2" Tree

12" Tree

10" Sycamore

Face Brick

PROPERTY

Cu. yds. Excavation 369.0
+10% 34.9
Total 383.9 Cu. yds.

JOHN L. ALLEN LICENSED 821 KANSAS PROFESSIONAL ENGINEER

JOHN H. PETERSON LICENSED 531 KANSAS PROFESSIONAL ENGINEER

B.E. SMITH LICENSED 436 KANSAS PROFESSIONAL ENGINEER

1/2

GREENWOOD AVE.
FROM N.L. BLAKE to S.L. KINKAID
26.0'-6" Concrete
B.E. SMITH CITY ENGINEER
CITY OF WICHITA, KANSAS
Project No. C11-44
APRIL 1962

B.M. 98.72 "G" in Globe N. end W. curb on Greenfield, S.L. Kinkaid

N

Scale: 1" = 20'

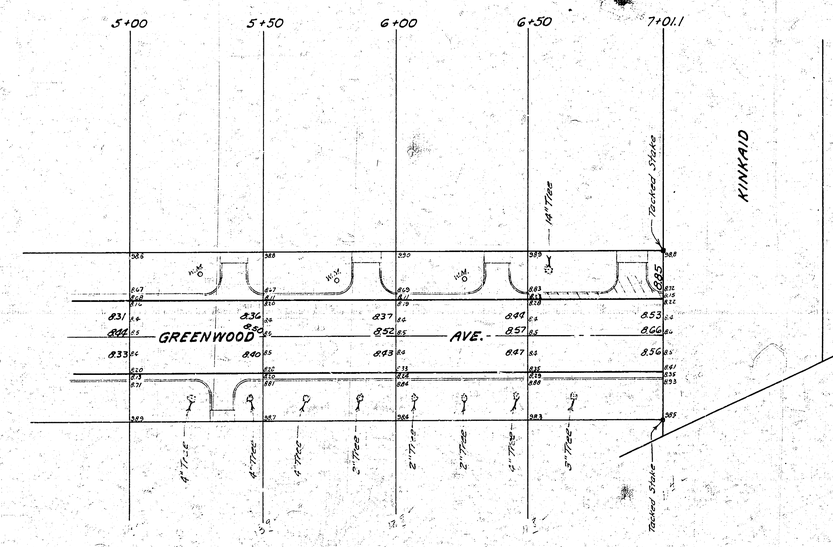

2/2