






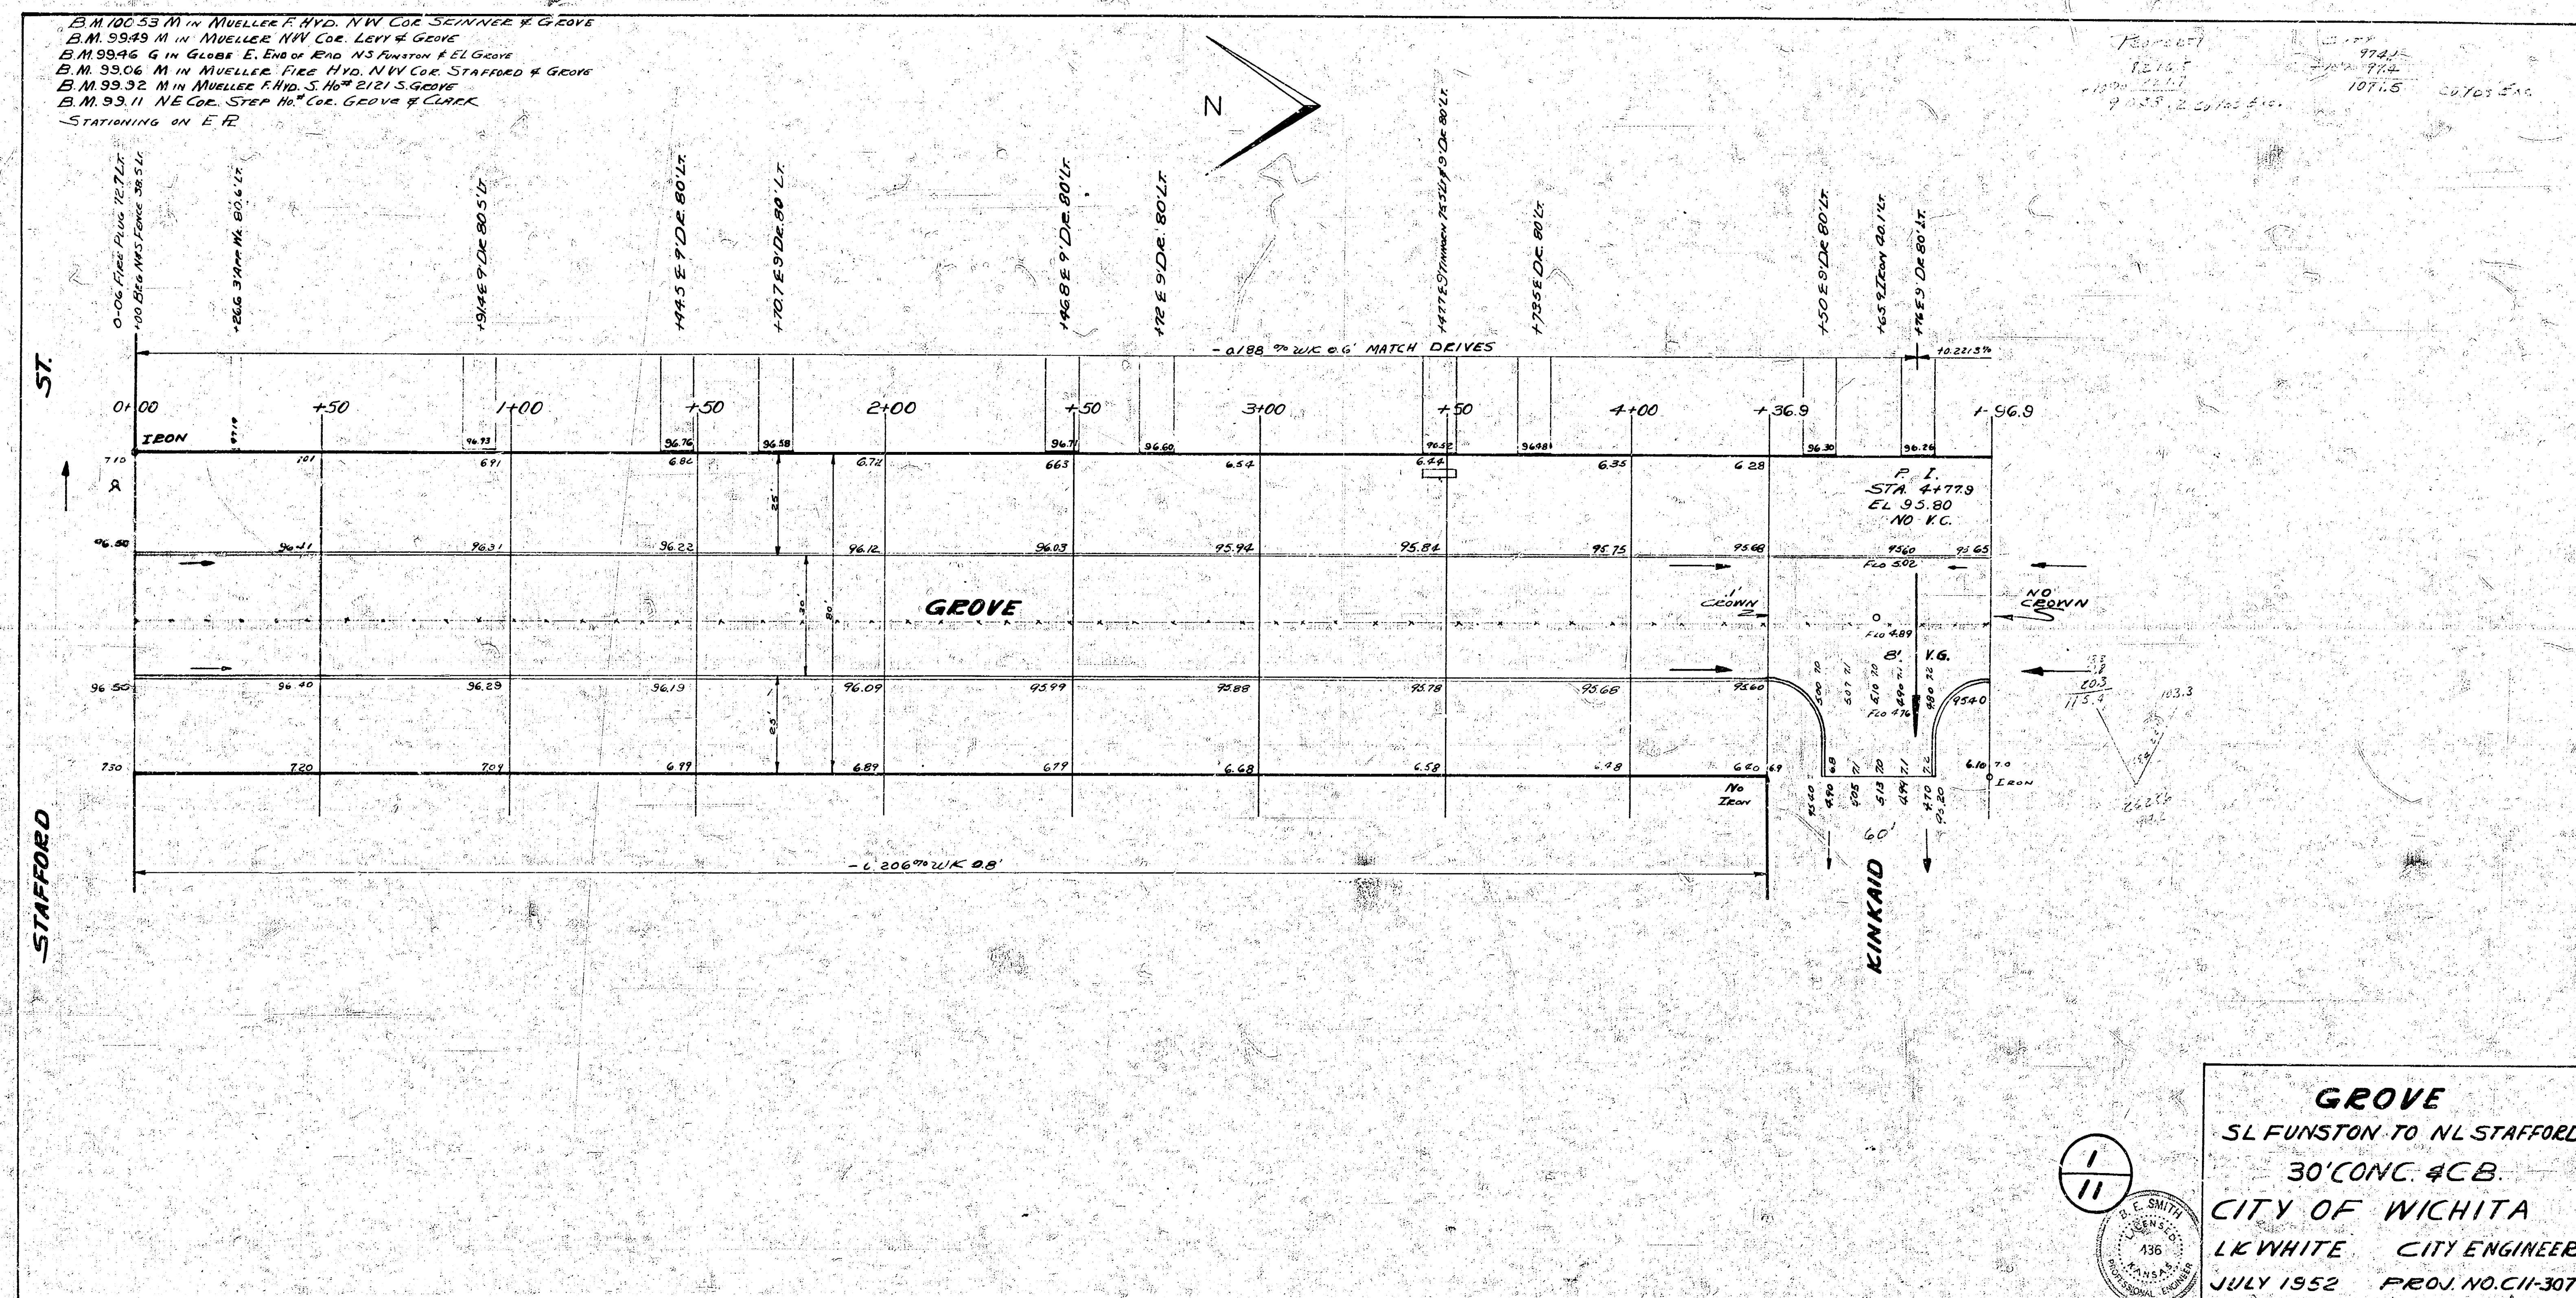


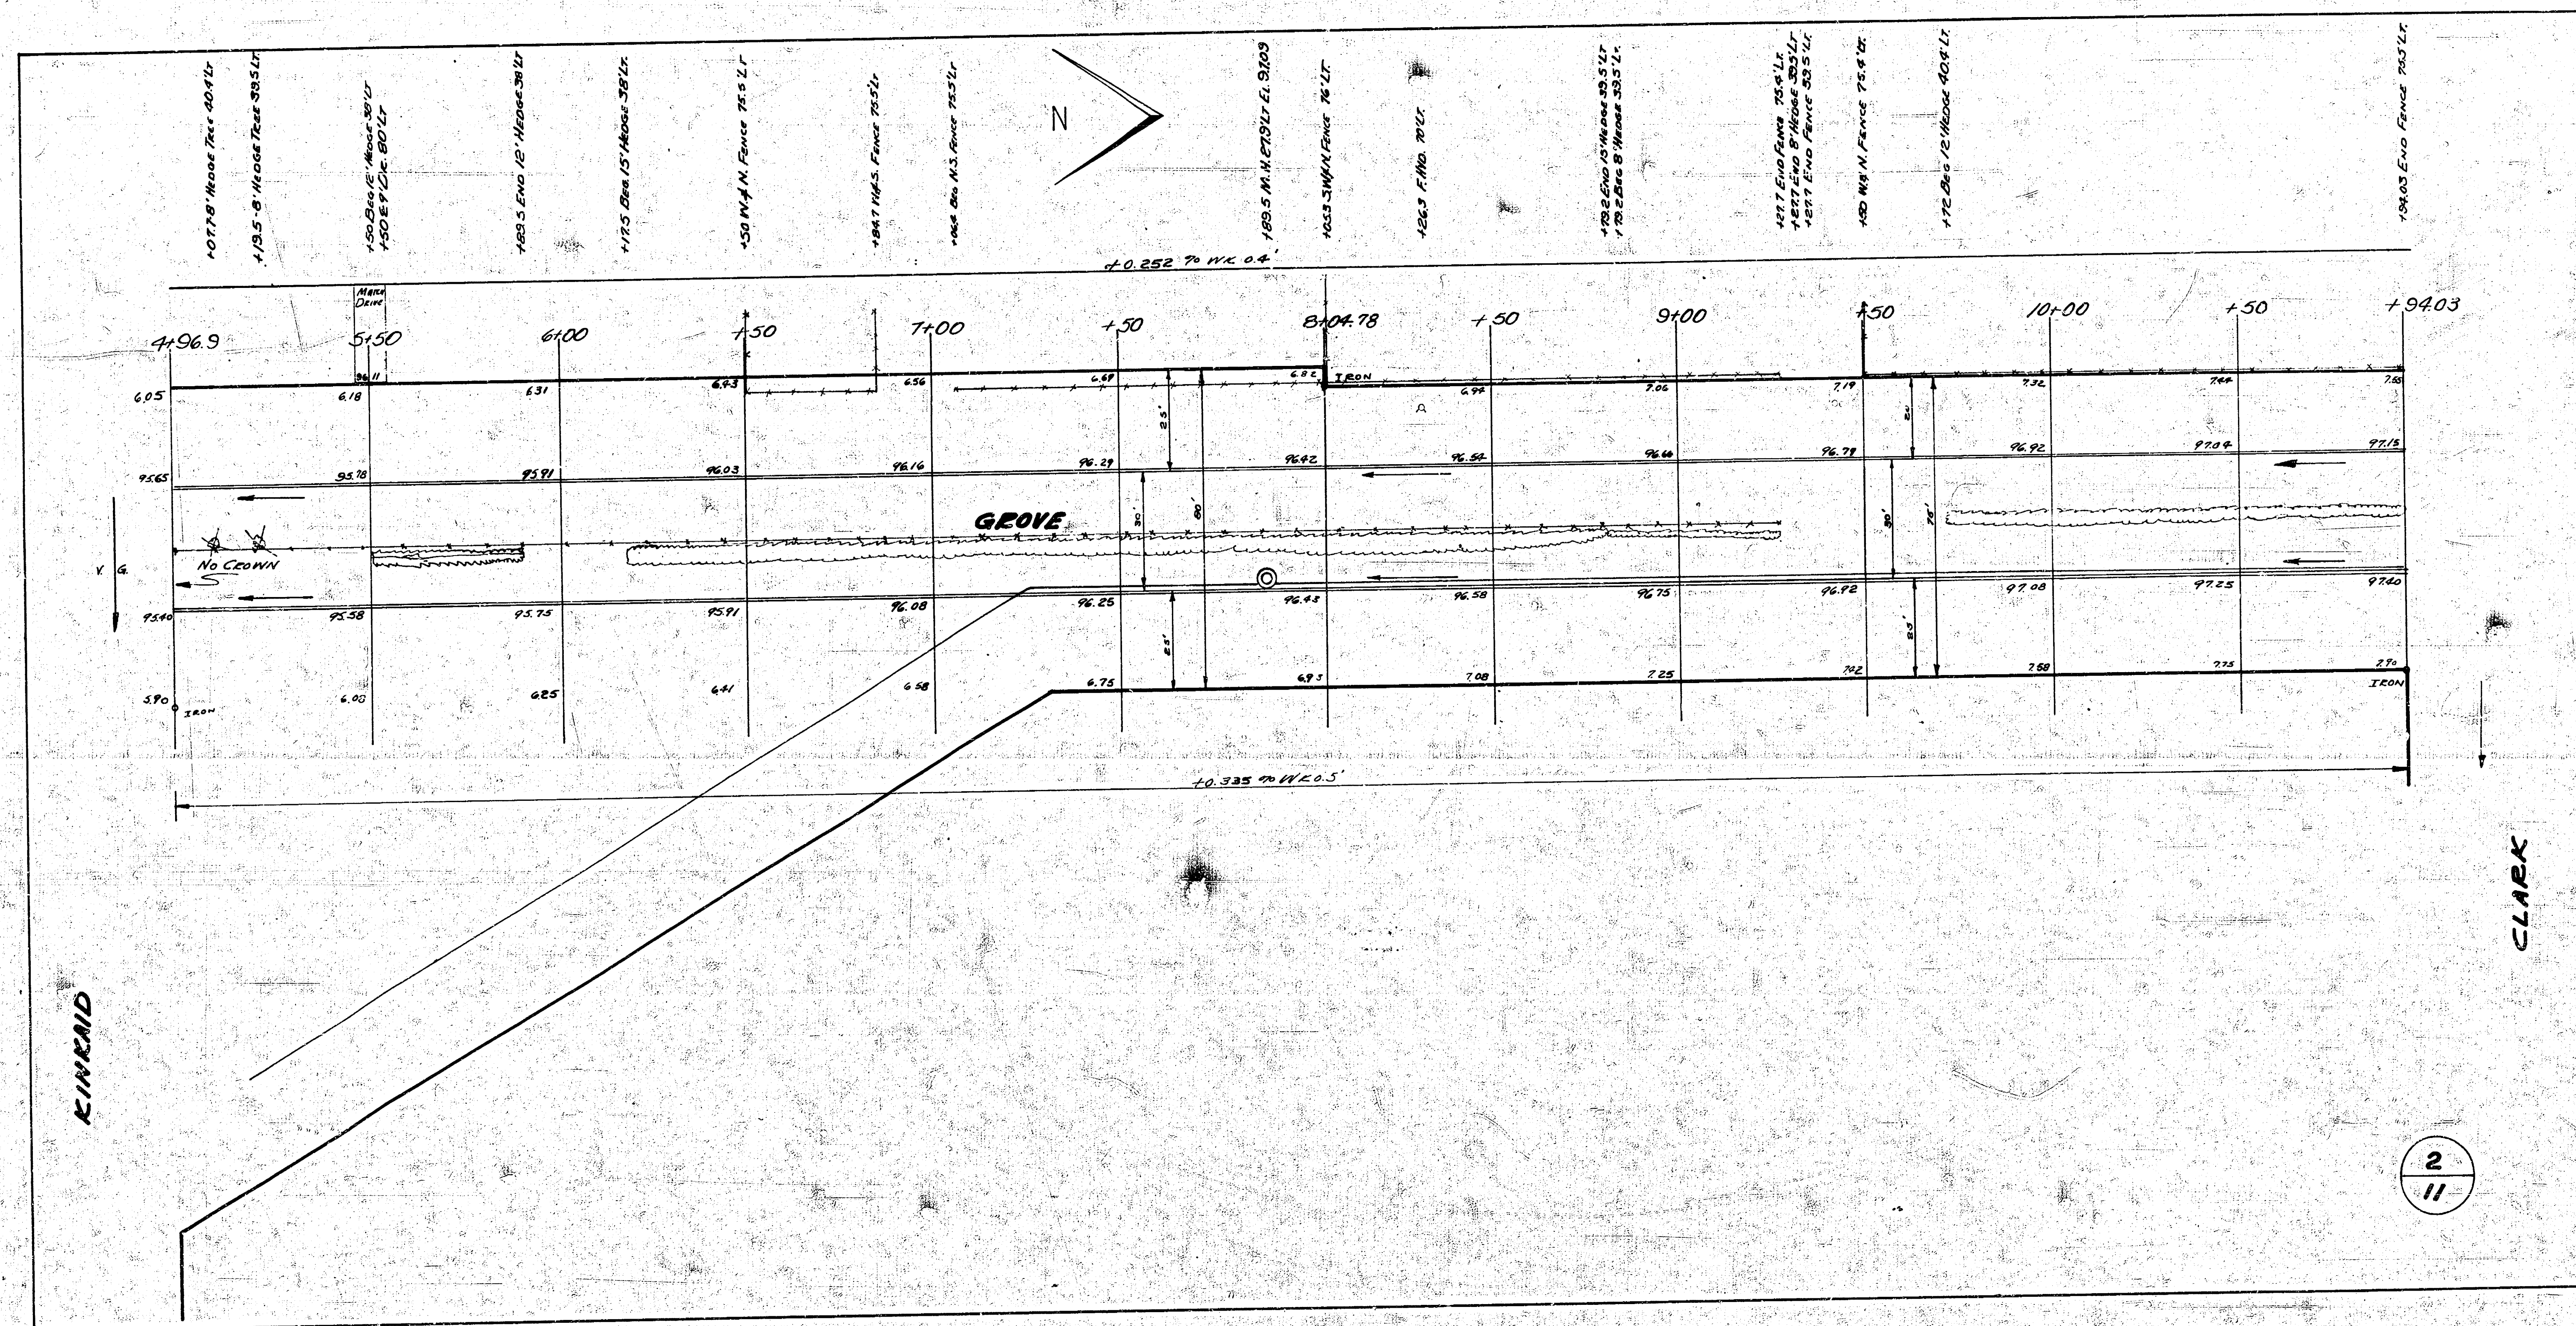

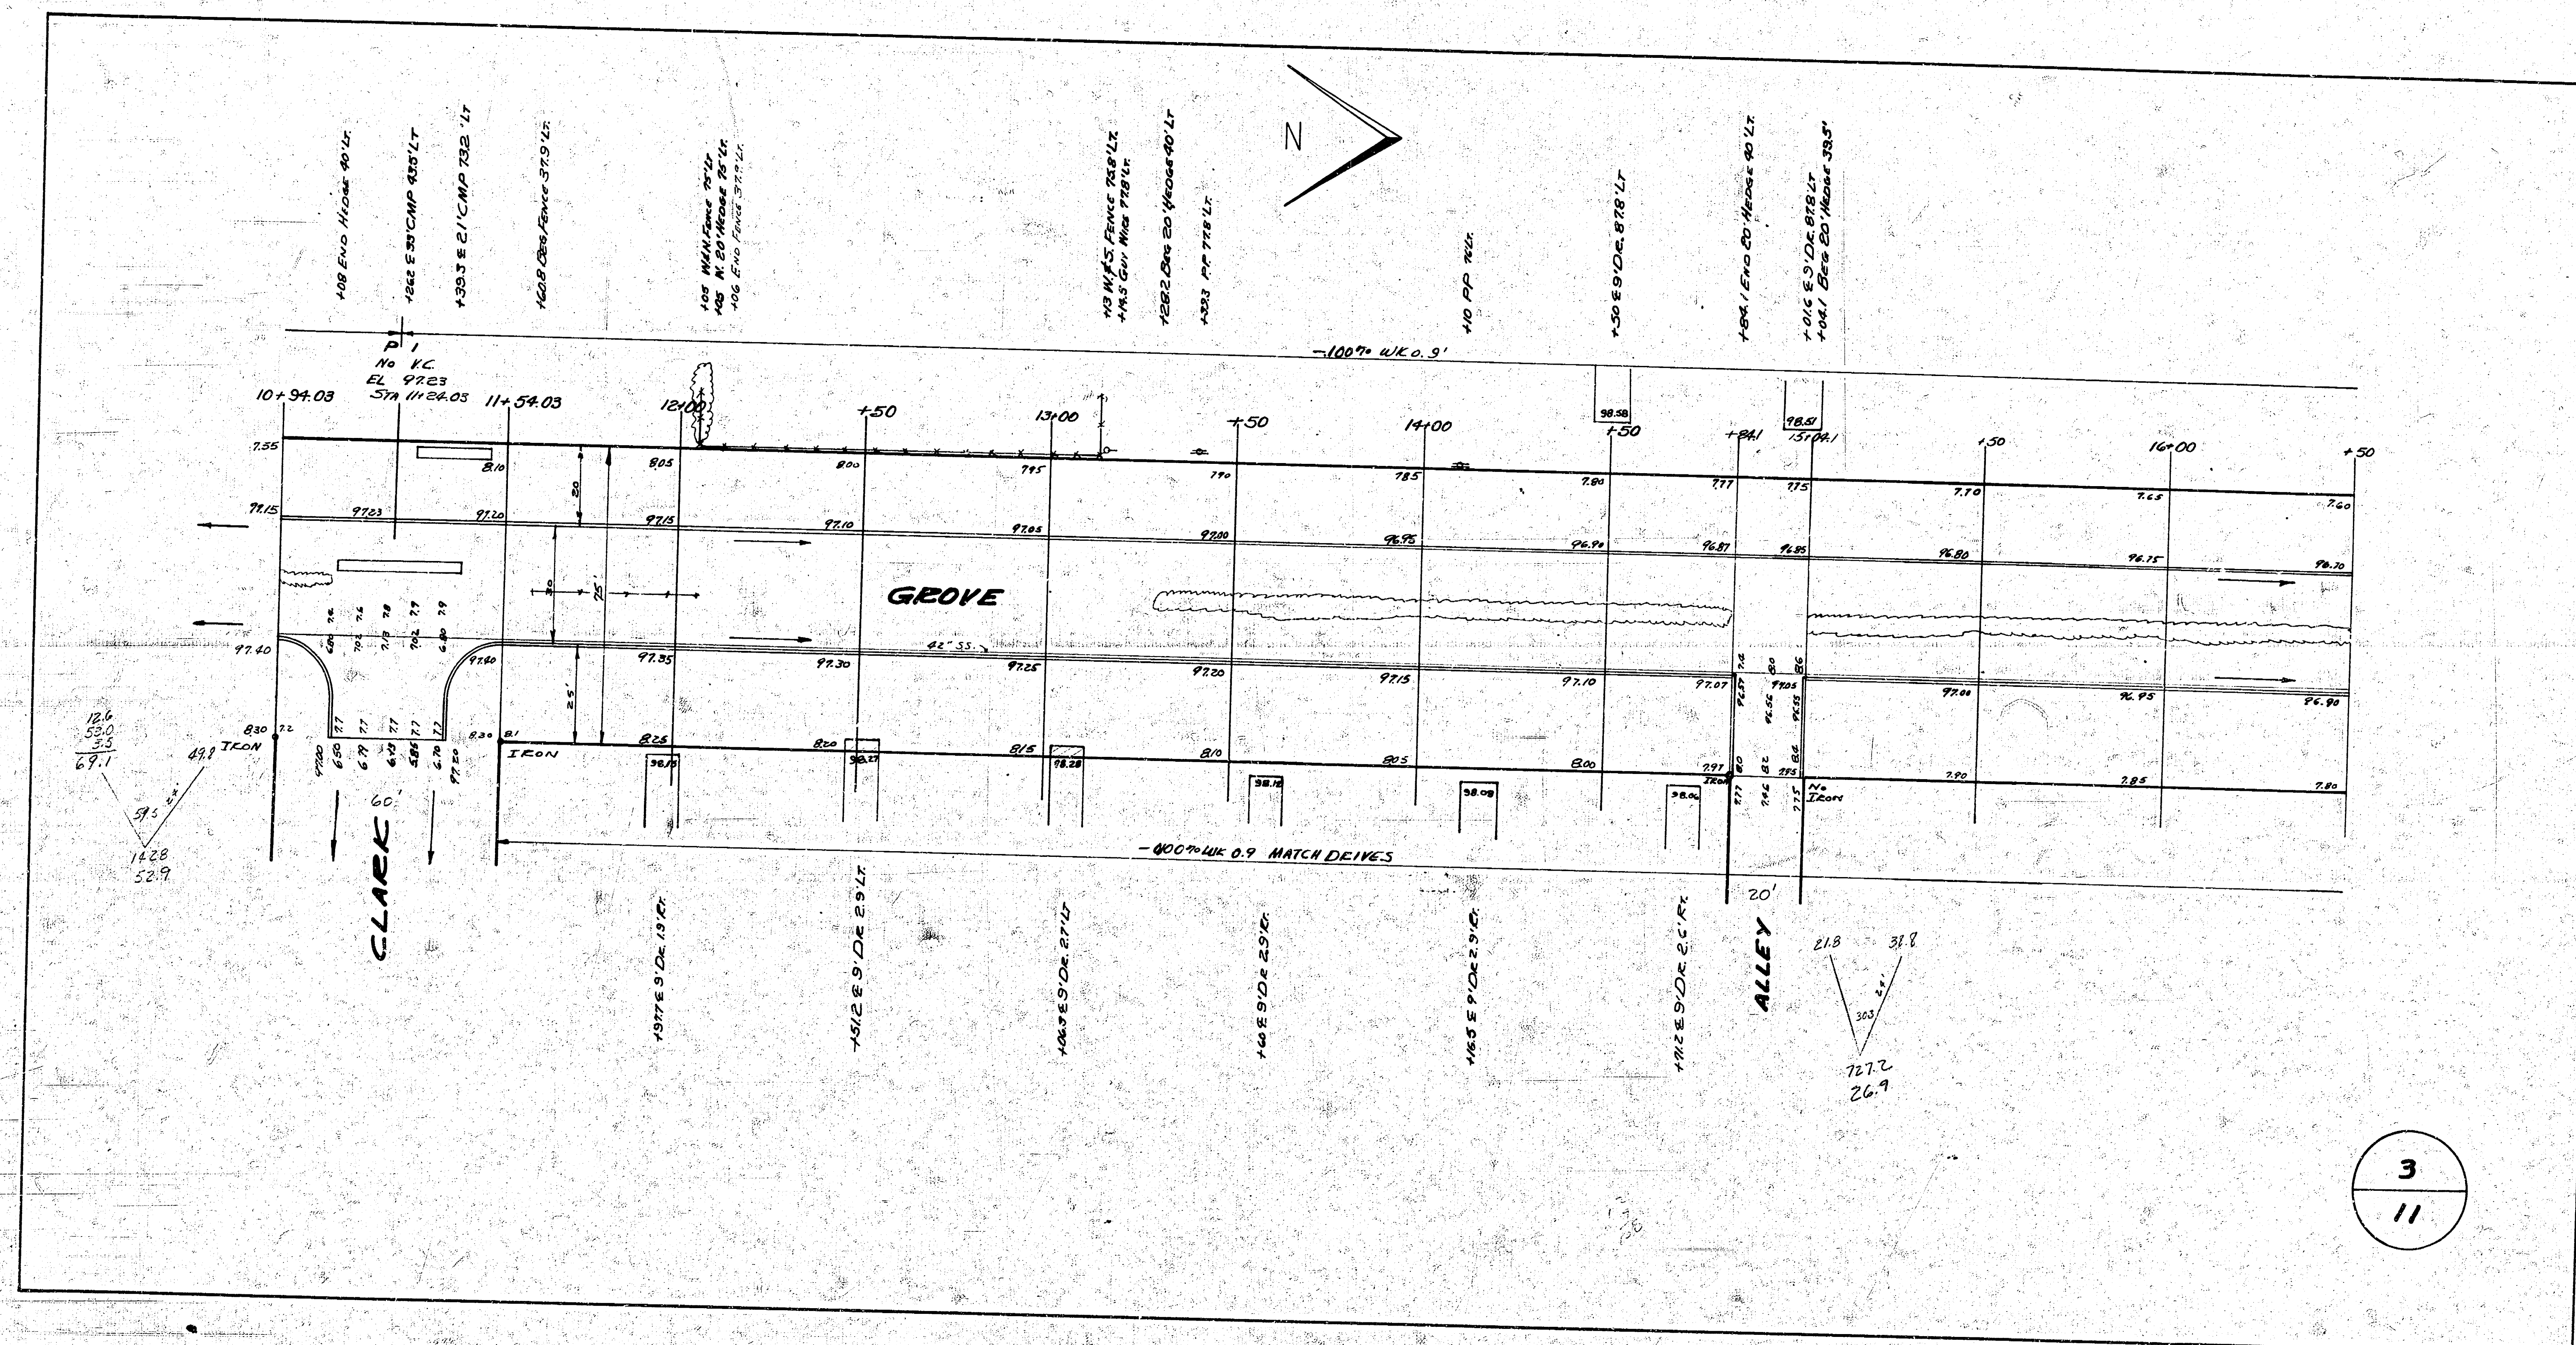

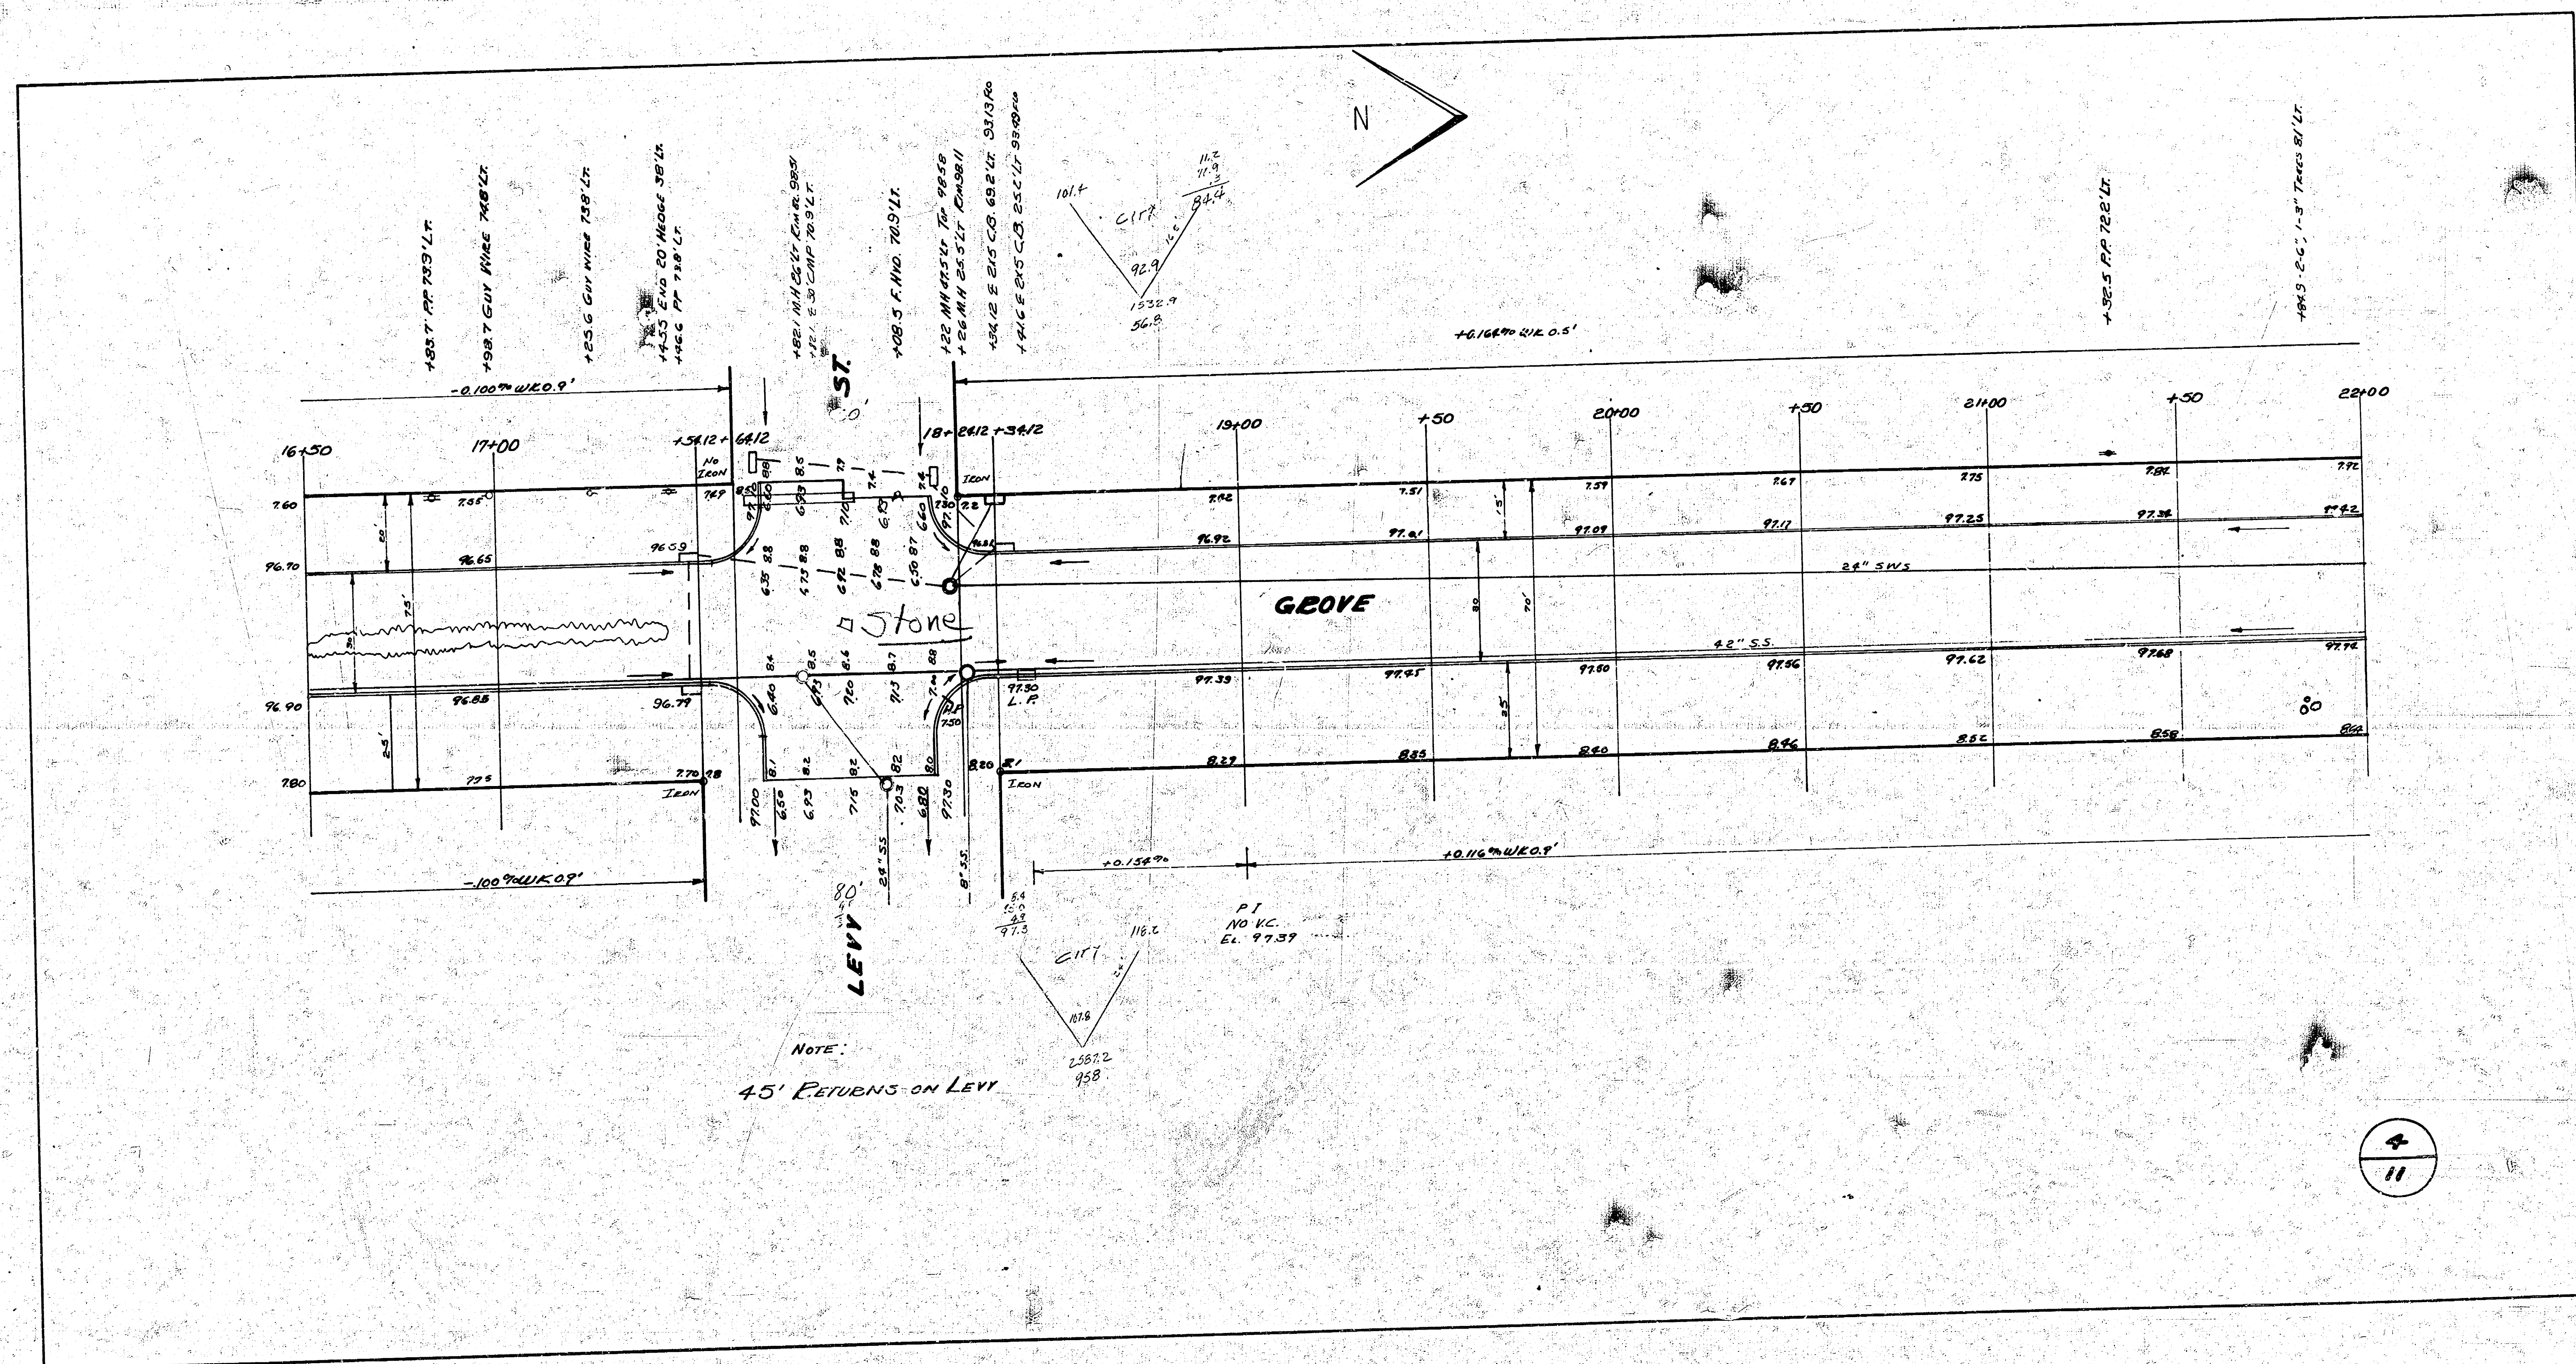

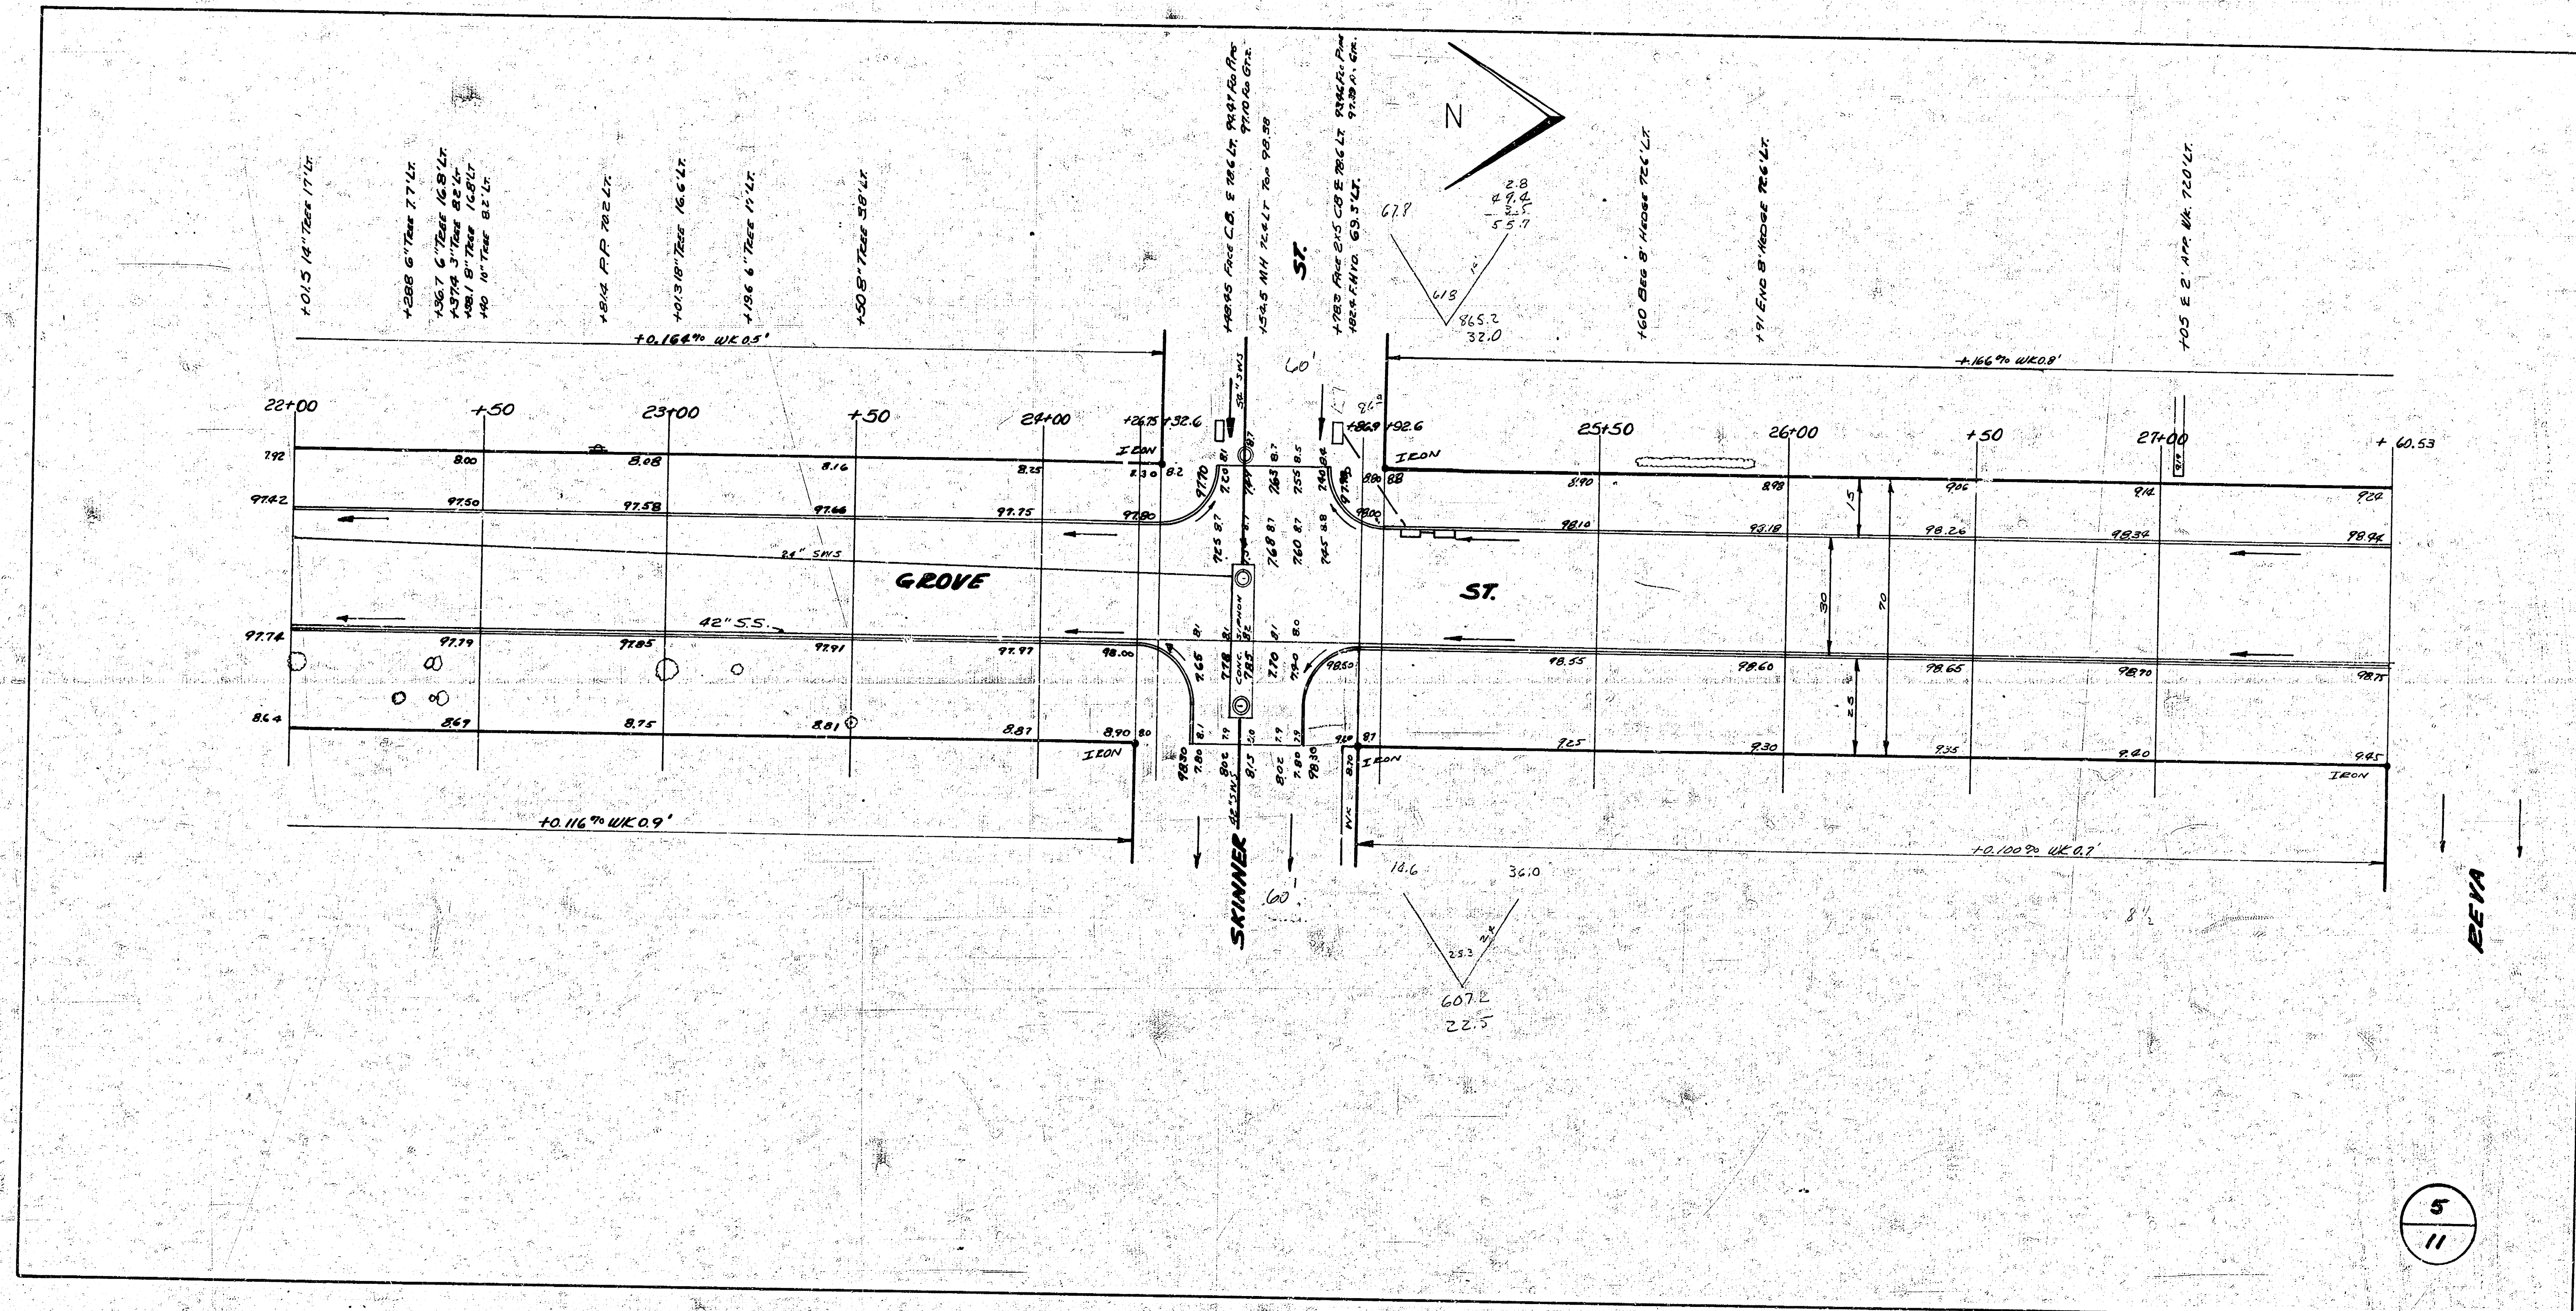


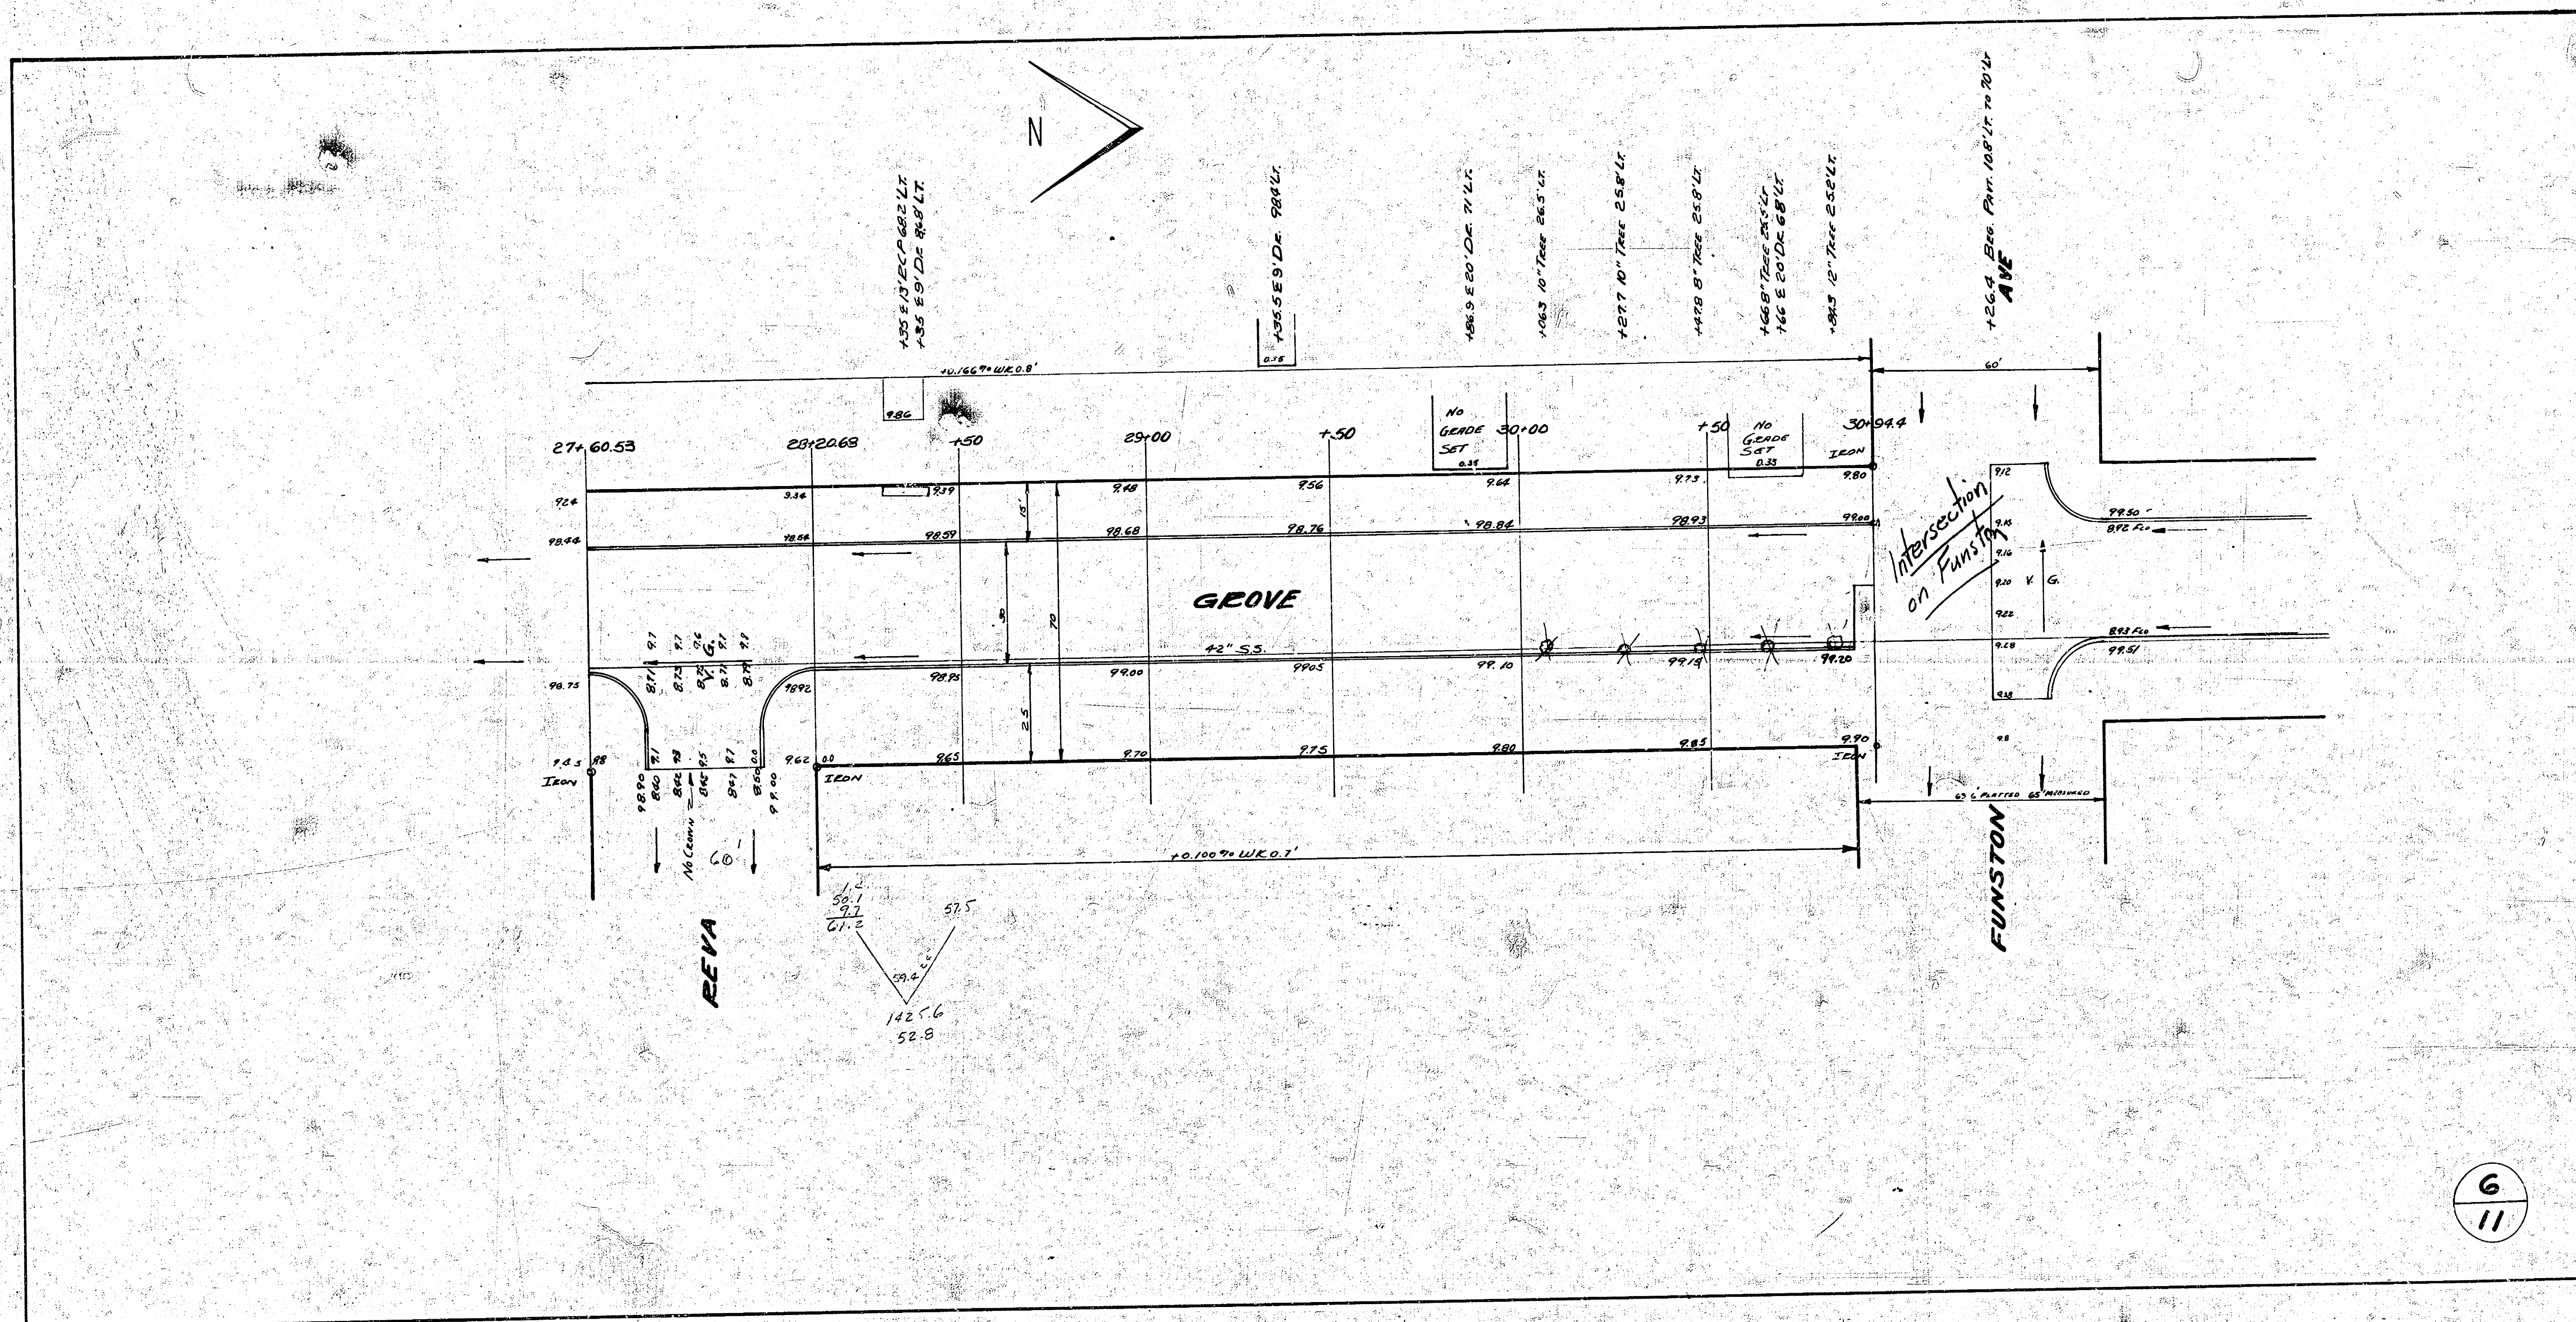

B.M. 99.49 M IN MUELLER F.H.D. NW COR. LEVY & GROVE
B.M. 100.53 M IN MUELLER F.H.D. NW COR. SKINNER & GROVE

K-1

N

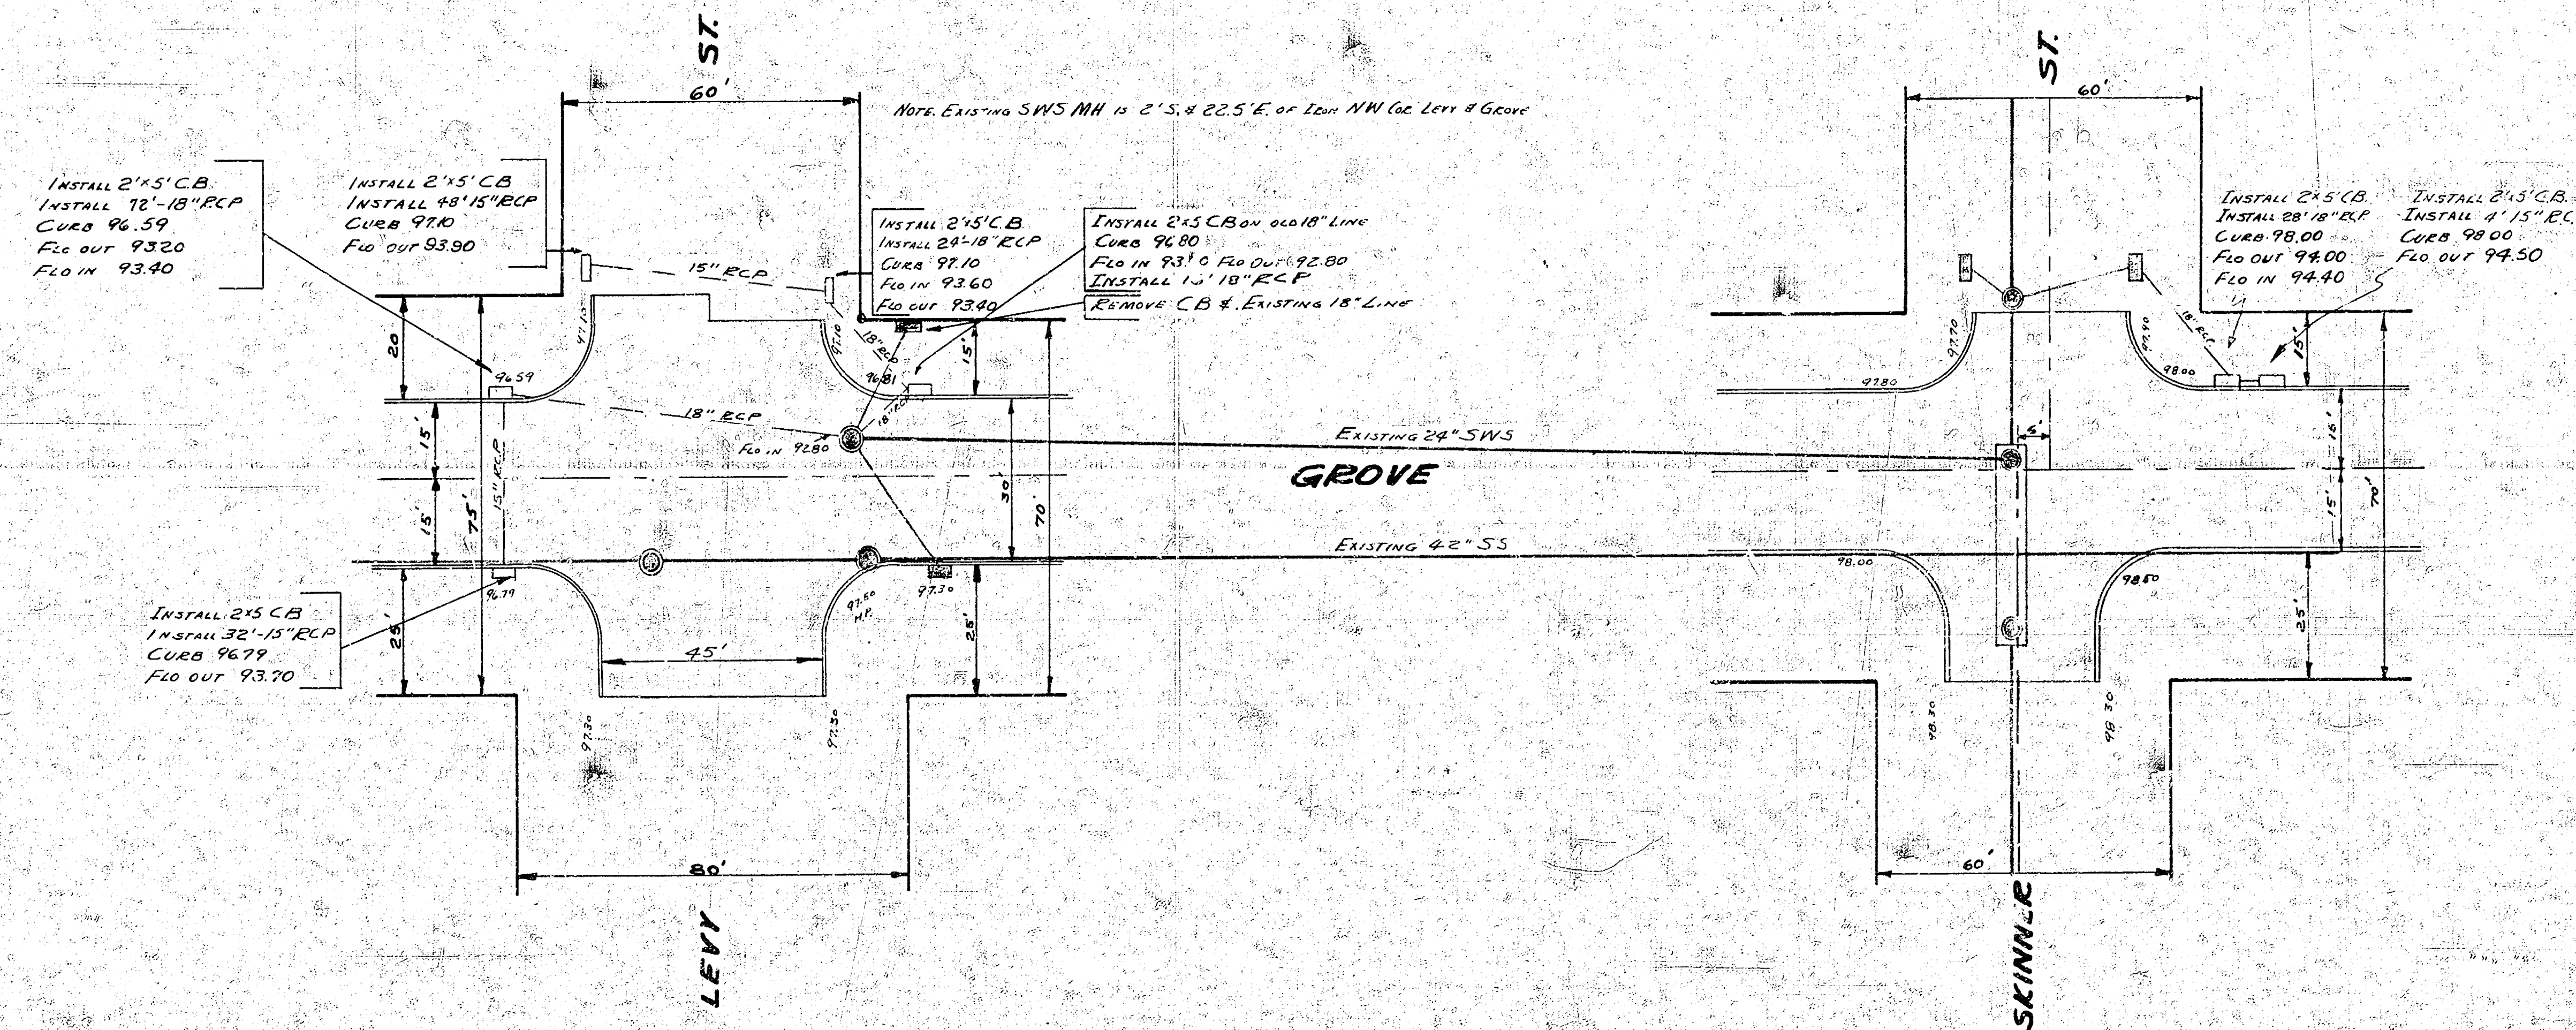

INCIDENTAL DRAINAGE
GROVE STREET
CITY OF WICHITA KANSAS
L.K. WHITE CITY ENGINEER
JULY 1952 PROJ. No. C11-307

