39Y

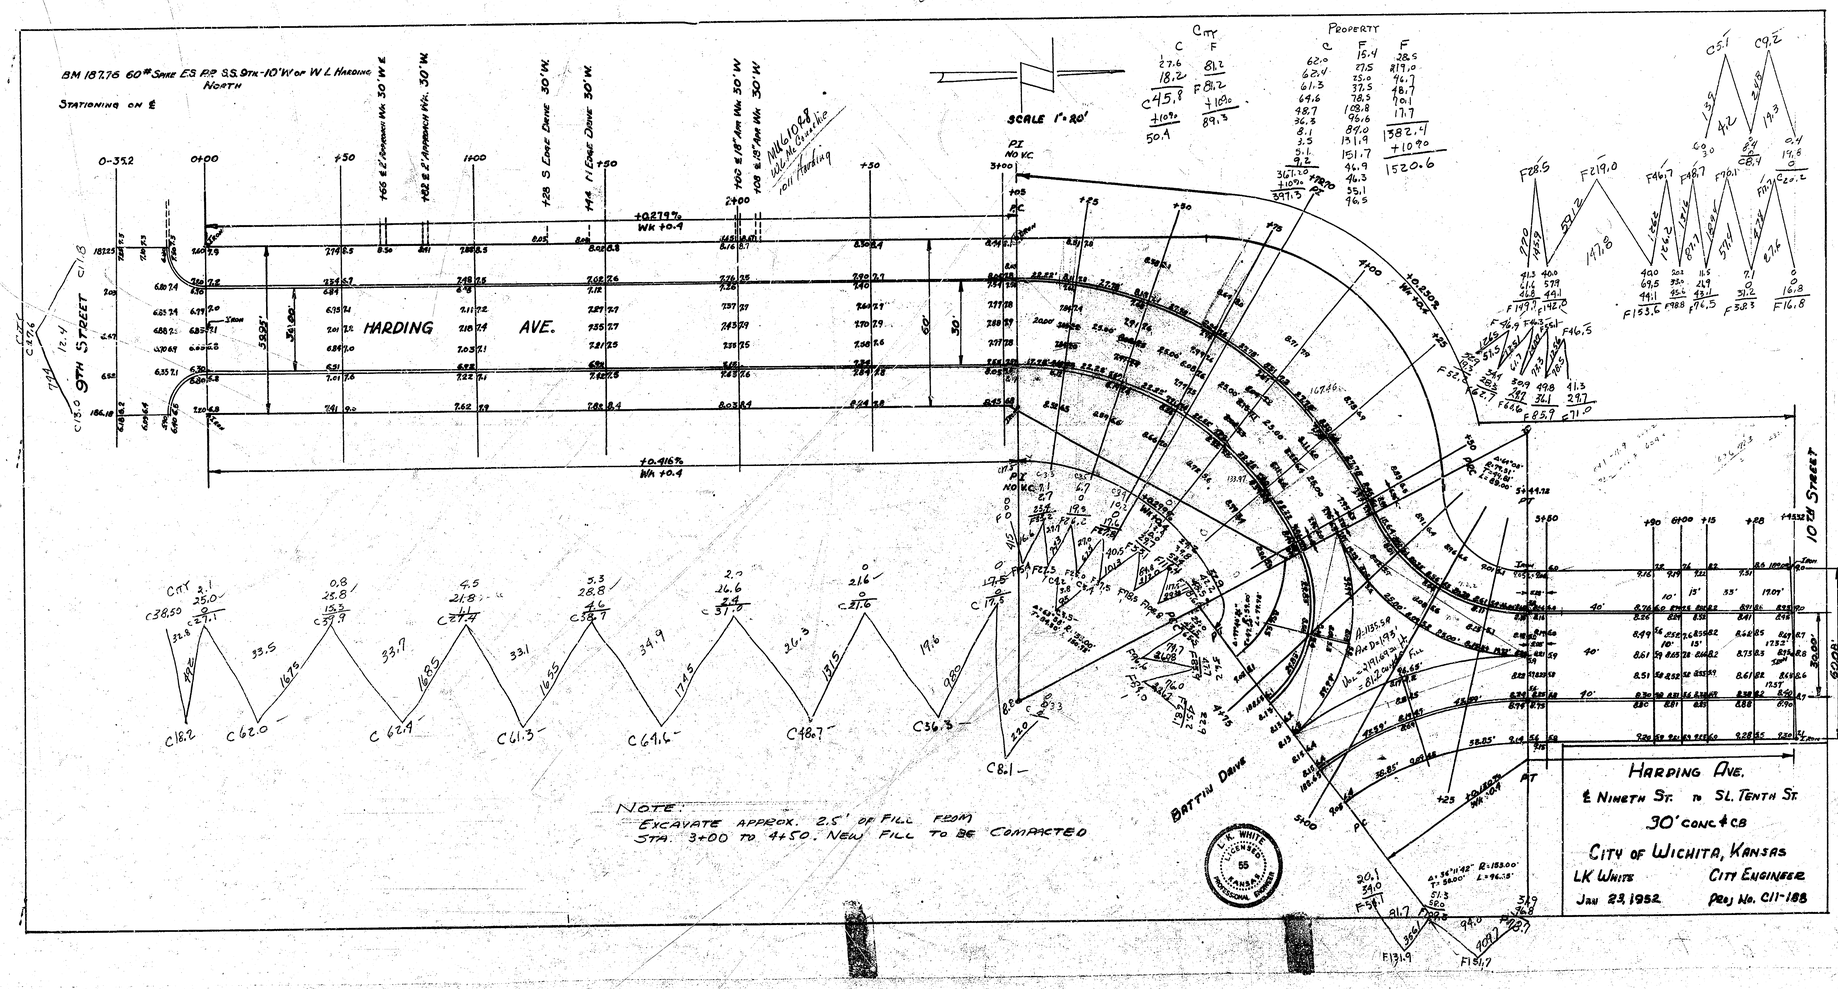
BM 187.76 60th Spike E.S. P.P. S.S. 9th-10' W of W.L. Harding North
Stationing on ℄
SCALE 1" = 20'
9TH STREET
HARDING AVE.
10TH STREET
BATTIN DRIVE
S EDGE DRIVE 30' W.
N EDGE DRIVE 30' W.
+0.279% WK +0.4
+0.416% WK +0.4
NOTE:
EXCAVATE APPROX. 2.5' OF FILL FROM STA. 3+00 TO 4+50. NEW FILL TO BE COMPACTED
HARDING AVE.
℄ NINETH ST. TO SL. TENTH ST.
30' CONC. & C.B.
CITY OF WICHITA, KANSAS
L.K. WHITE
CITY ENGINEER
JAN 23, 1952
PROJ. NO. C11-188

B.M. 1850.00 Tin Tray Top Hyd. NW. Cor. 8th & Harding

N

Property
35.6
41.7
40.0
40.2
39.3
38.0
40.2
41.3
38.4
39.1
40.7
42.5
478.0
+10%
523.8 S.Y.

C. Tax
4.7
+10%
5.2 S.Y.

S.T.

S.T.

0+0 0+50 1+00 1+50 2+00 2+50 3+00 3+50 4+00 4+50 5+00 5+50 5+98

598'

Harding Ave.

26'

598'






13.3 14.4 14.2 22.7 22.0 22.5 21.6 21.1 21.7 22.2 21.2 20.1 20.5 20.9 21.7 22.5 22.3 22.1 21.3 22.5 21.1 21.6 22.0 22.4 23.7 25.3

127.5 4.7 S.Y.

960 35.6

1125 41.7

1080 40.0

1085 40.7

1060 39.3

1025 38.0

1085 40.2

1115 41.3

1065 39.4

1055 39.0

1100 40.7

1142.2 42.5

Sta. on int. Force Acct. G. C. Co. 5/10/49

Harding Ave.	
N.L. 8th	S.L. 8th
26' Conc.	
City of Wichita, Kansas	
L. M. White	City Engineer
May 1948	Project C18-69

A 13 A

11