


B.M. 103.05 SE cor. con. to No. 1440 Haskell St.
 B.M. 103.47 City Sid. 52' W. of 44' W. of E. Prunee & Seneca.
 B.M. 101.79 "G" in Globe W. of Haskell W. Seneca.
 Base Lins = E of 40' R/W Haskell St., chaining east.

NOTE: TO FIELD ENG. & CONTRACTOR
 All entrance pipes are to be disposed
 of in accordance with instruction
 from the city dirt checker.


NOTE:
 Install 1'-2x5' Catch basin
 and 32 Lin. ft. of 15" R.C.P.
 C.B. Ho in 99.53

NOTE: Slope walk 1/2" through drives along north side.

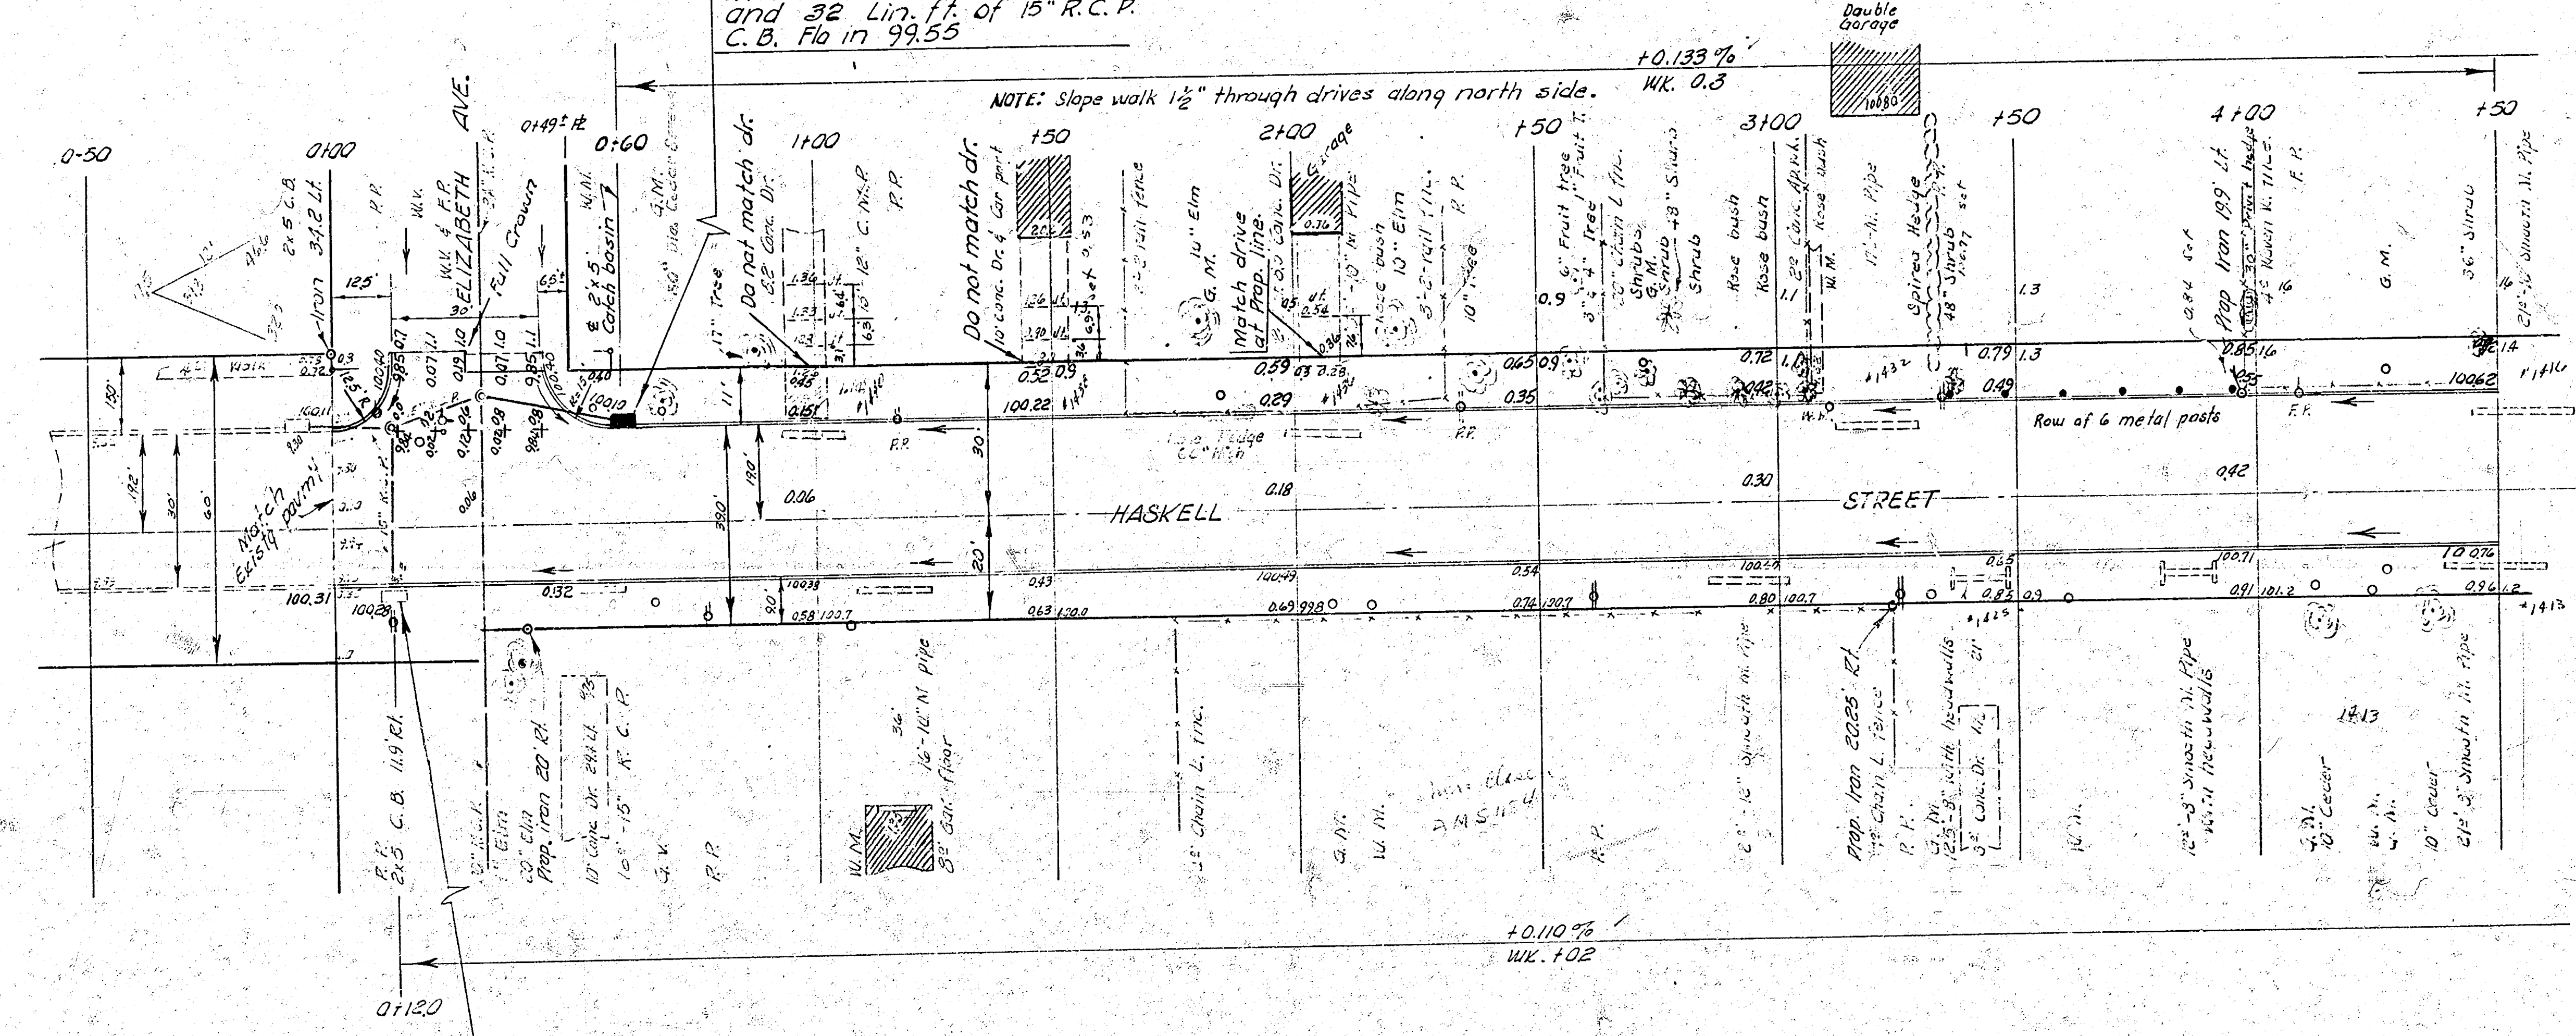



NOTE:
 Adjust existing 2'x5' catch basin
 to match new pavement.
 Flo in 99.73

EARTHWORK		CITY
PROP.		
EXCAVATION	FILL	EXCAVATION
2412.4	9.3	45.1
241.2	1.0	4.5
2653.6 cu. yds.	10.8 cu. yds.	49.6 cu. yds.


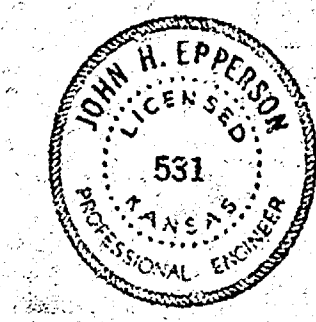


HASKELL ST.
 W. ELIZABETH AVE. TO W. SENeca ST.
 30' CONC. & CB.
 CITY OF WICHITA, KANSAS
 B. E. SMITH CITY ENGINEER
 AUG. 1960 PROJ. NO. C18-187

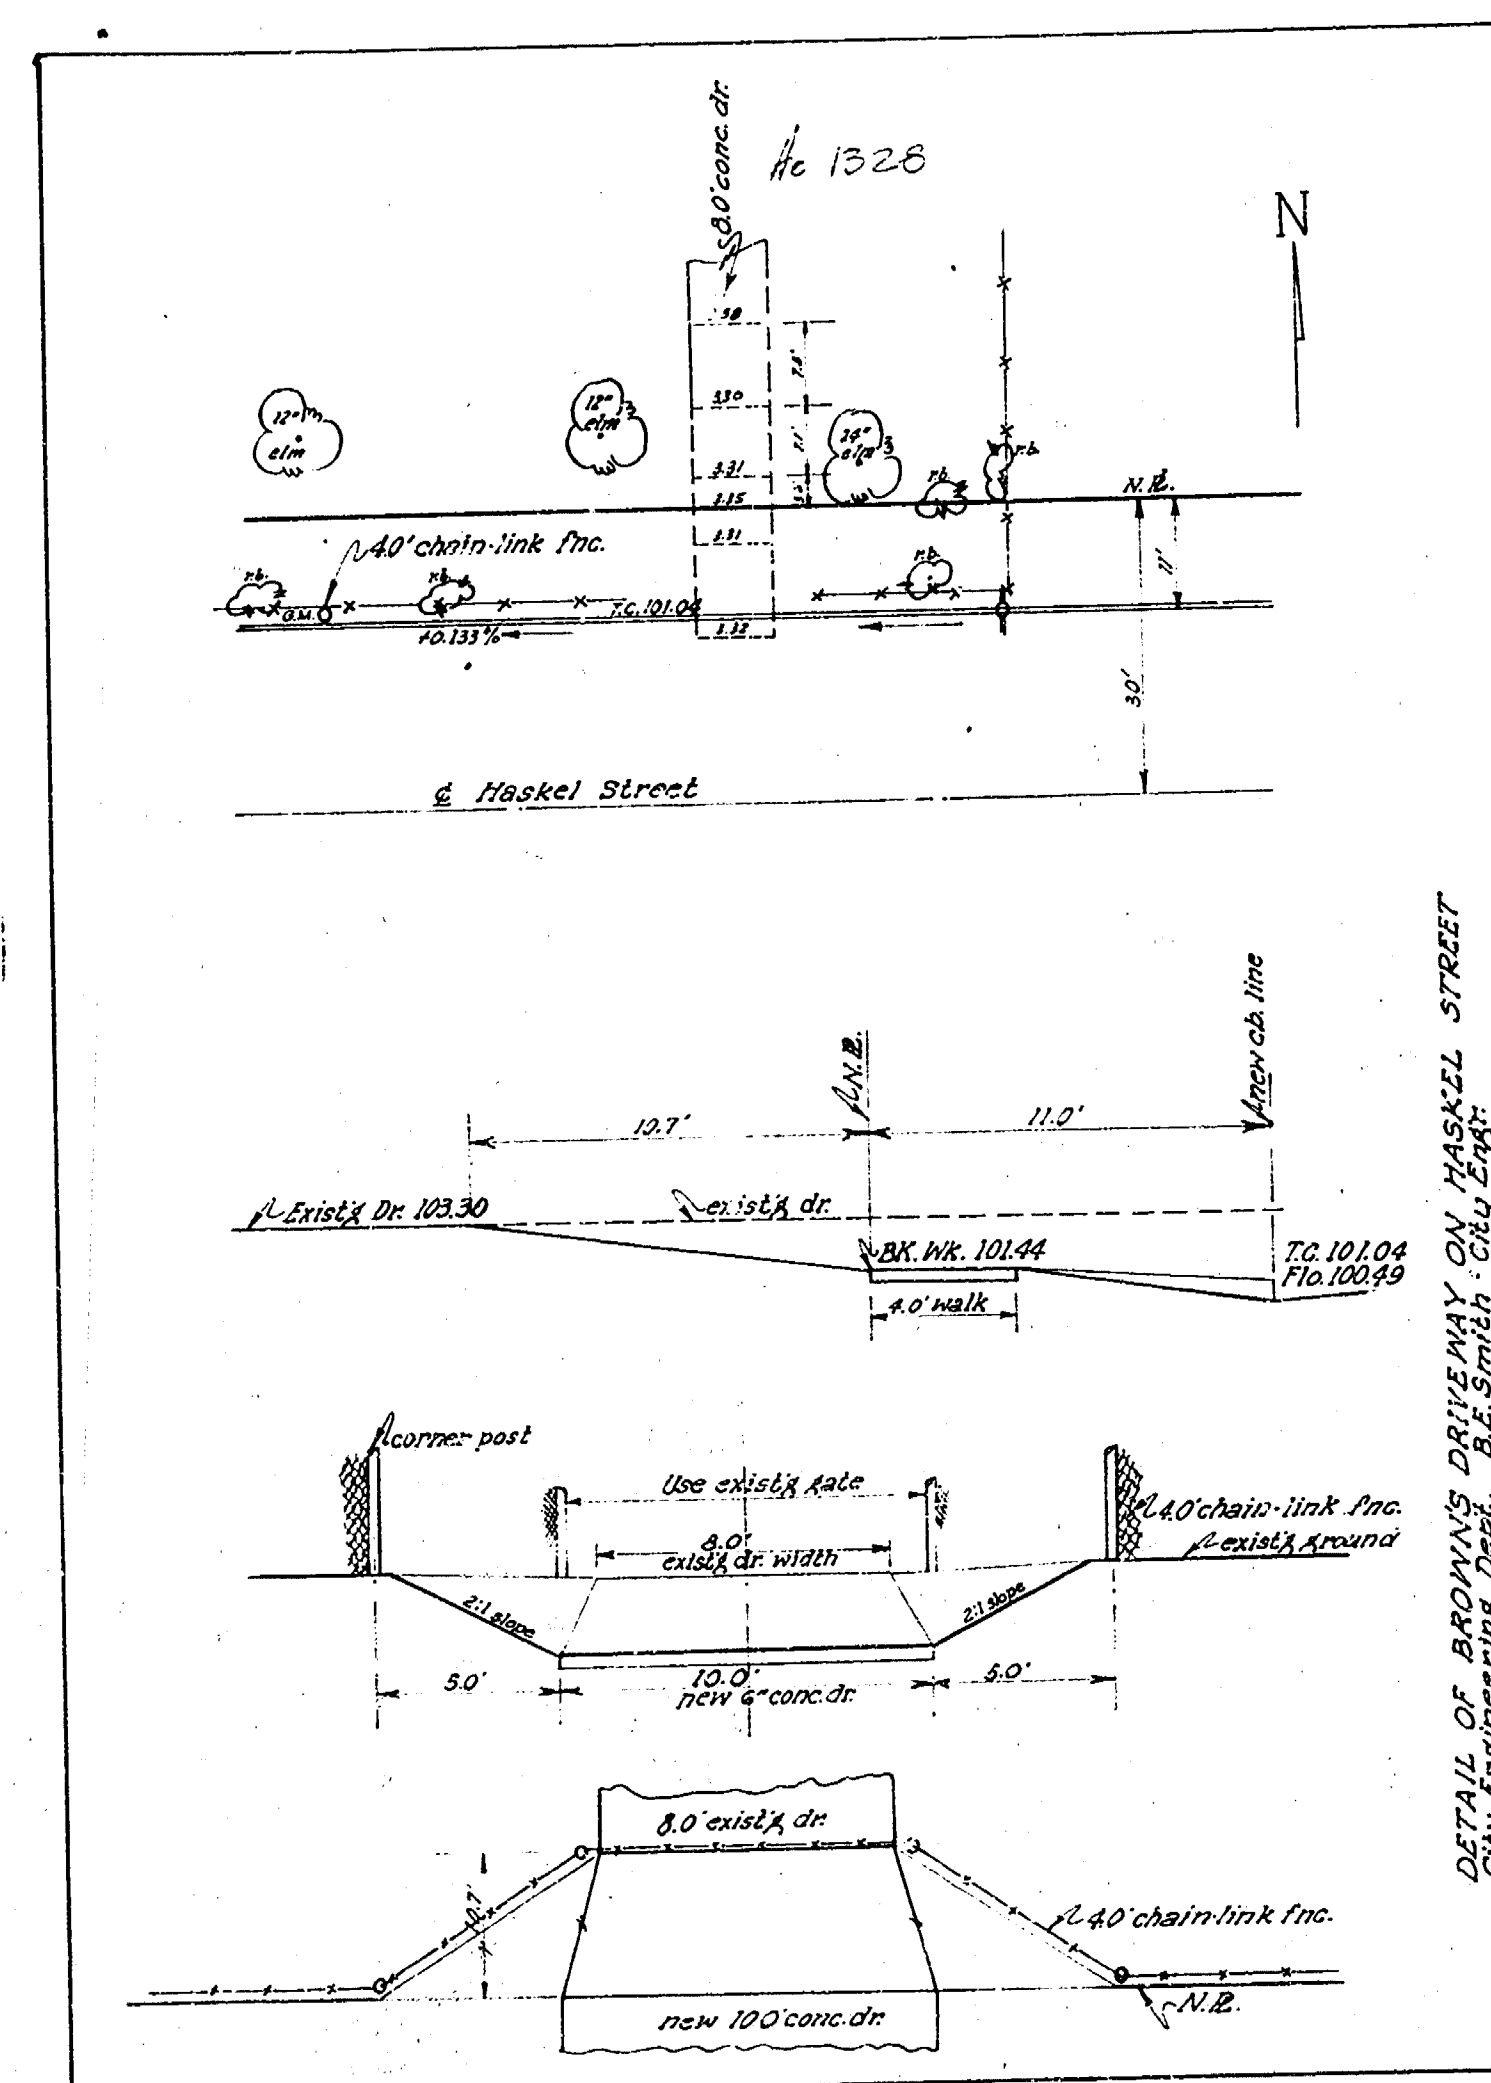

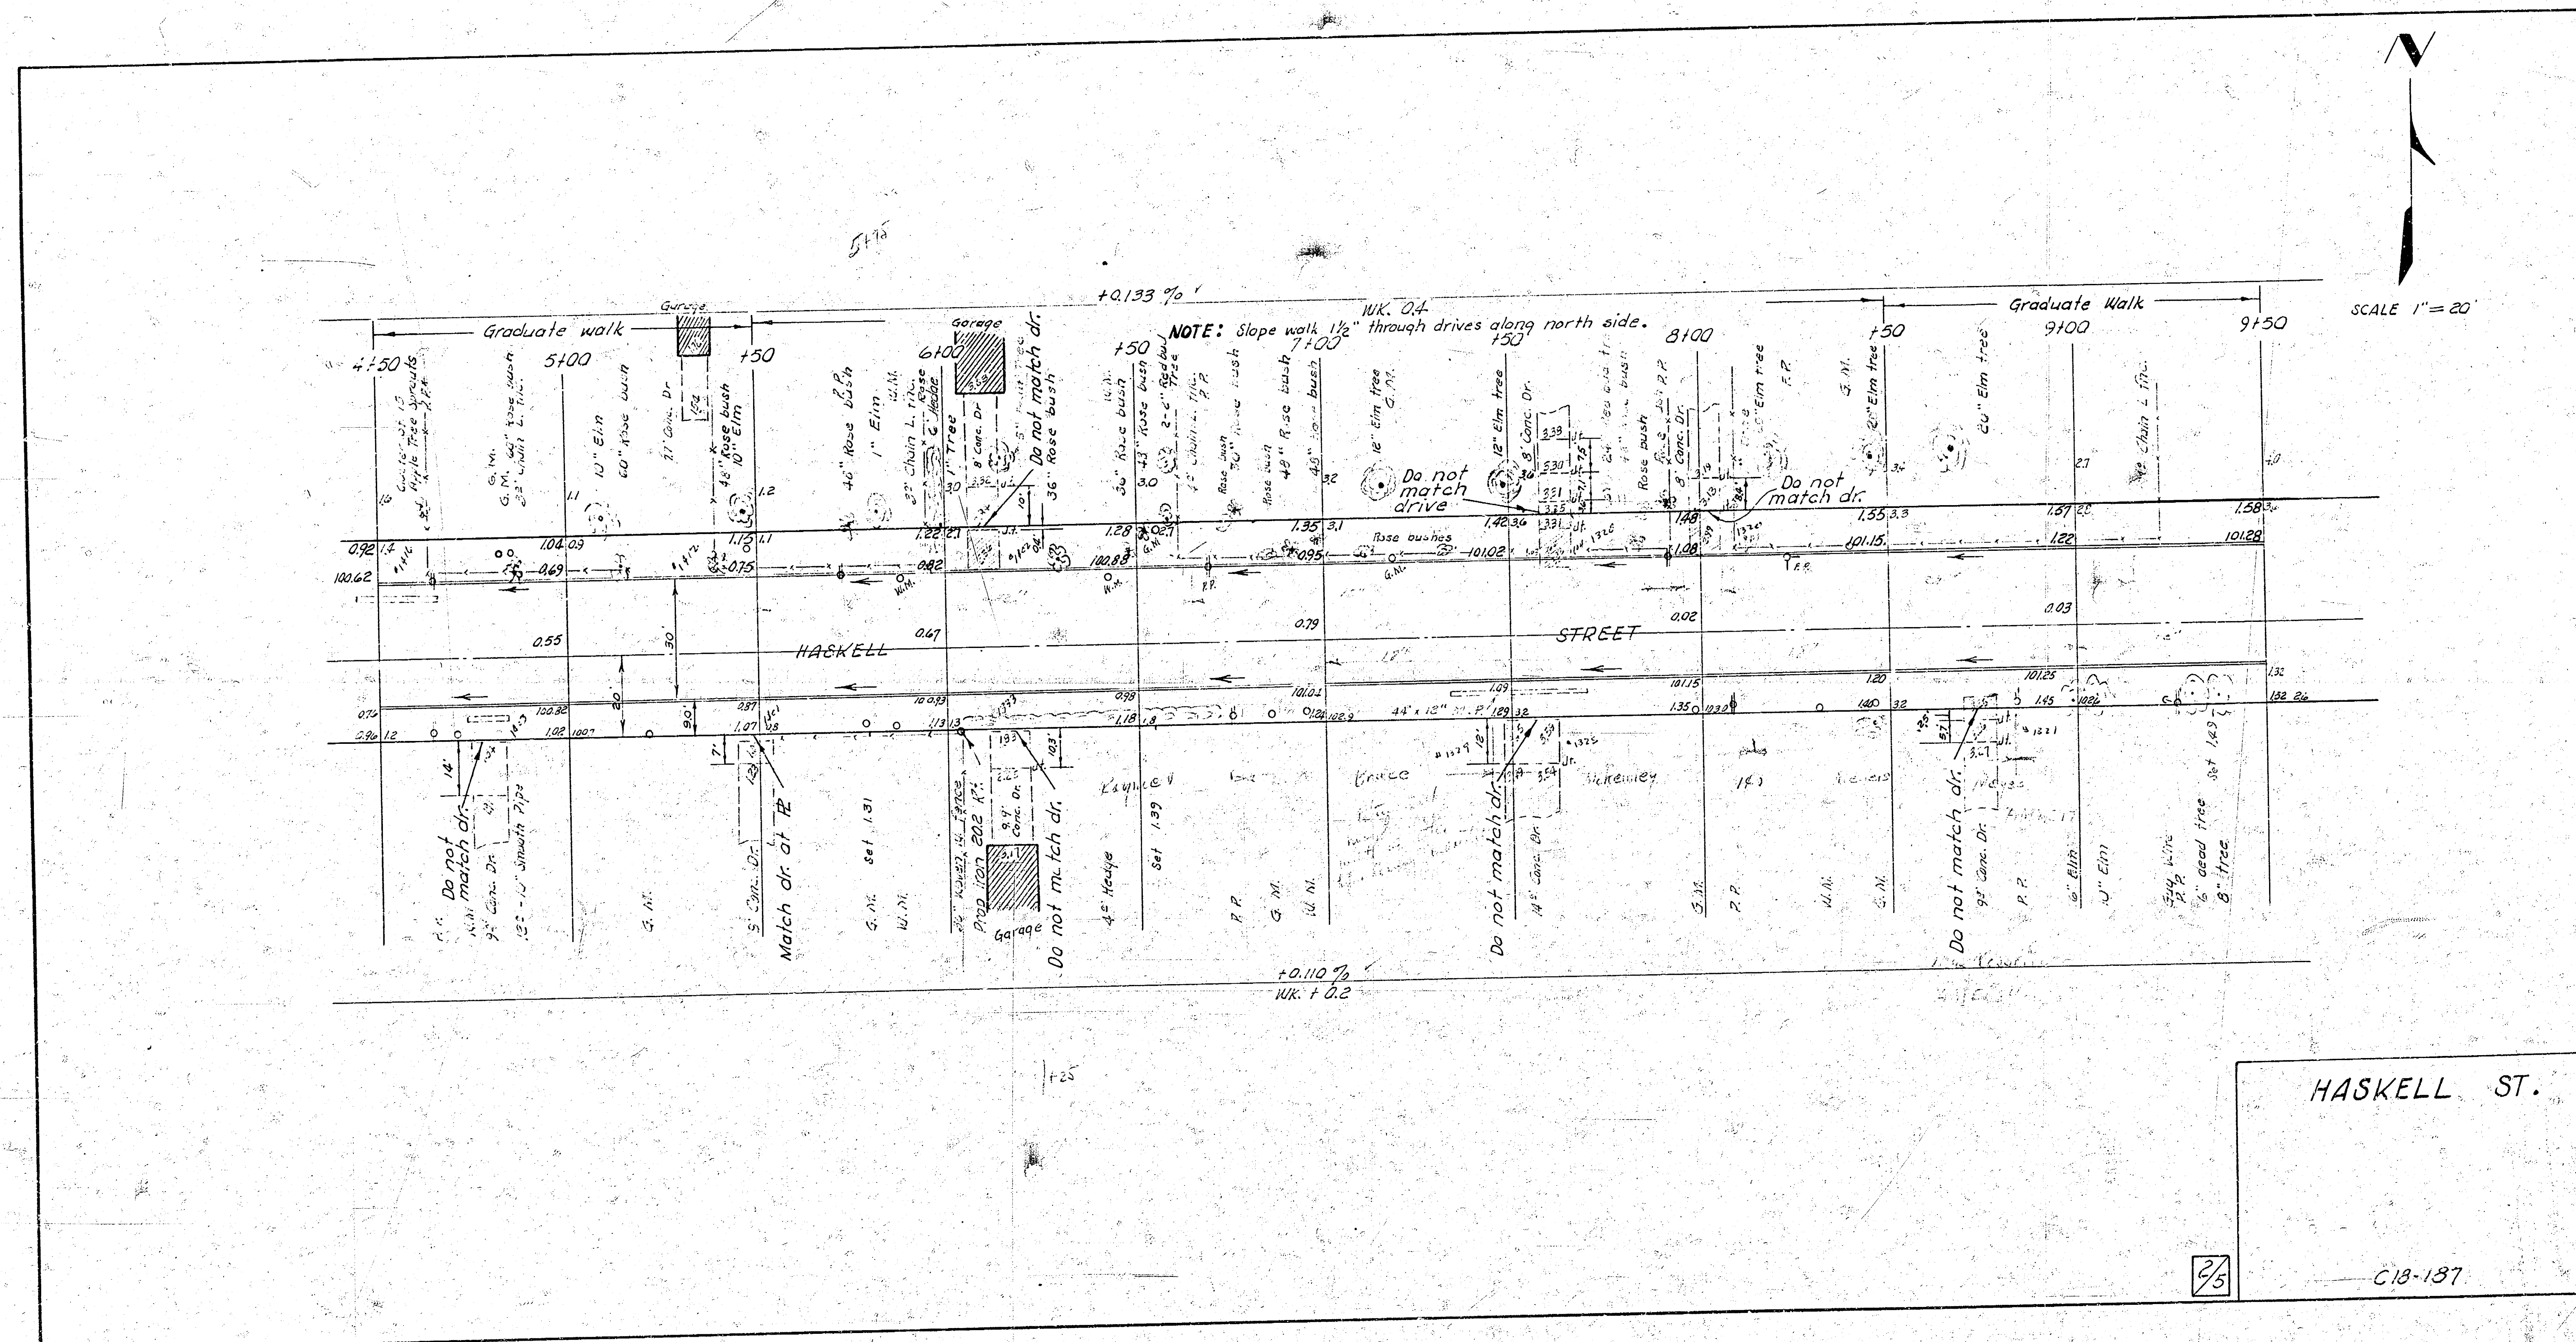

B. M. 101.79 "G" in Globe N. of Haskell W.L. Seneca.

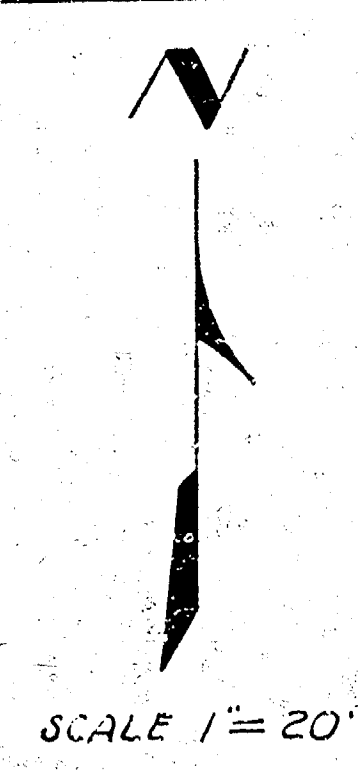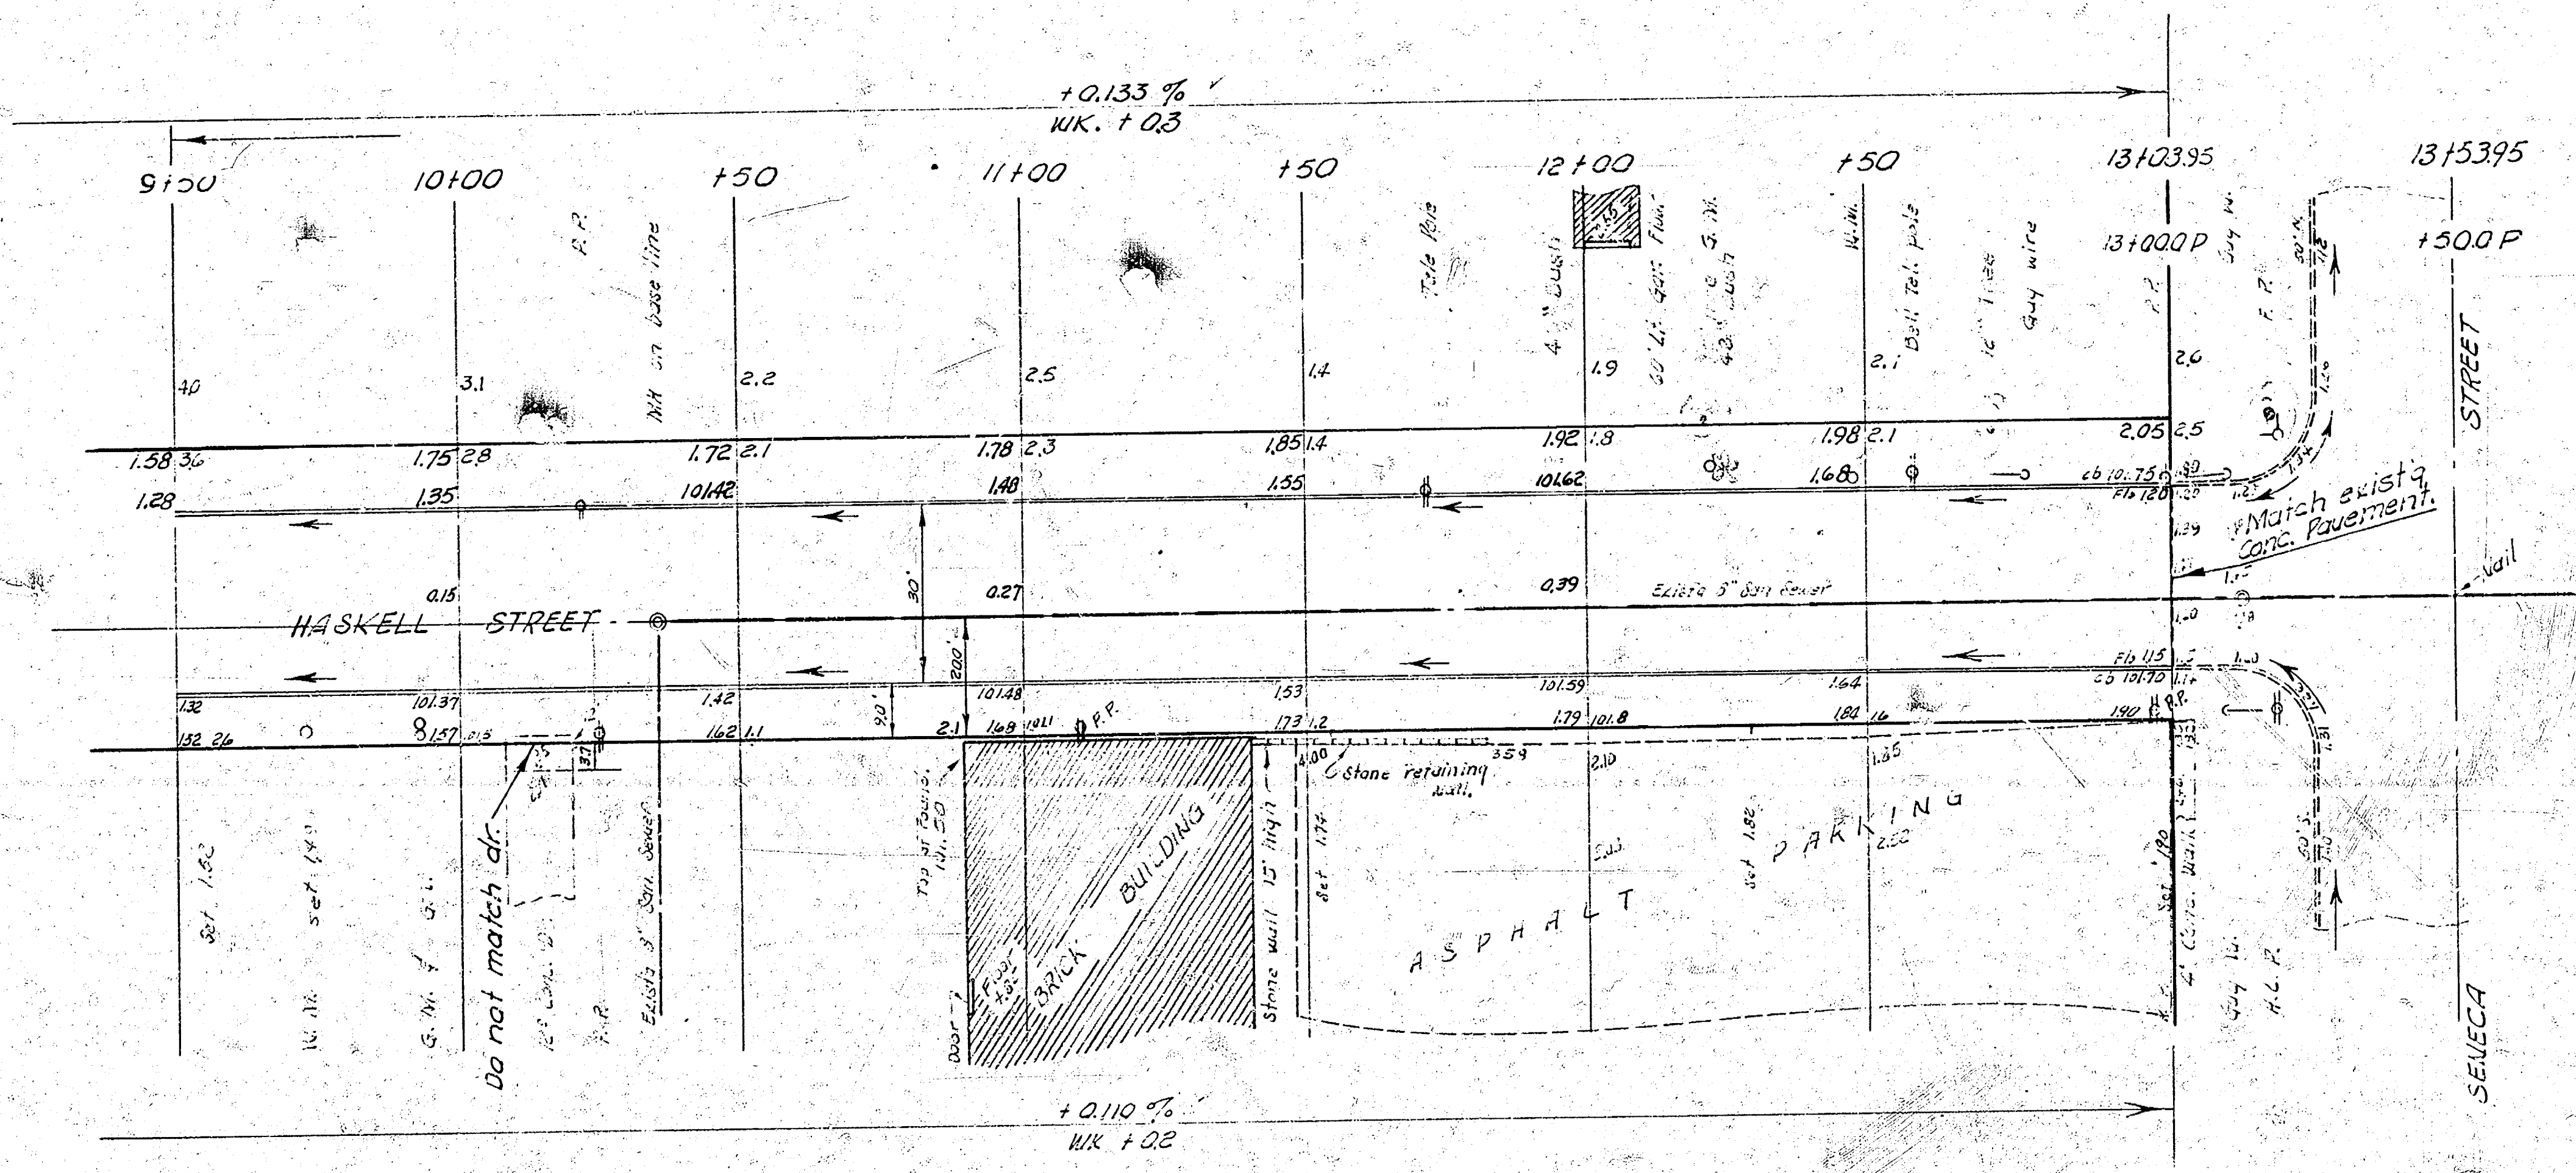

HASKELL ST.

C18-137