B.M. 101.55 1/2" ⊙ SPIKE ON E. SIDE STREET, LIGHT POLE, N.W. COR. HASKELL & MILLWOOD.
B.M. 102.16 1/2" SPIKE N. FACE STREET LIGHT POLE S.S. HASKELL E. OF W.L. ELIZABETH.
CHAINING FROM W. TO E. ON N. ℄.

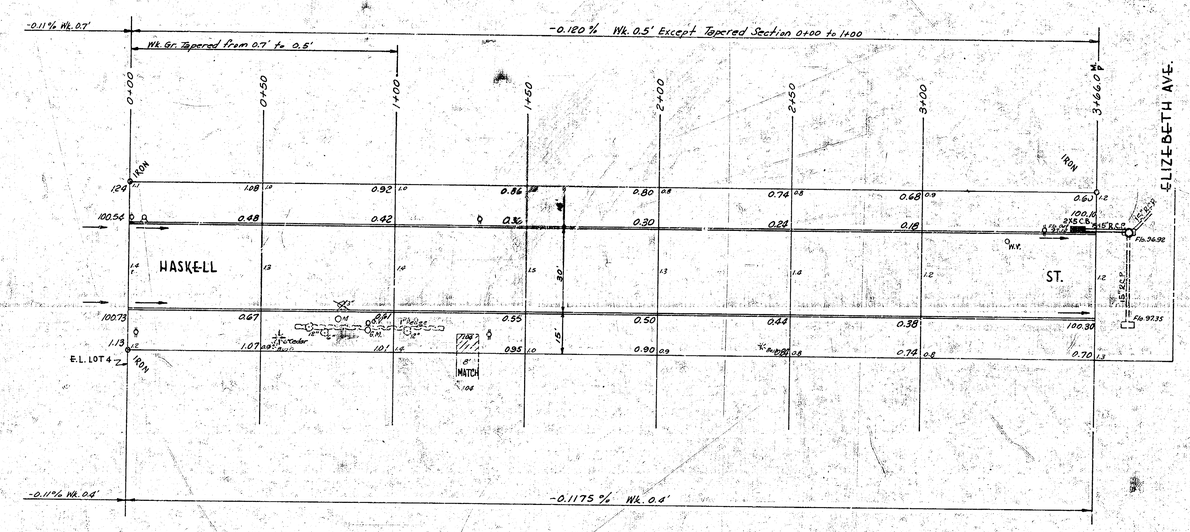

Survey KRAUS Bk. J.A.K. 12
Plan HOSTETLER
Field
Checked

EXCAVATION

PROP.	651.4
PLUS 10%	65.1
TOTAL	716.5

DONALD W. HOSTETLER
LICENSED
1577
KANSAS
PROFESSIONAL ENGINEER

1/6

HASKELL
FROM E.L. OF LOT 4, BLOCK 3, REPLAT OF LOTS 6, 7, 15, 16, & 17 HAYCRAFT ACRES TO W.L. ELIZABETH AVE.
30' CONC. & CB.
CITY OF WICHITA, KANSAS.

B.E. SMITH — CITY ENGINEER
MAY 1957 — PROJ. NO. C17-6