



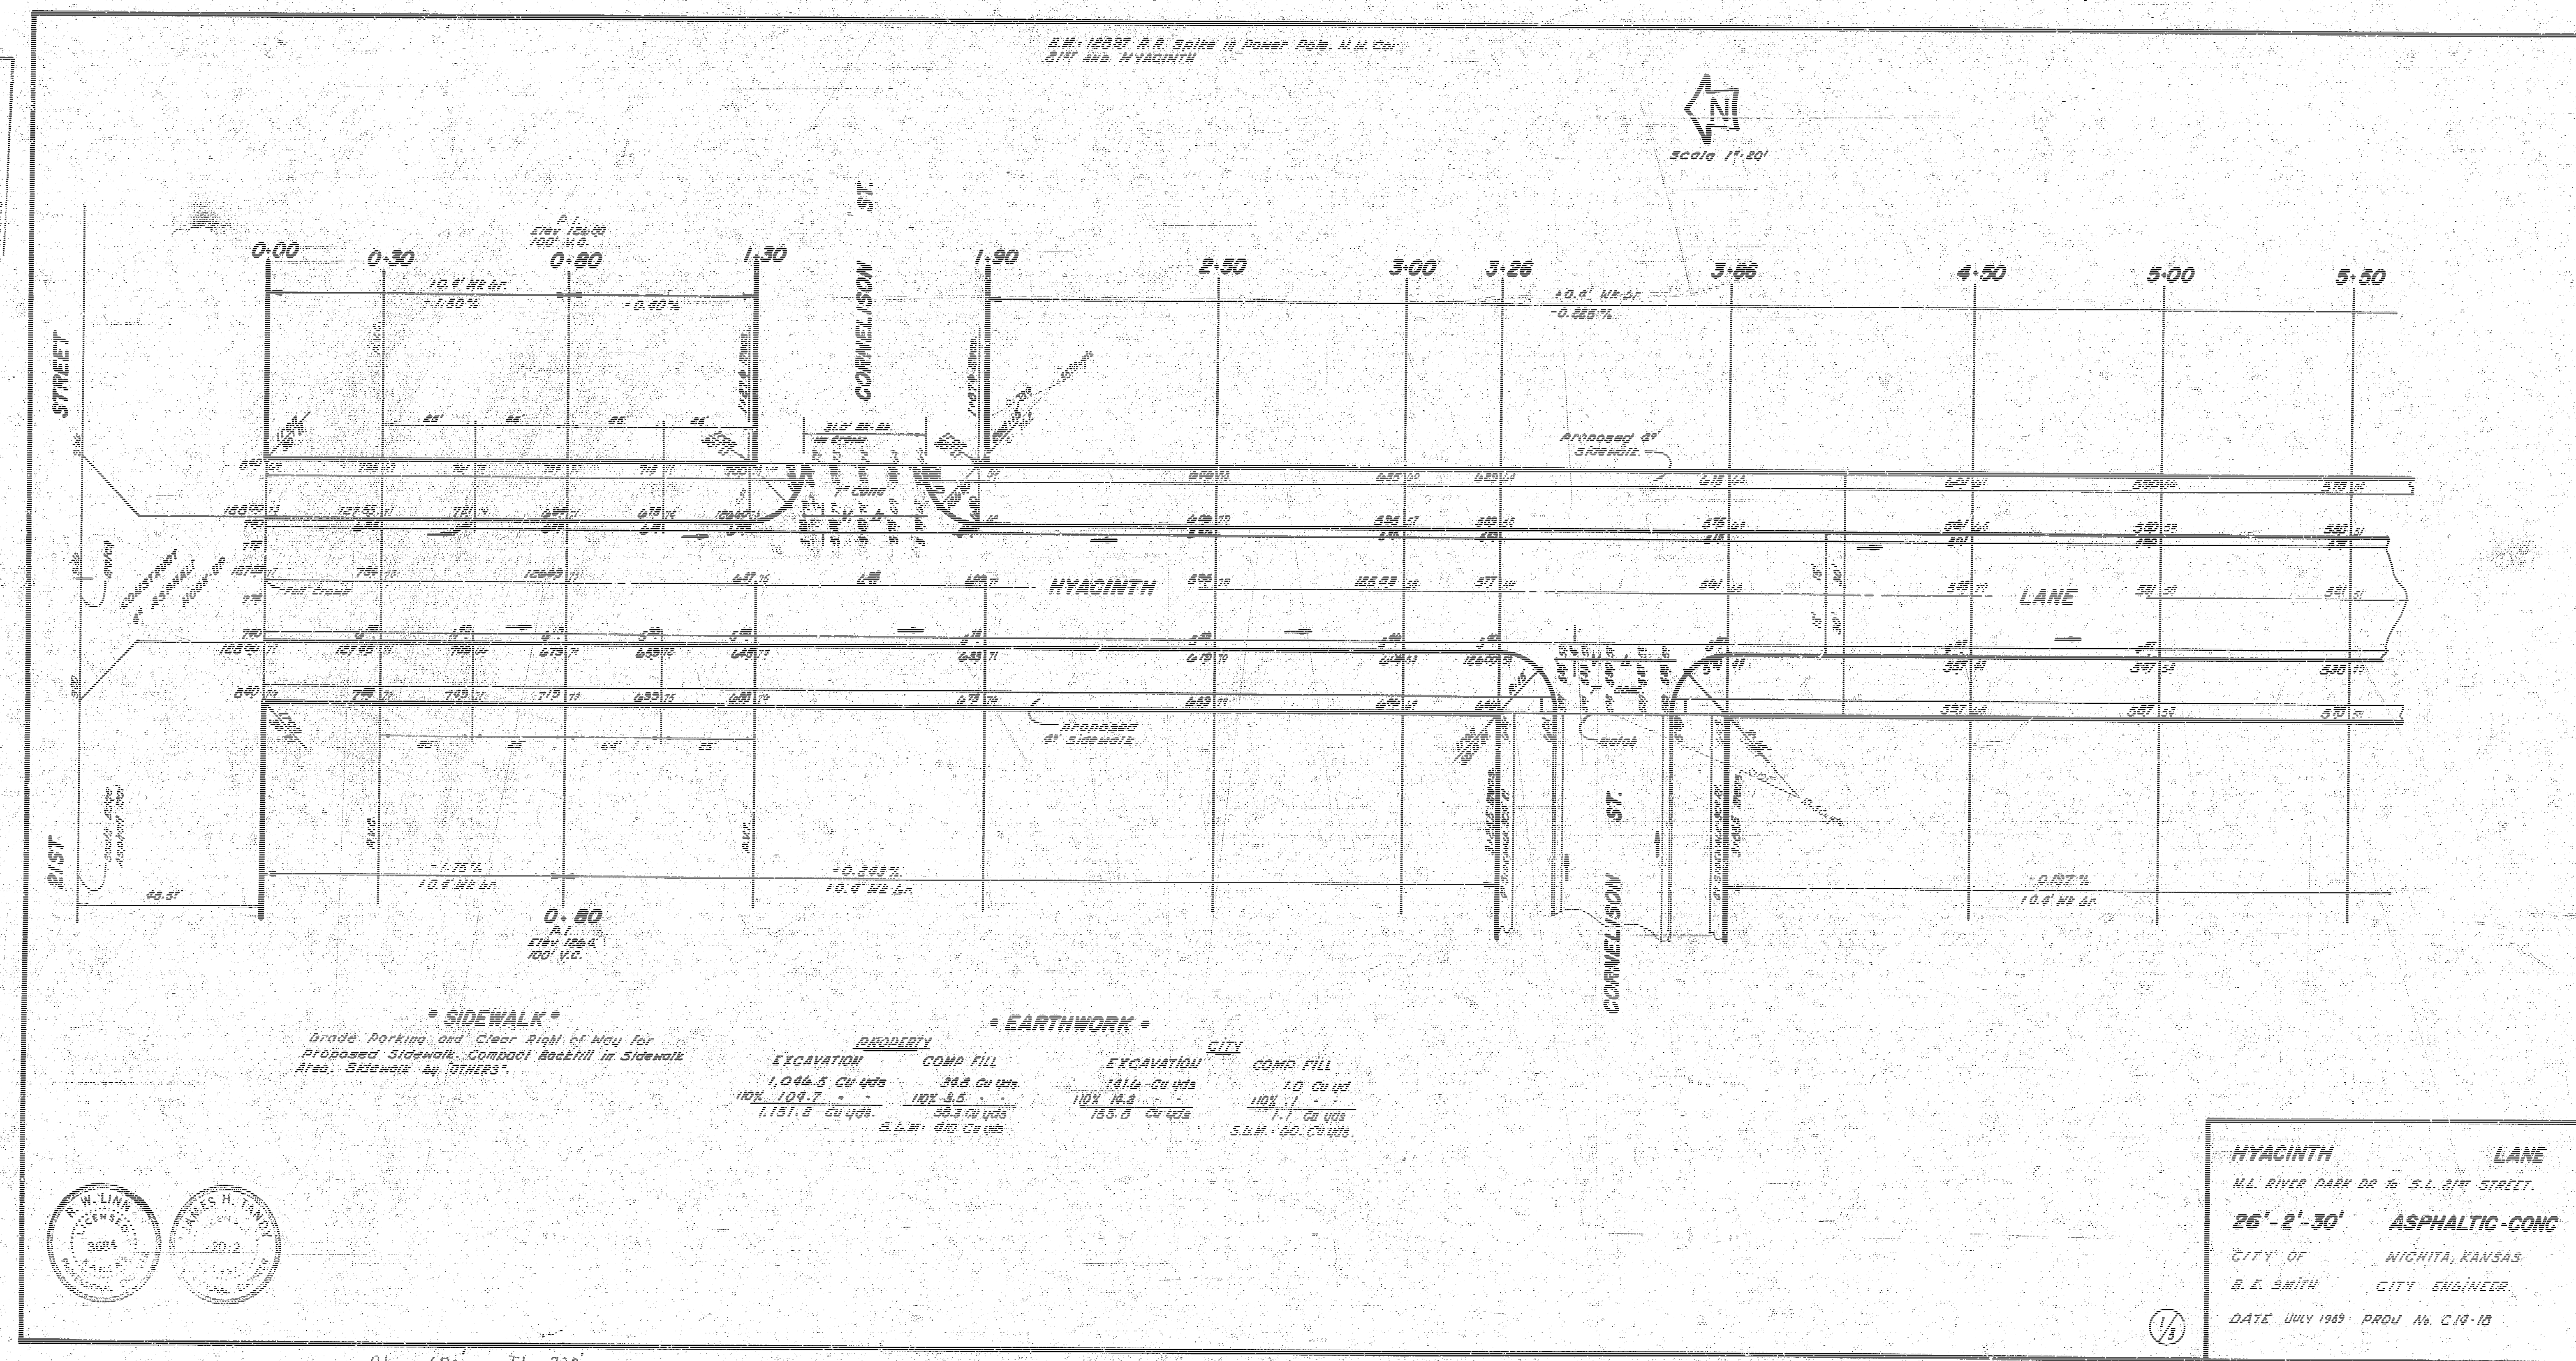

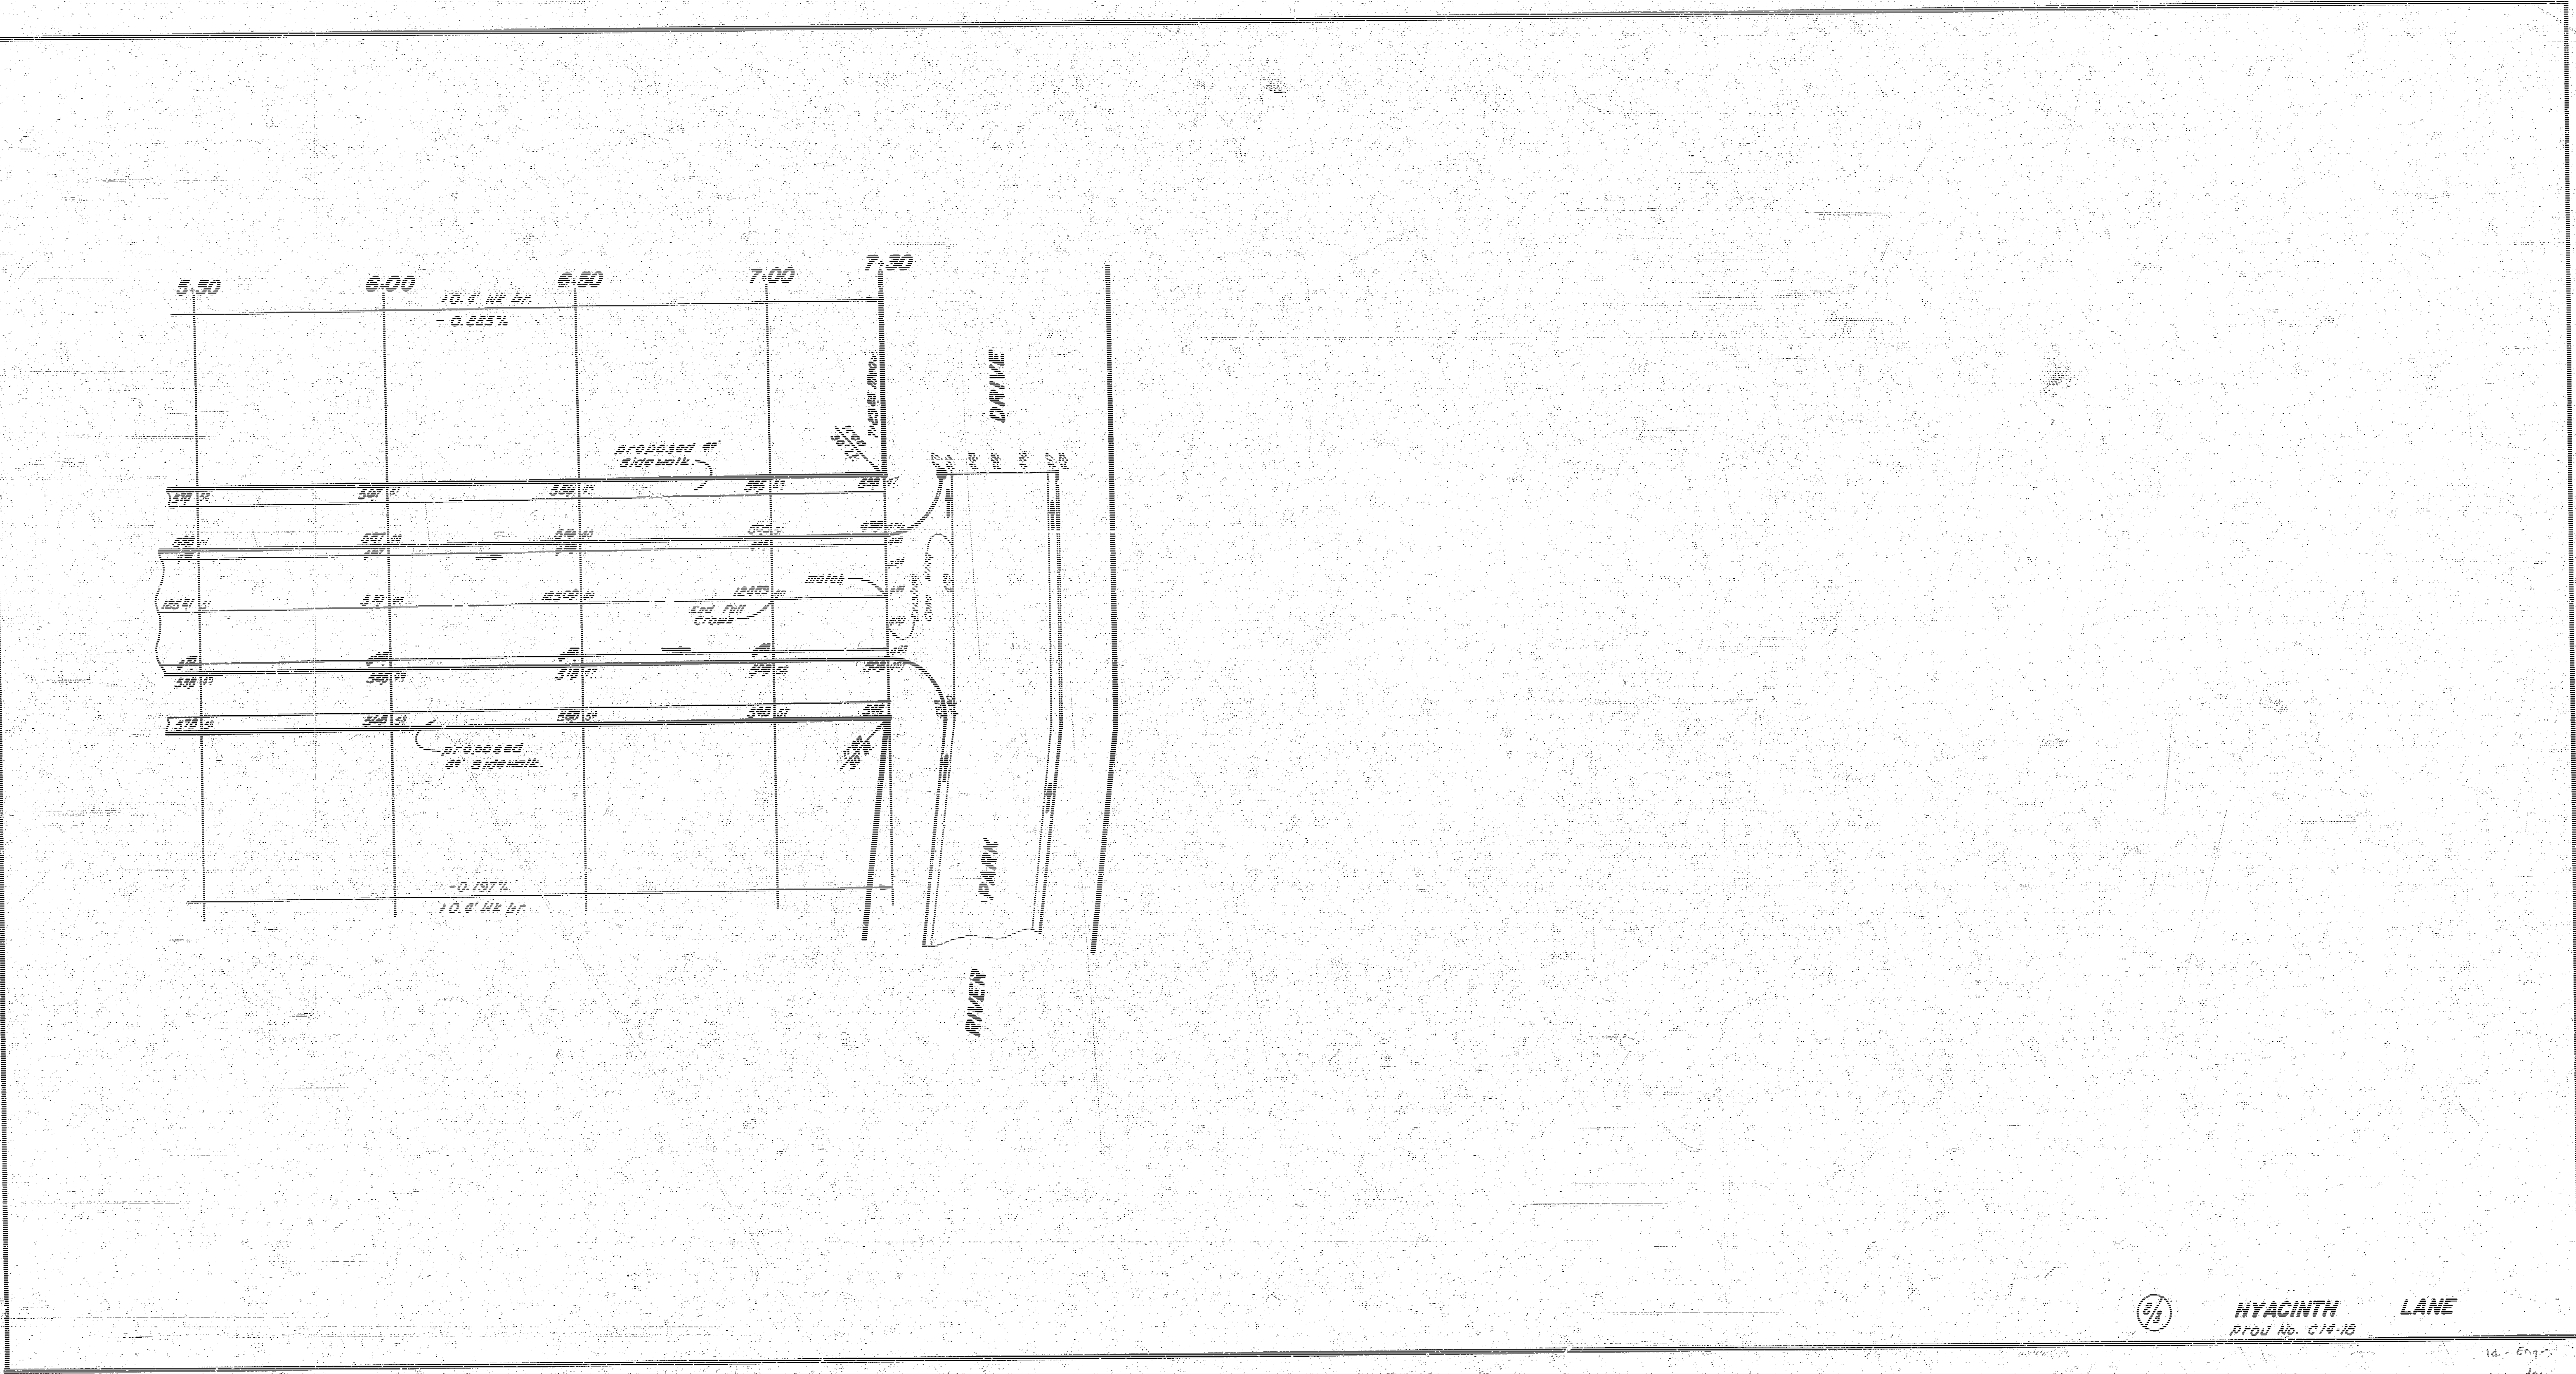

HYACINTH
PROJ No. C14-10

LANE