

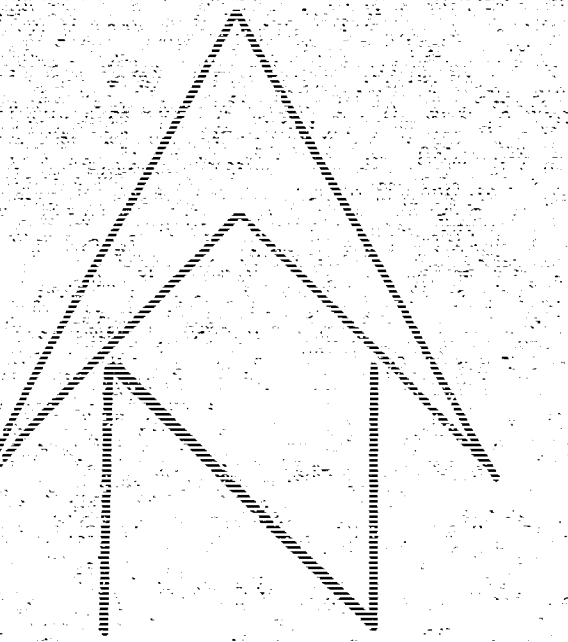


BM 16985 R in Kitchen E end Rd. S.E. Cor. Huntington & Post Oak


NOTE: ROLL CURB ENTIRE PROJ.
ALL GRADES SHOWN ARE ROLL CB.

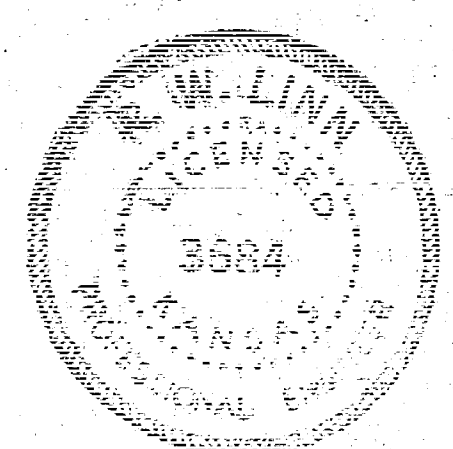

Scale 1" = 20'

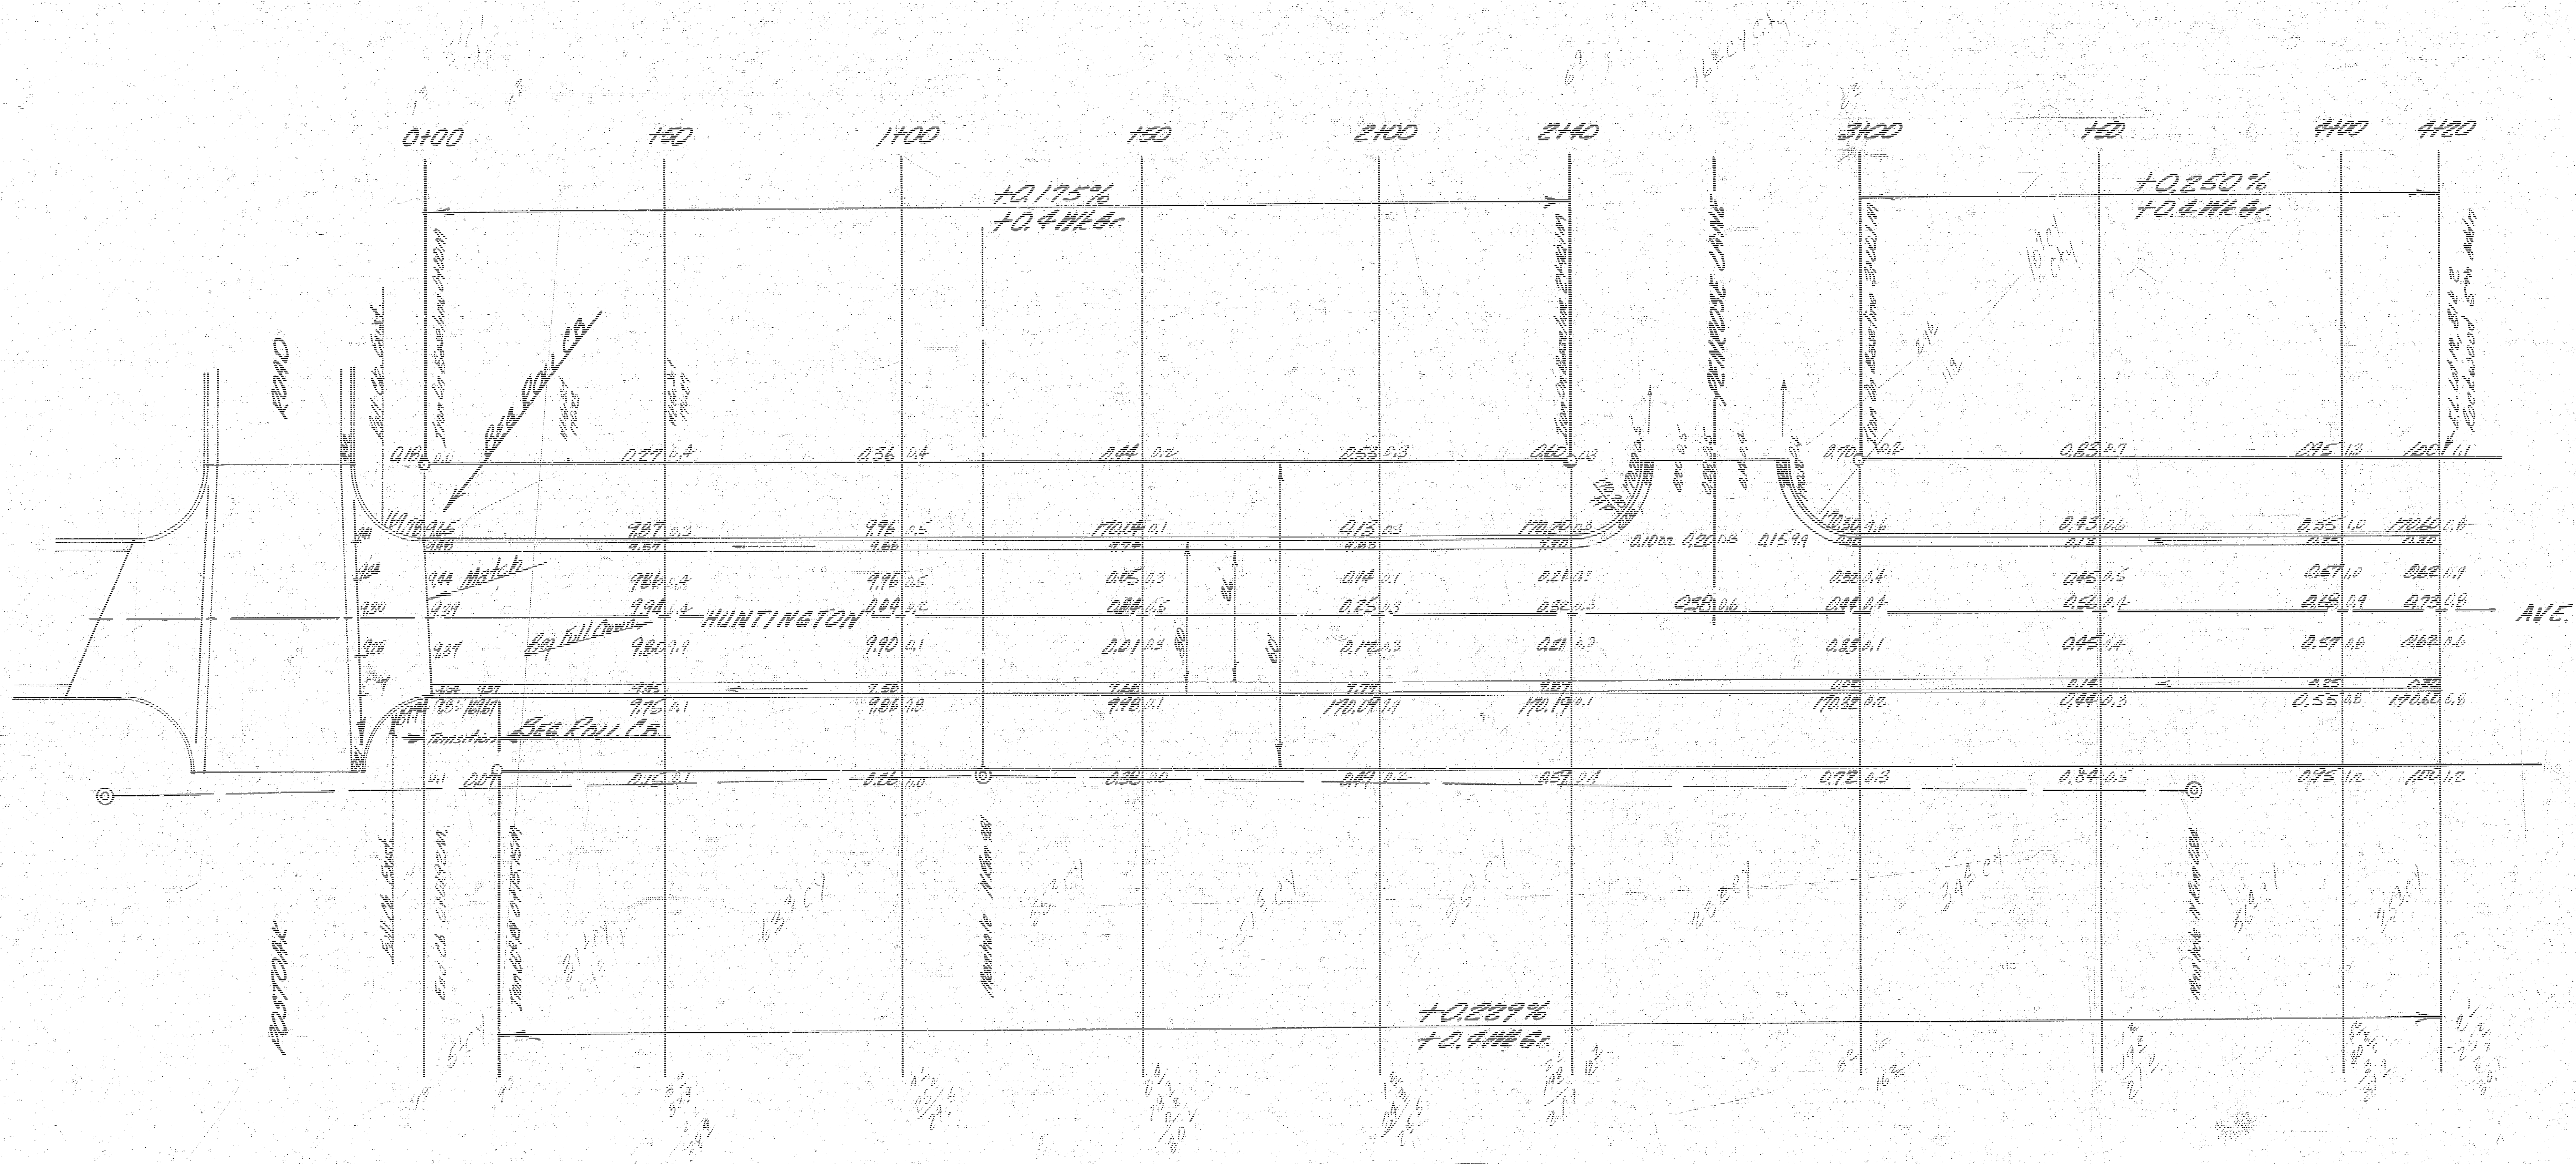

Excavation	
Prop.	City
381.2 CY	32.6 CY
38.1 +10%	3.3 +10%
419.3 CY Total	35.9 CY Total

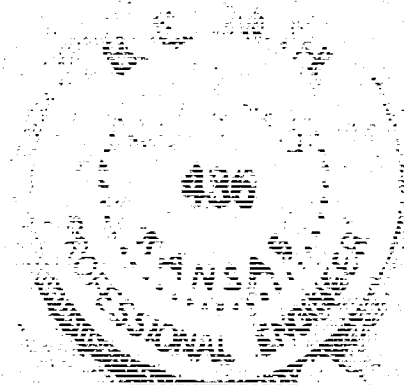

HUNTINGTON AVE.
EL. POSTOAK ROAD TO EL. LOT 12
BLK 2, ROCKWOOD 5th ADDN.

26' - 2' - 30' AC

CITY OF WICHITA, KANSAS
B.E. SMITH CITY ENGINEER
DATE MAY 1966 PROJ. C-15-67

14 - Eng
1 - Water