



1948

HYDRAULIC AVENUE
S.L. HARRY - & STAFFORD

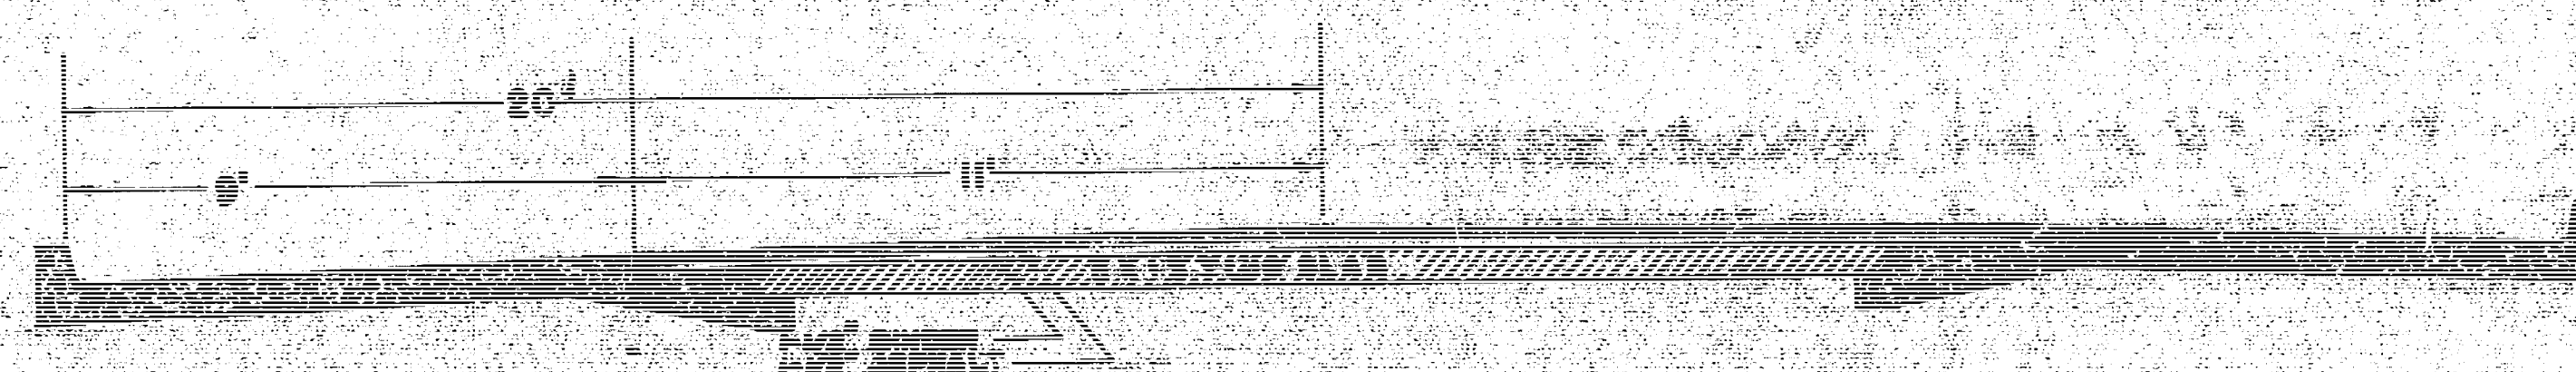


TYPICAL SECTION
STA. 0+0 - STA. 4+10

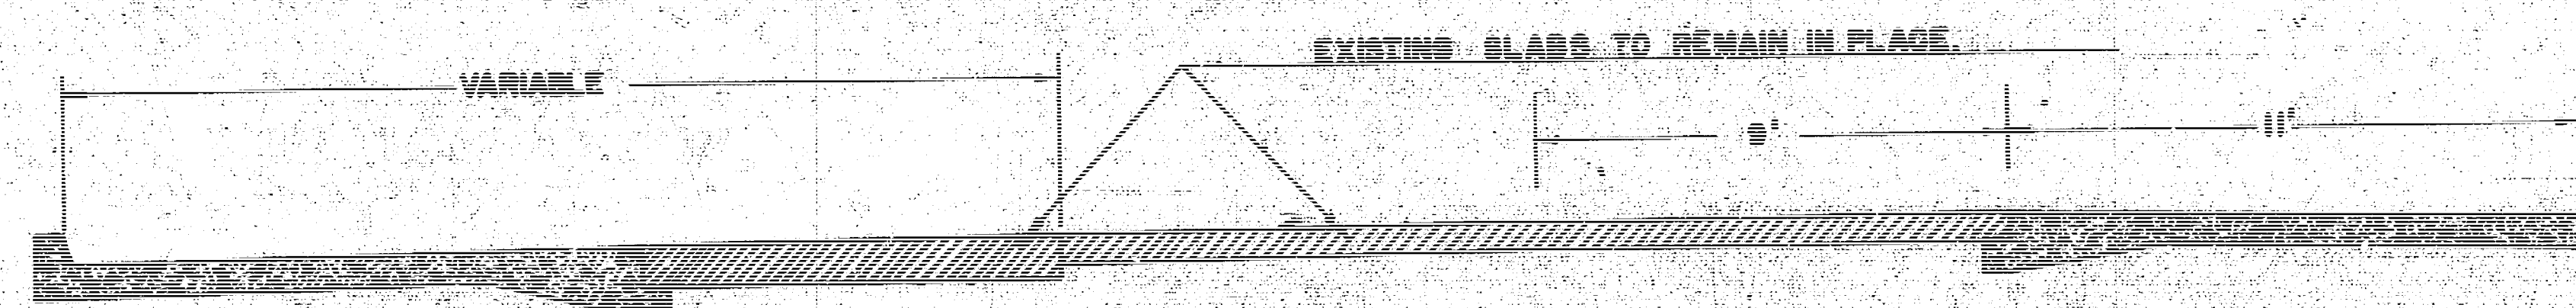


TYPICAL SECTION
STA. 4+10 - STAFFORD


PROPOSED CROSS SECTIONS
SCALE 3/4\"

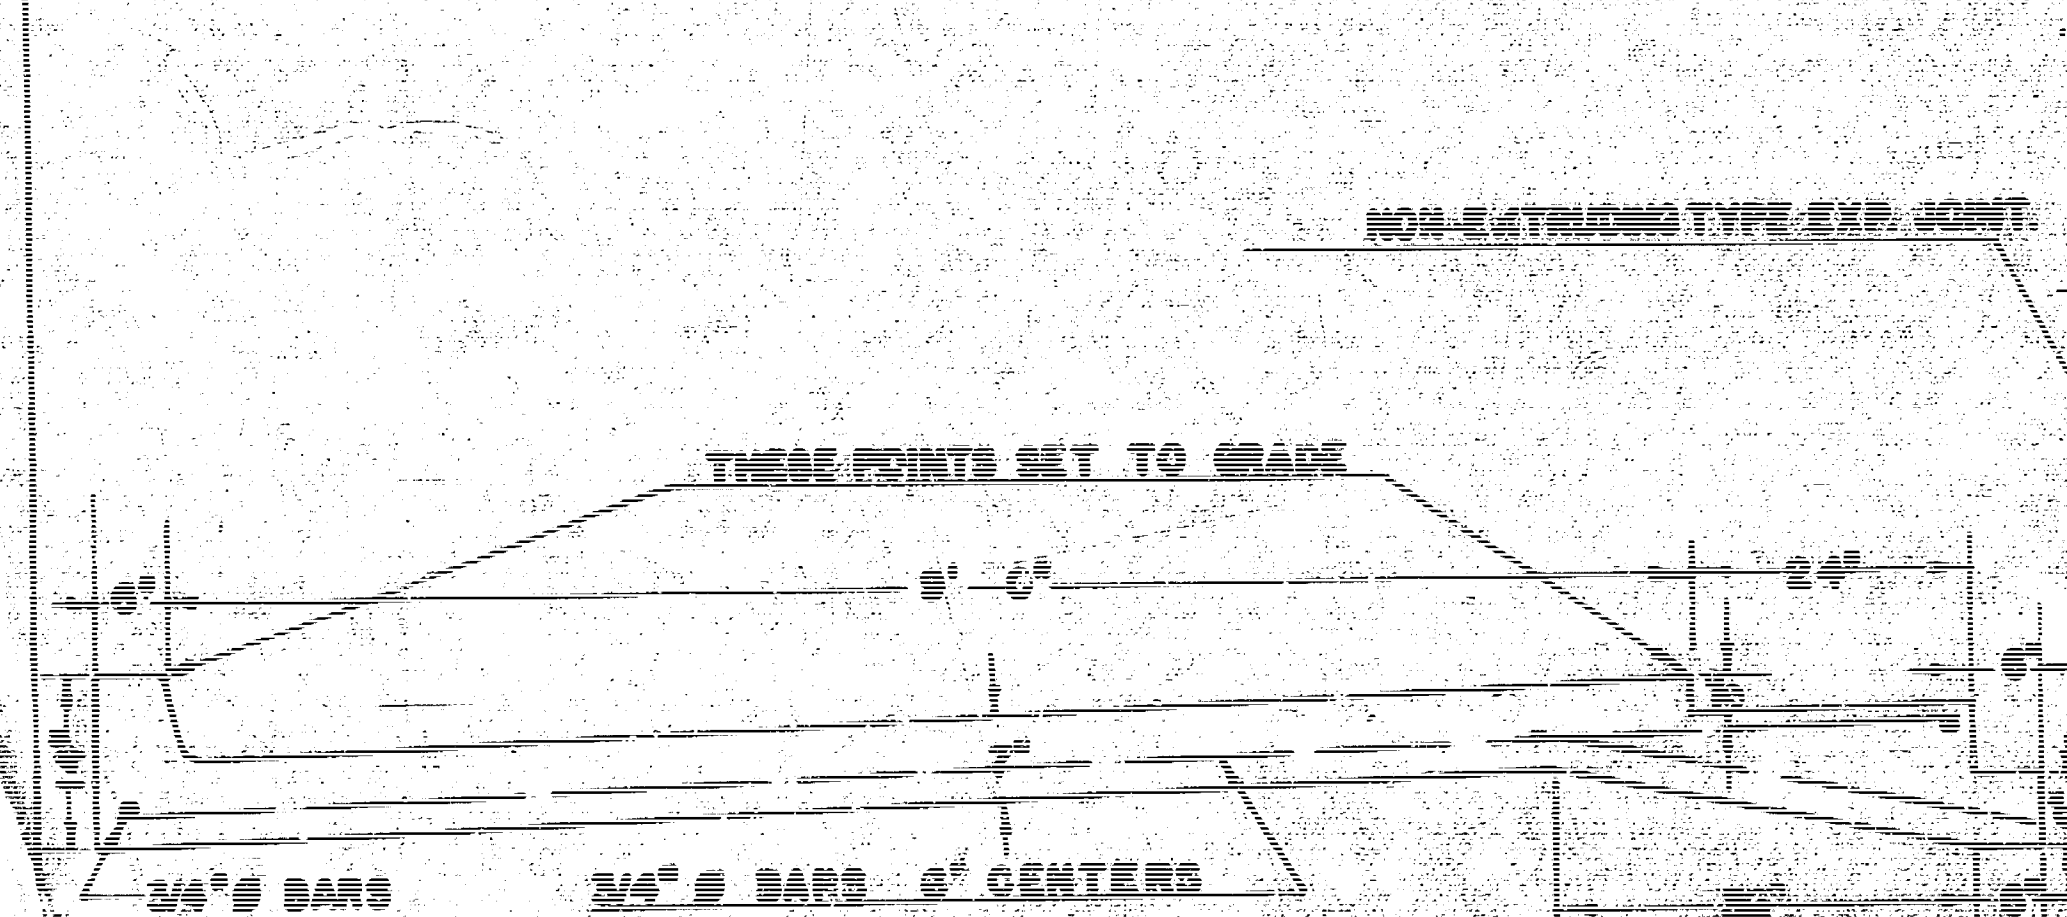


WIDENING DETAIL FROM STA. 0+0 - STA. 4+10
SCALE 3/4\"

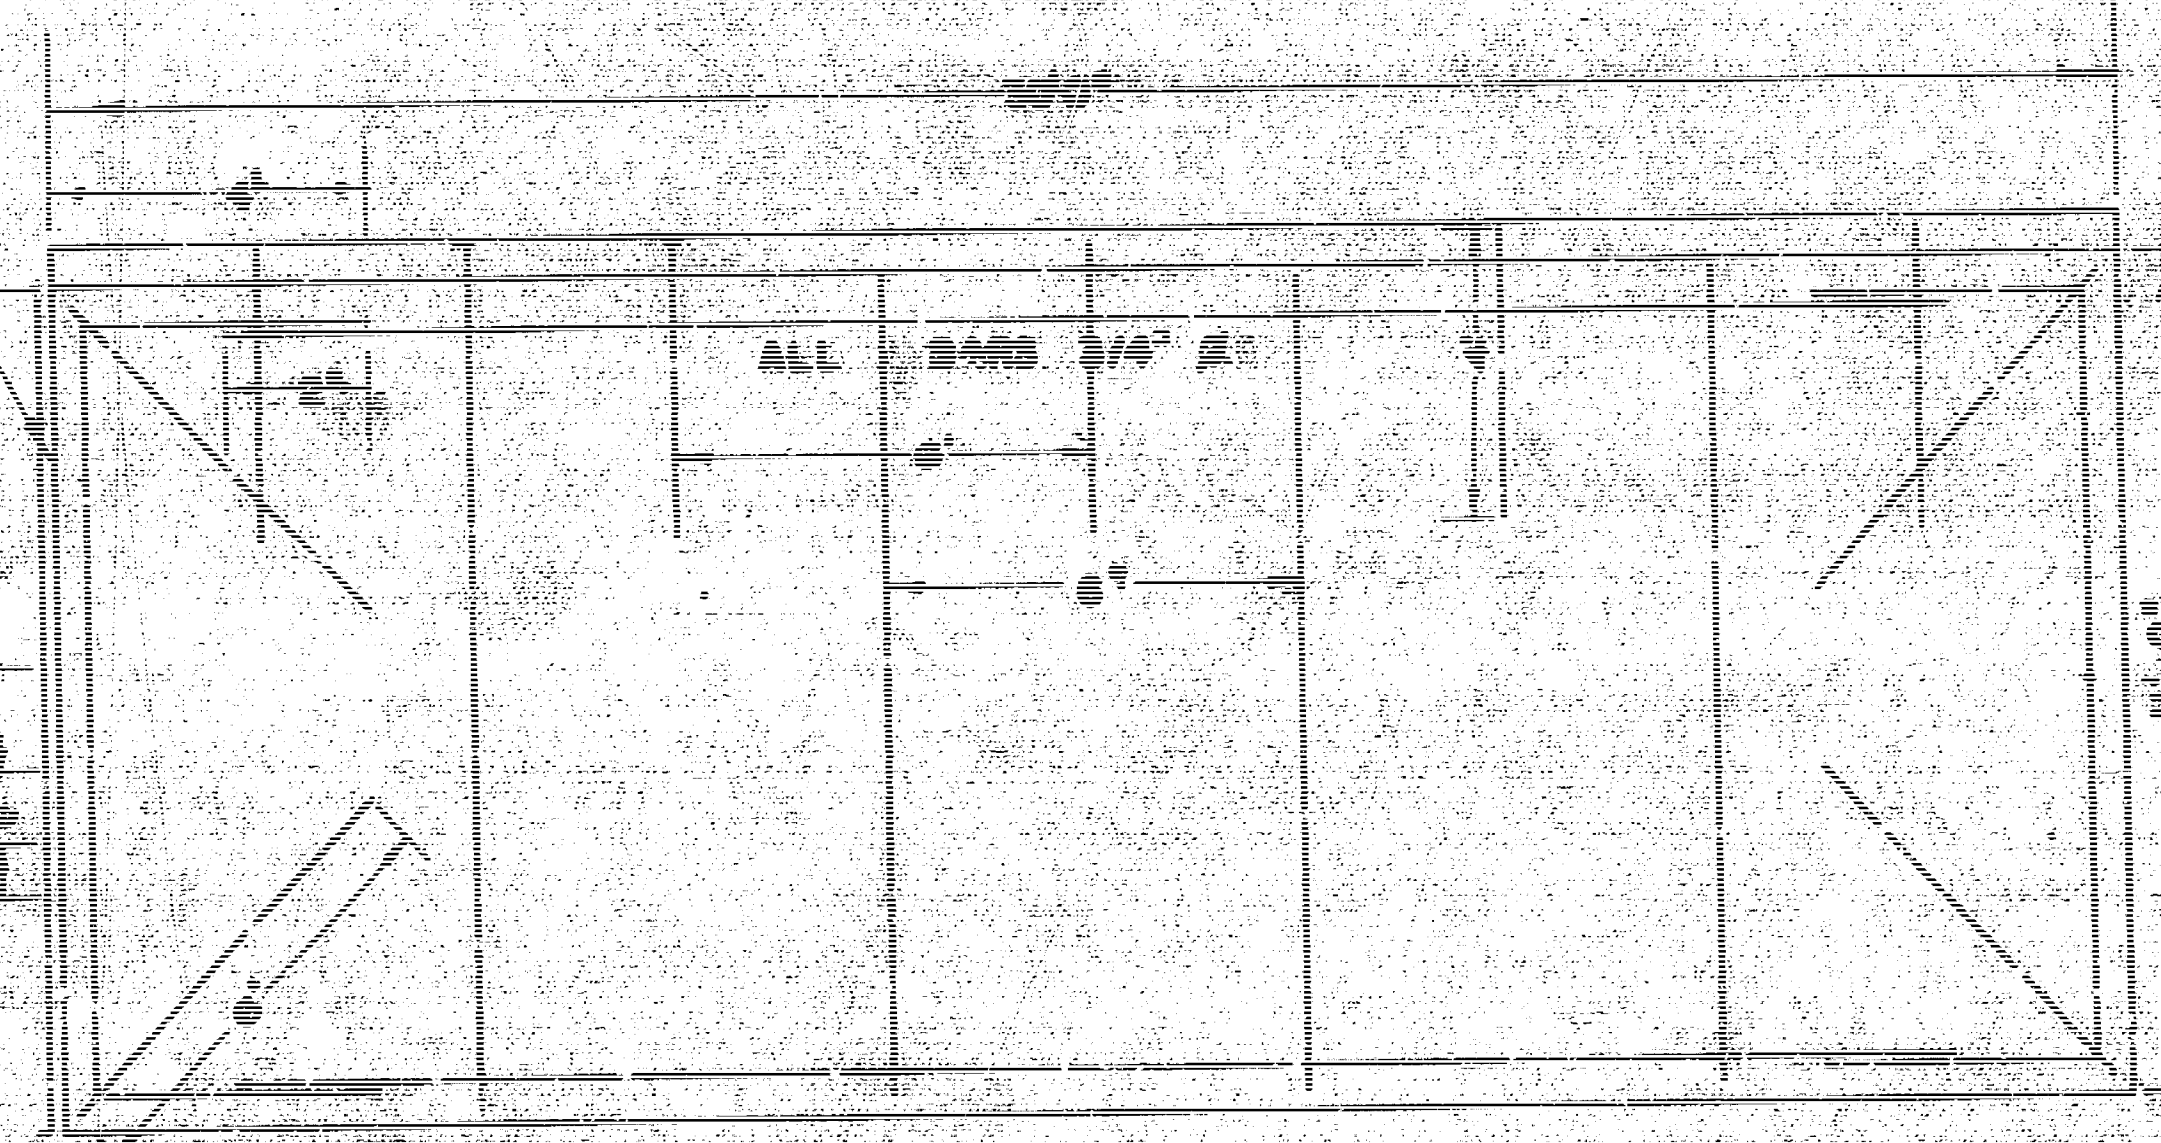


REINFORCING STEEL DETAIL
SCALE 3/4\"

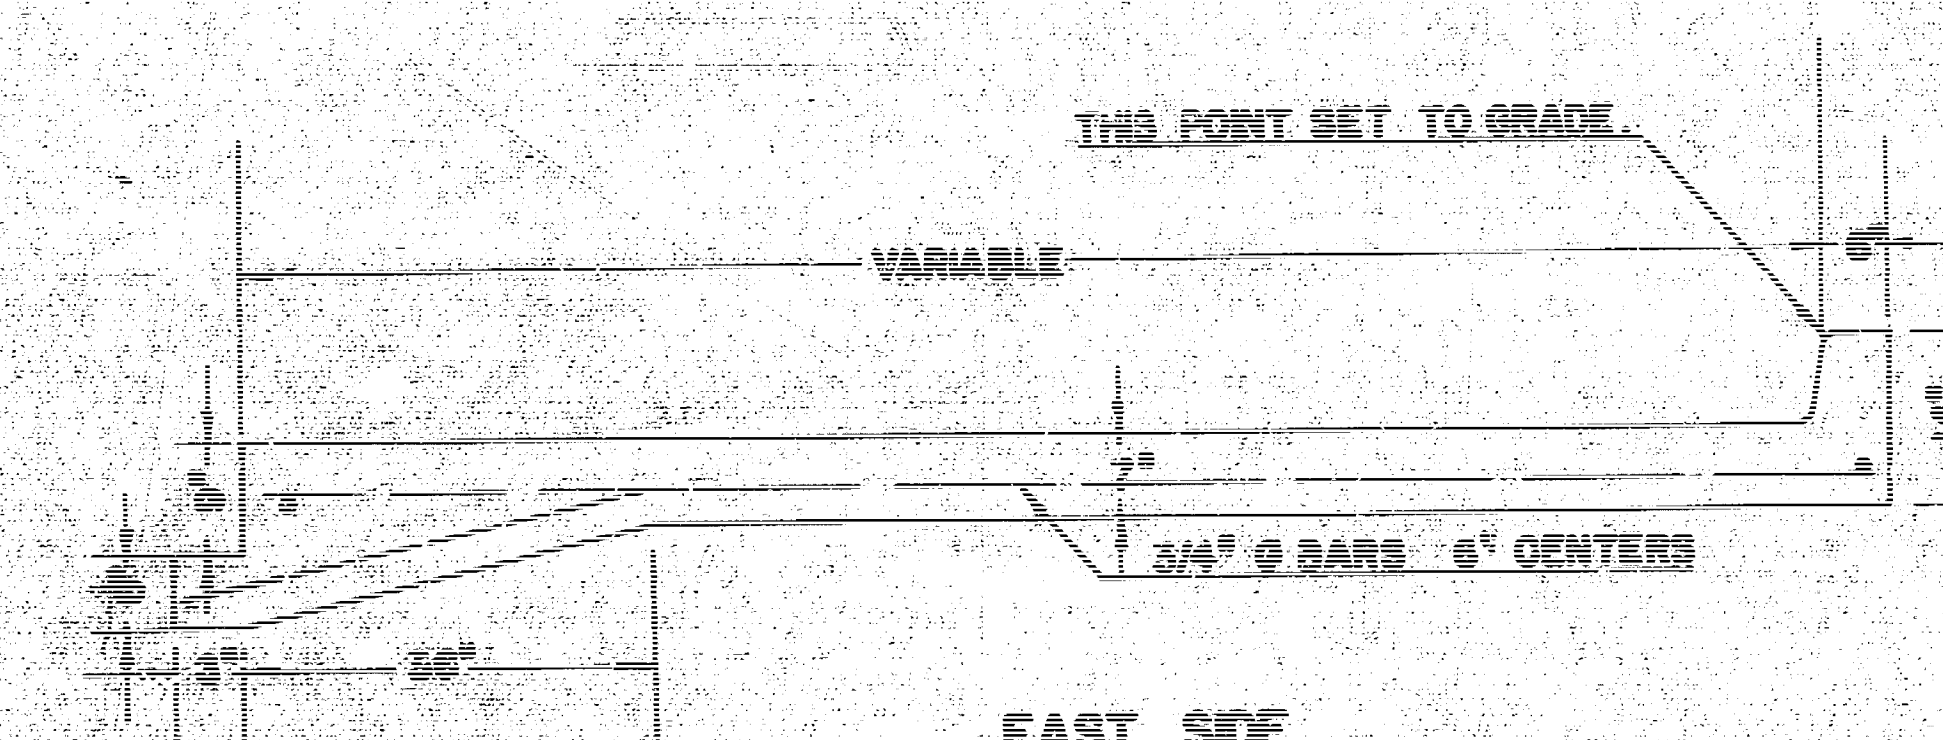



EAST SIDE
4+0 - N.L. STAFFORD
TYPE C

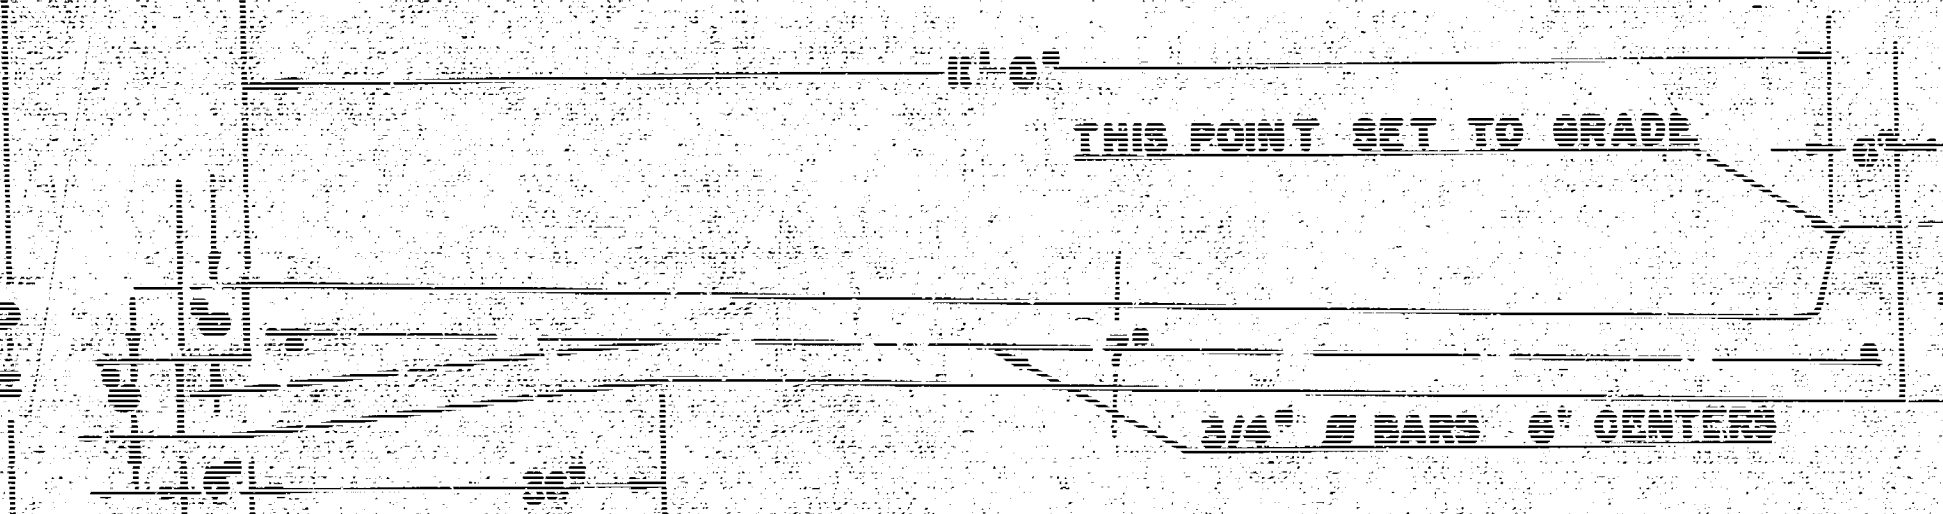



WEST SIDE
WIDENING DETAIL FROM STA. 4+0 - STAFFORD
SCALE 3/4\"

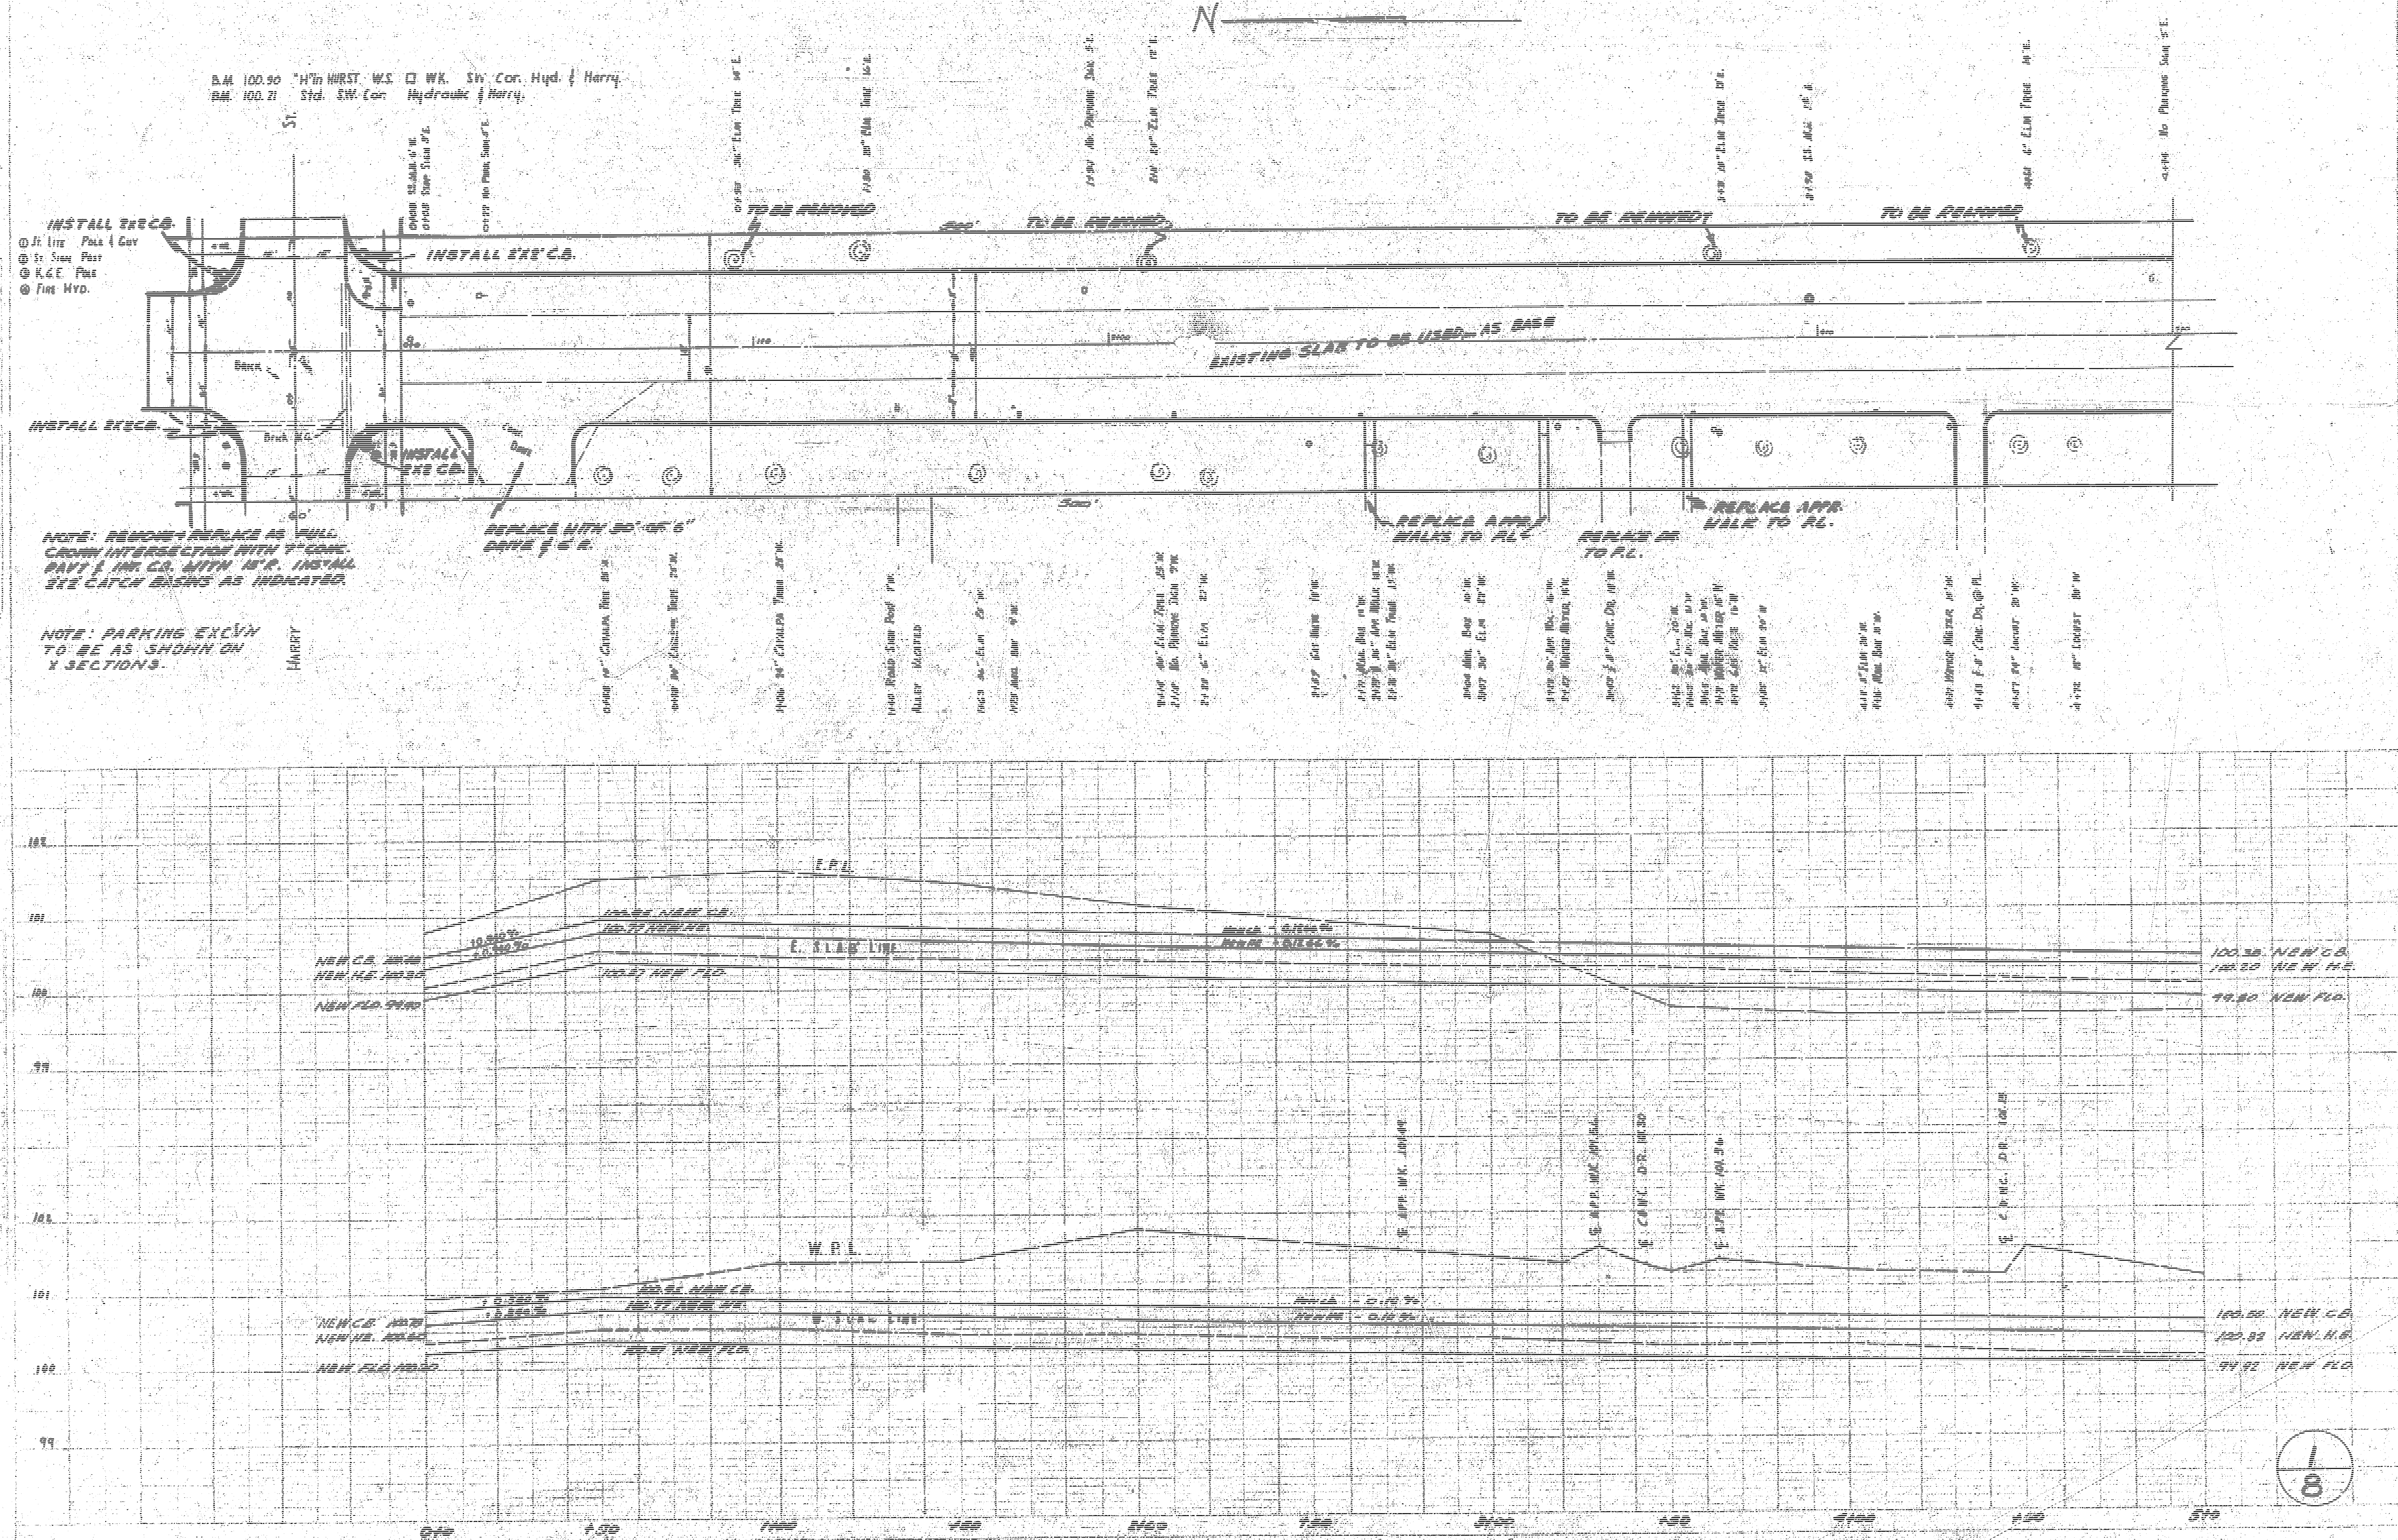


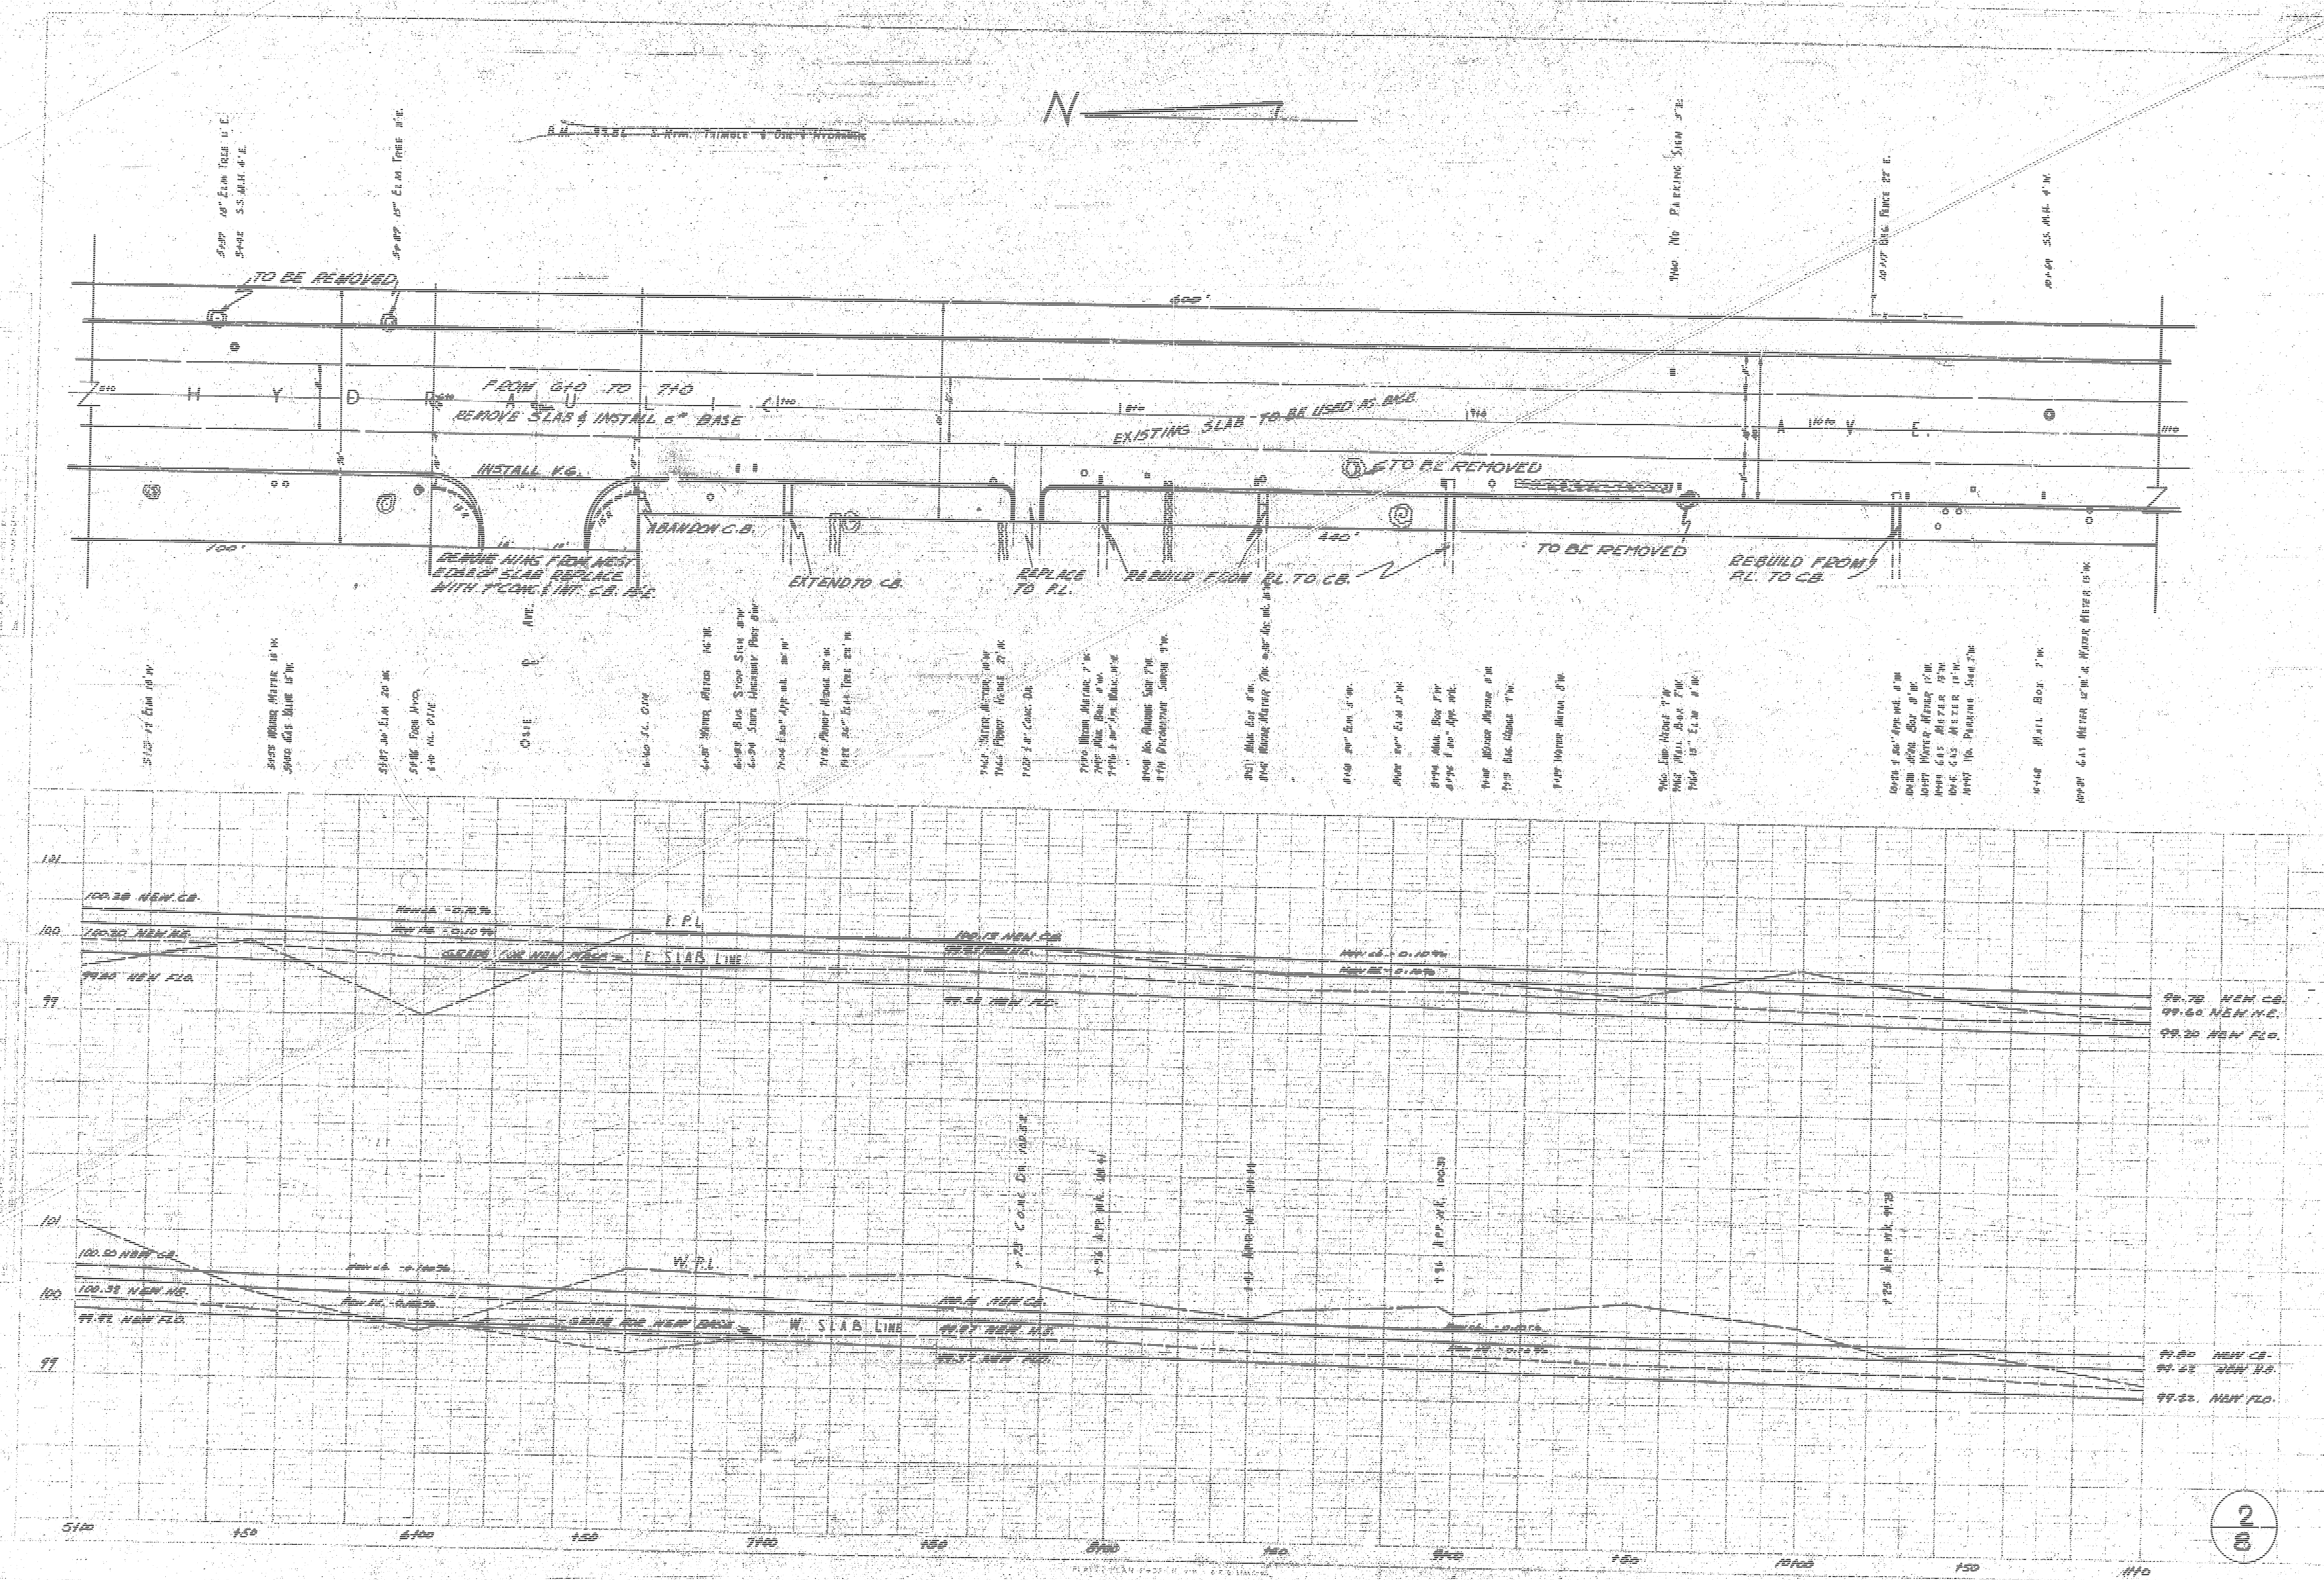


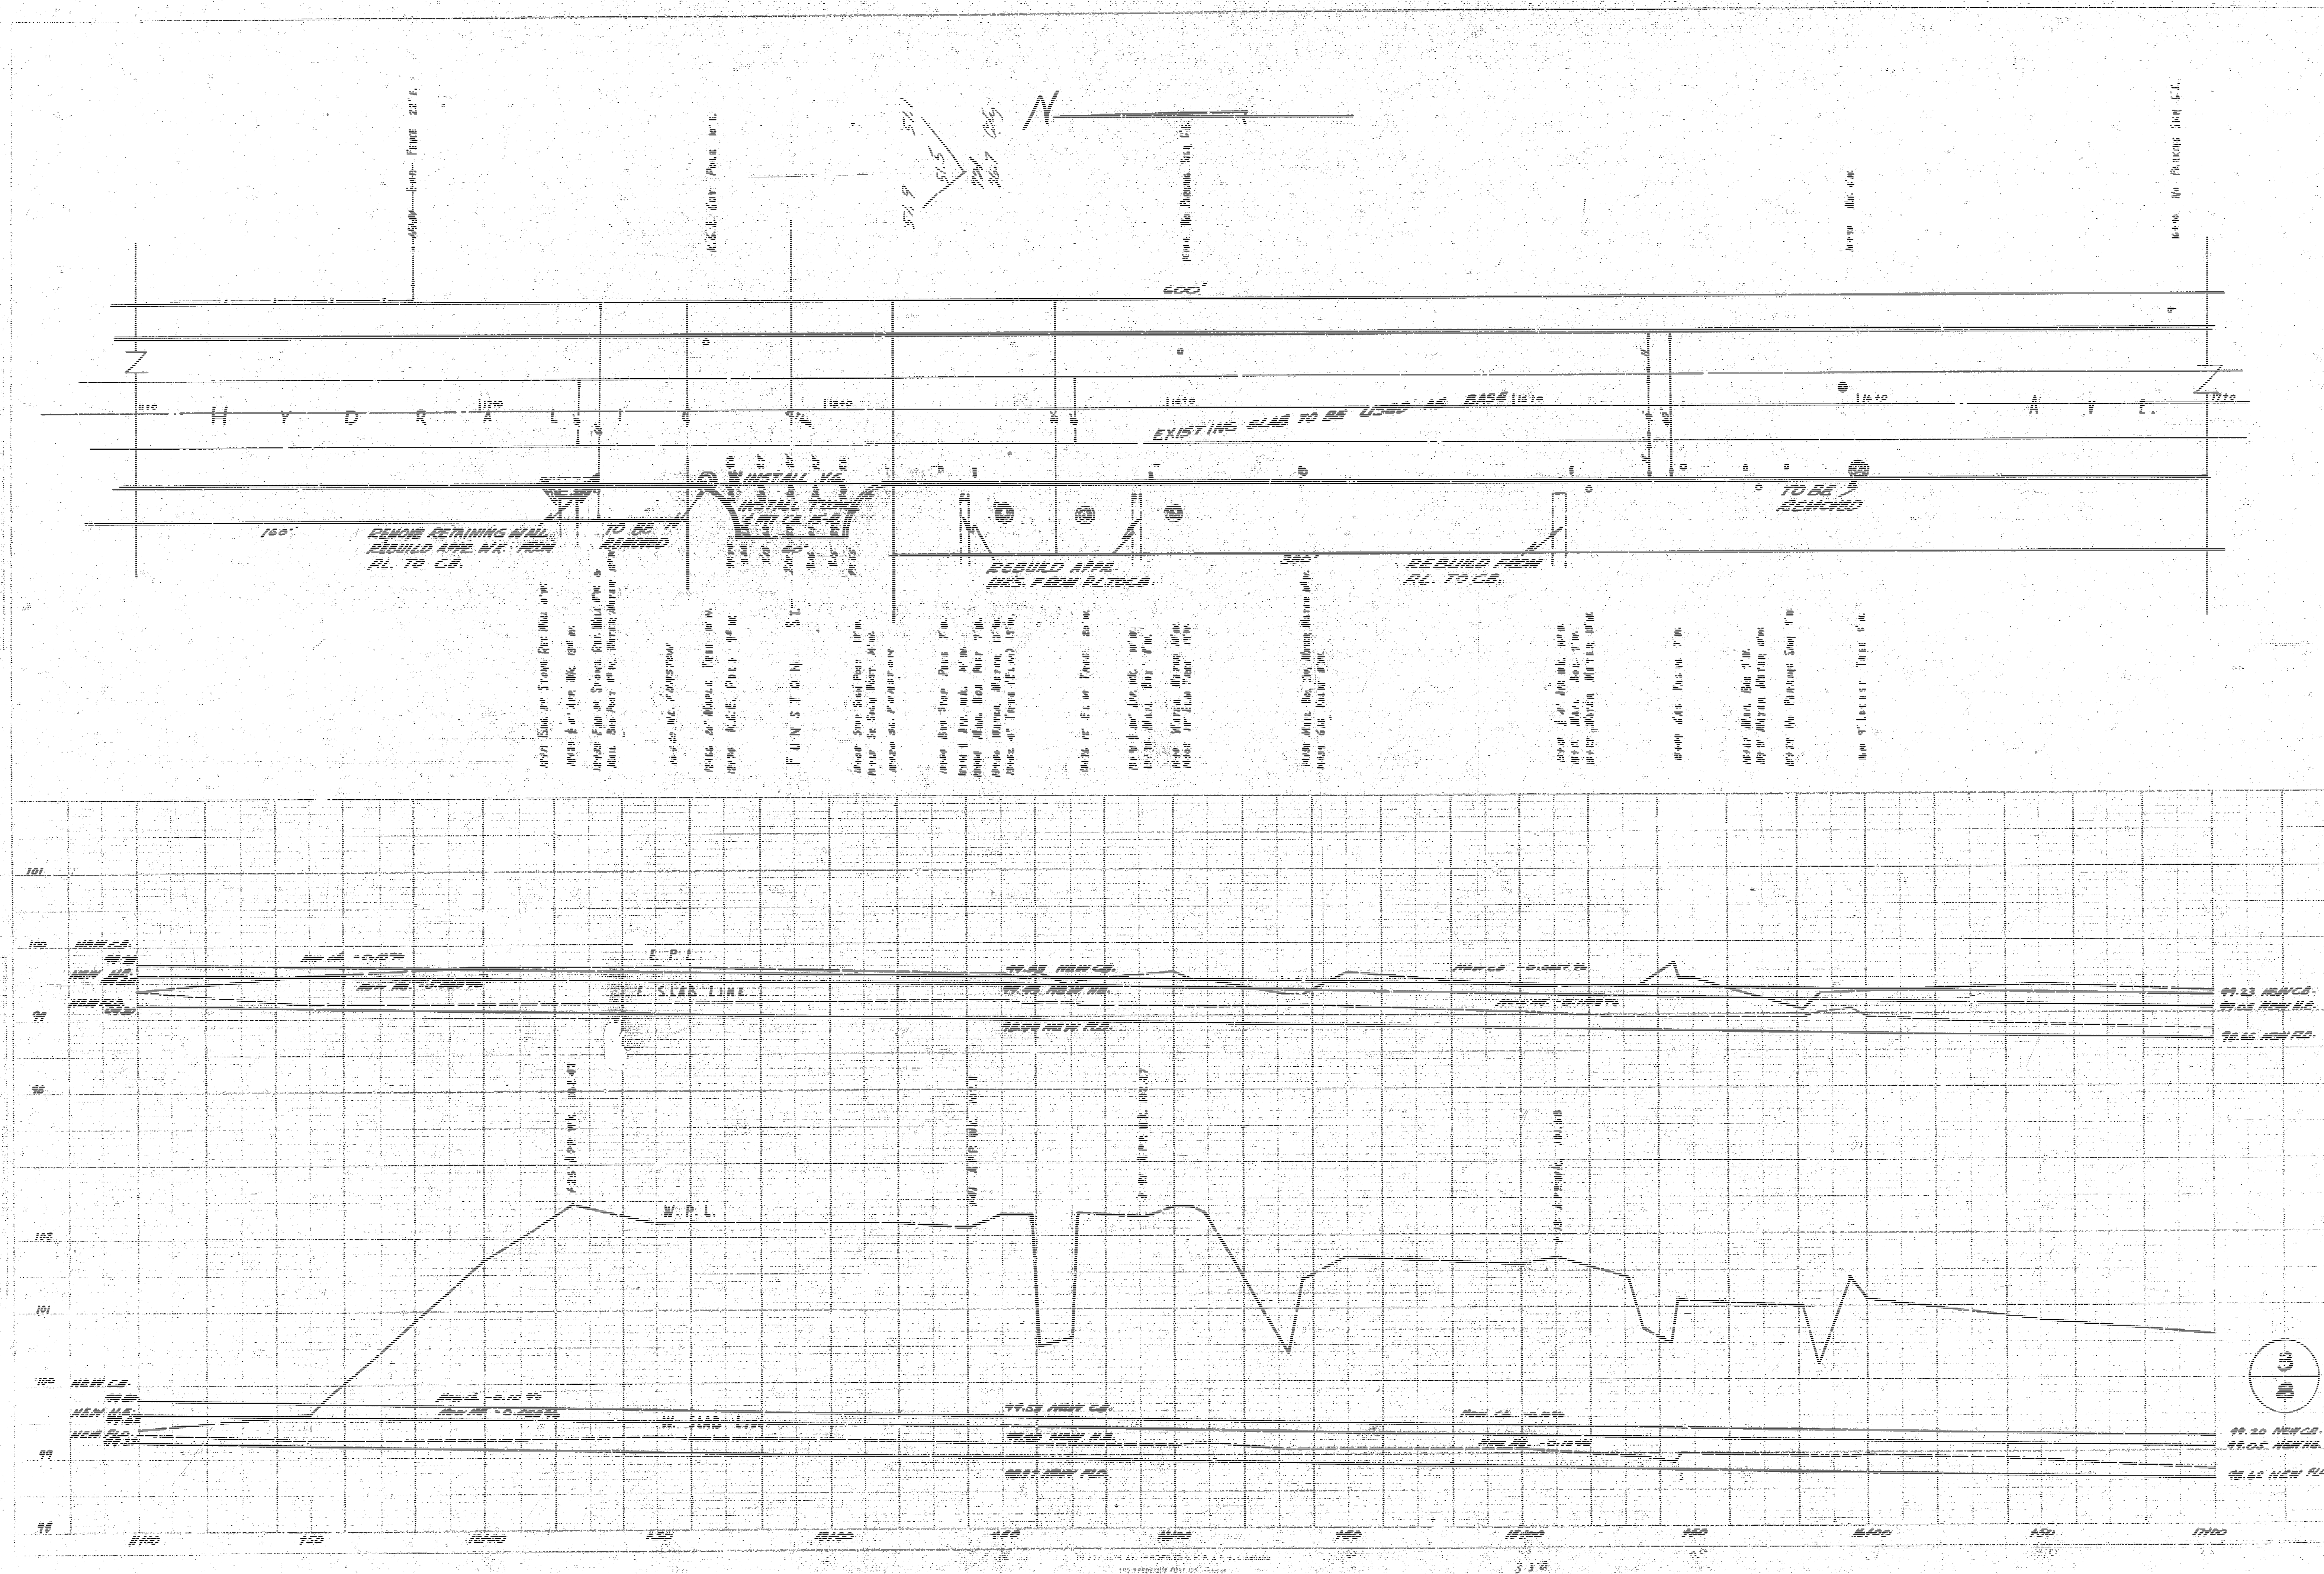


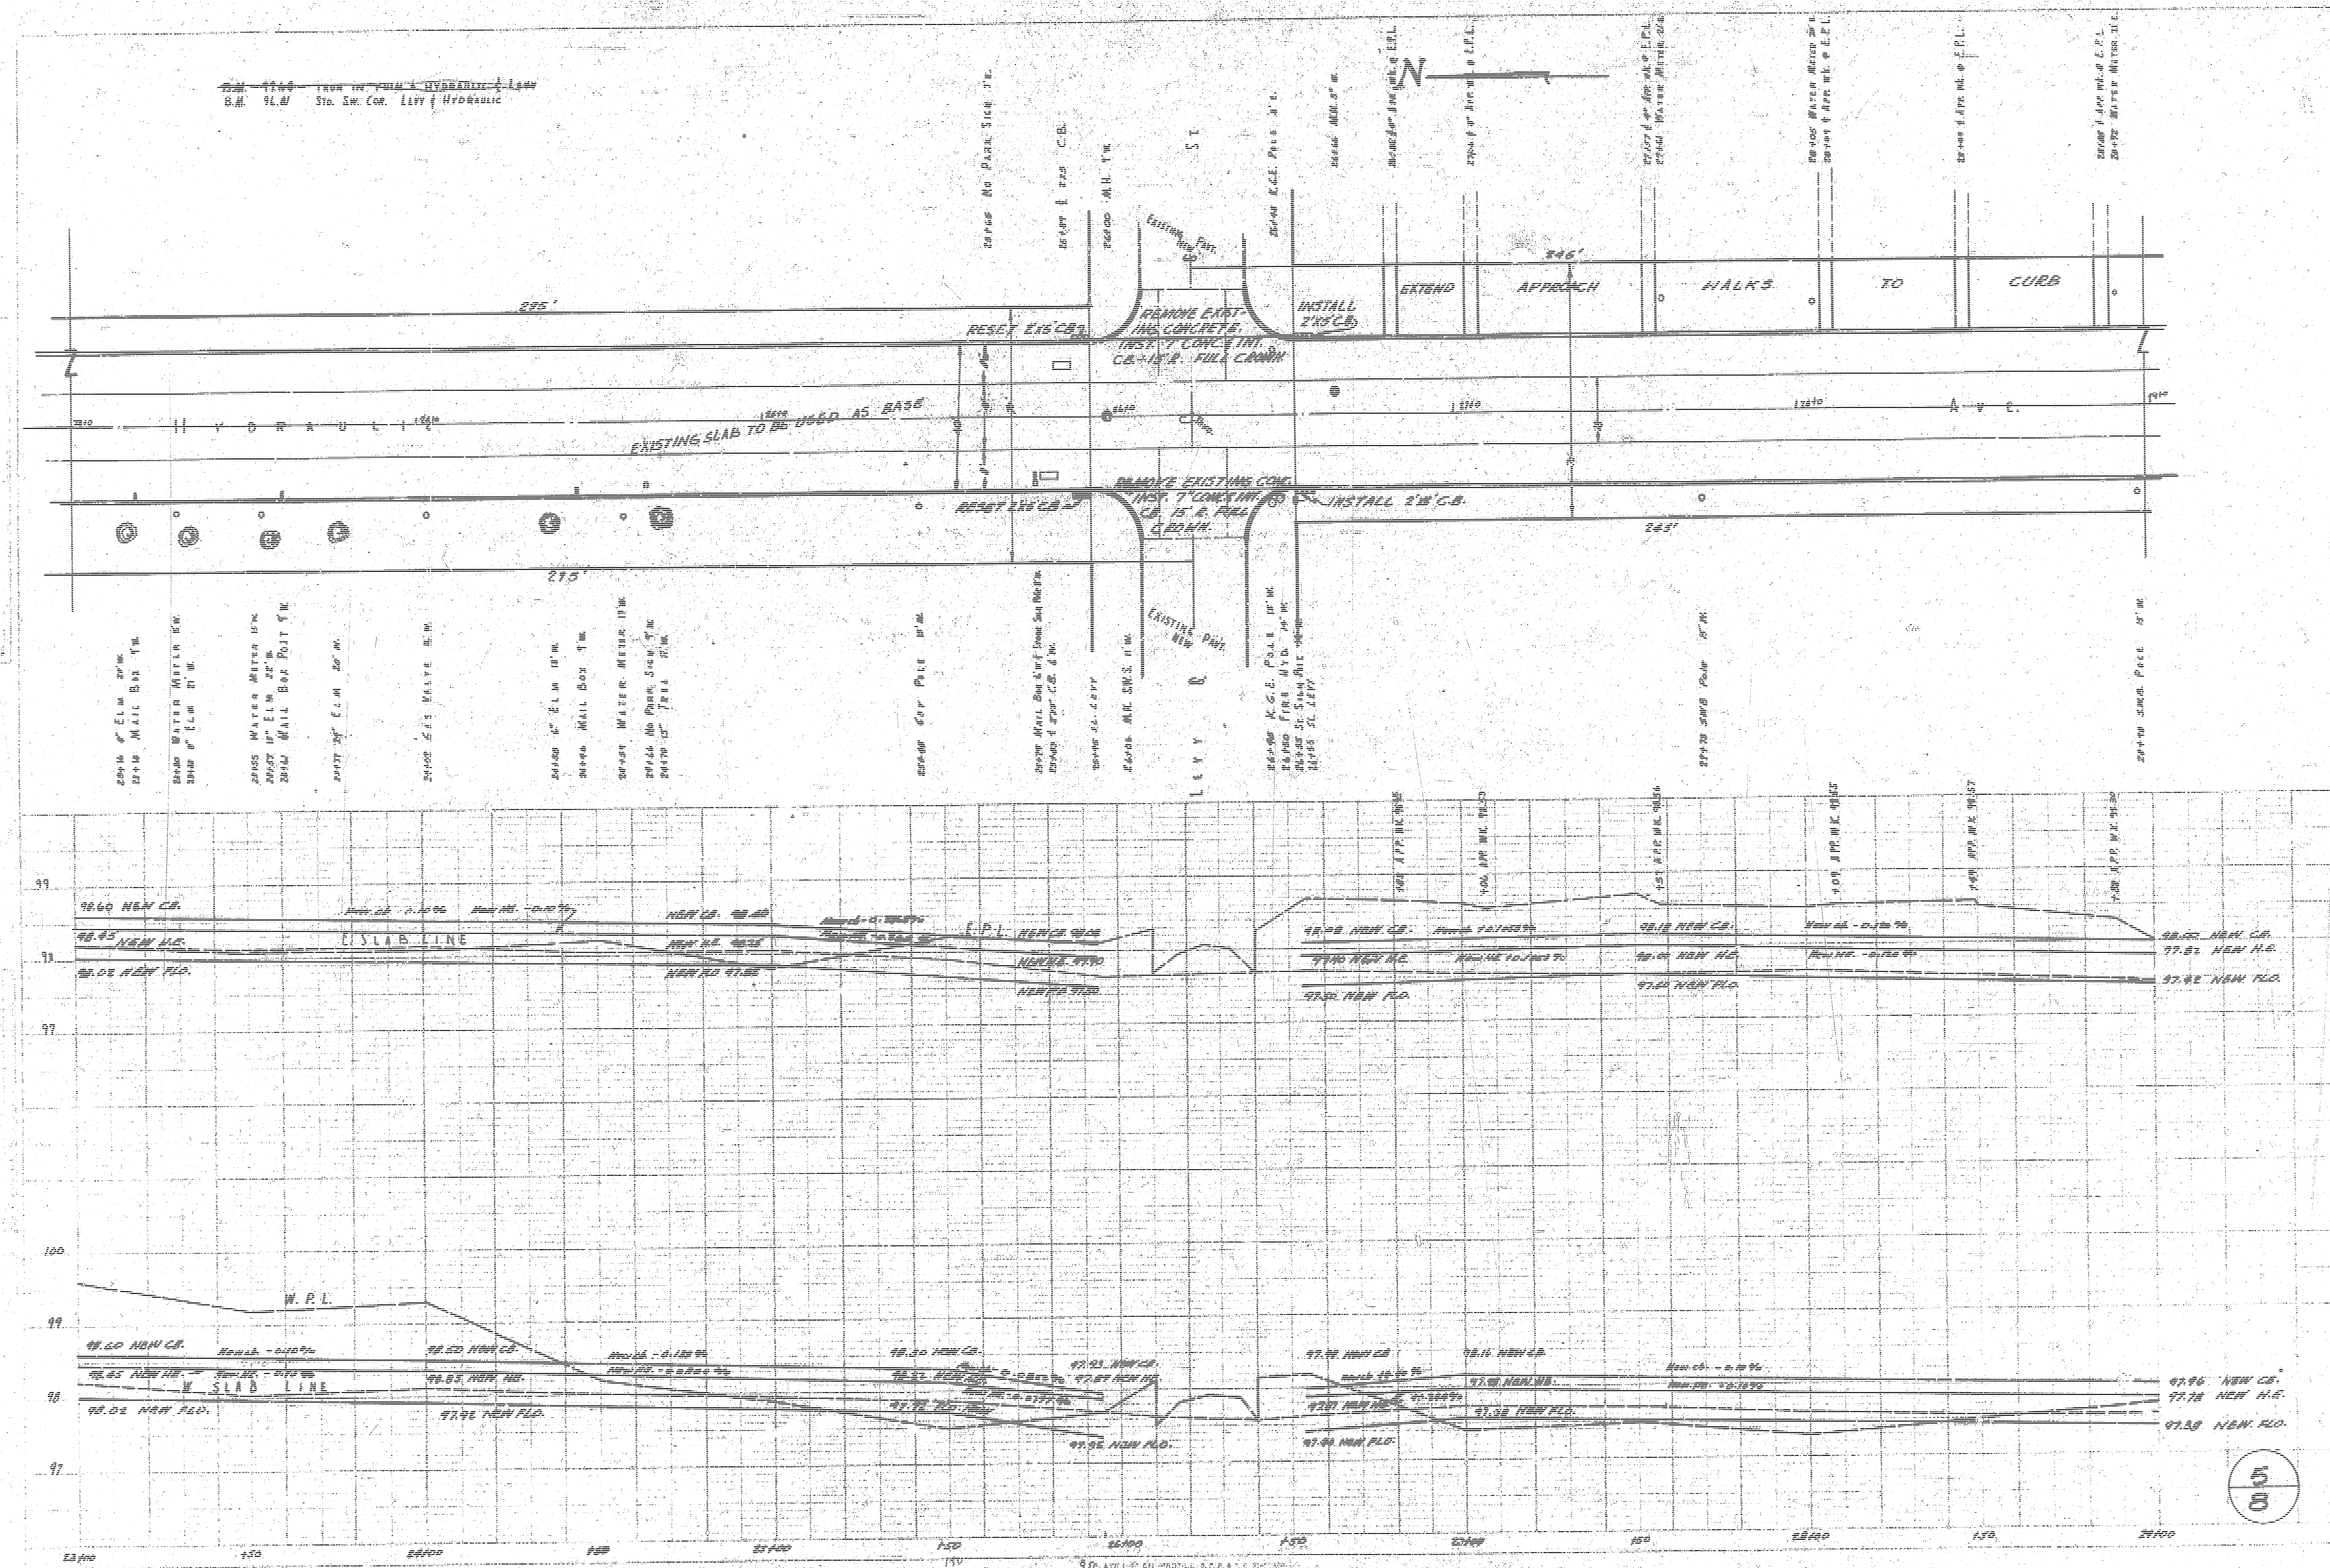

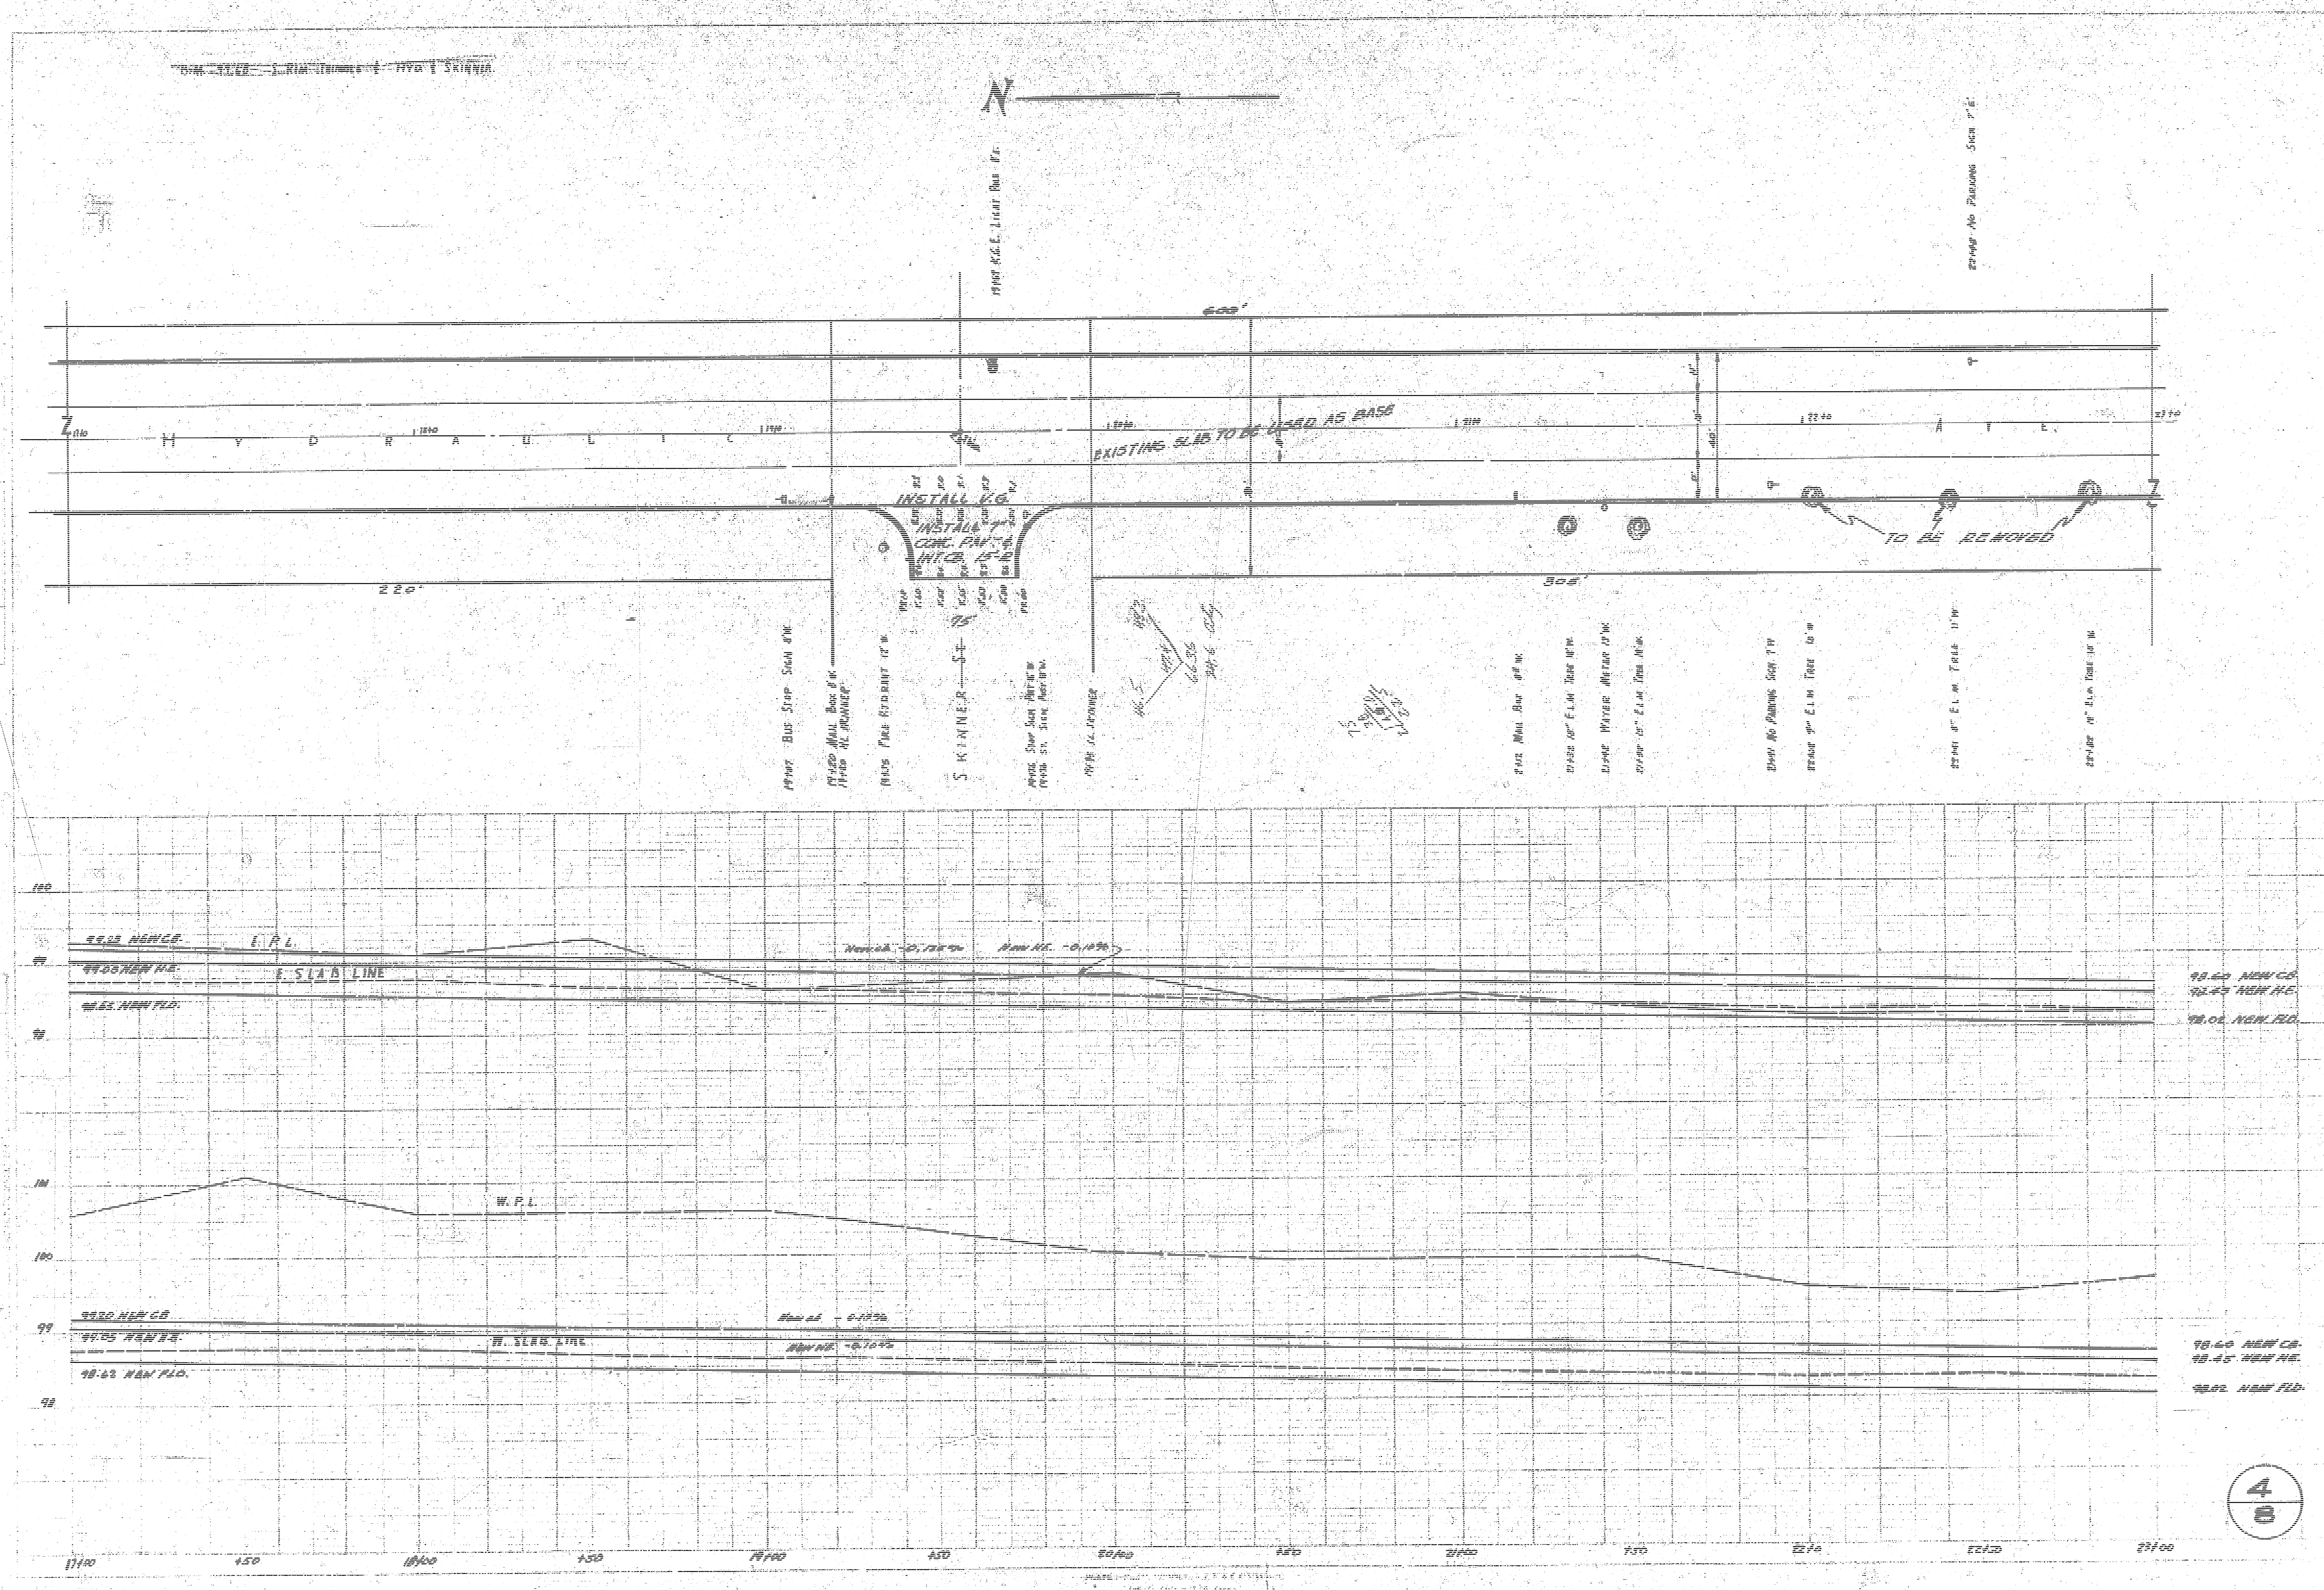

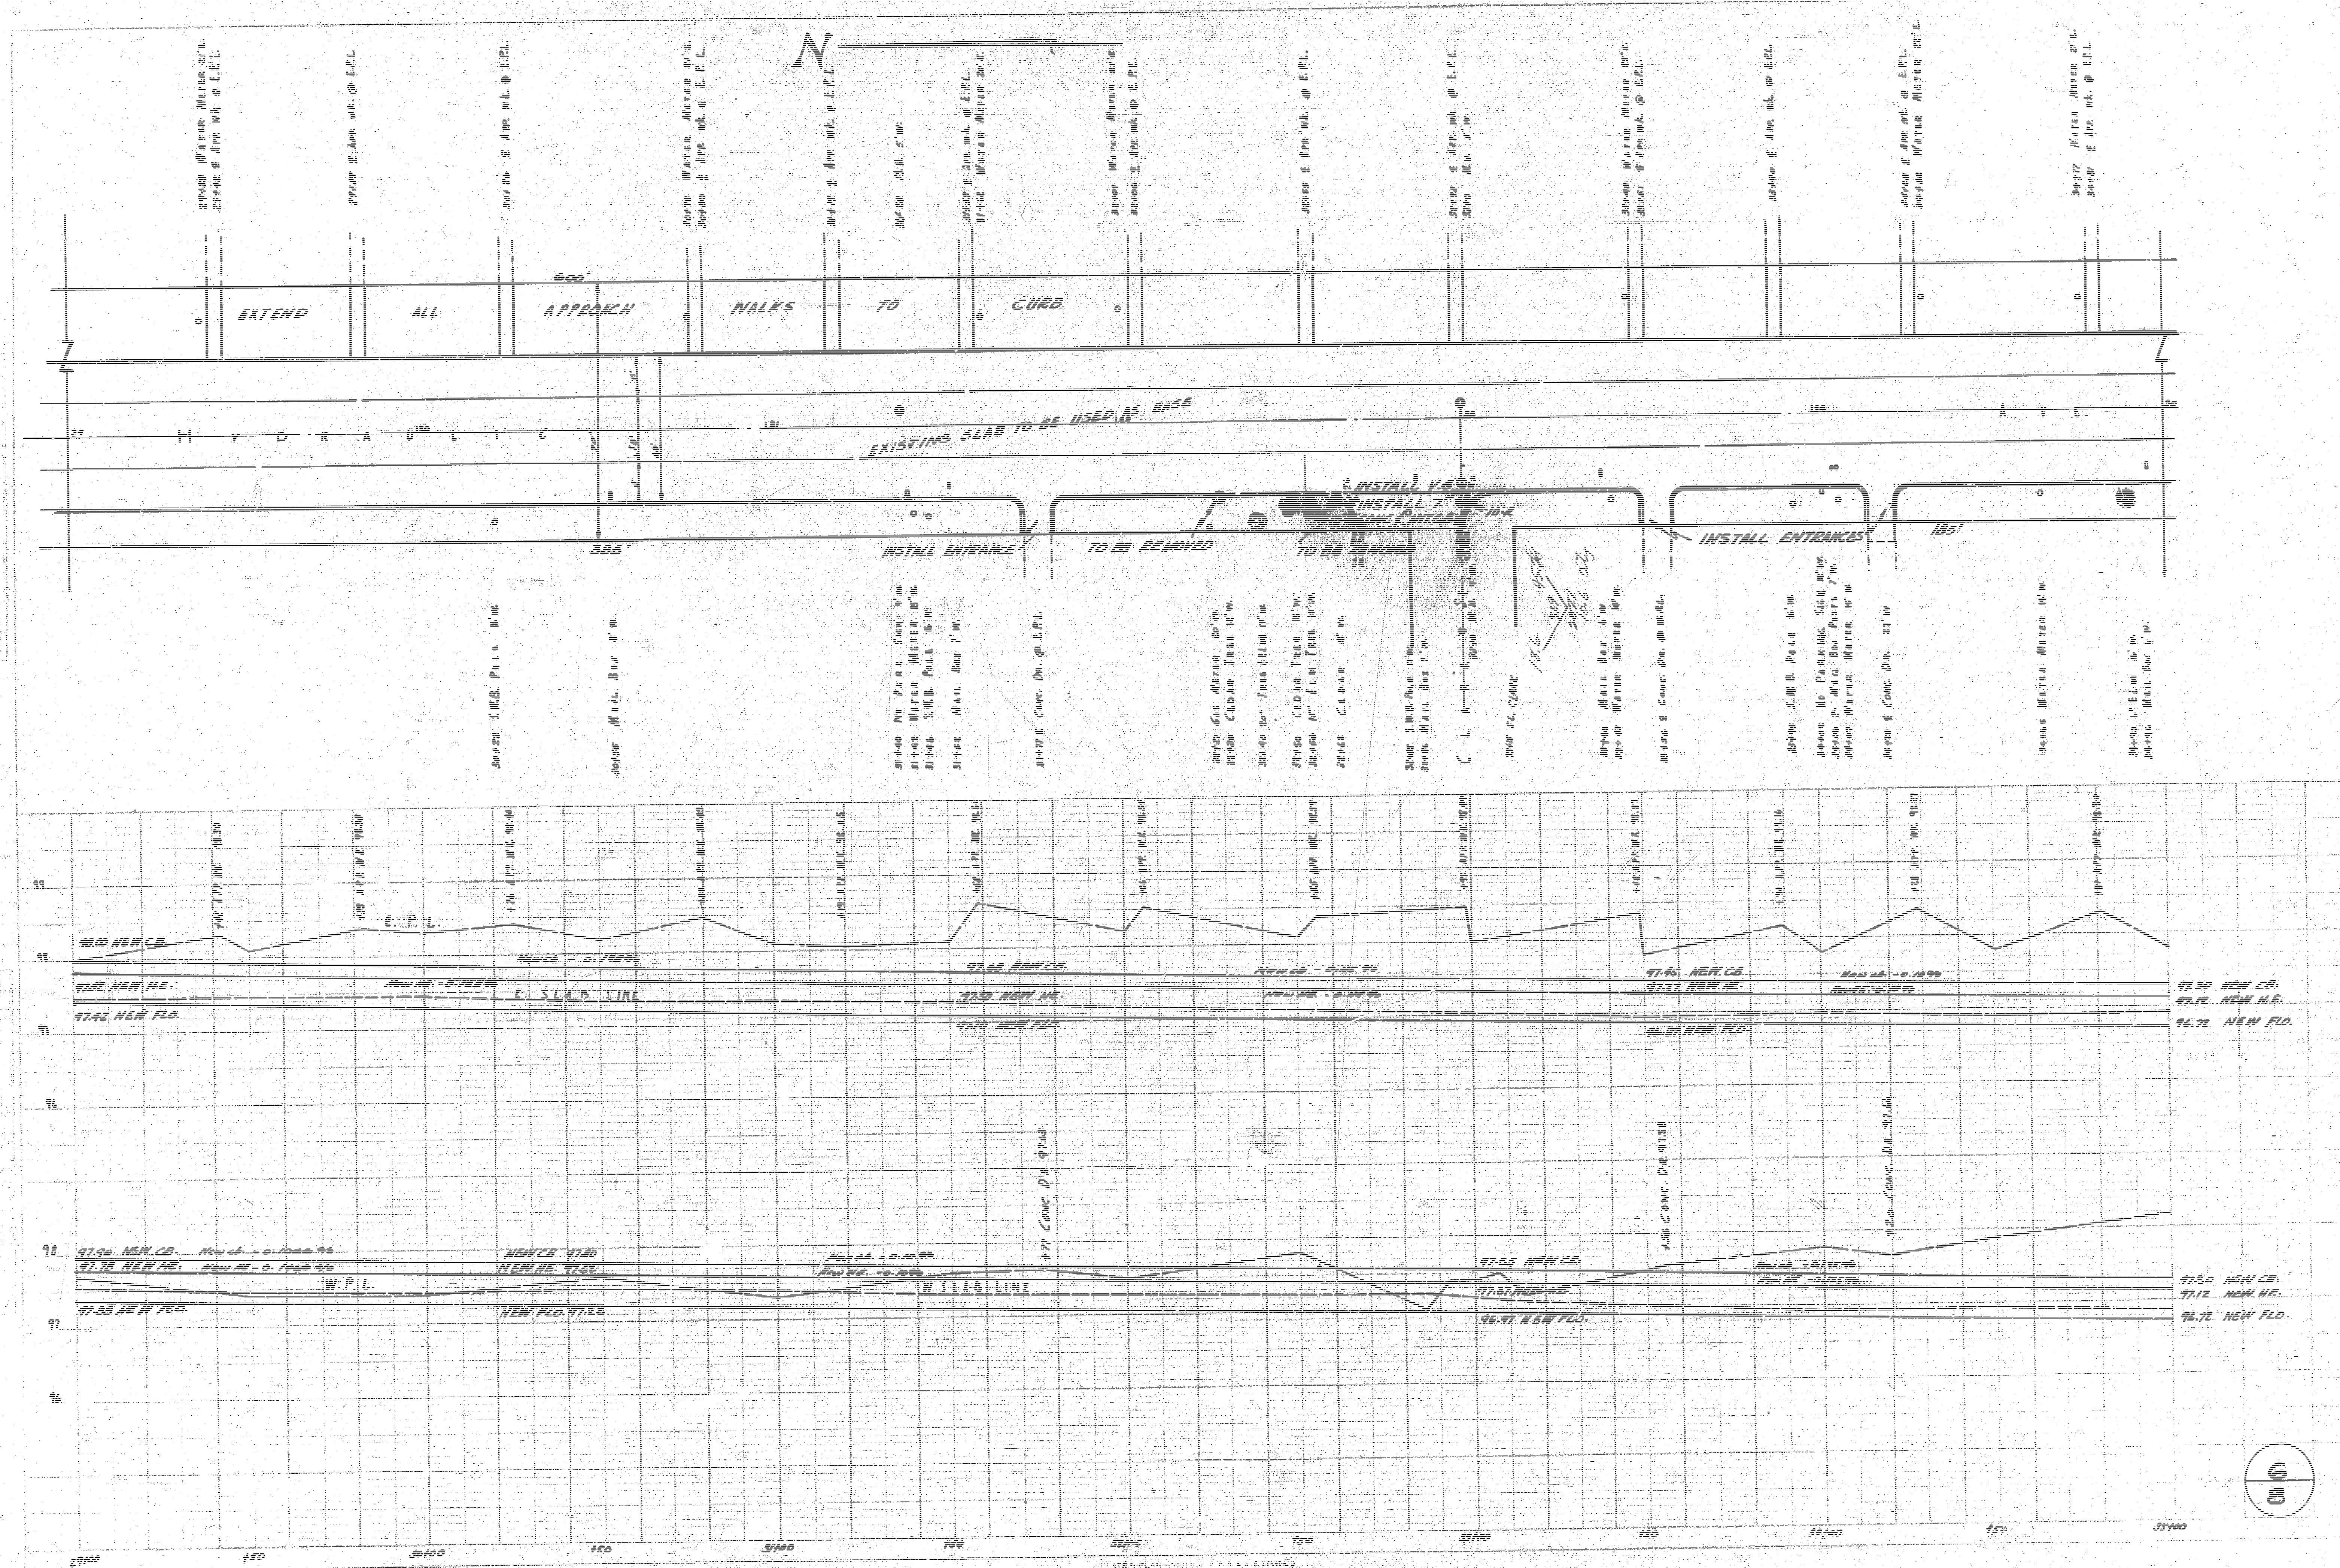

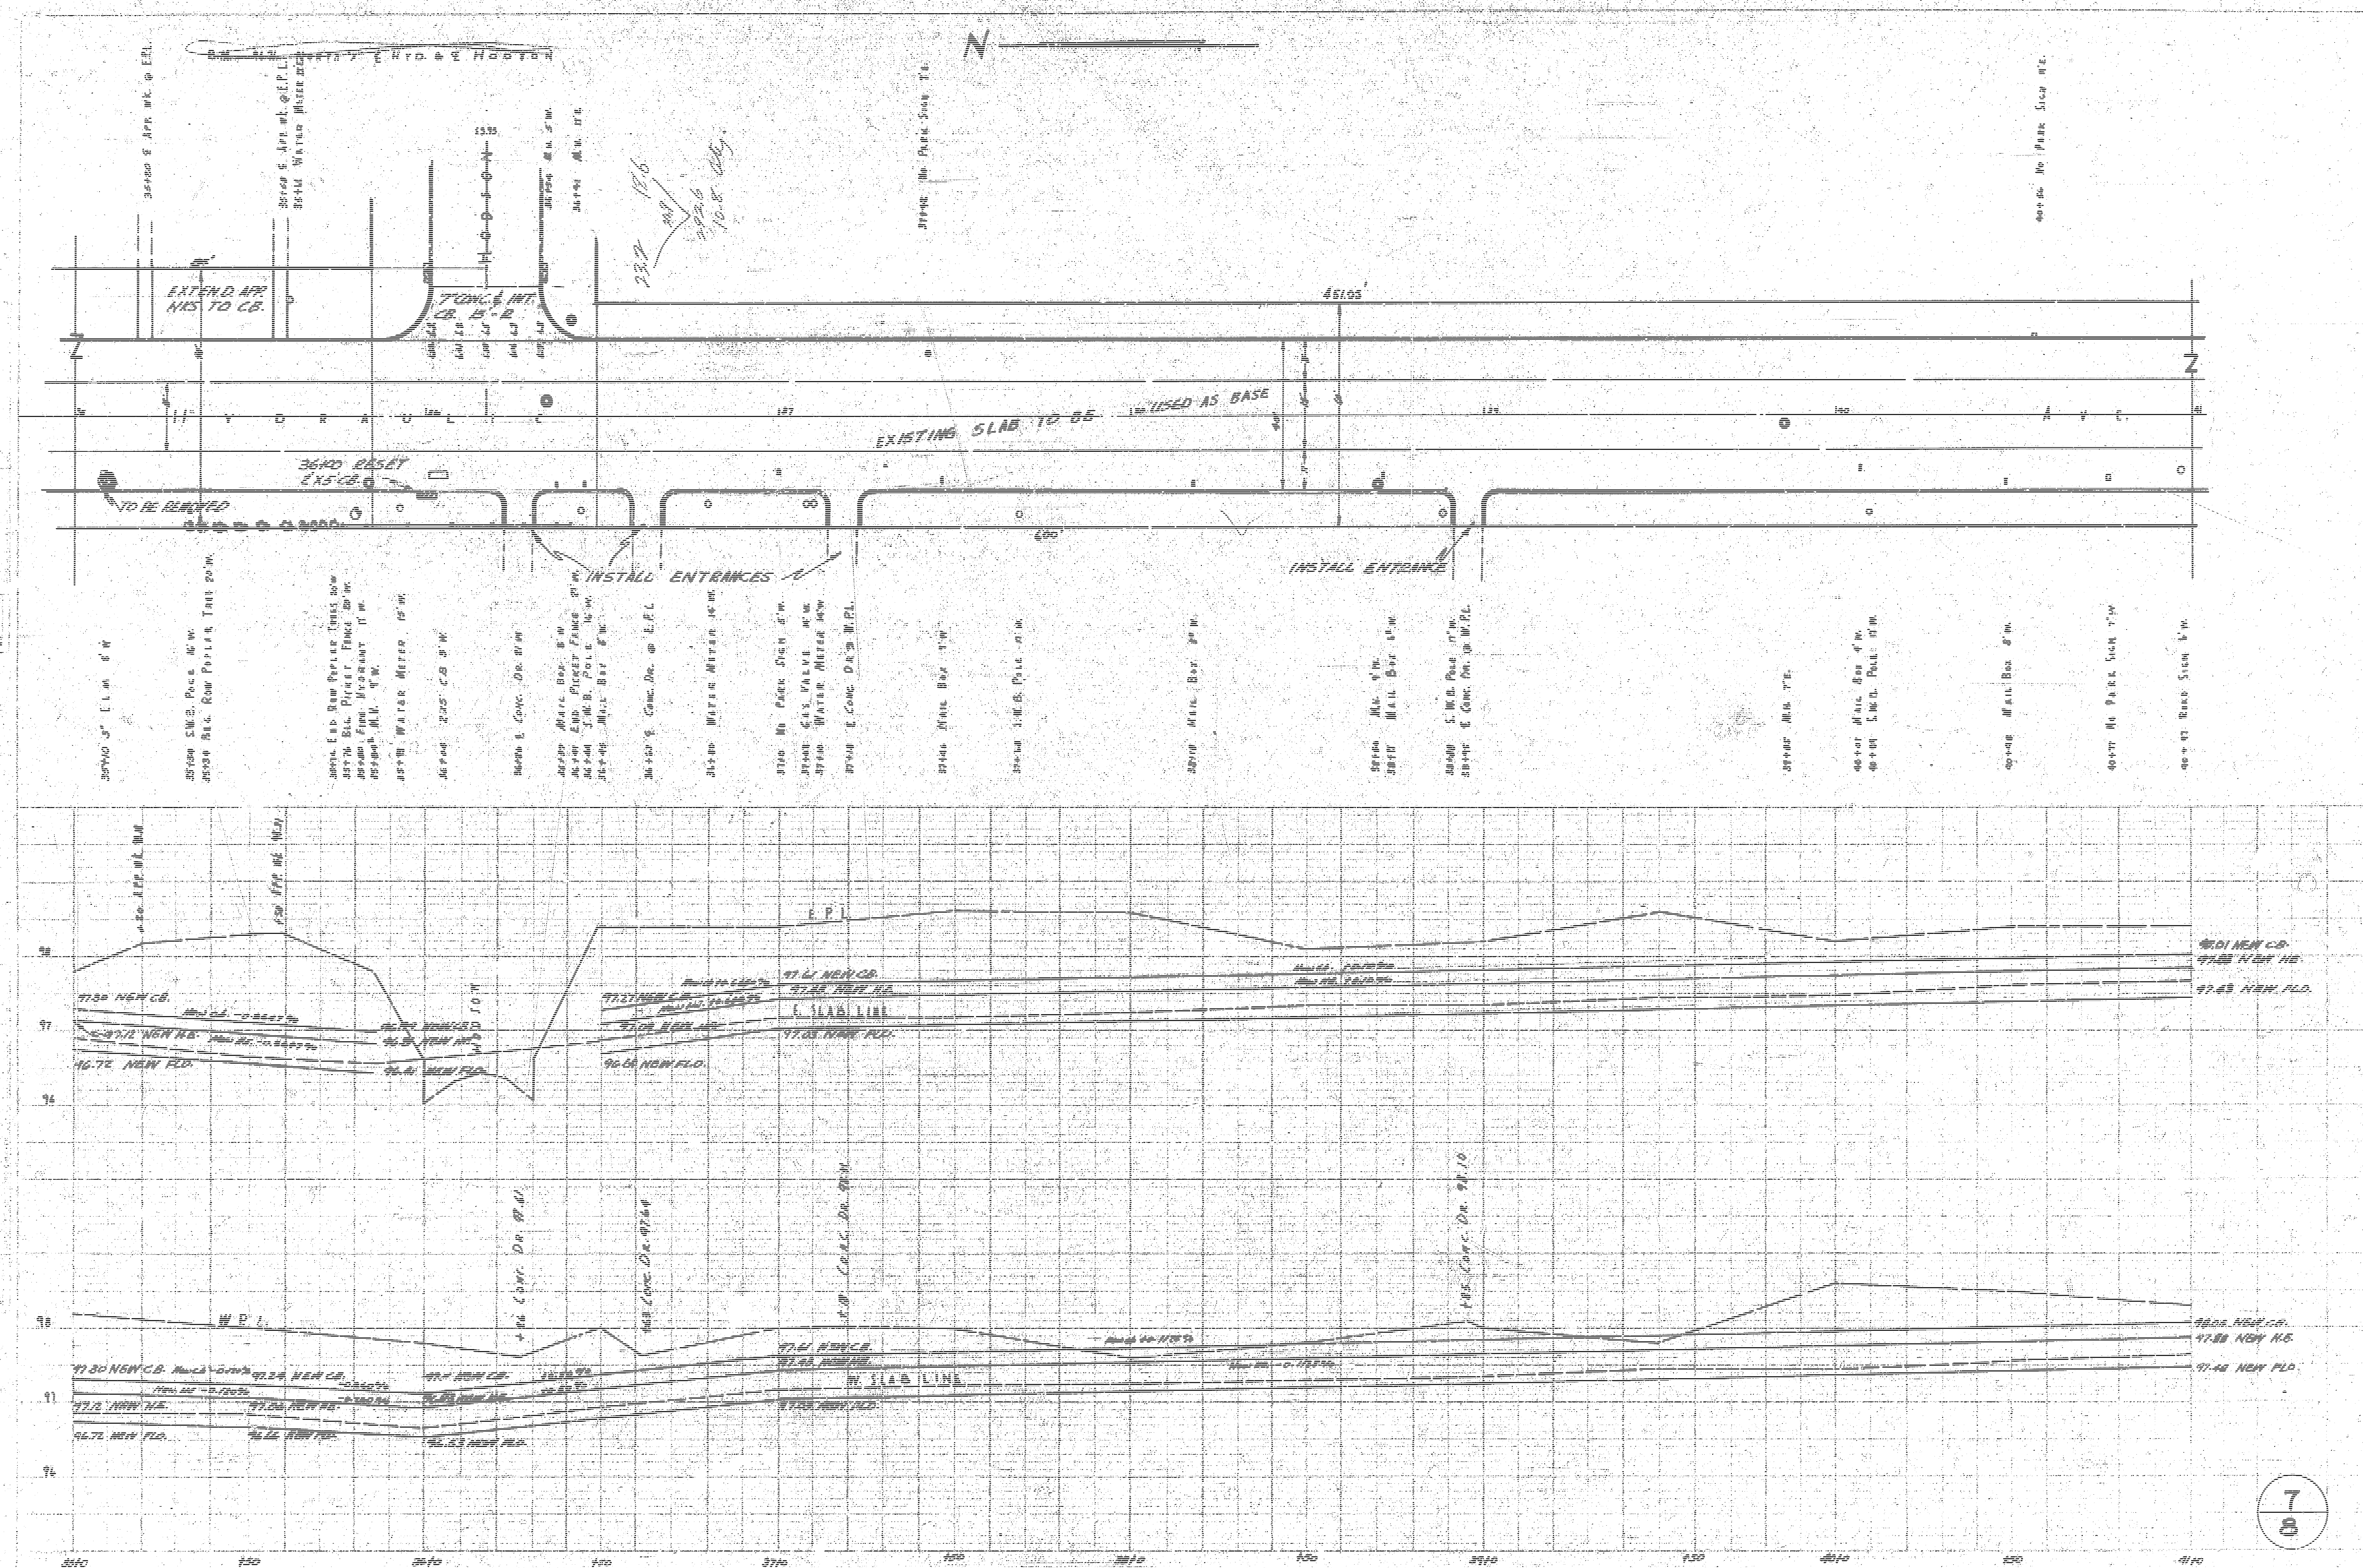

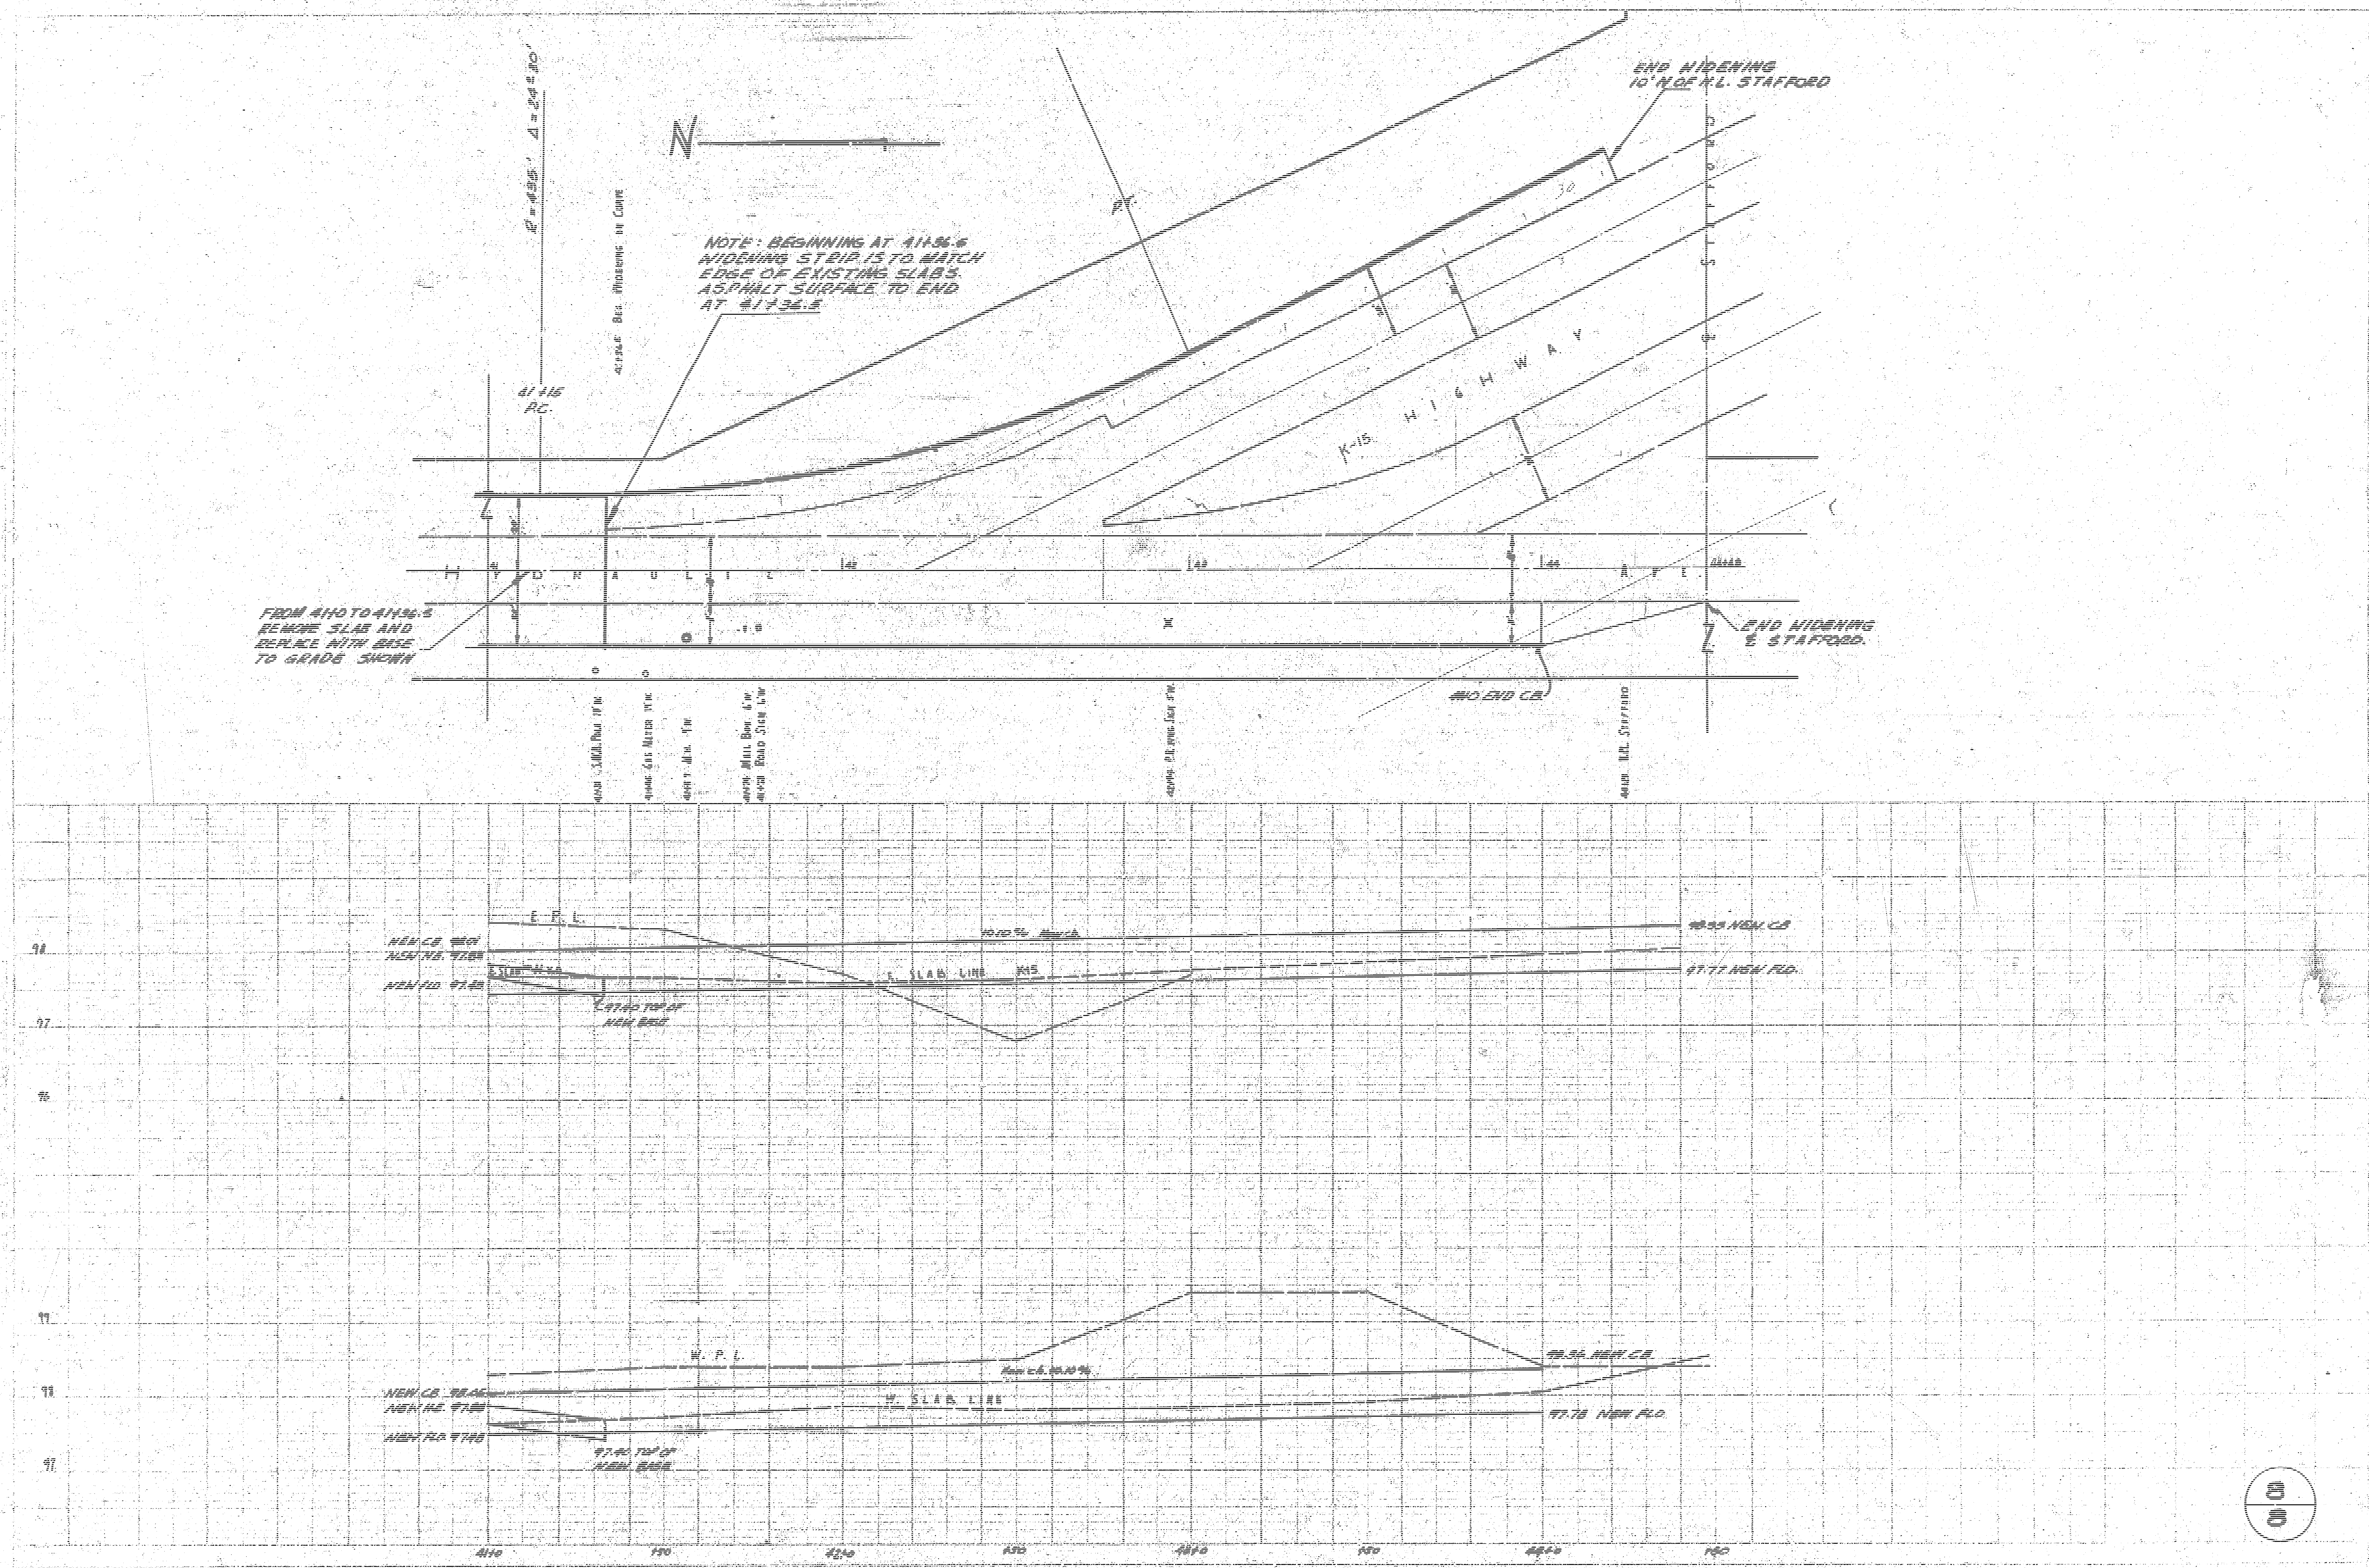

41130