
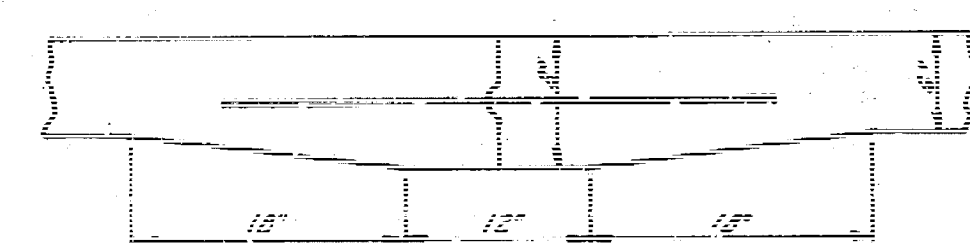



B.M. 15717 S.E. cor. par. h. #8032 Indianapolis.


Sfa on 6

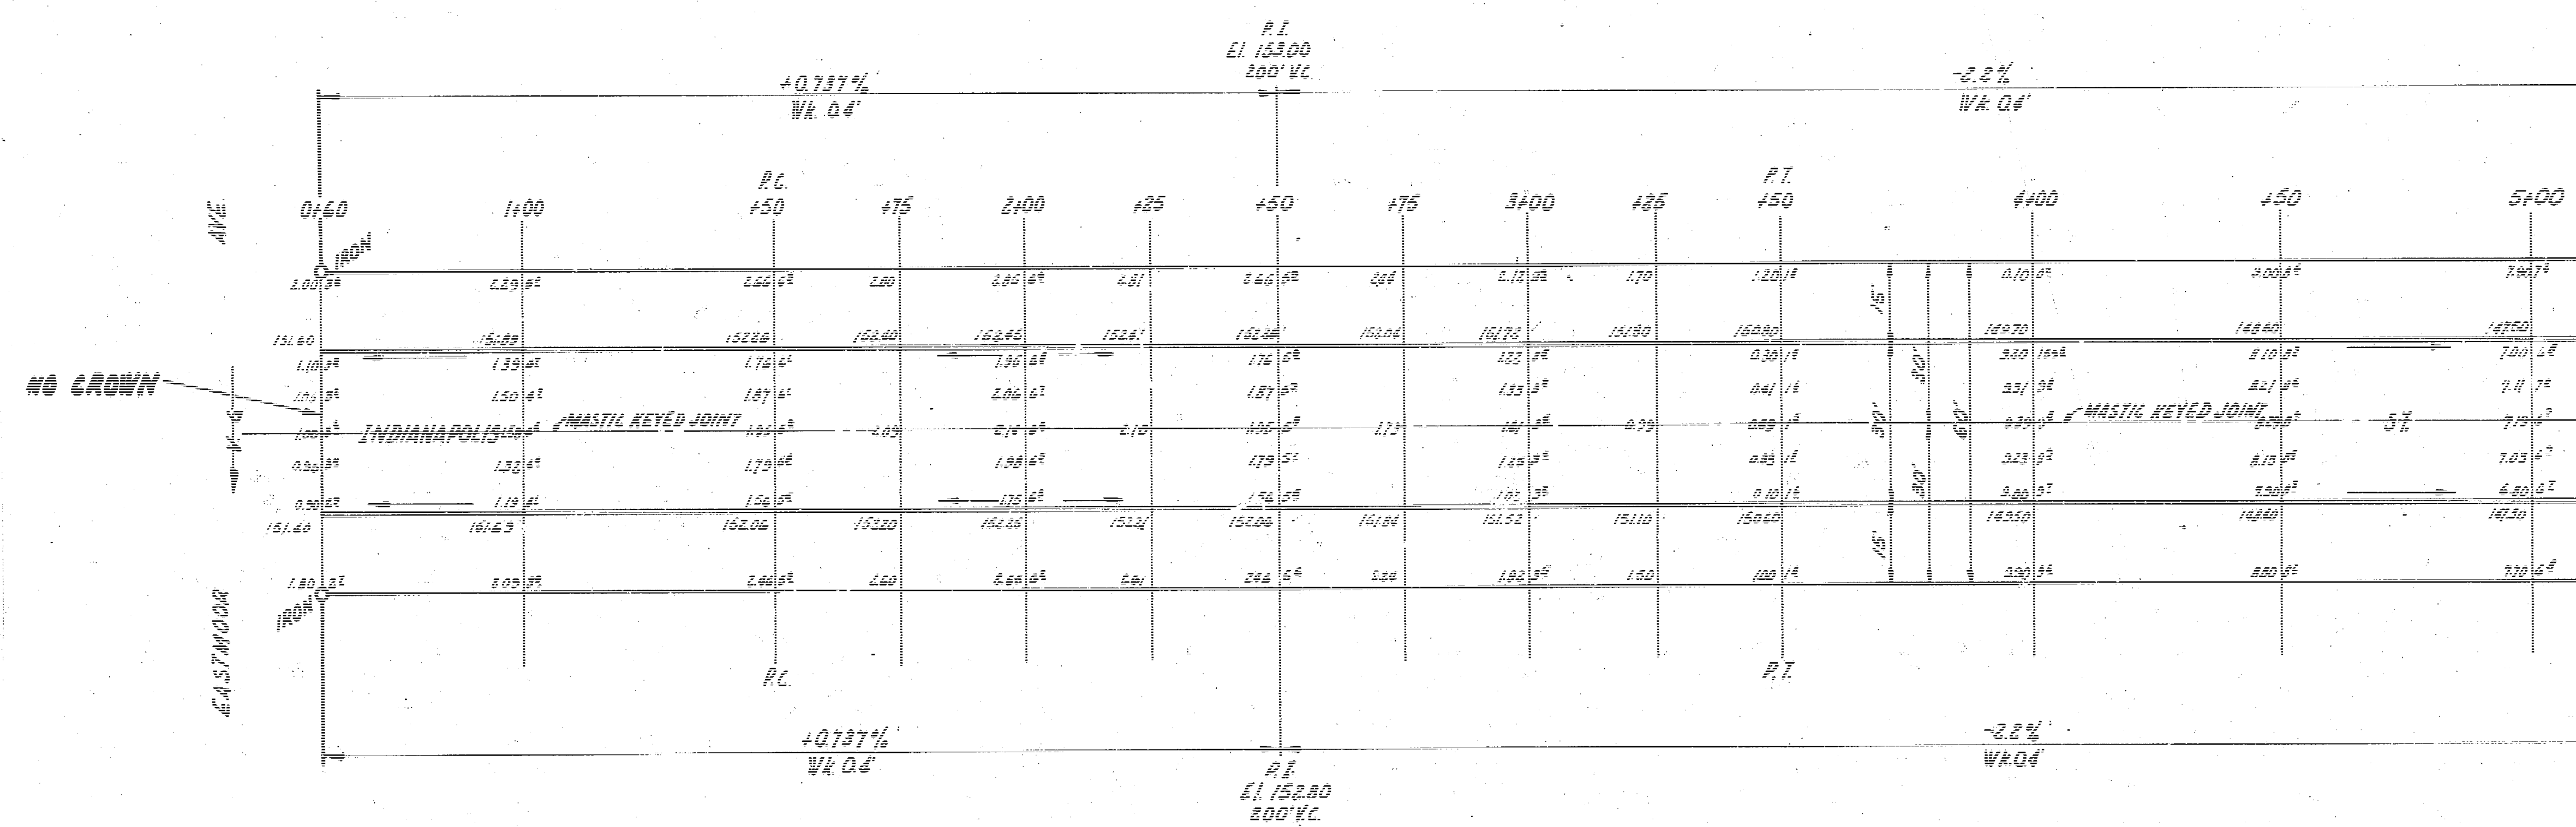

Use #4 Bars, 3' long on 8" centers
DETAIL OF MASTIC JOINT
NOT TO SCALE

INDIANAPOLIS AVE
E.L. EASTMOOR - WL MANSFIELD
30' CONC. & CB
CITY OF WICHITA, KANS.
B.E. SMITH CITY ENGINEER
APRIL 1952
PROJ. C15-123

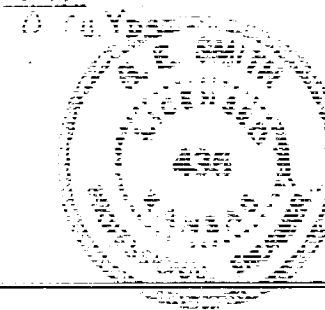

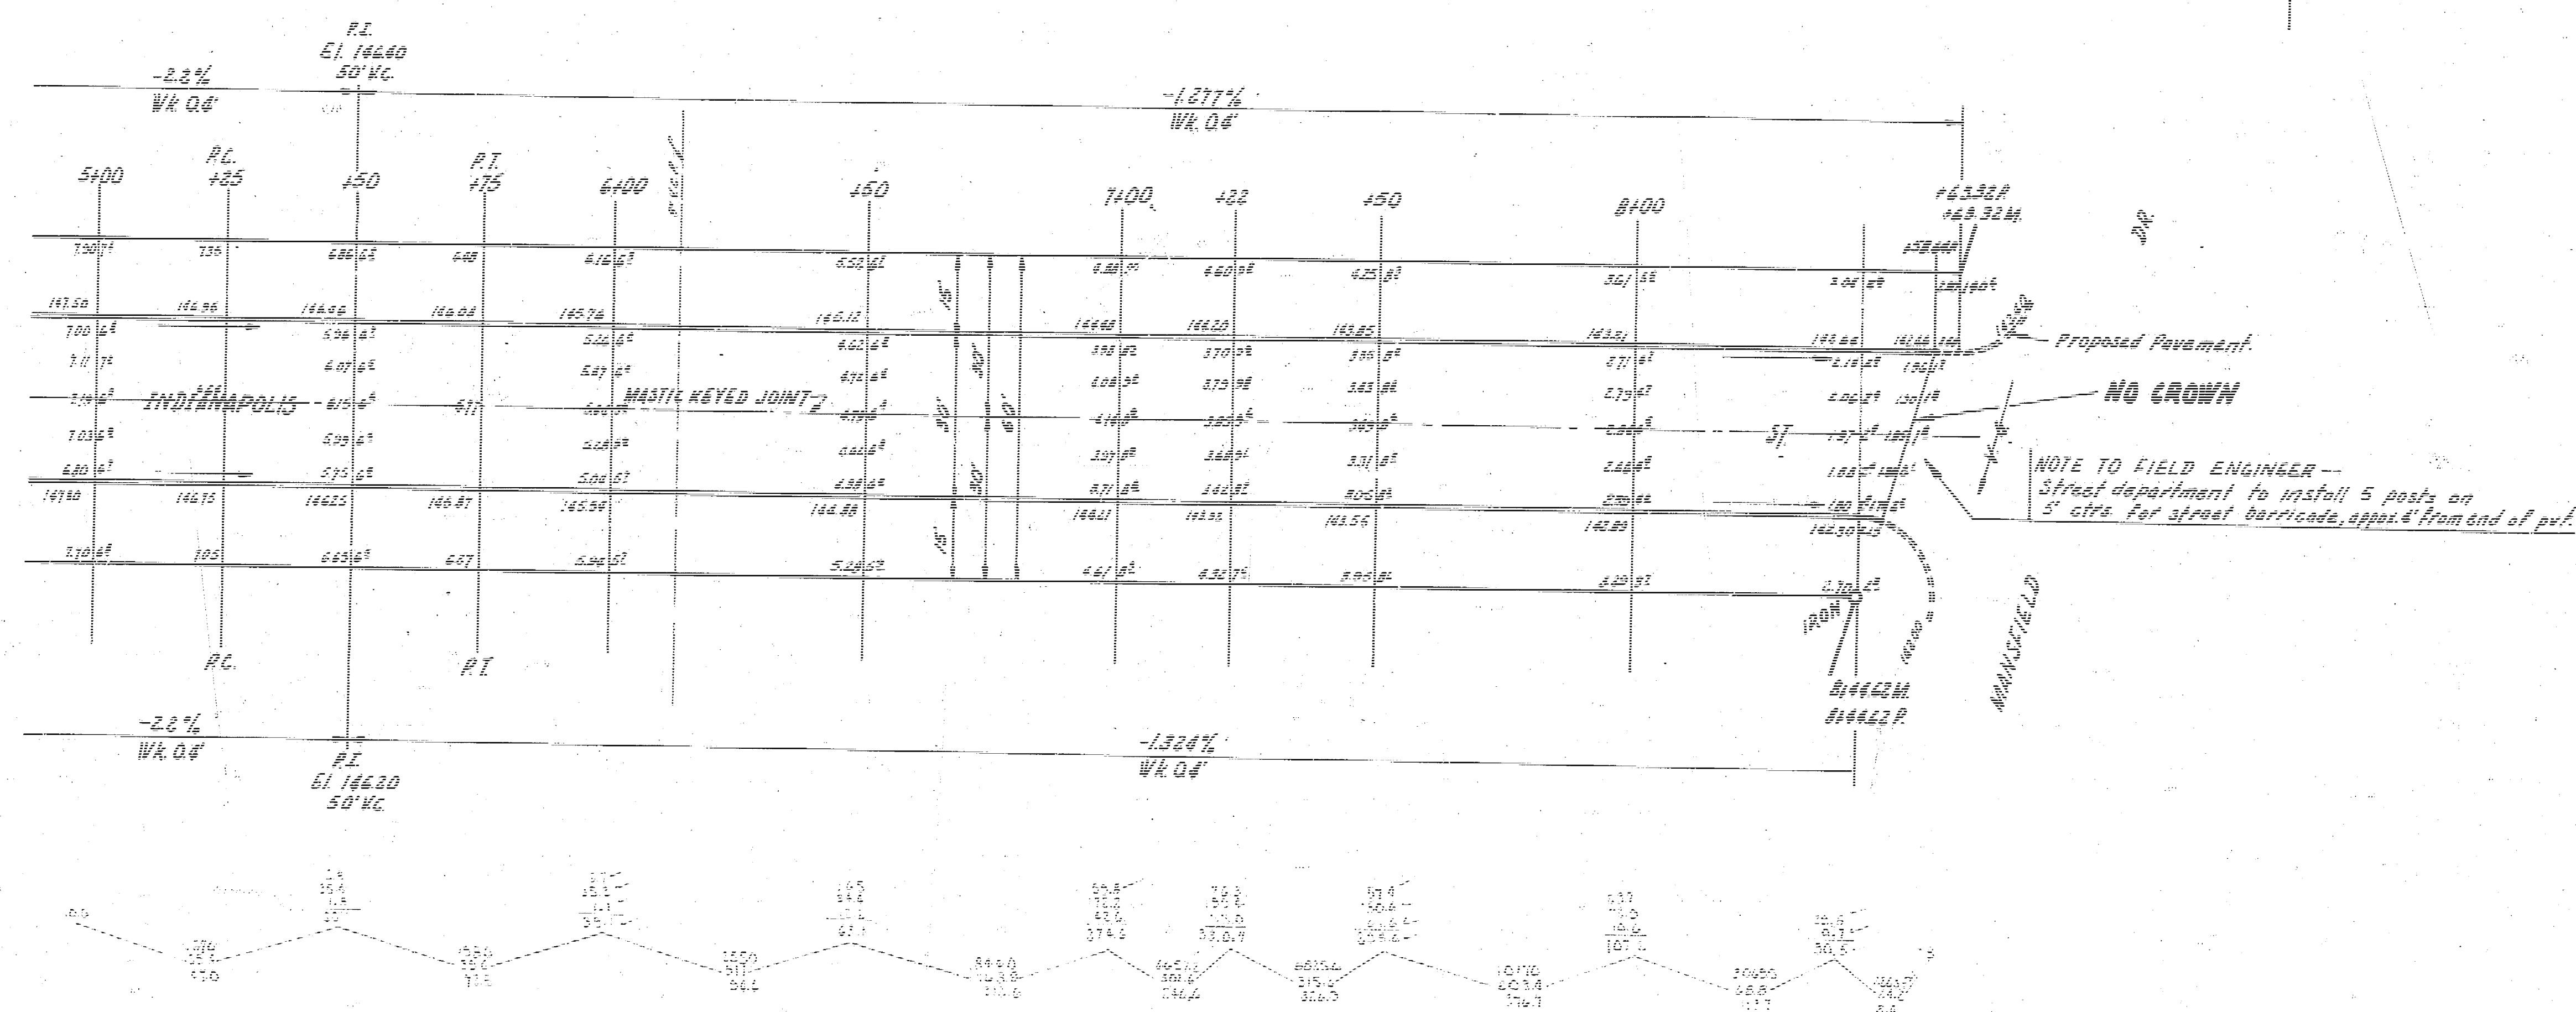

INDIANAPOLIS AVE.
PROJ. 615-123