



IRVING AVE
from 822.89' W of WL Reca
to WL Reca

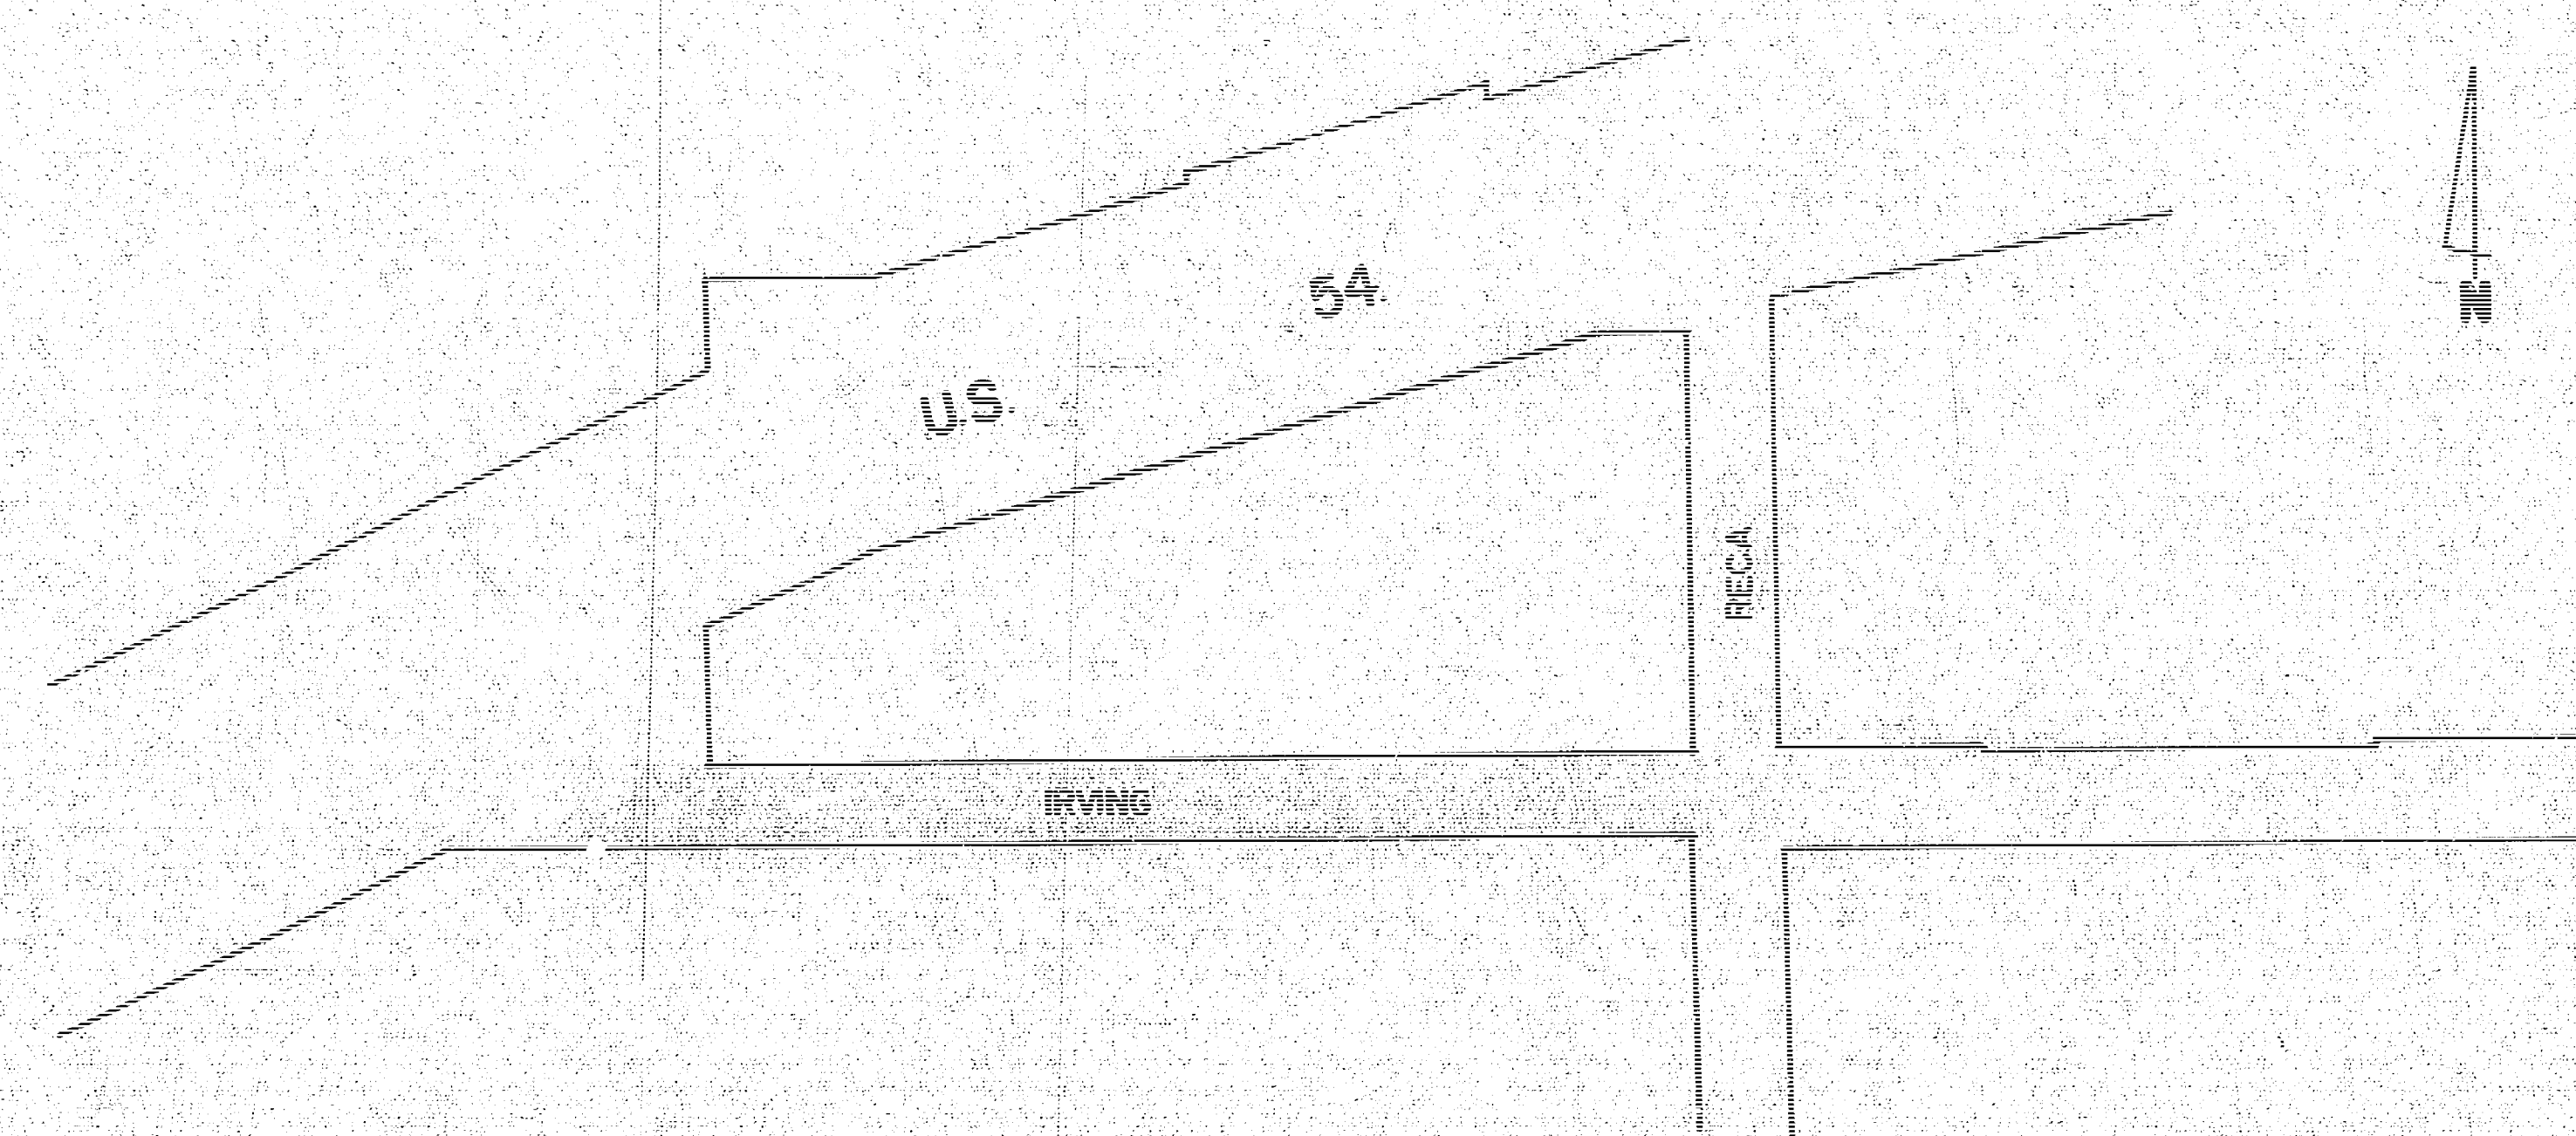


Department Engineering
City of Wichita, Kansas
R.W. Bruggeman Dir. Engin./City Engineer
Proj. no 472-76-245-81051-000-000-001

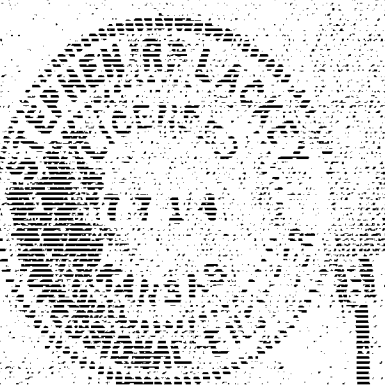

FILMED FROM THE BEST
AVAILABLE COPY

BM 141.55 City Std. 31.2' W of C Tyler 882' SSE of C US 54
 BM 142.63 Bent R.R. Spike S face street light pole N side Irving 766' W of WL Reca
 BL is C Irving

Survey
 Plan
 Elevation
 Check

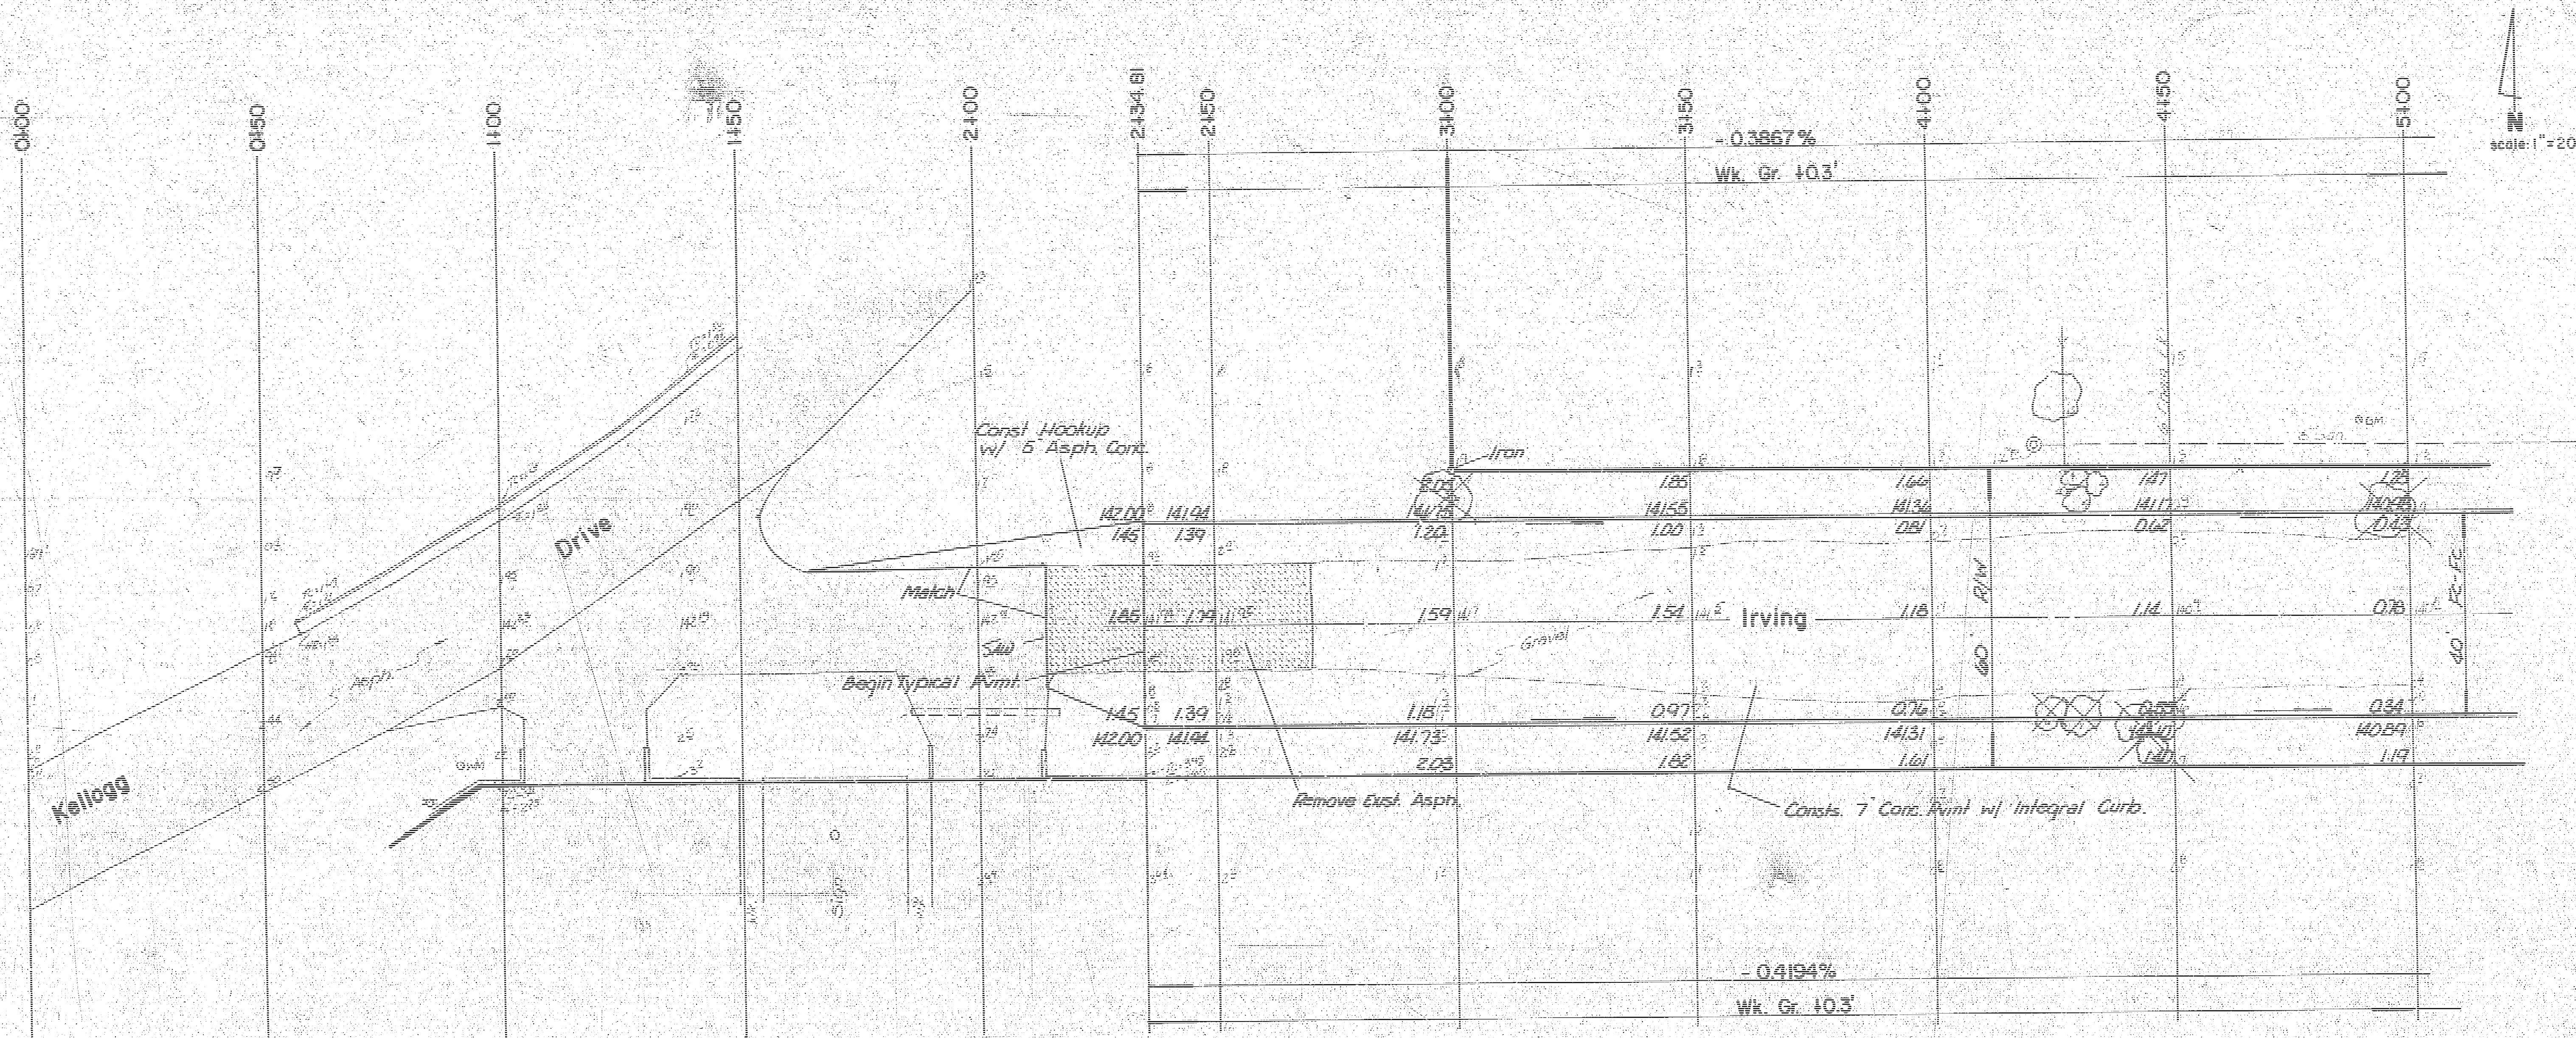

- Notes
- 1) Denotes Removal
 - 2) Trees to be Removed are marked thus: except that any tree which in the opinion of the field Engineer can be saved shall be spared.
 - 3) Const. 6'-20' Drives
 - 4) Any excess dirt to be distributed on Construction site to be designated by Pete Barber, Barber Investment Co. @ 265-5351.


Earthwork		
Excavation	Prop.	City
110%	1188.3 cy	45.9 cy
Total	1307.1 cy	50.5 cy
Manipulation	3630.1 sy	

THE CONTRACTOR SHALL BE RESPONSIBLE FOR RESERVING PROPERTY IRONS. THE CONTRACTOR SHALL BE REQUIRED TO RE-ESTABLISH ANY PROPERTY IRONS WHICH ARE DAMAGED OR DESTROYED BY HIS CONSTRUCTION OPERATIONS. SUCH IRONS SHALL BE RE-ESTABLISHED BY A LICENSED LAND SURVEYOR OR A LICENSED PROFESSIONAL ENGINEER IN ACCORDANCE WITH STATE LAWS.

SUB-GRADE
 TYPE OF SUB-GRADE TREATMENT SHALL BE DETERMINED BY THE FIELD ENGINEER. SUB-GRADE TREATMENT MAY CONSIST OF LIME TREATMENT, CEMENT TREATMENT, SUB-GRADE MODIFICATION, OR ANY COMBINATION OF THESE.

Irving Ave
 from 822.89' W of WL Reca to WL Reca

FILMED FROM THE BEST AVAILABLE COPY

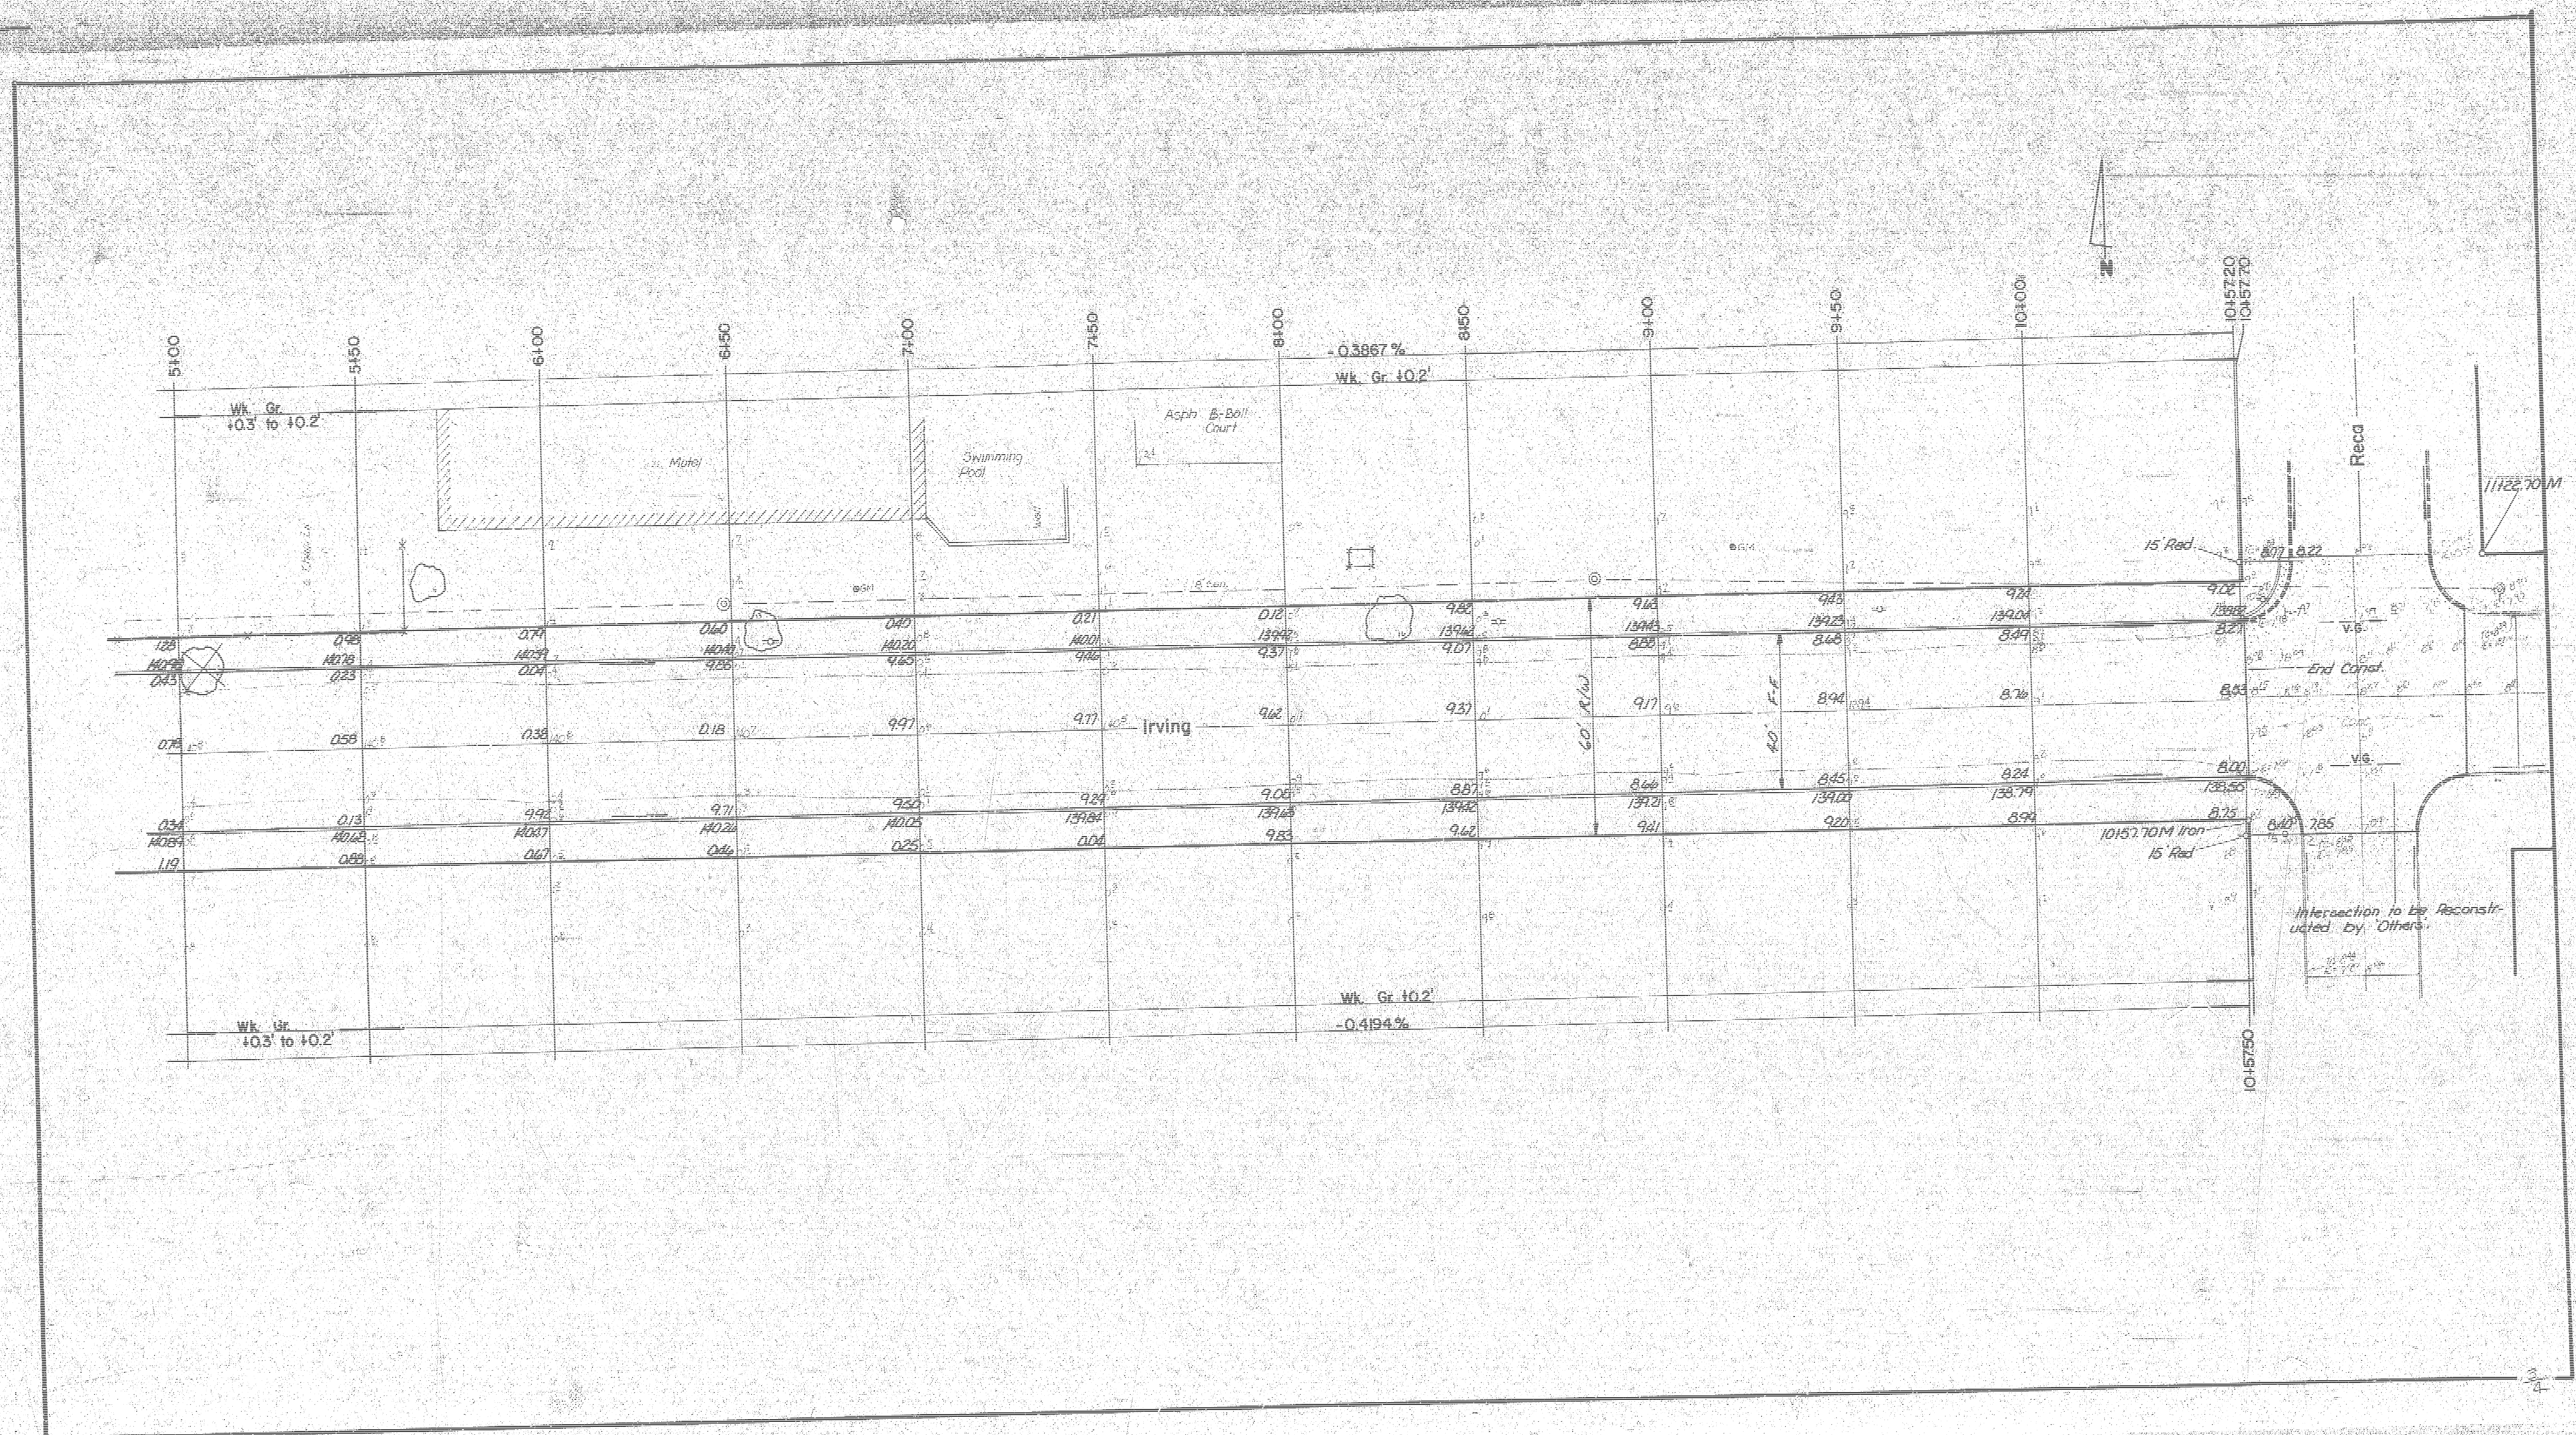

FILMED FROM THE BEST
AVAILABLE COPY

