



B.M. 47559 "T" in T&E, Fire Hydrant N.E. 25th near E. Jackson, S.E. side Finn School House
 B.M. 47560 "S" at Cor. Cane, Parson House #26539 N. Jackson
 Stationing on E. 12.

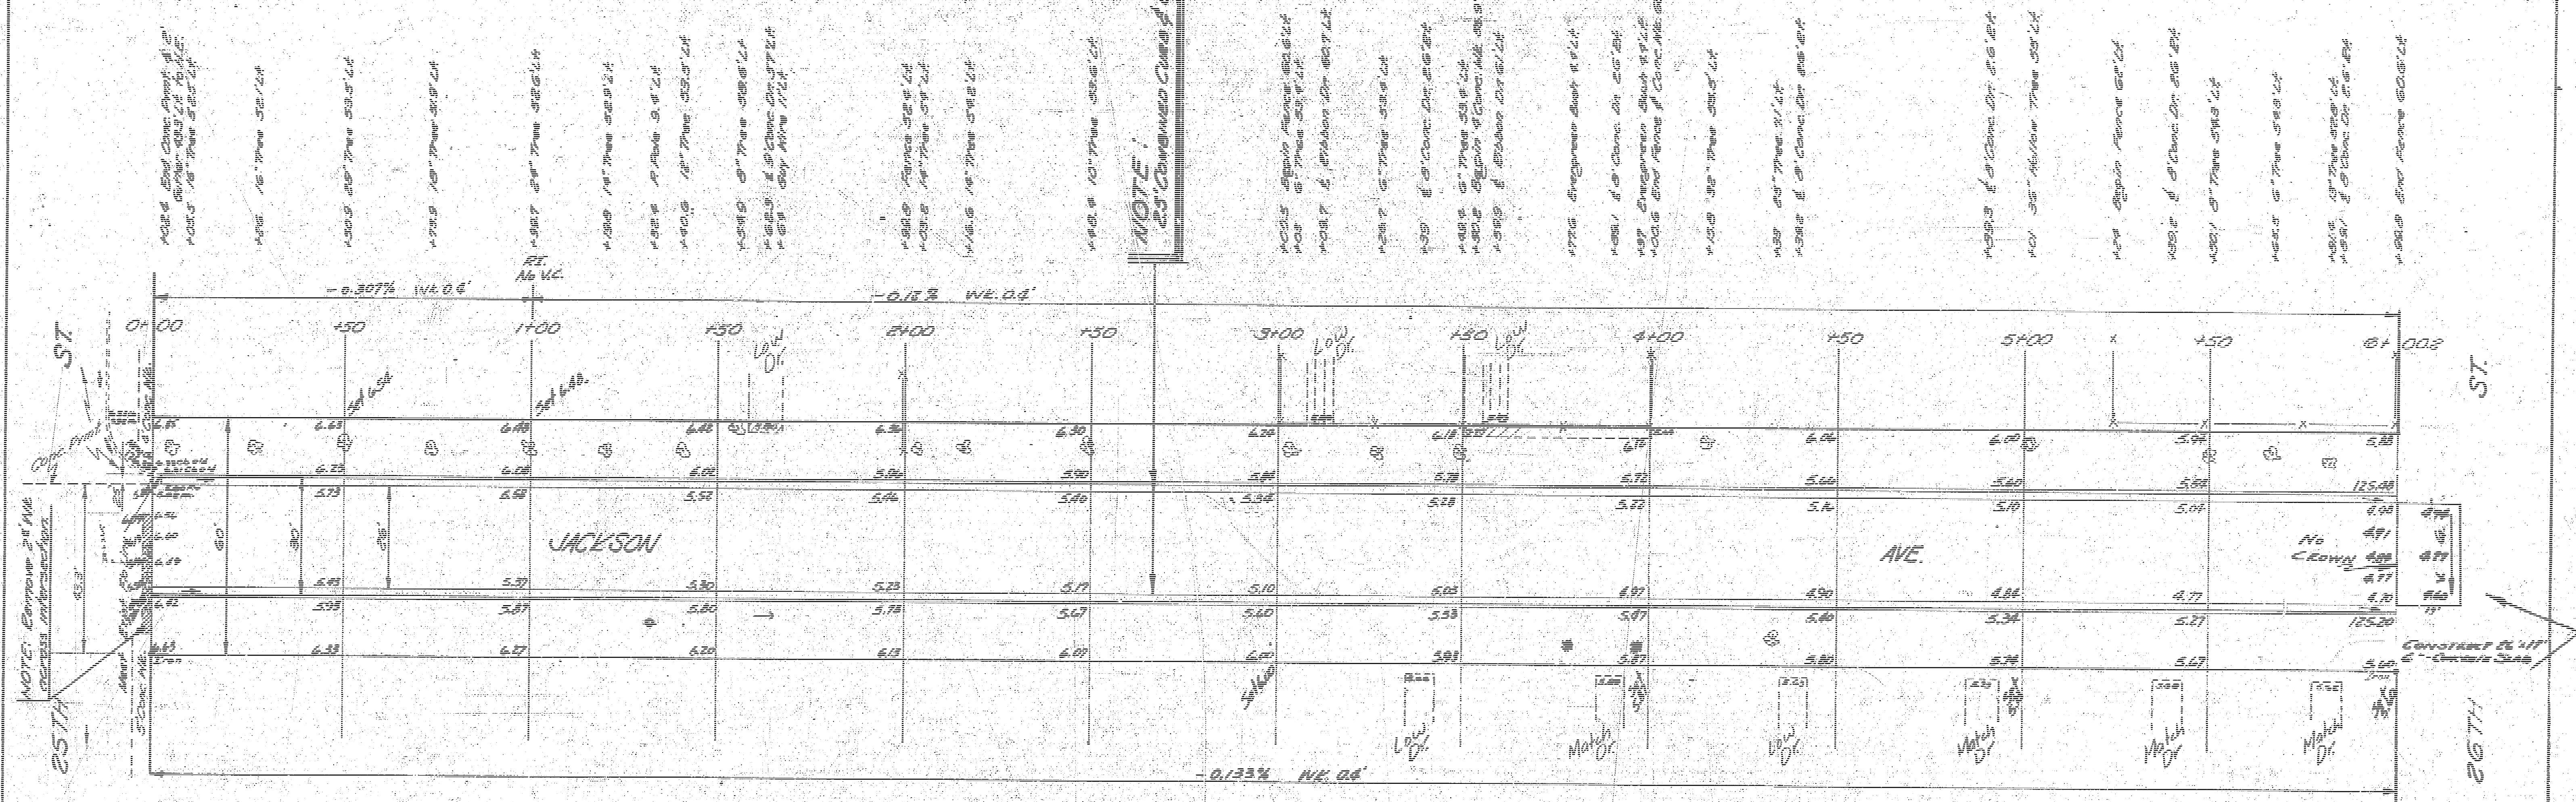

NOTE:
 EXISTING CURB OF CORNER

Grand Total Excav.
 X Sec. 212.1
 H.O.P. 26.3
 Total 238.4 cu. yd.

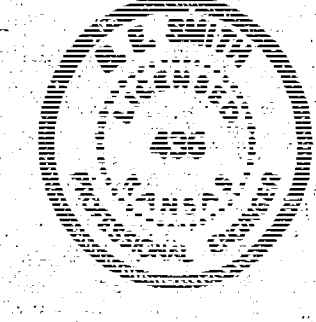

JACKSON AVE.
 N.E. 25th St. to S.E. 26th St.
 Commissioned Curbs & Gutters

CITY OF WICHITA, KAN.
 B.E. SMITH
 Dec. 1952
 CITY ENGINEER
 Approved C.E. 1/6/53

Survey made on 2-29-53
 Enc. 10
 Checked
 J.E.