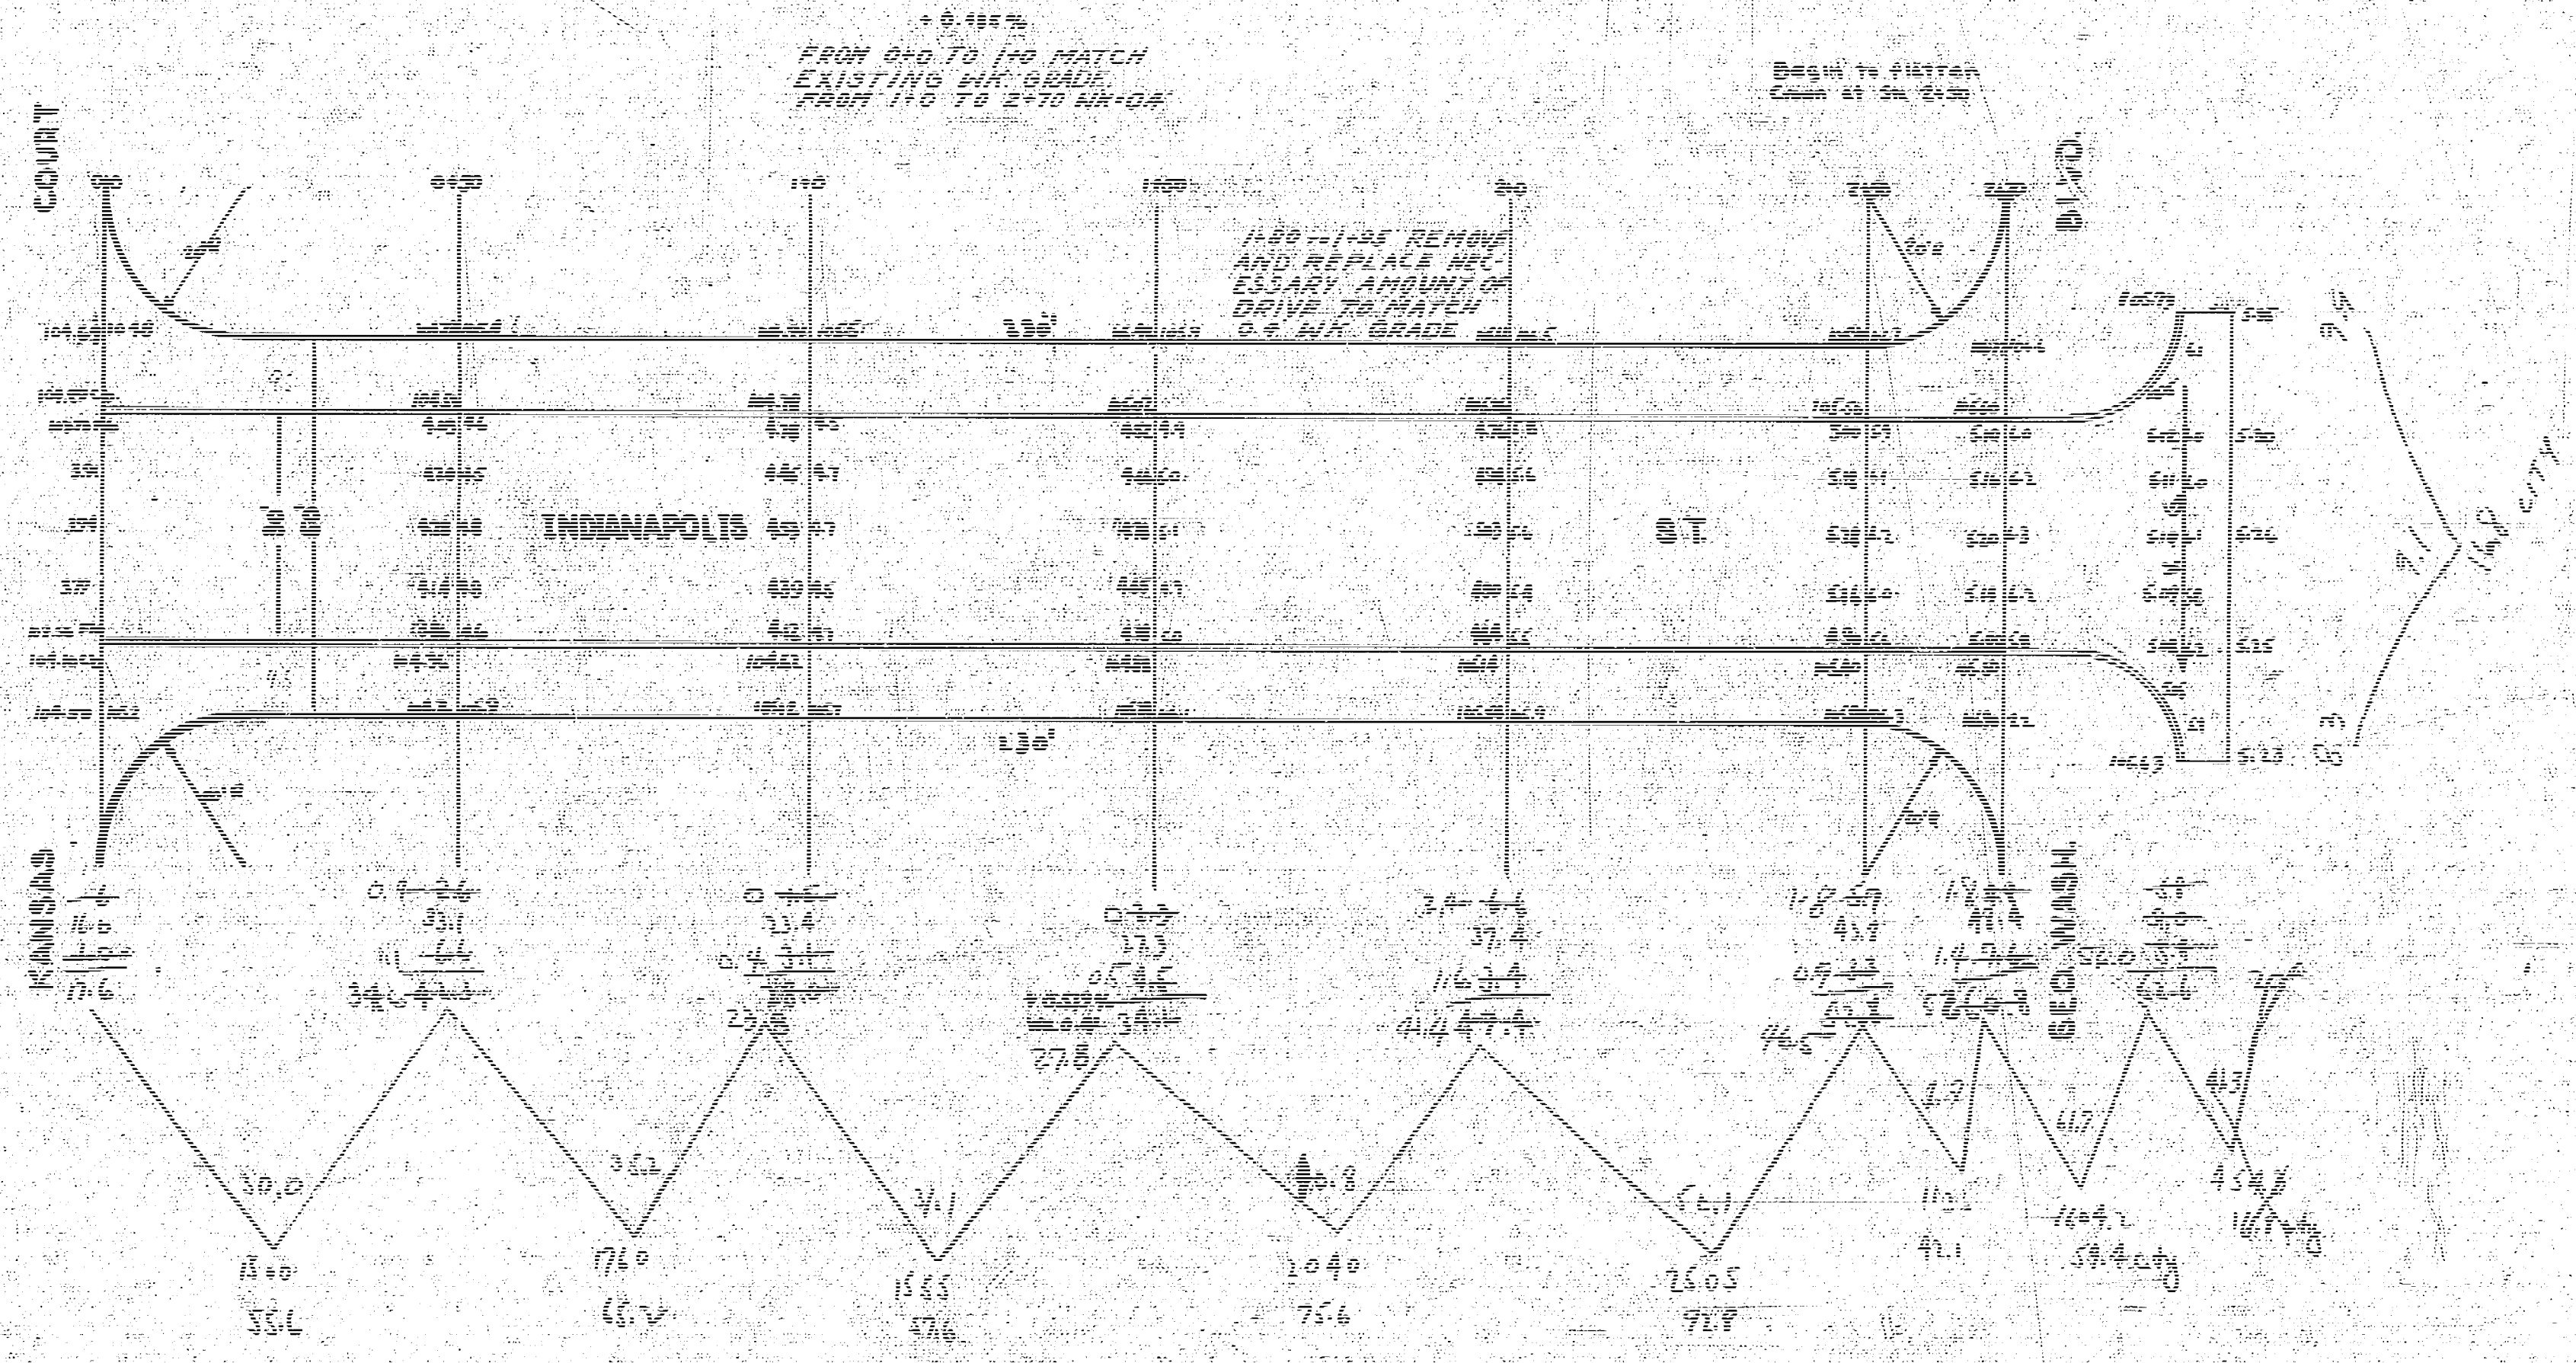


[illegible]

<u>Presenty</u>	<u>City</u>
55.6	57.4
85.2	76.8
57.6	71.7
75.6	110%
73.8	
42.1	83.3
<u>38.8</u>	
110%	
42.3	

INDIANAPOLIS ST
S.E. KANSAS COURT TO WL SEC. WASH. BLV.
30' CONCRETE & CURB.
CITY of WICHITA, KANSAS
L.R. WHITE CITY ENGINEER
NOV 1946