


BM 105.40 Iron in Thumb on Sec Line in Hydraulic & Indianapolis

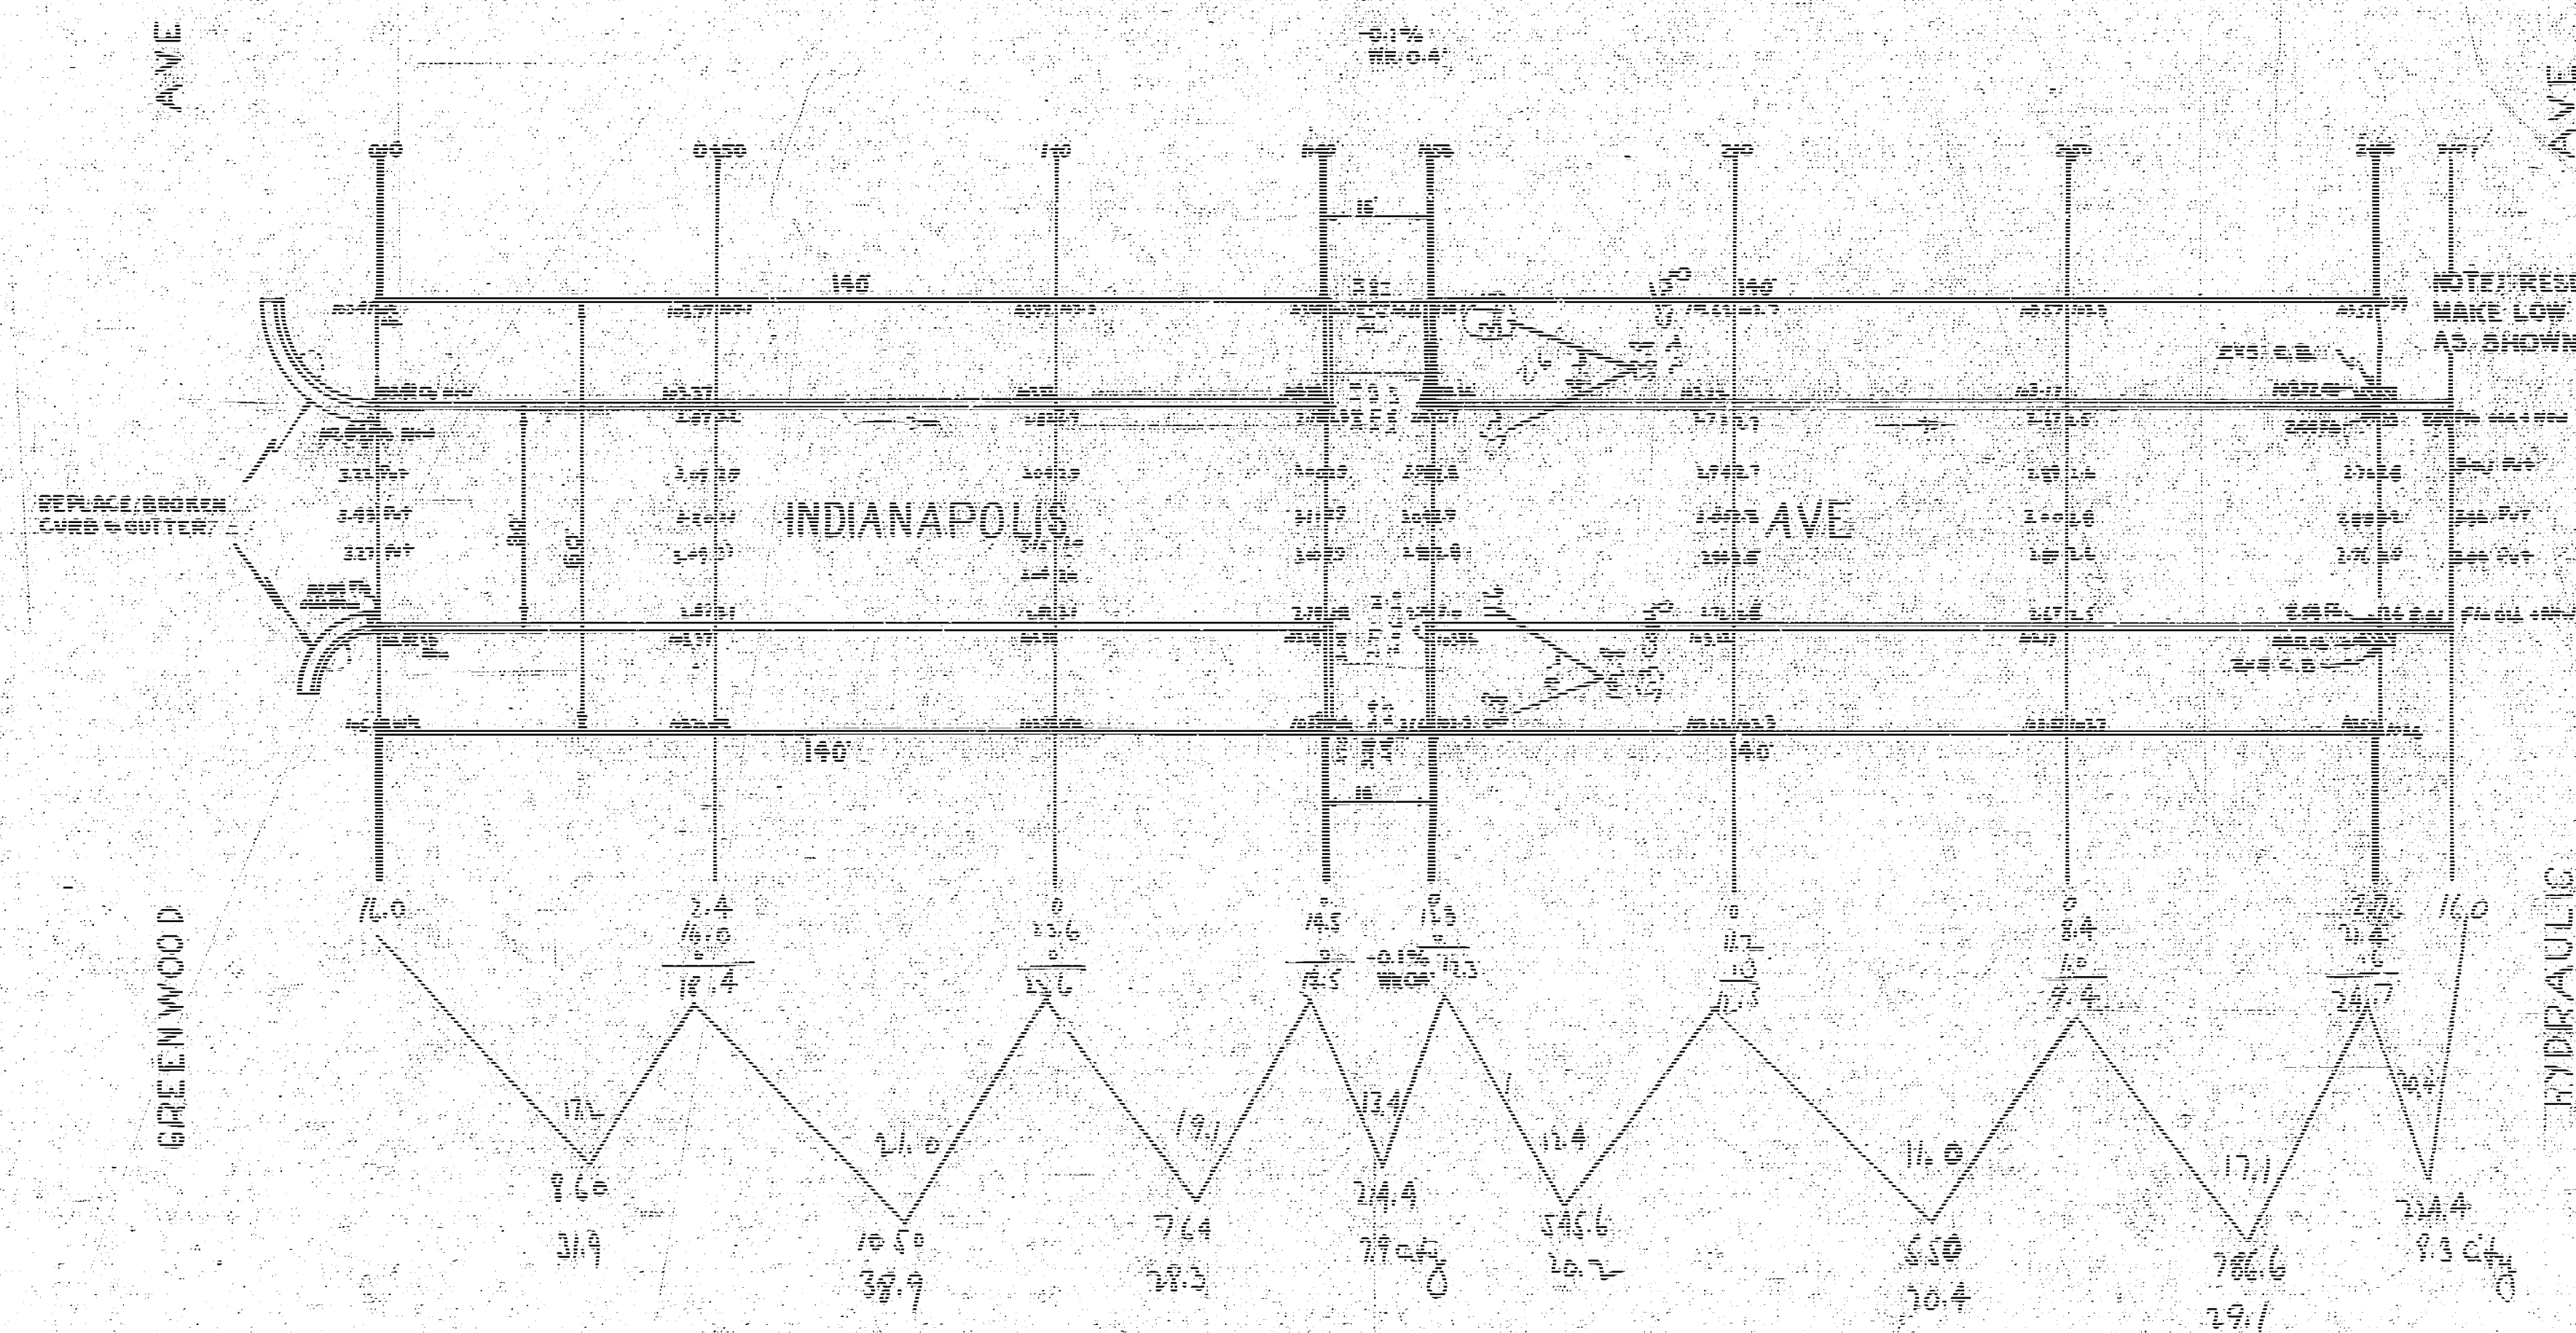

Property
 31.9
 38.9
 28.3
 20.2
 20.4
 29.1
 163.8
 100%
 18576.42

City
 7.9
 8.3
 2.2
 5.2
 13.7
 100%
 14.14 yds.

INDIANAPOLIS AVE.
 E.L. GREENWOOD TO WL. HYDRAULIC
 30" CONCRETE WITH INTEGRAL C.B.
 CITY OF WICHITA, KANS.
 L.K. WHITE, CITY ENGINEER
 OCT 1946