

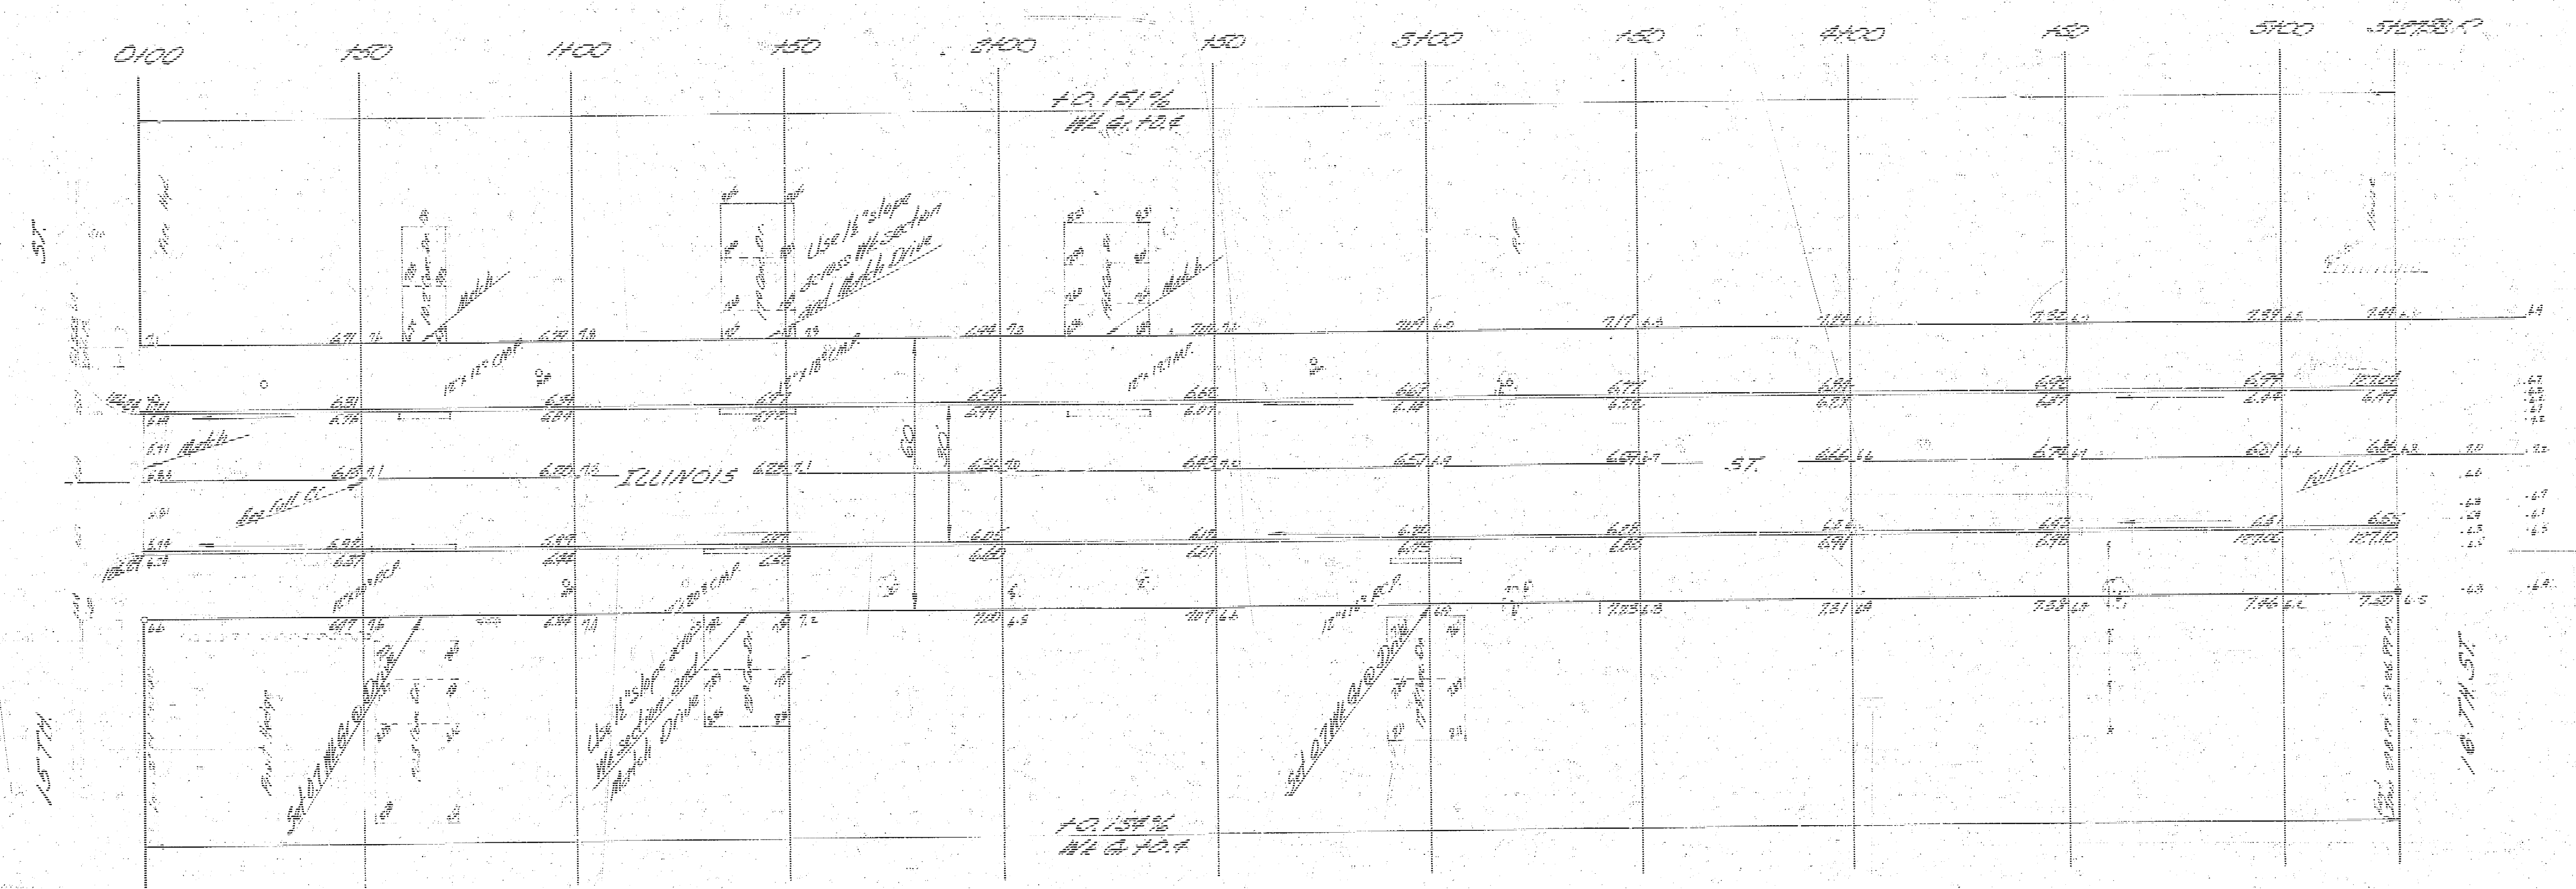


E.M. 12512 "H" in Mueller Fire Mud Pit on 15th & 16th
 E.M. 12504 "H" in 15th & 16th, 15th St. to 16th St.
 E.M. 12505 "H" in 15th & 16th, 15th St. to 16th St.

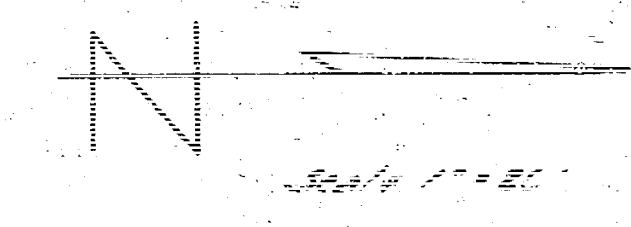

Excavation
 Prop.
 577.7 CY
 57.8 10%
 635.5 CY total

Comp. Fill
 Prop.
 0.3 CY
 0.1 10%
 0.4 CY total

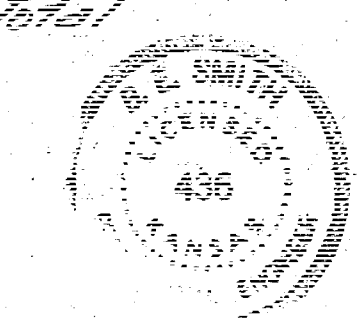

ILLINOIS ST.
 NL 15TH To SL 16TH
 30' CONC & CB.
 CITY OF WICHITA, KANSAS
 B.E. SMITH CITY ENGINEER
 DATE July 1965 PROJ. No. C15-92