


STREET IMPROVEMENTS FOR JAMESBURG PARK 2ND ADDITION

18th STREET NORTH - E.L. CHERYL TO W.L. TYLER
18th STREET NORTH COURT - S.L. 18th STREET NORTH TO AND INCL. CUL DE SAC
CHERYL COURT - E.L. CHERYL TO AND INCL. CUL DE SAC

PROJECT NO.
472-76-245-81429-000-000-001

INDEX

- 1 Title and Benefit District Map
- 2 Typical Section
- 3-6 Street Plans
- 7-10 Earthwork Sections
- 11 Type IA Inlet Detail

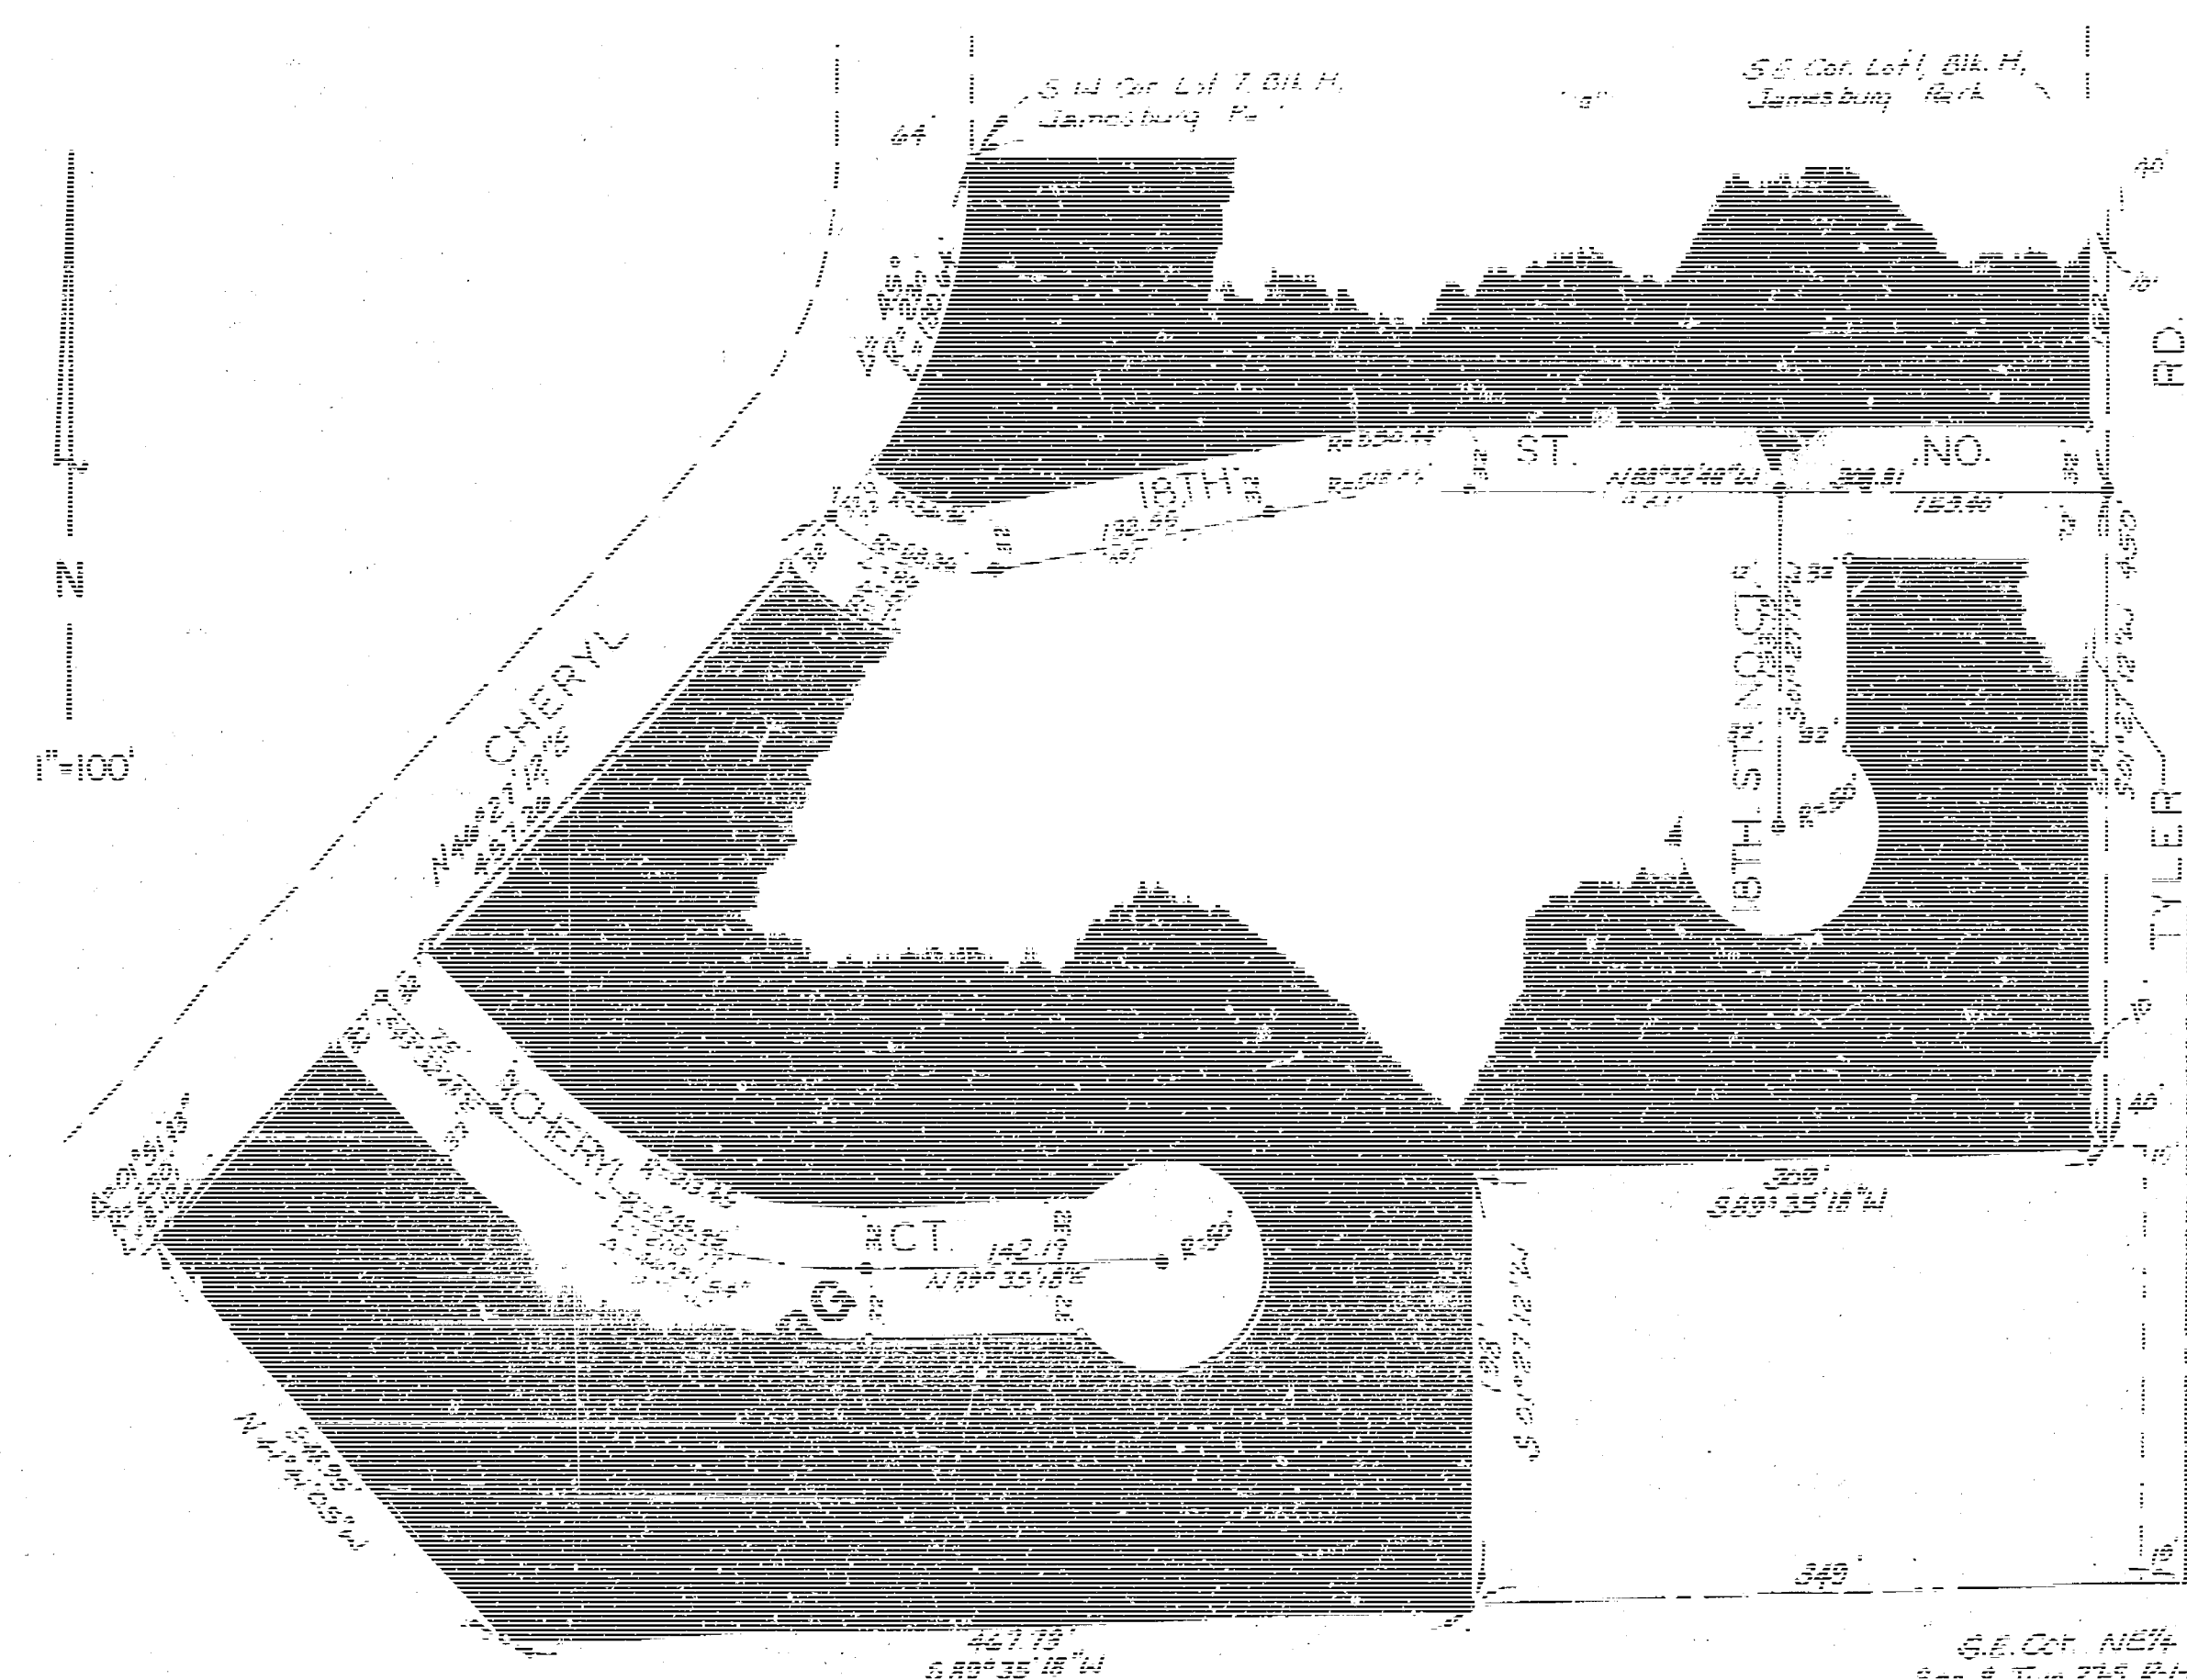


Benefit District

GENERAL NOTES

1. The Contractor shall be responsible for preserving property irons. The Contractor shall be required to re-establish any property irons which are destroyed or damaged by his construction operations. Such irons shall be re-established by a licensed land surveyor or a professional engineer in accordance with state laws.
2. The Contractor shall contact the necessary utility companies for any underground line locations to be located in the field prior to construction of the pavement.
3. Construction of Cheryl Court shall be co-ordinated with the construction of Lateral 4, Main 4, Westlink Sewer.
4. The Contractor shall be responsible for obtaining the proper driveway agreement forms and signatures thereon for all work done behind the property line.
5. All concrete combined curb and gutter to be constructed on this project is to be roll-type (3 5/8" x 14"). All top of curb elevations shown on the plans are for full-height (6 5/8") curb.
5. Curb shall be depressed to 14" through driveways.
6. No more than 10 driveways shall be constructed with this project. Contractor shall contact Leonard Maroltz at 265-2555 for locations of driveways.

CITY OF WICHITA, KANSAS
MICHAEL E. LINDEBAK CITY ENGINEER


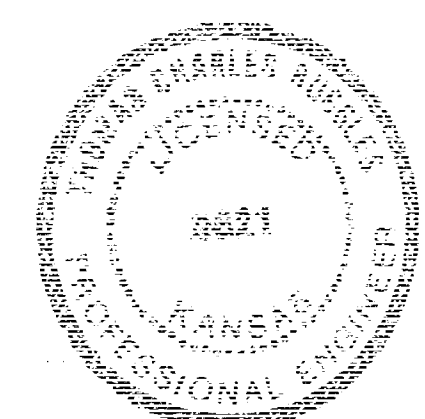


JUNE 1966



BAUGHMAN COMPANY, P.A.
SURVEYING & ENGINEERING
316/262-7271 • 330 LAURA • WICHITA, KANSAS 67211

FILMED FROM THE BEST
AVAILABLE COPY....

TYPICAL 35' PAVEMENT DETAILS

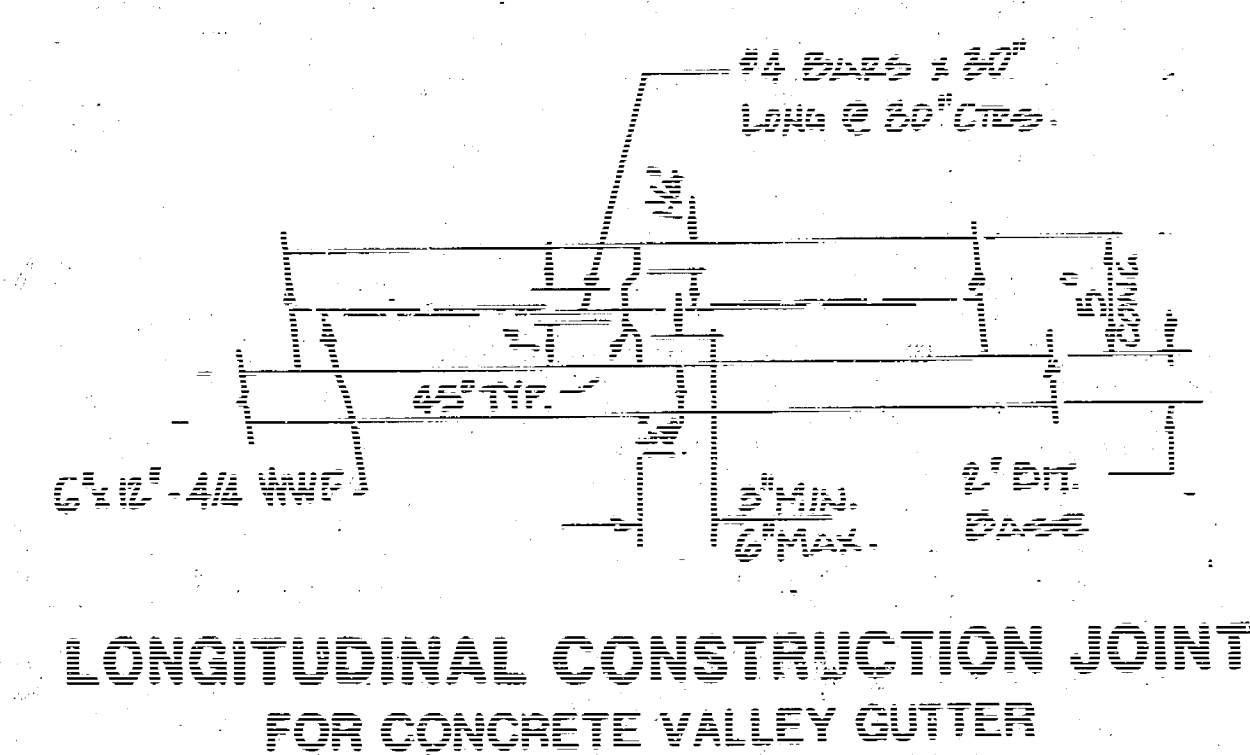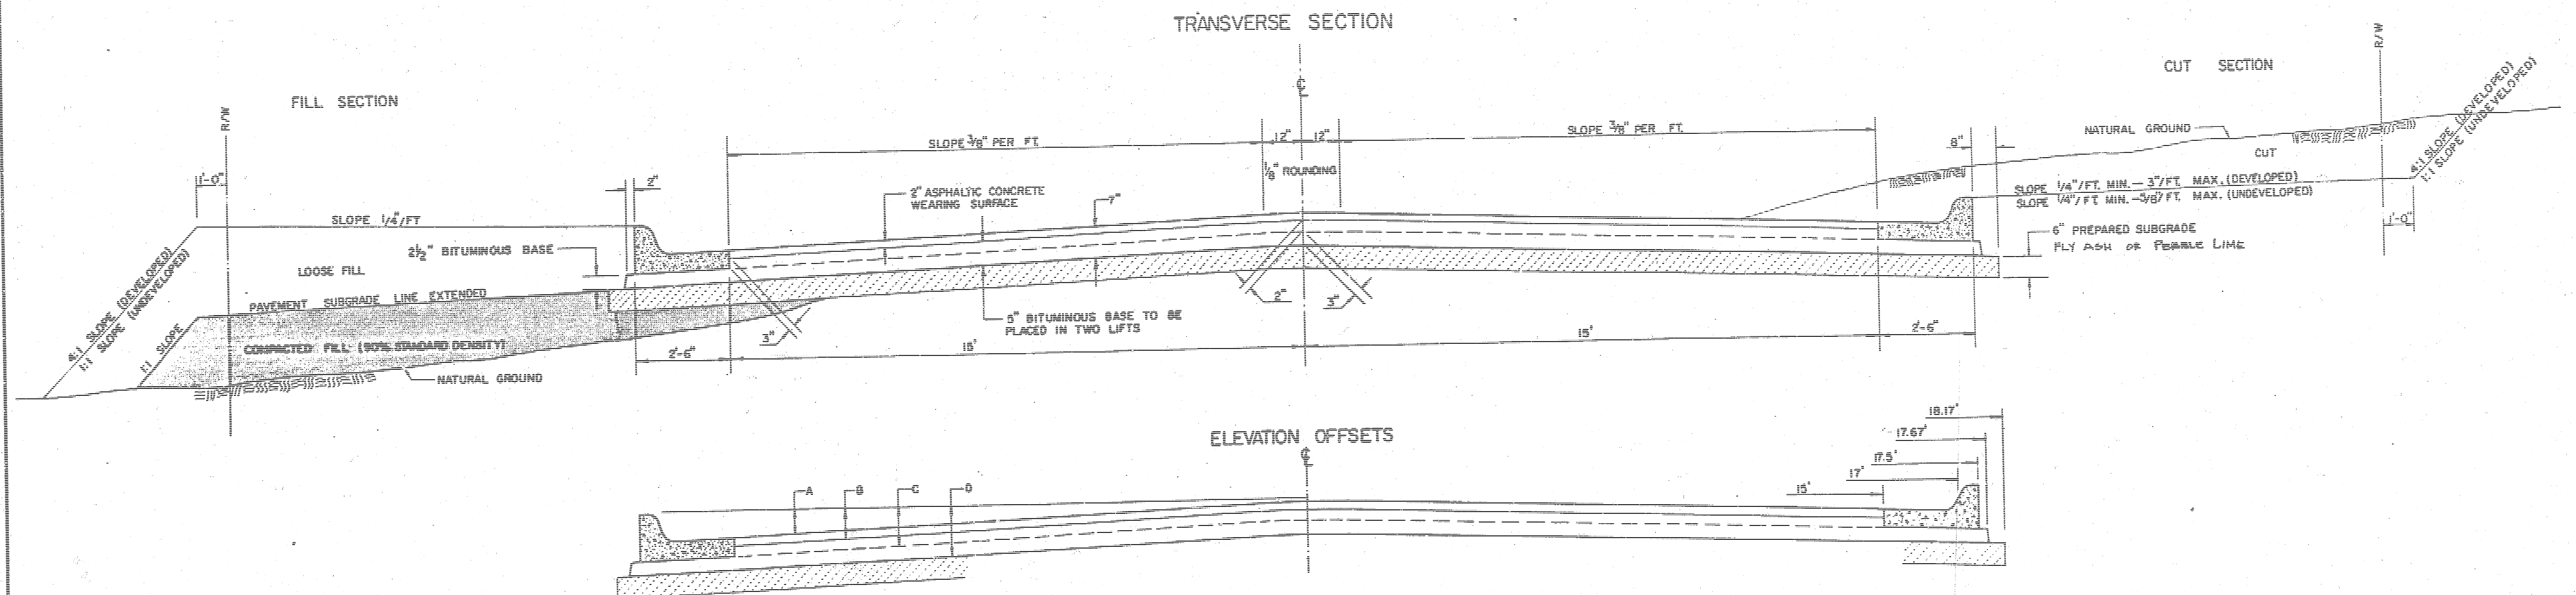


	DISTANCE FROM CENTERLINE (LT. & RT.)													
	0'	2'	4'	6'	8'	10'	12'	14'	15'	17'	17.5'	17.67'	19.17'	
A. TOP OF CURBS TO TOP OF SURFACE LIFT	0.04	0.08	0.14	0.21	0.29	0.33	0.39	0.46	0.49	—	—	—	—	
B. TOP OF CURBS TO TOP OF UPPER BASE LIFT	0.21	0.25	0.31	0.37	0.45	0.50	0.56	0.62	0.65	—	—	—	—	
C. TOP OF CURBS TO TOP OF LOWER BASE LIFT	0.37	0.43	0.50	0.57	0.67	0.72	0.79	0.87	0.90	0.98	1.00	1.00	—	
D. TOP OF CURBS TO TOP OF SUBGRADE	0.62	0.67	0.74	0.81	0.90	0.95	1.02	1.08	1.12	1.19	1.21	1.21	1.23	

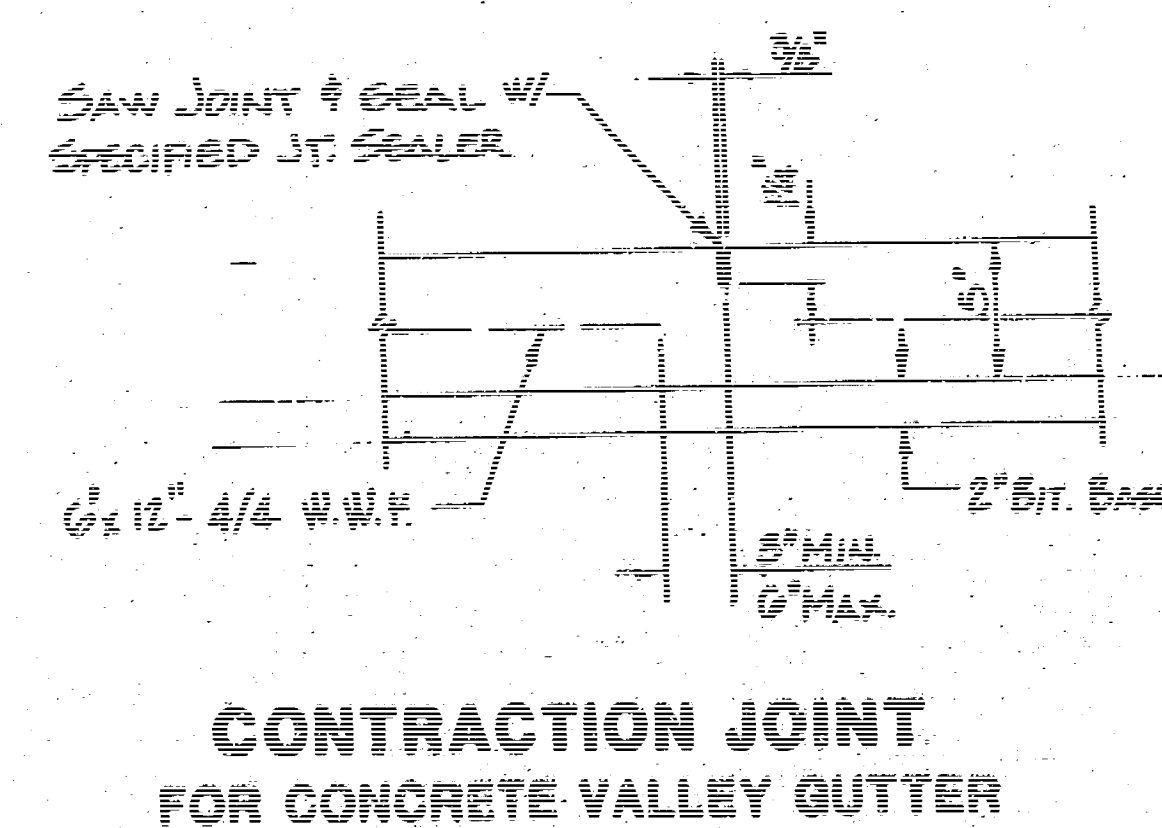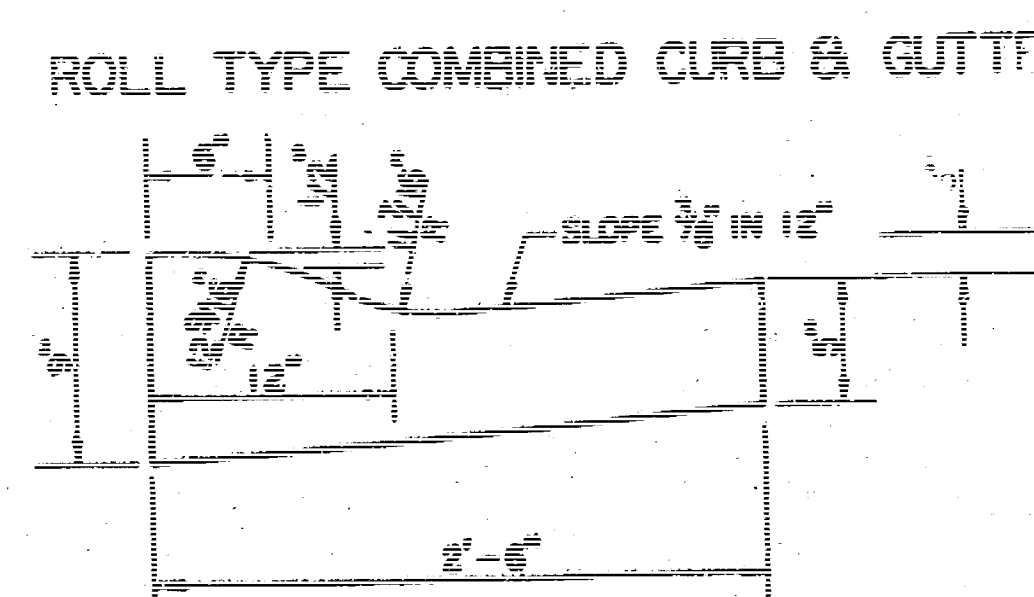

GENERAL NOTES

- 1) THE ASPHALTIC CONCRETE PAVEMENT BETWEEN THE COMBINED CURB AND GUTTER SHALL BE PAID AS SQUARE YARDS OF 7" ASPHALTIC CONCRETE (5" BITUMINOUS BASE).
- 2) THE BITUMINOUS BASE UNDER AND BEHIND THE COMBINED CURB AND GUTTER SHALL BE PAID AS SQUARE YARDS OF 2 1/2" BITUMINOUS BASE.
- 3) A TACK COAT OF EMULSIFIED ASPHALT (SC-1H OR CSS-1H) SHALL BE APPLIED AT AN APPROXIMATE RATE OF 0.05 GALLONS PER SQUARE YARD BETWEEN EACH LIFT OF ASPHALTIC MATERIAL.
- 4) BITUMINOUS BASE AND ASPHALTIC CONCRETE WEARING SURFACE SHALL BE PLACED WITH A LAYDOWN MACHINE HAVING AUTOMATIC CONTROLS FOR LINE AND GRADE.
- 5) CONSTRUCTION JOINTS IN EACH LIFT SHALL BE STAGGERED A MINIMUM DISTANCE OF ONE (1) FOOT FROM JOINTS IN PRECEDING LIFTS AND PLACED SO THAT A JOINT WILL BE CONSTRUCTED ON THE CENTERLINE OF THE TOP LIFT.
- 6) CONTRACTOR TO BID ONLY ONE SUBGRADE TREATMENT ALTERNATE WHEN ALTERNATES ARE PROVIDED IN THE PROPOSAL AND CONTRACT. THE ALTERNATE CHOSEN BY THE SUCCESSFUL BIDDER SHALL BE USED IN CONSTRUCTING THIS PROJECT.

TRANSVERSE CONSTRUCTION JOINTS

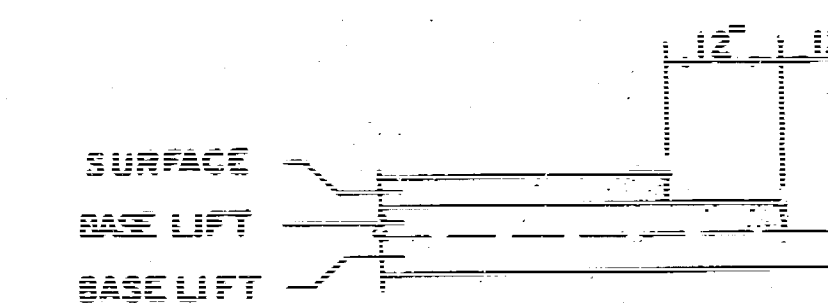

TRANSVERSE CONSTRUCTION JOINTS SHALL BE CONSTRUCTED IN FLEXIBLE BASE PAVEMENTS AT LOCATIONS WHERE PAVEMENT JOINTS EXISTING FLEXIBLE BASE PAVEMENT AS SHOWN BY THE DETAIL. ALL COSTS ASSOCIATED WITH THE CONSTRUCTION OF THE TRANSVERSE JOINT SHALL BE INCLUDED IN THE BID PRICE FOR SQUARE YARDS 7" ASPHALTIC CONCRETE (5" BITUMINOUS BASE).

7 INCH RESIDENTIAL ASPHALTIC CONCRETE
PAVEMENT WITH 5 INCH BITUMINOUS BASE
CITY OF WICHITA, KANSAS
PROJECT NUMBER
472-76-245-81429-000-000-001

BENCH MARK:
CITY OF WICHITA STD. DISC, 5' S. &
5' E. OF 1/4 SEC. CORNER 3, 17TH ST.
AND TYLER, ELEV. 172.40

STA. 0+15 BEGIN CONSTRUCTION.
REMOVE C&G. AT EXISTING
H.E. CONSTRUCT 7" REIN. VALLEY
GUTTER (5" CONC. & 2" BIT. BASE
W/ 3% MONOLITHIC ROLL CURBS).

SAW OR REMOVE TO
EXISTING JOINT.
MATCH PL. (TYP.)

P.V.I.
ELEV. 165.47
No V.C.

P.V.I.
ELEV. 166.48
No V.C.

P.V.I.
ELEV. 167.20
No V.C.

STA. 0+35.54 BEGIN
7" A.C. PAVEMENT W/
COMBINED C&G.
(ROLL-TYPE)

P.V.I.
ELEV. 165.47
No V.C.

P.V.I.
ELEV. 166.48
No V.C.

P.V.I.
ELEV. 167.20
No V.C.

1" = 20'

INTERSECTION QUANTITIES	
— S.Y. —	Concrete Pavement
— S.Y. —	Asphaltic Conc. Pavement (— " Bituminous Base)
— S.Y. —	Bituminous Base
— L.F. —	Combined Curb & Gutter
— S.F. —	Integral Curb
— S.F. —	4" Wheelchair Ramp
— S.F. —	4" Walk
— C.Y. —	Excavation
— C.Y. —	Compacted Fill
— Lbs. —	Reinforcing Steel
— S.Y. —	Manipulation
— Tons —	Line or Cement
— S.Y. V.G. —	Concrete & — " Asphaltic Concrete Base

SPECIAL NOTE

ALL CURB AND GUTTER ON THIS
PROJECT SHALL BE "ROLL-TYPE"
(3% & 1%). TOP OF CURB ELEV-
ATIONS SHOWN ARE FOR 6" CURB.

CURVE DATA BASED ON RADIUS				
STATION		CHORD LENGTH		TOTAL
ARC		OFF LT. C&G	OFF RT. C&G	DEFLECTION
0+15	—	—	—	0° 00' 00"
0+50	3.52'	—	4.52'	01° 00' 22"
0+55	0.03'	2.55'	—	00° 00' 55"
0+60	14.42'	19.35'	18.92'	04° 41' 06"
0+70	25'	17.87'	31.94'	08° 06' 19"
1+00	25'	17.87'	31.94'	08° 06' 19"
1+10	18.32'	13.16'	22.52'	05° 57' 46"

DEFLECTION / FT. = 0.324213°

CURVE DATA BASED ON RADIUS				
STATION		CHORD LENGTH		TOTAL
ARC		OFF LT. C&G	OFF RT. C&G	DEFLECTION
2+50	—	—	—	0° 00' 00"
2+75	24.06'	26.13'	12.80'	01° 15' 47"
3+00	25'	20.30'	28.79'	01° 21' 35"
3+25	25'	24.30'	23.79'	01° 21' 35"
3+50	25.65'	20.87'	26.81'	01° 24' 04"

DEFLECTION / FT. = 0.055255°

EARTHWORK QUANTITIES:

EXCAVATION	2724 Cu.Yds.
+10%	272
TOTAL	2996 Cu.Yds.


MANIPULATION

5786 Cu.Yds.	
20 Cu.Yds.	
3 Cu.Yds.	
31 Cu.Yds.	

18th STREET NORTH

Proj. no. 472-70-246-61428-000-000-001

FILMED FROM THE BEST
AVAILABLE COPY

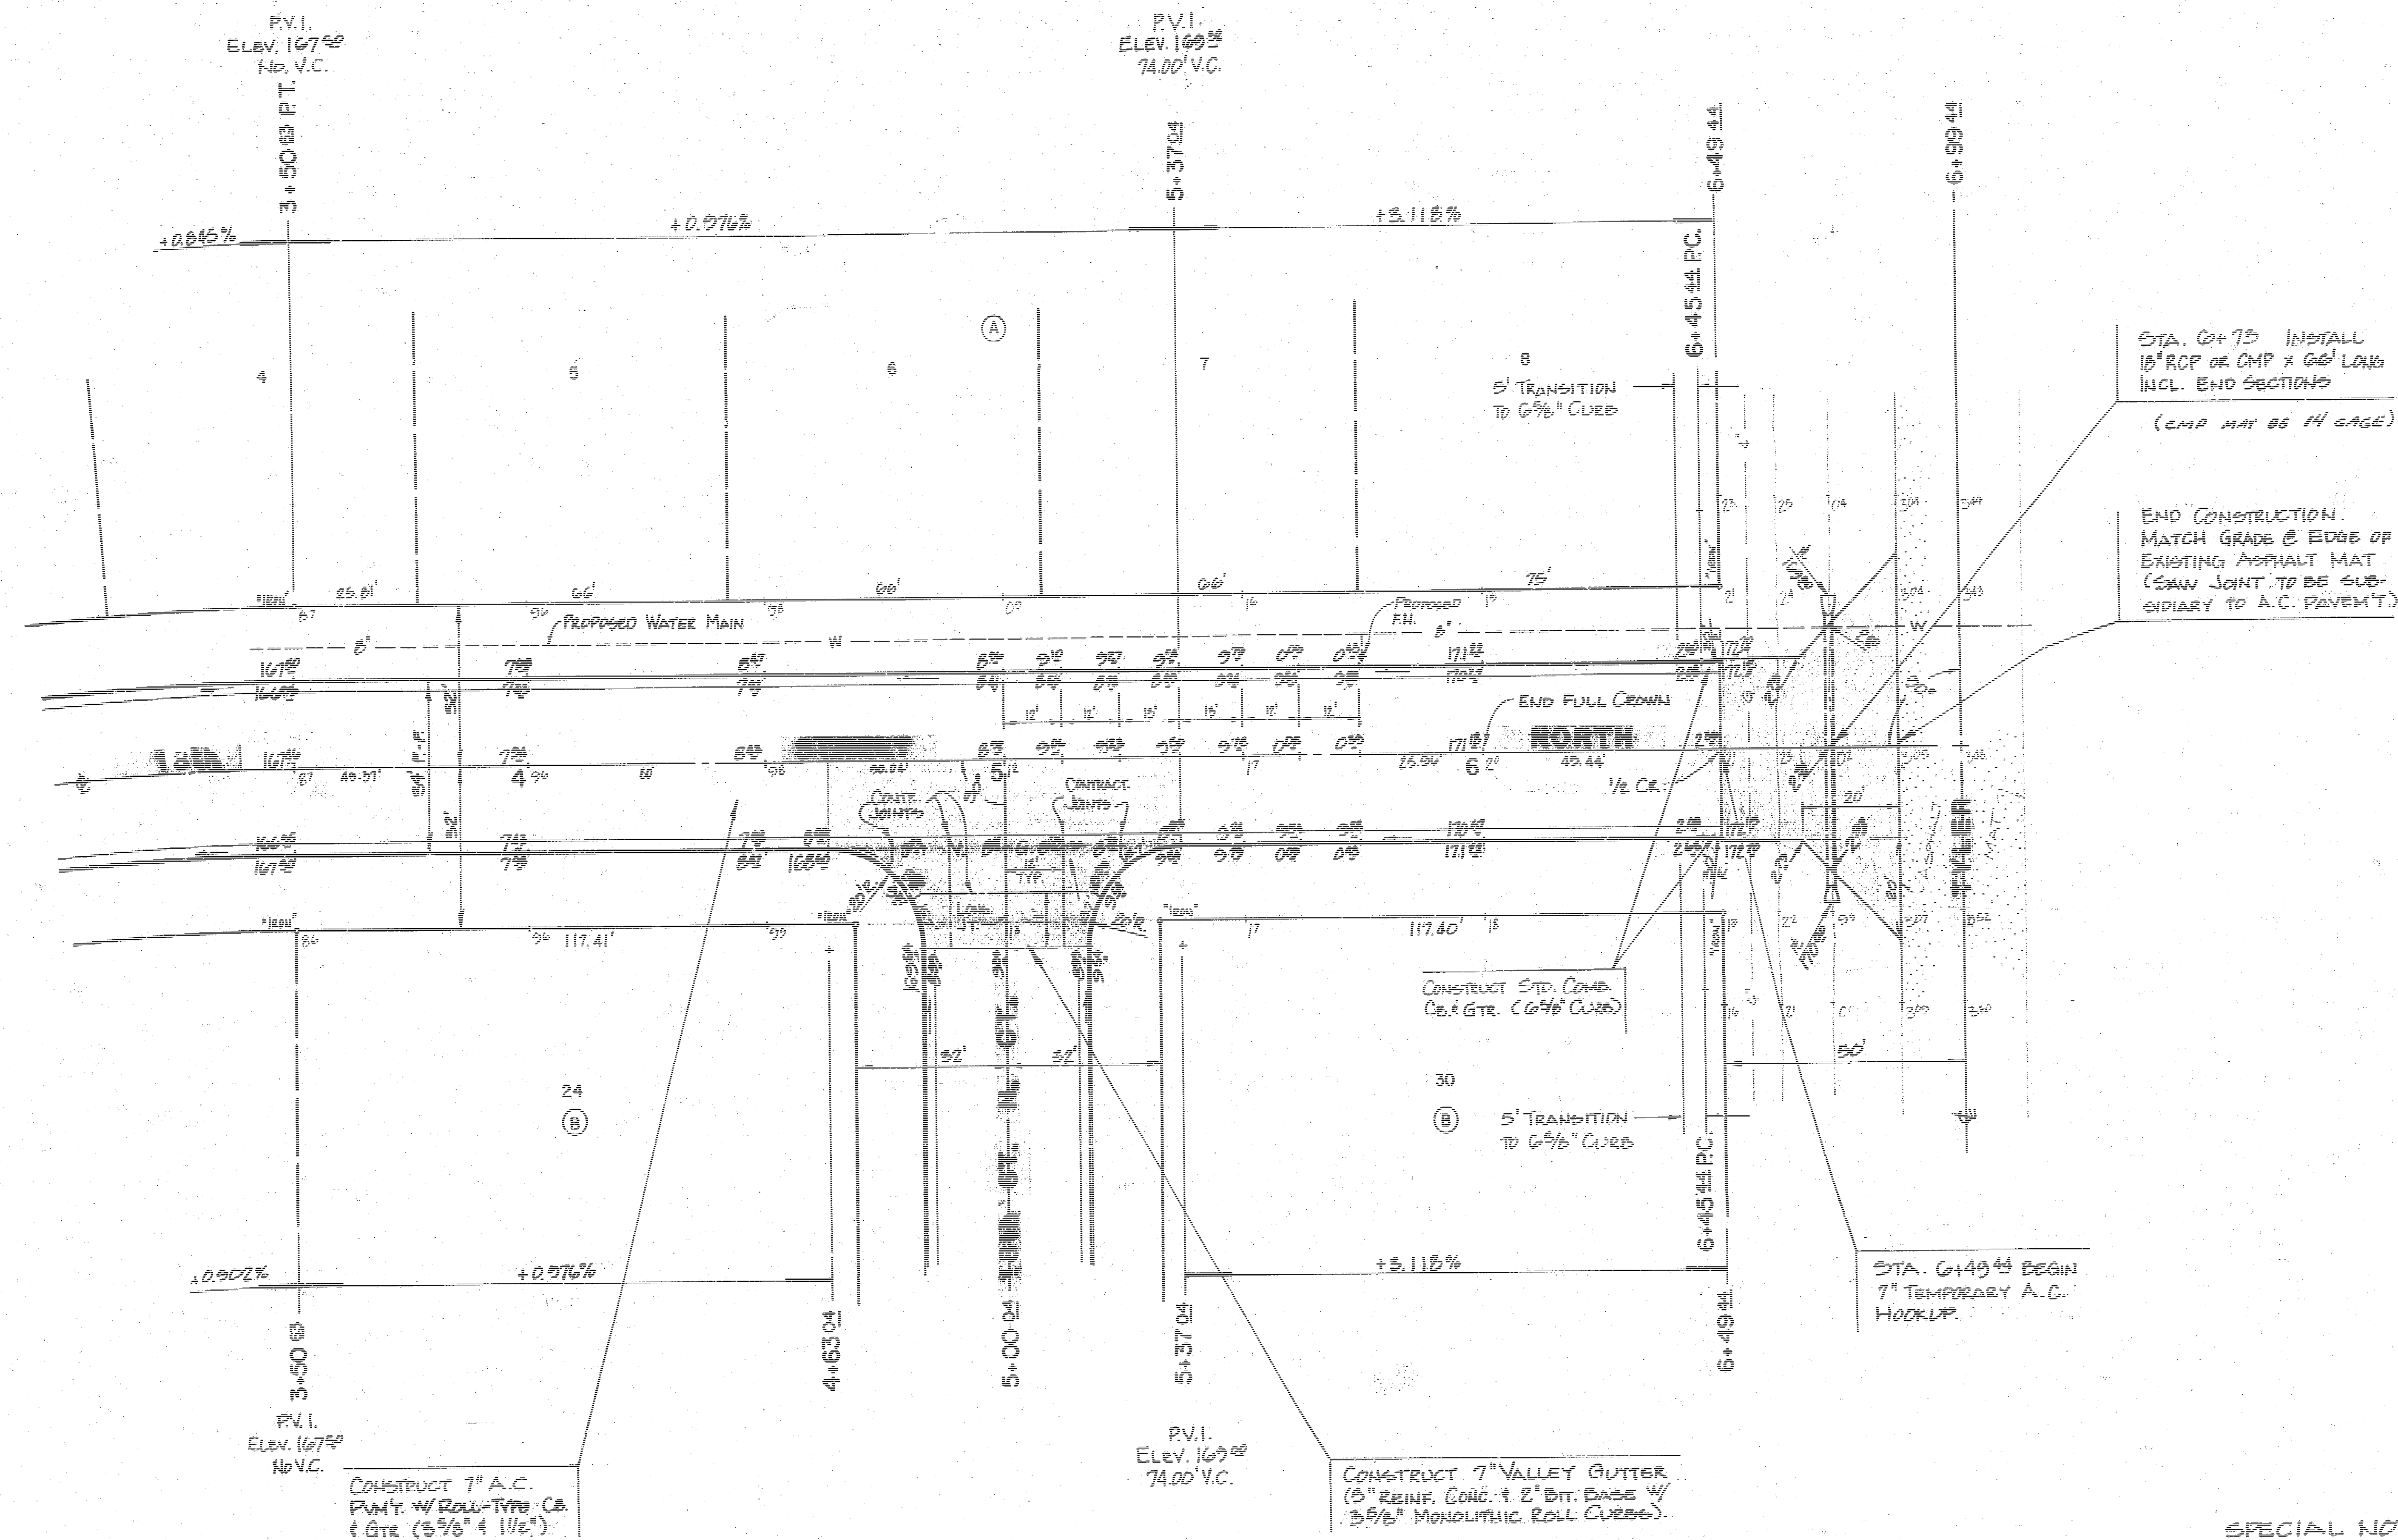


INTERSECTION QUANTITIES	
12.5	S.Y. Concrete Pavement
12.5	S.Y. 7" Asphalt Conc. Pavement (5" Bituminous Base)
12.5	S.Y. Bituminous Base
12.5	L.F. Combined Curb & Gutter
12.5	L.F. Integral Curb
12.5	S.F. 4" Wheelchair Ramp
12.5	S.F. 4" Walk
12.5	C.Y. Excavation
12.5	C.Y. Compacted Fill
12.5	Lbs. Reinforcing Steel
12.5	S.Y. Manhole
12.5	Tone Lines or Cement
12.5	S.Y. V.G. Concrete & Asphalt Concrete Base

SPECIAL NOTE
ALL CURB AND GUTTER ON THIS PROJECT SHALL BE "ROLL-TYPE".

18th STREET NORTH

Proj. no. 475-76-246-81429-000-000-001

N
1" = 20'

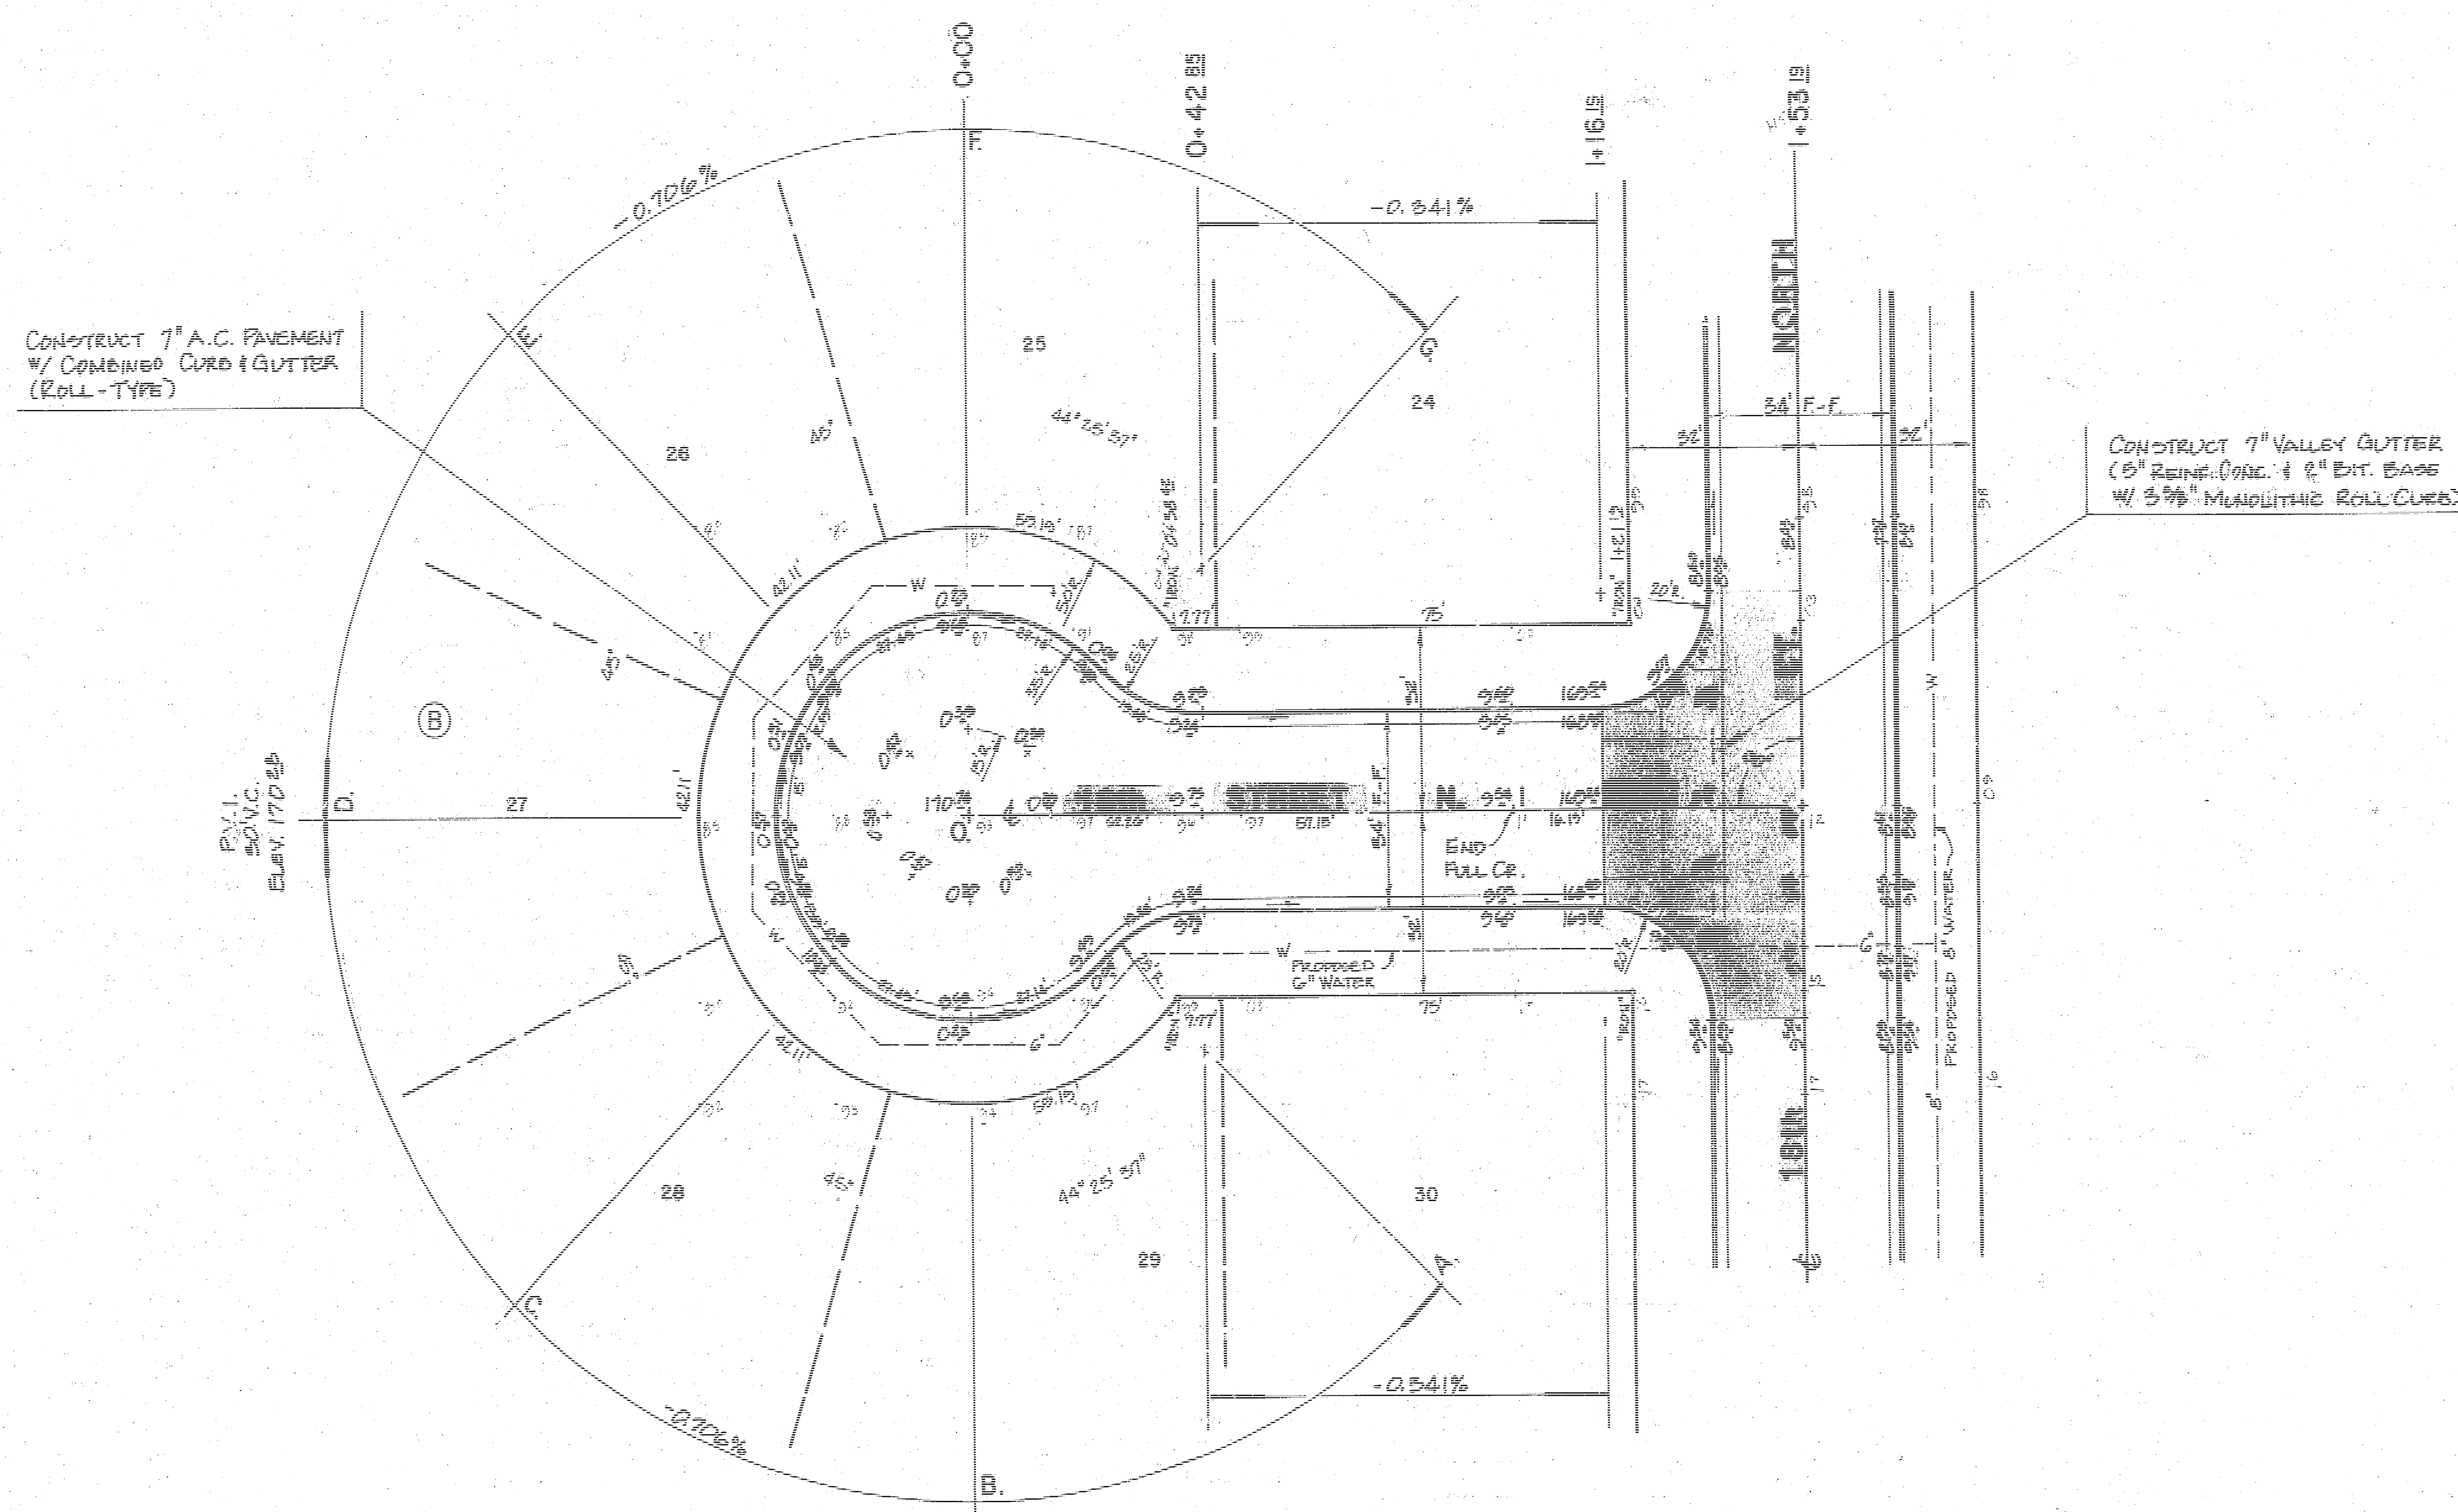

SPECIAL NOTE
ALL CURB AND GUTTER ON THIS
PROJECT SHALL BE "ROLL-TYPE".

18th STREET NORTH COURT

Proj. no. 472- 445-81428-000-000-001

FILMED FROM THE BEST
AVAILABLE COPY

BENCH MARK:
W. RIM OF MANHOLE, 56' S.E.
OF S.W. COR. LOT 4, BLK. B,
JAMESBURG PARK 2ND ADD.
ELEV. 165.66


STA. 0+15 BEGIN CONSTRUCTION.
REMOVE CO. & GTR. @ EXISTING H.E.
LINE. CONSTRUCT 7" VALLEY GUTTER
(5" MIN. CONC. & 2" DIF. BASE
W/ 5% SLOPE) MATCHING ROLL-TYPE CURBS.

CONSTRUCT TYPE 1A INLET OVER
EXIST. 18" R.C.P. (W-4" L")
TOP 161.10, FL. 15' (E) 156.47
FL. EXIST. 18" (SW) 156.22

STA. 0+37 BEGIN 7" A.C.
PAVEMENT W/ COMBINED CURB
& GUTTER (ROLL-TYPE).

STA. 0+41 (20.5' LT.)
CONSTRUCT TYPE 1A INLET
(W-4" L") TOP 161.80
FL. 15' (SW) 157.06

STA. 0+41 (20.5' RT.)
CONSTRUCT TYPE 1A
INLET (W-4" L") TOP
161.80, FL. 15' (NE) 157.14
FL. 15' (W) 157.04

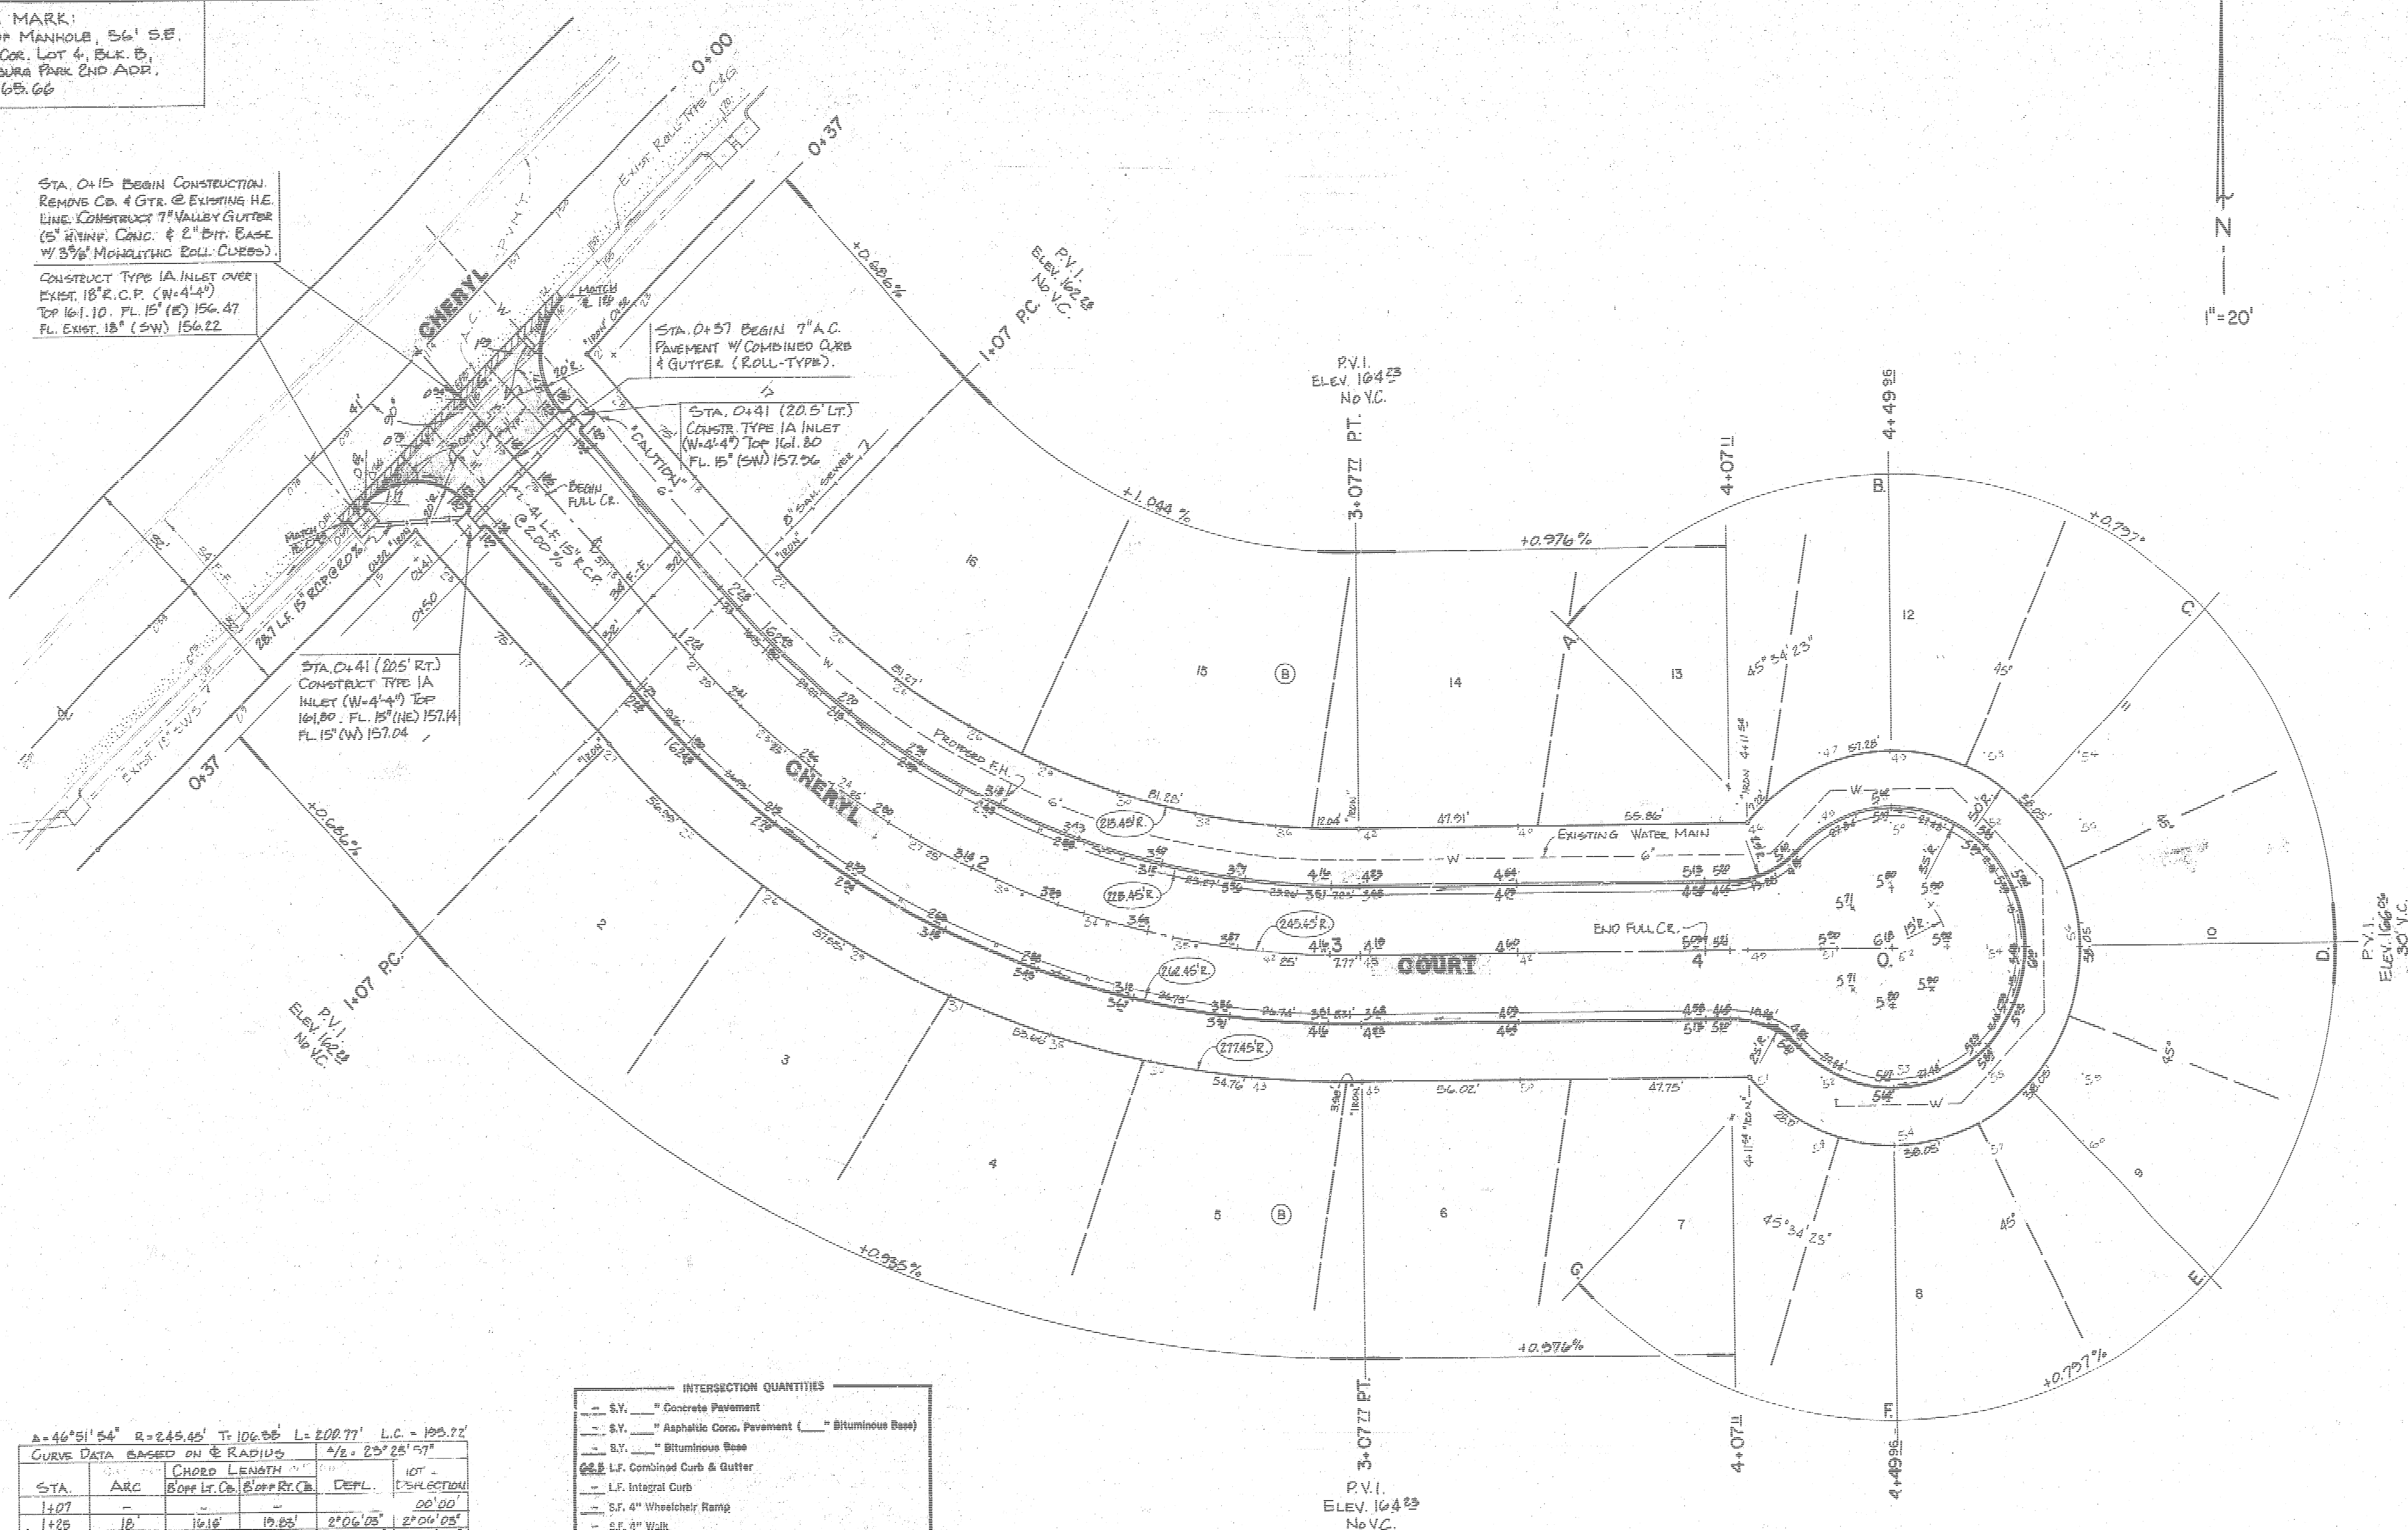

$\Delta = 46^\circ 51' 54''$ $R = 245.45'$ $T = 106.85'$ $L = 202.71'$ $L.C. = 105.72'$

CURVE DATA BASED ON Δ RADIUS $\Delta/2 = 23^\circ 25' 57''$

STA.	ARC	CHORD LENGTH	CHORD BET. LT. & RT. C.	DEFL.	LOT DEVIATION
1+07	-	-	-	-	00' 00"
1+25	18'	19.16'	19.25'	2° 06' 05"	2° 04' 05"
1+50	25'	24.44'	27.55'	3° 53' 04"	5° 01' 07"
1+75	"	"	"	2° 55' 44"	7° 56' 11"
2+00	"	"	"	2° 55' 08"	10° 51' 15"
2+25	"	"	"	2° 55' 05"	13° 46' 00"
2+50	"	"	"	2° 55' 05"	16° 41' 24"
2+75	"	"	"	2° 55' 04"	19° 36' 28"
3+00	25'	24.44'	27.55'	2° 55' 04"	22° 31' 32"
3+25	"	"	"	2° 55' 04"	25° 26' 36"
3+50	"	"	"	2° 55' 04"	28° 21' 40"
3+75	"	"	"	2° 55' 04"	31° 16' 44"
4+00	25'	24.44'	27.55'	2° 55' 04"	34° 11' 48"
4+25	"	"	"	2° 55' 04"	37° 06' 52"
4+49.95	77'	67.65'	67.65'	0° 54' 55"	23° 15' 57"

DEFL. 1 FT. = 0.11671"

INTERSECTION QUANTITIES

- S.V.	" Concrete Pavement
- S.V.	" Asphaltic Conc. Pavement (" Bituminous Base)
- B.V.	" Bituminous Base
- C.C.	" L.F. Combined Curb & Gutter
- L.F.	" Integral Curb
- S.F.	" 4" Wheelchair Ramp
- S.F.	" 6" Walk
- C.V.	" Excavation
- C.V.	" Compacted Fill
- Lbs.	" Reinforcing Steel
- S.Y.	" Manhole
- Tons	" Lime or Cement
- S.Y.	" V.G. " Concrete & " Asphaltic Concrete Base

SPECIAL NOTE


ALL CURB AND GUTTER ON THIS
PROJECT SHALL BE "ROLL-TYPE".

CHERYL COURT
WITH INCIDENTAL DRAINAGE


Proj. no. 472-79-246-01429-000-000-001

FILMED FROM THE BEST
AVAILABLE COPY.....


65°
EXC
270.4 CY

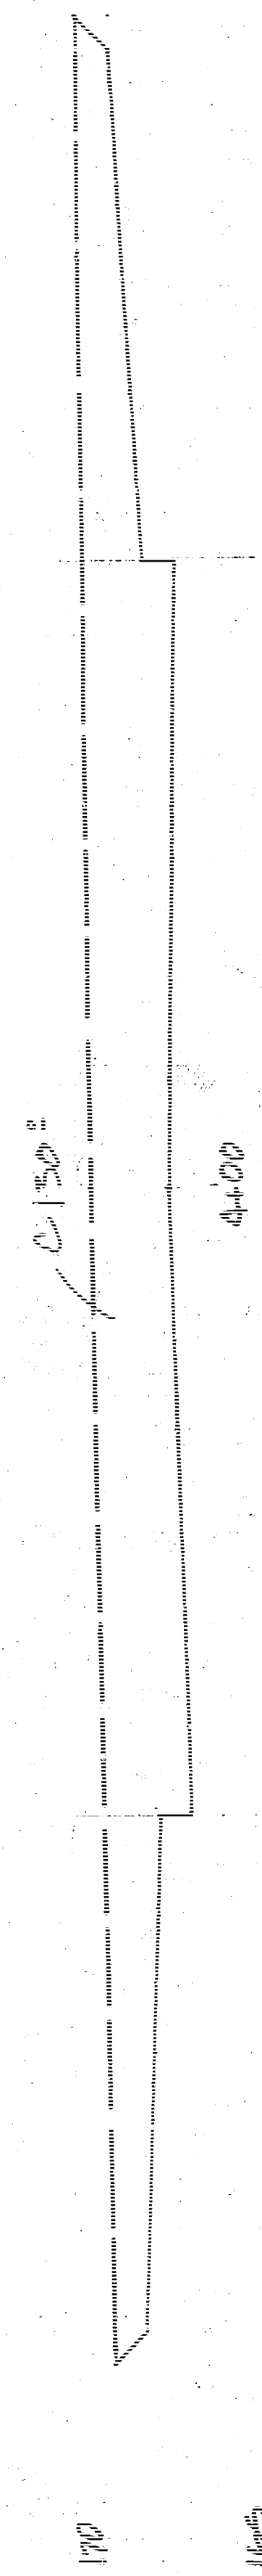


50
EXC
228.5 CY

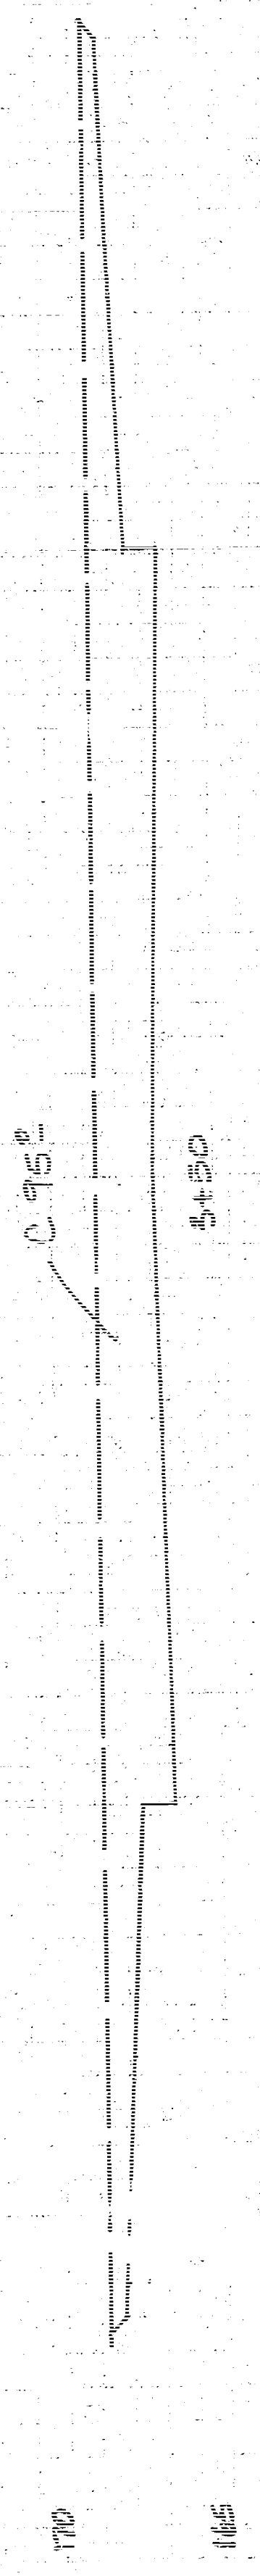

50
EXC
198.1 CY

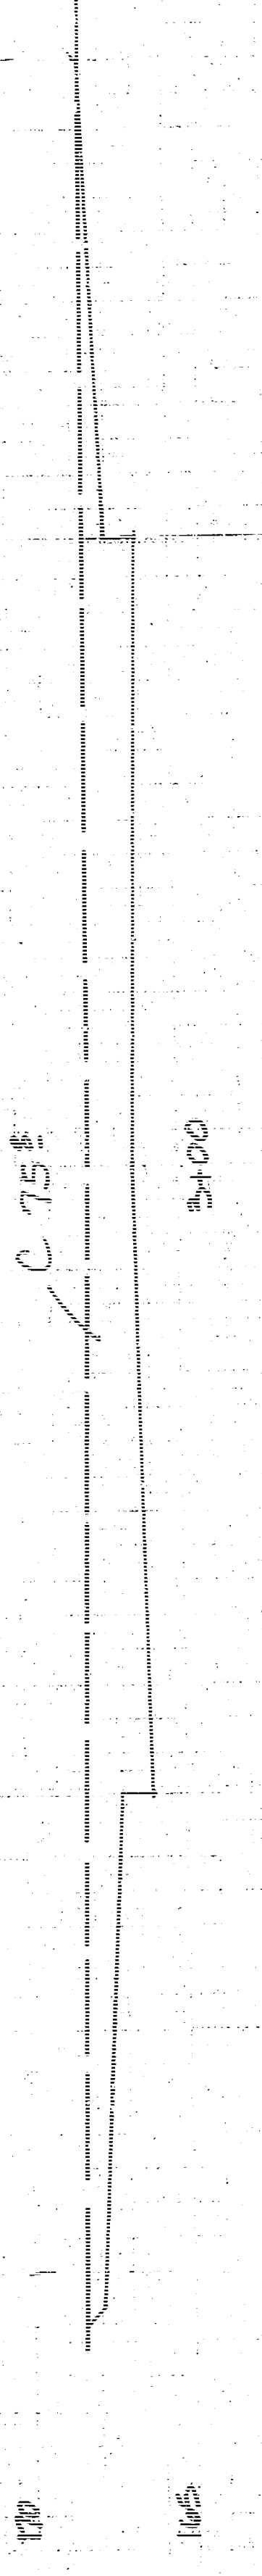


50
EXC
198.5 CY

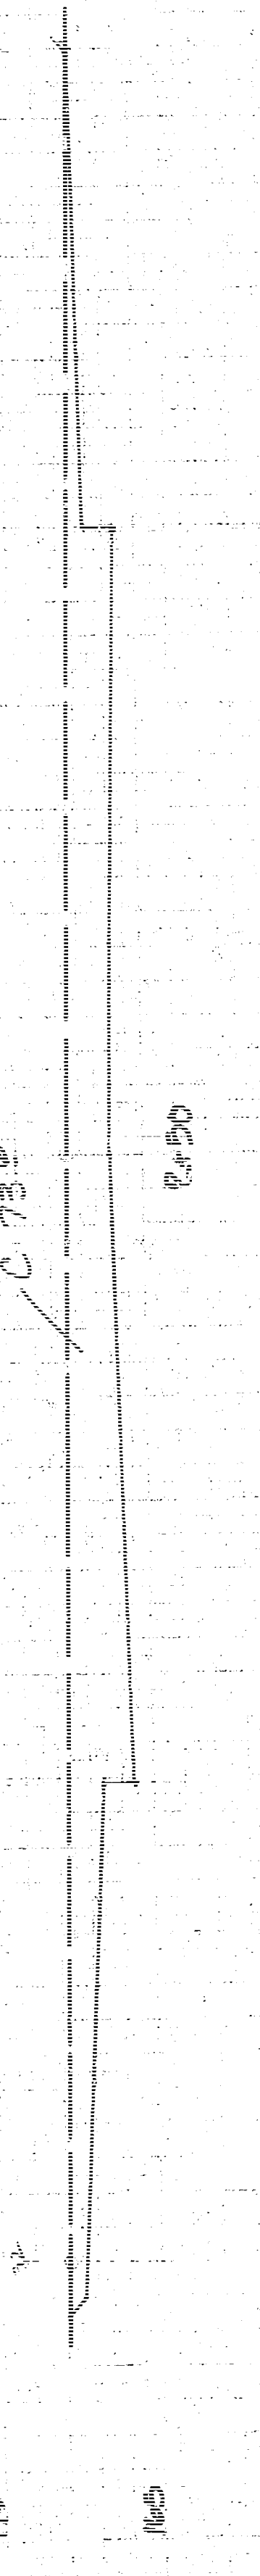


50
EXC
190.1 CY




50
EXC
110.2 CY
LF
3.5 CY

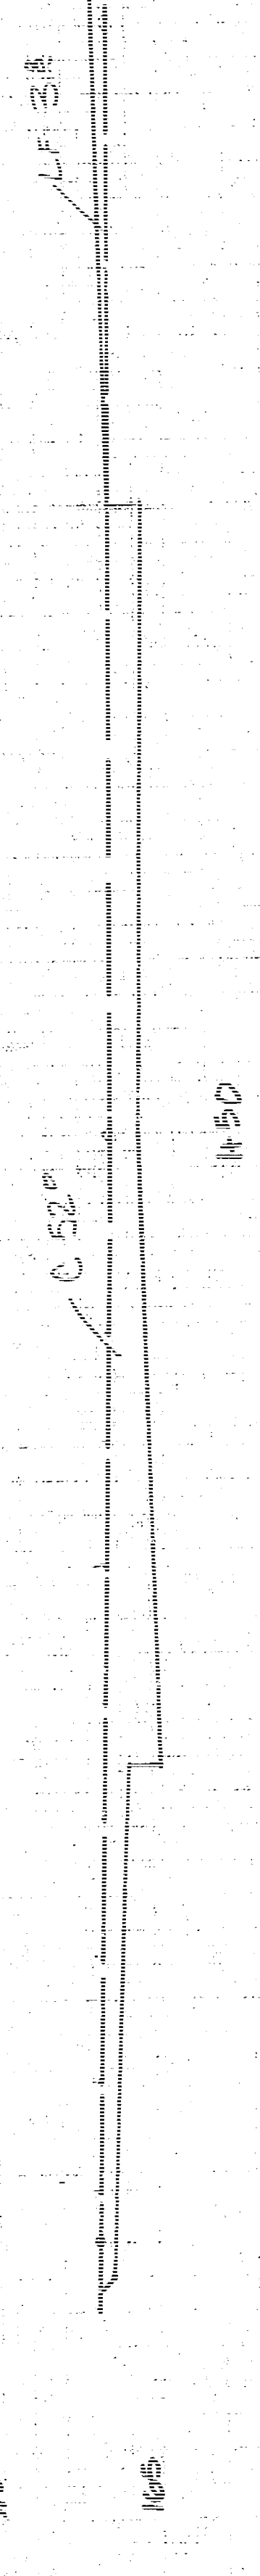


50
EXC
71.8 CY
LF
10.9 CY

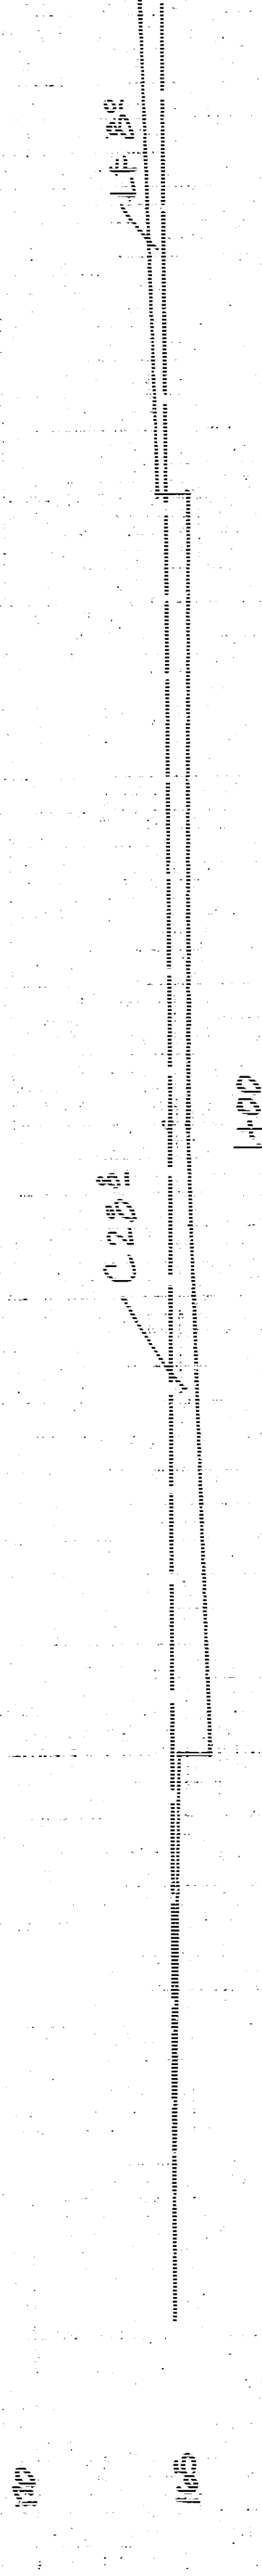

50
EXC
52.3 CY
LF
22.0 CY

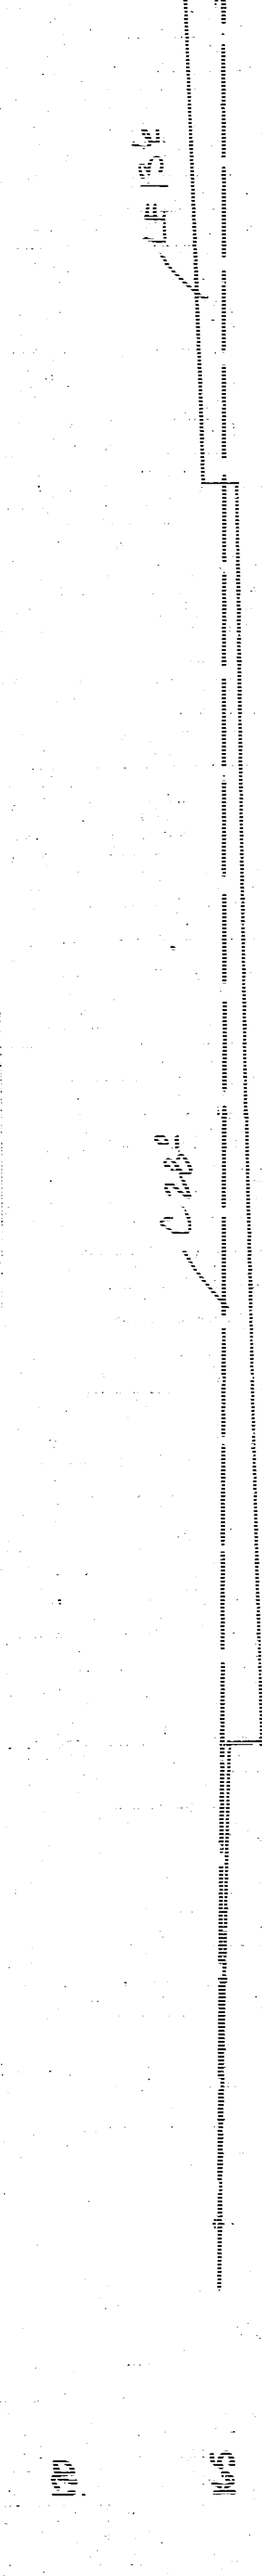


13
EXC
12.6 CY
LF
6.7 CY

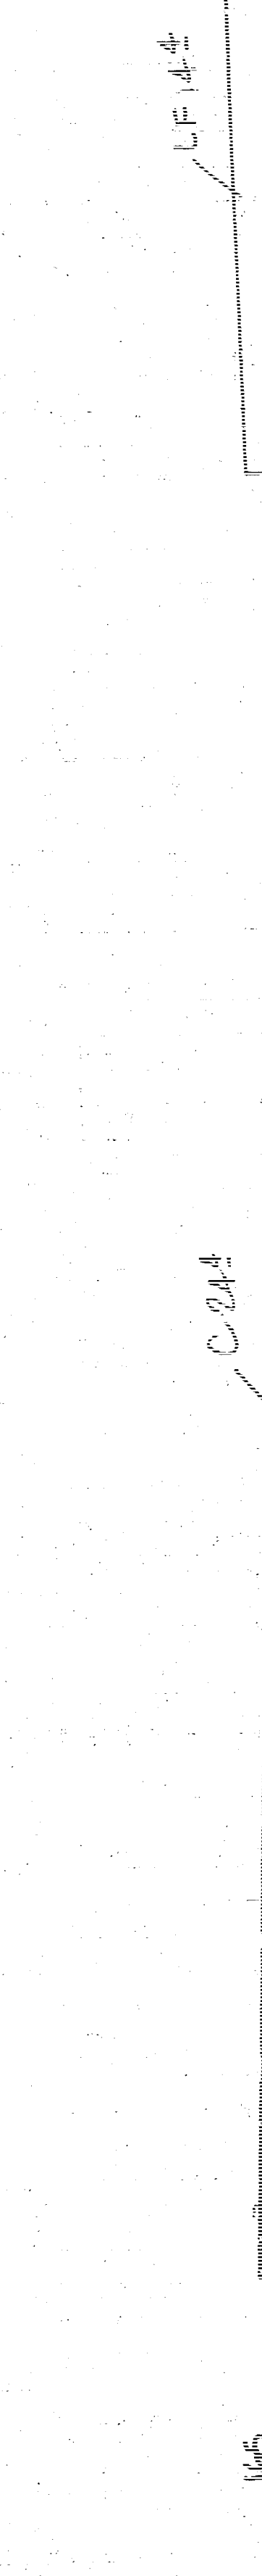

22
EXC
29.9 CY
LF
5.9 CY



14
EXC
1.4 CY
LF
1.4 CY

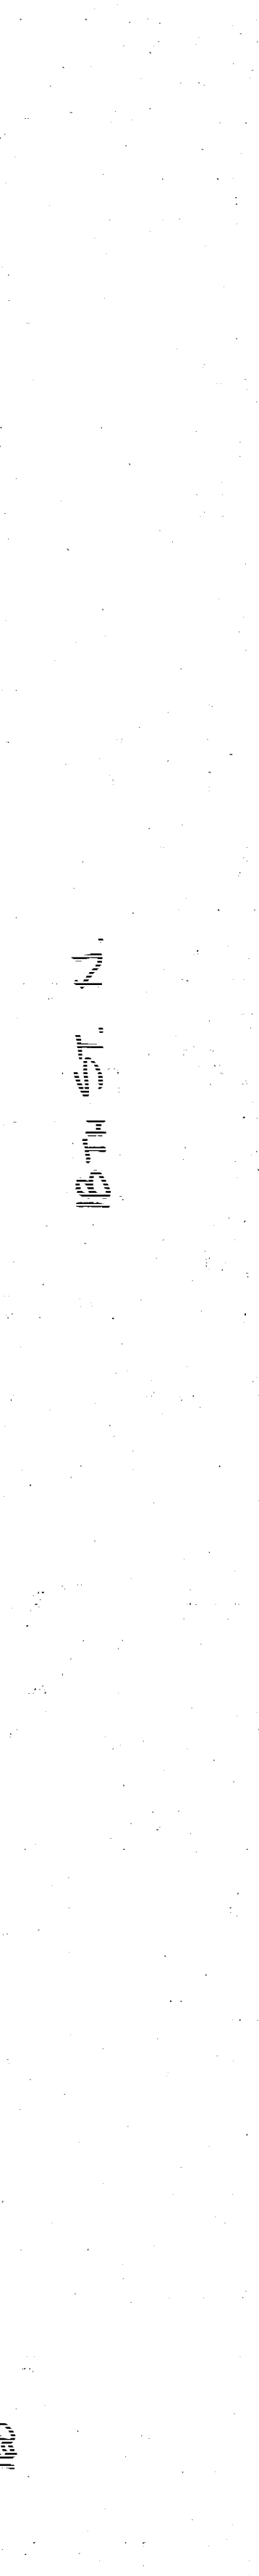

SHEET TOTALS
EXCAVATION 1195.1 CY
LOOSE FILL 470 CY
MANIPULATED FILL 0

0+15
18TH ST. N.

