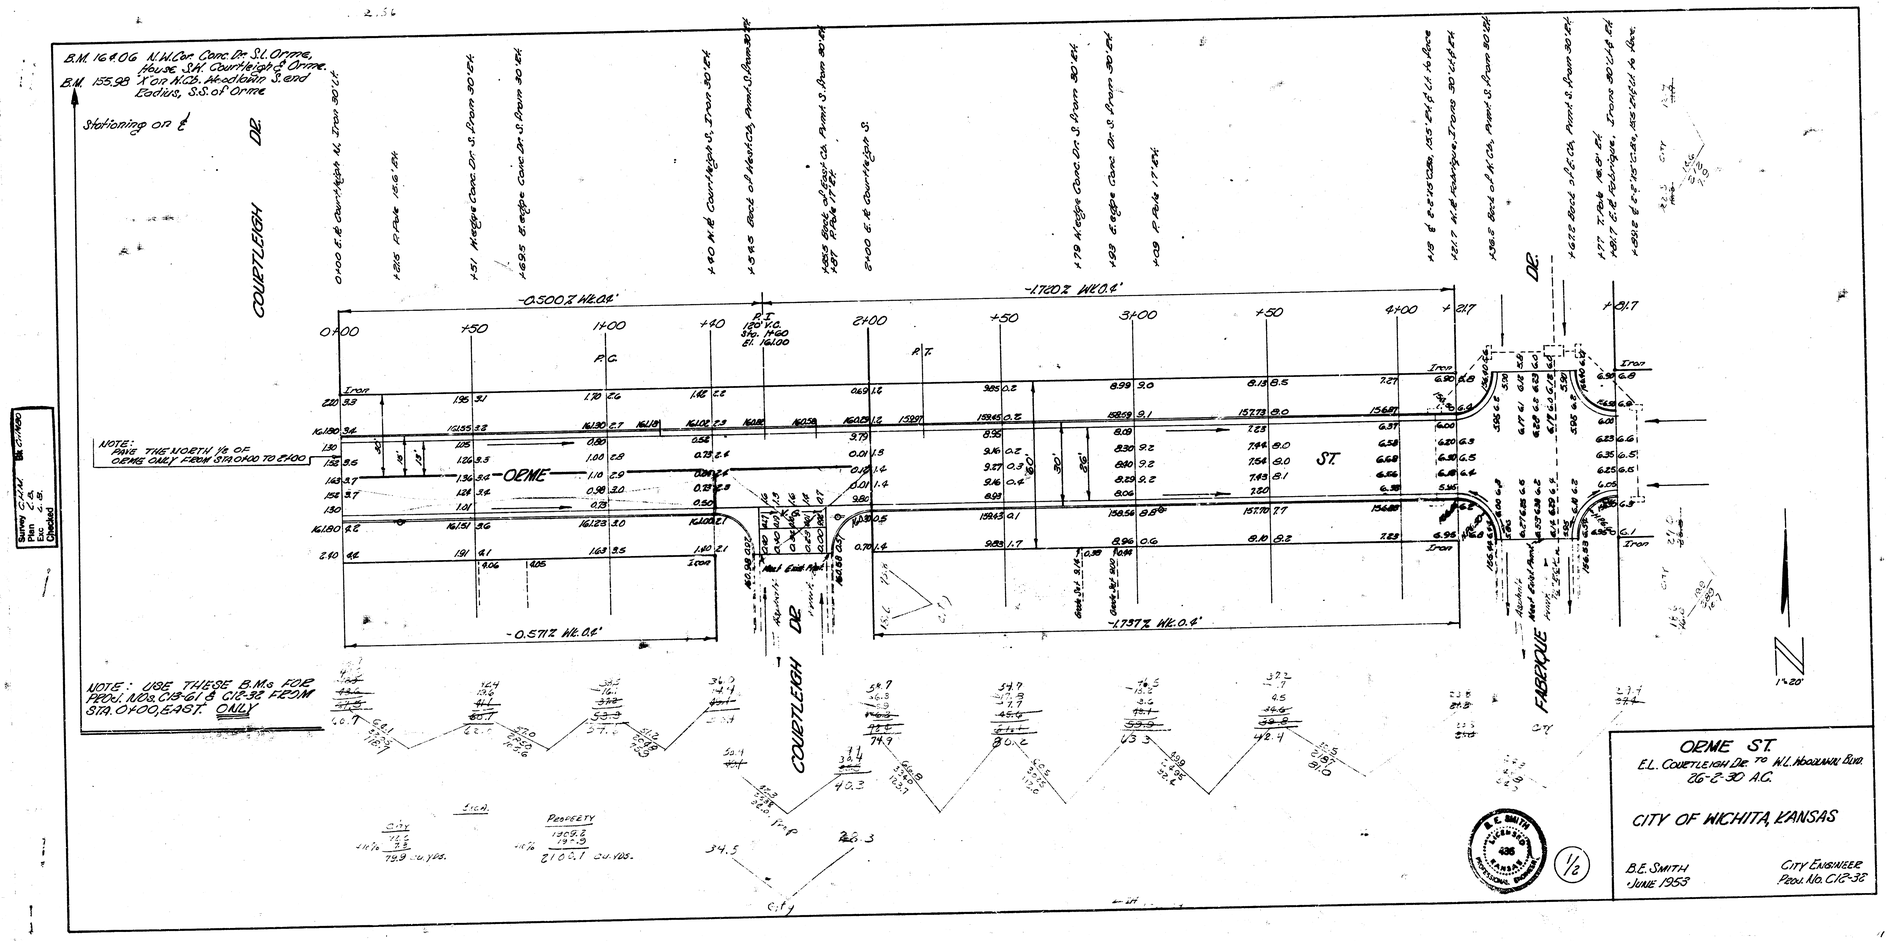
B.M. 164.06 N.W. Cor. Conc. Dr. S.L. Orme, House S.W. Courtleigh & Orme.
Stationing on ℄
COURTLEIGH DR.
OREME
ST.
-0.500% WE 0.4'
-1.720% WE 0.4'
-0.571% WE 0.6'
-1.737% WE 0.4'
NOTE: PAVE THE NORTH ½ OF OREME ONLY FROM STA. 0+00 TO 5+00
NOTE: USE THESE B.M.s FOR PROJ. NOS. C13-61 & C12-32 FROM STA. 0+00, 5.4 S.T. ONLY
Survey
Plan
Elev.
Checked
1=20'
OREME ST.
E.L. COURTLEIGH DR. TO W.L. WOODLAWN BLVD.
26-2-30 A.C.
CITY OF WICHITA, KANSAS
B.E. SMITH
JUNE 1953
CITY ENGINEER
PROJ. NO. C12-32
1/2

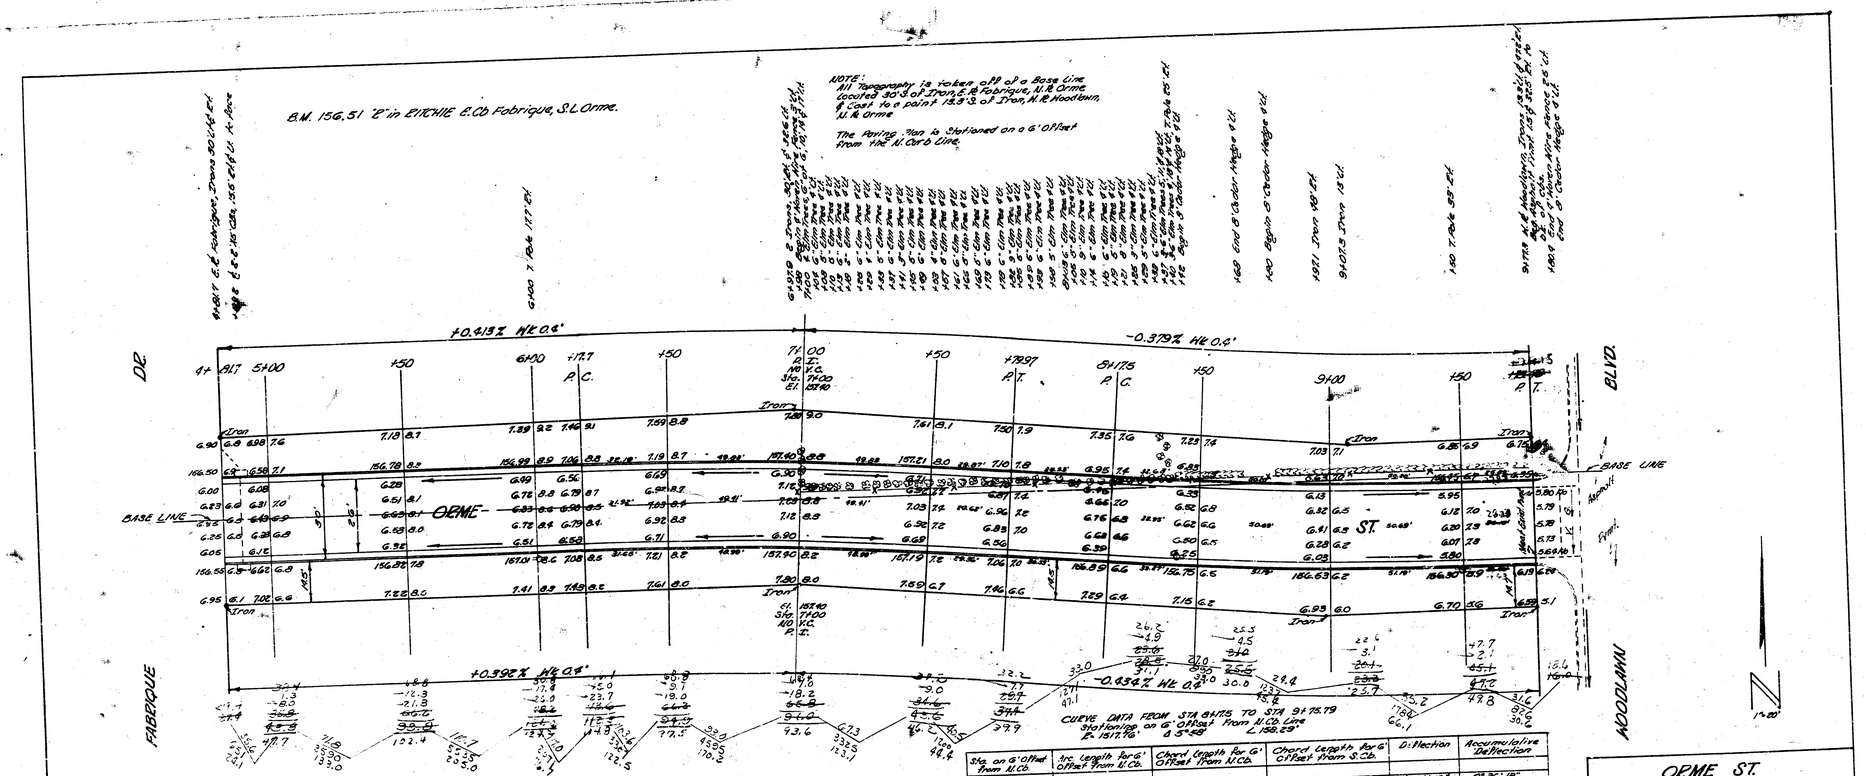



CURVE DATA FROM STA 8+17.5 TO STA 9+75.79
Stationing on 6' Offset from N.Cb. Line
L 158.29'

Sta. on 6' Offset from N.Cb.	Arc Length for 6' Offset from N.Cb.	Chord Length for 6' Offset from N.Cb.	Chord Length for 6' Offset from S.Cb.	Deflection	Accumulative Deflection
