Orme St.—B.L. Greenwood to W.L. Hydraulic

BM Elev. 104.24 "J" in power opp. int. & cl. N.S. one Tamric & Ave

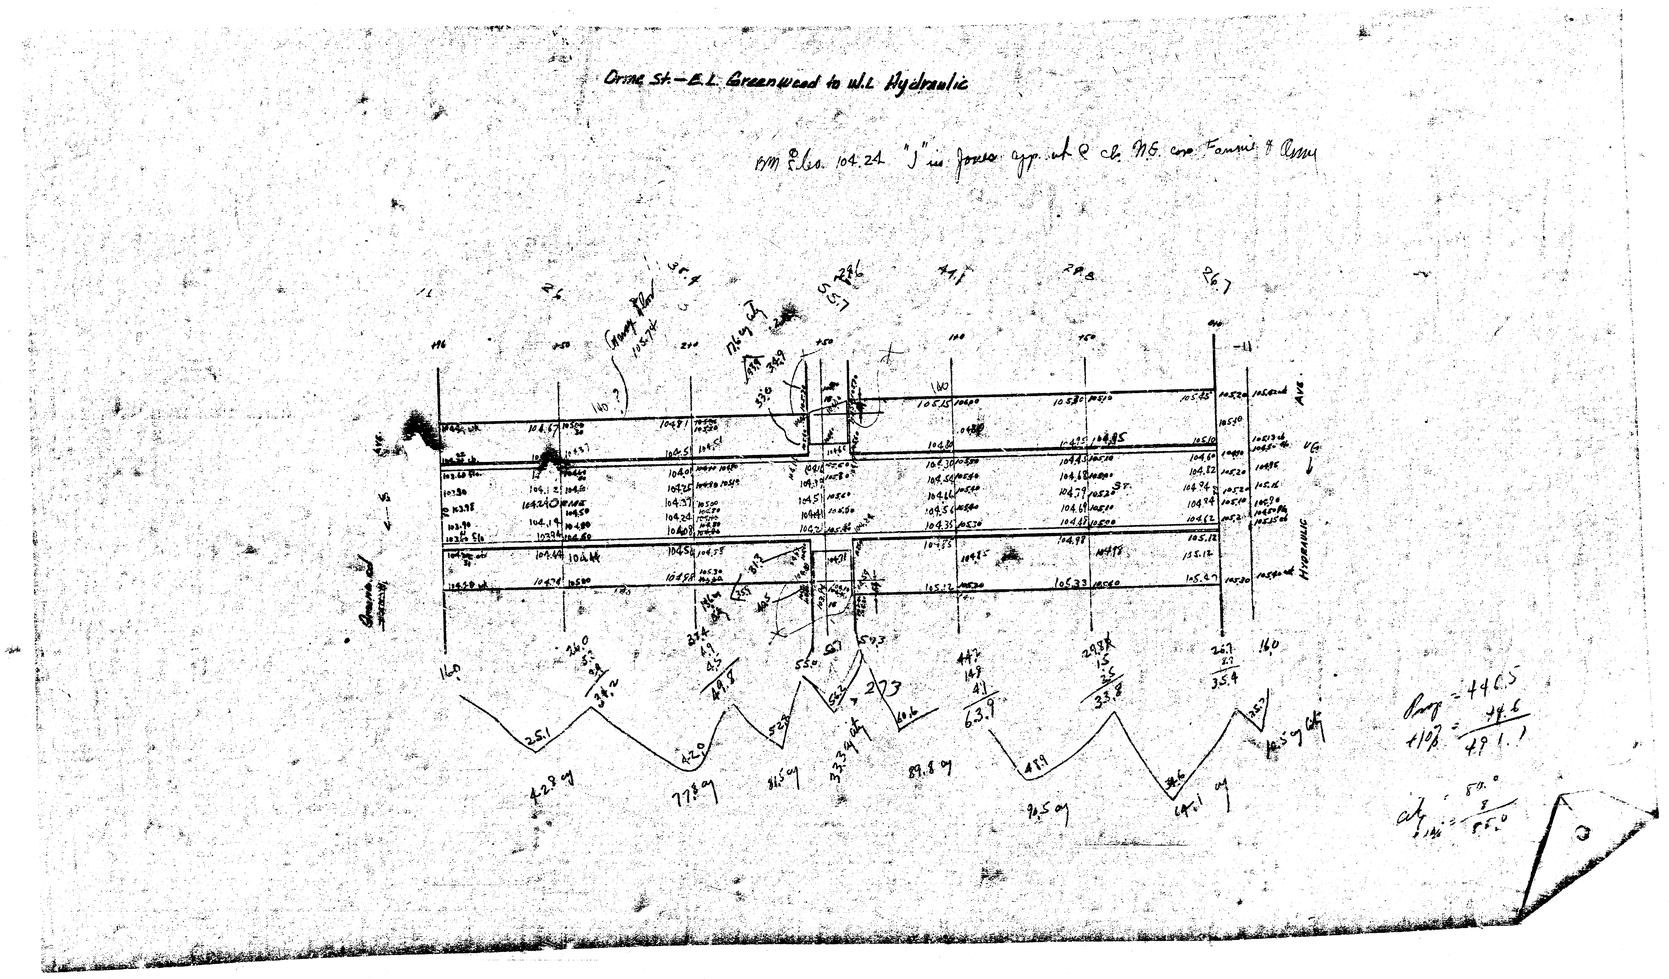
Hydraulic
Ave.
Grade Elev.
Grade Elev.
Grade Elev