BK McG #4

BM 104.15 "G" IN GLOBE W.L. MOSLEY N.C. OF OSIE
BM 102.96 "G" IN GLOBE ON C.B. ℄ W.K. N. NW. COR. OSIE & WASHINGTON
BM 102.82 STANDARD S.E. CORNER HARRY & WASHINGTON

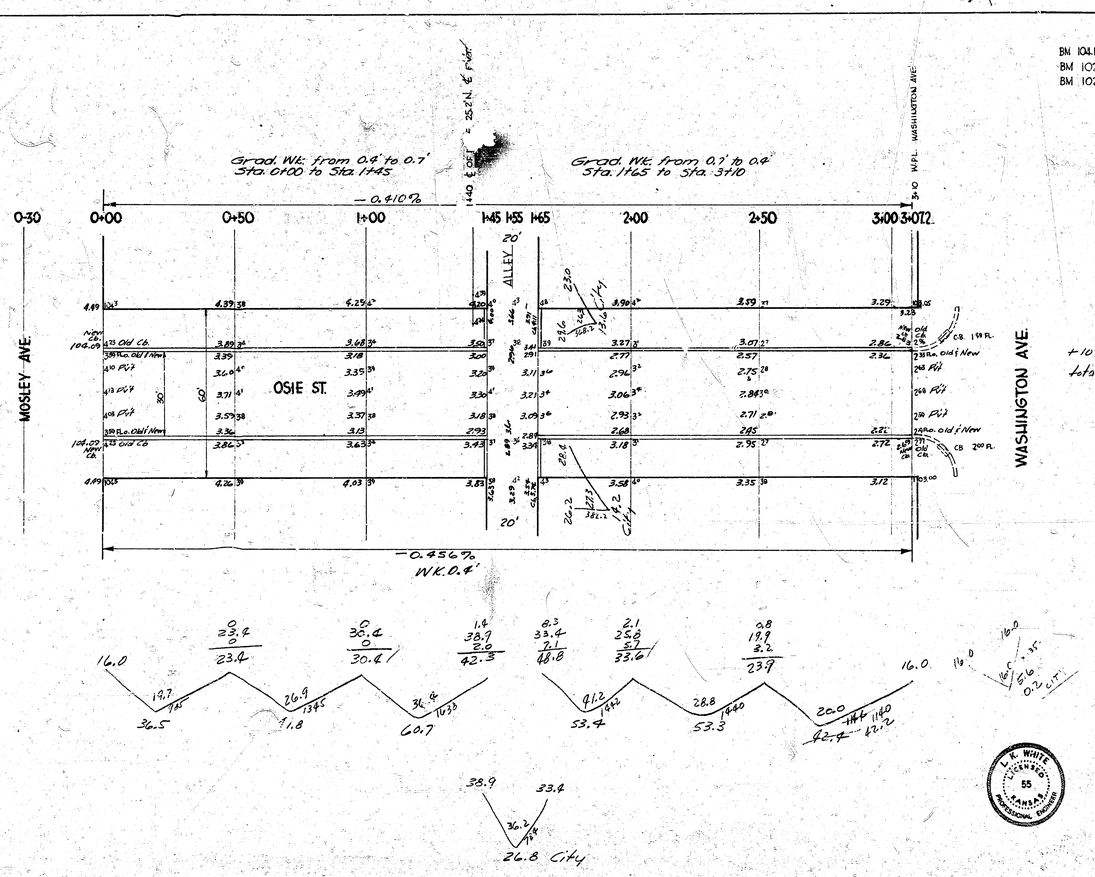


Excav.

| Prop. | City |
|---|---|
| 36.5 | 26.8 |
| 47.8 | 14.2 |
| 60.7 | 13.6 |
| 53.4 | 54.6 |
| 53.3 | +10% 5.5 |
| 42.4 | total 60.1 Cu. Yds. |
| 296.1 | |
| +10% 29.6 | |
| total 325.7 Cu. Yds. | |

4 Drwgs.

L. K. WHITE LICENSED 55 KANSAS PROFESSIONAL ENGINEER

OSIE ST.
EL MOSLEY WL WASHINGTON
30' CONC. AND CB.
CITY OF WICHITA, KANS.
LK WHITE CITY ENGINEER
MAY, 1950 PROJ. NO. C10-40

4 2 1 58 9 V.

Book: H-3

| Excavation | |
|---|---|
| Property- | City |
| 27.2 | 10.4 |
| 18.9 | 11.1 |
| 20.9 | 7.2 |
| 14.3 | 8.4 |
| 20.2 | 6.6 |
| 34.2 | 11.8 |
| 20.1 | 35.5 |
| 45.7 | 110% 3.5 |
| 32.3 | 61.0 cu yds. |
| 30.4 | |
| 30.7 | |
| 58.7 | |
| 18.7 | |
| 417.8 | |
| 10% 41.7 | |
| 459.6 cu yds. | |

BM 102.96 "G" in Globe on Cb. & Wt N., NW cor. Osie & Washington
BM 102.82 Standard S.E. cor. Harry & Waeshington
BM 103.95 "T" in Trog Fire Hyd. NW cor. Osie & Ida
BM 99.56 "G" in Globe W. End S.W. Return Osie & Laura

Ties For Iron at S+19.95
44.6' NW. To S.E. Cor. of House Found.
20.00' NE To Nail on W.S. of P. Pole
179.95' W. To Thimble & Ida

1+00 Conc. Gar. Floor, P.L.

1+50 to 1+70 ALLEY N'ly
1+50 & N.H. 4'Lt.
1+65 P. Pole 17.5' Lt.

3+62.5 Iron N.E. Cor.

3+40 Nail in E'ly Face P. Pole

3+73.7 End of Exist. Pav't

S+10 to S+19.95 ALLEY N'ly

6+70.2 Edge Ex. Pav't

-0.5935%
Wt. 0.4'

-0.5774%
Wt. 0.4'

-0.4956%
Wt. 0.4'

-0.3575%
Wt. 0.4'

Washington Ave.

Osie

Ida Ave.

Laura

0+00 0+50 1+00 1+50 1+70 2+00 2+50 3+10

3+73.7 4+00 4+50 5+10 5+19.95 5+50 6+00 6+50 6+70

0-33.2

2.15 2.05 2.05 2.03 2.03 2.05 2.05 2.05