
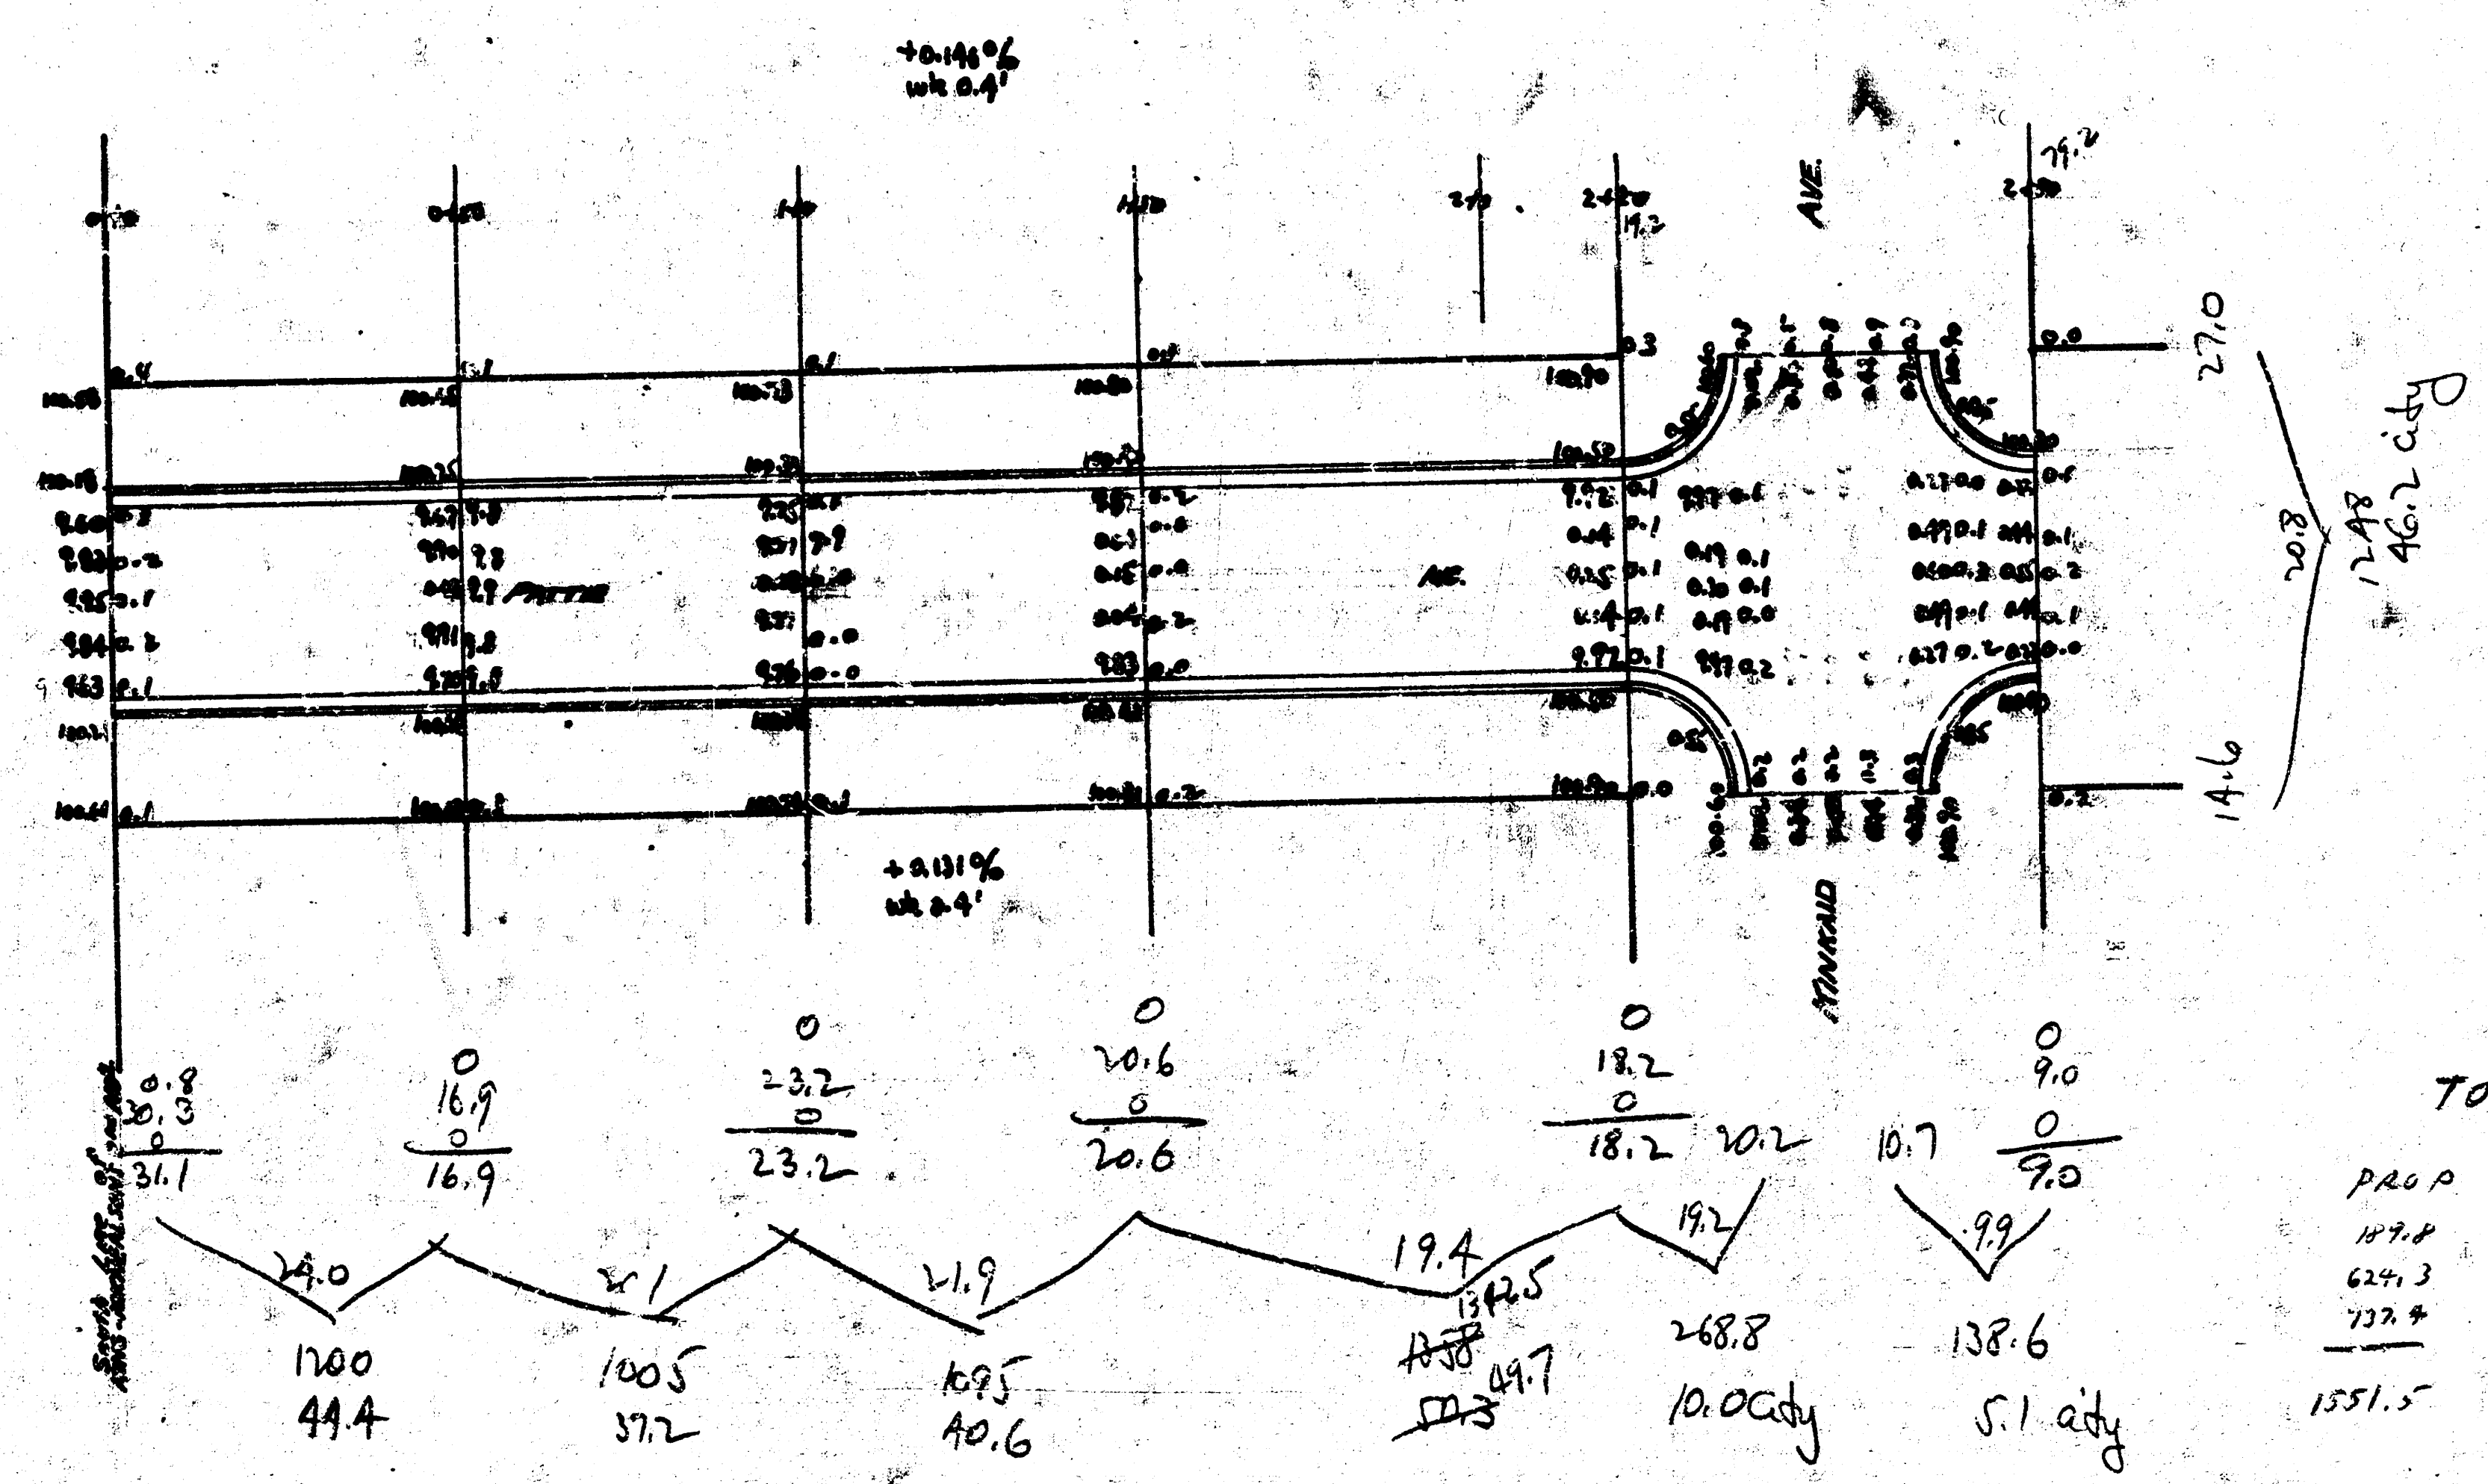


D.M. NO. 11 Top of Ave. 11.111' to 11.111' 2nd Ave.
 D.M. NO. 12 11.111' to 11.111' 2nd Ave.
 D.M. NO. 13 11.111' to 11.111' 2nd Ave.

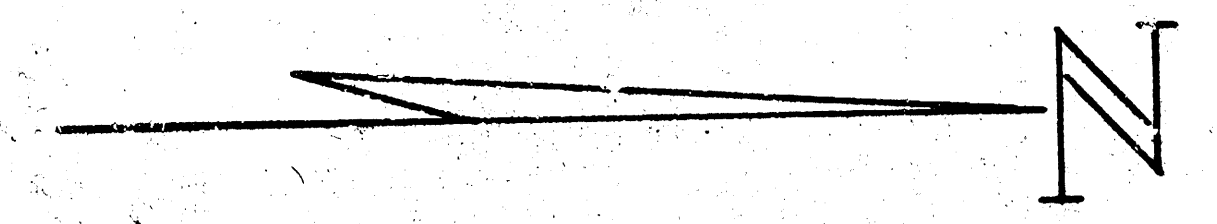

Prop. Eas.


44.4
37.2
40.6
50.3
172.5
+10%
189.8 city

City Eas.

10.0
5.1
16.2
61.3
+10%
67.4 city


TOTALS


PROP	CITY
172.5	67.4
624.3	247.0
777.8	351.4
1551.5	

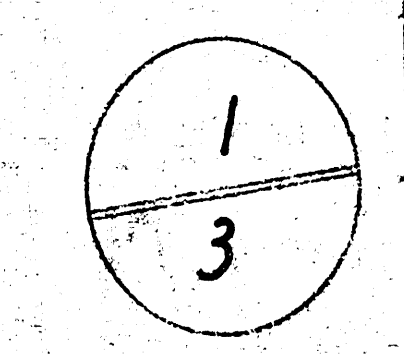

PATTIE AVE
 26-2-30
 CITY OF WICHITA, KANSAS
 Engineering Division
 LK WHITE CITY E
 JULY 1912

8.0ma

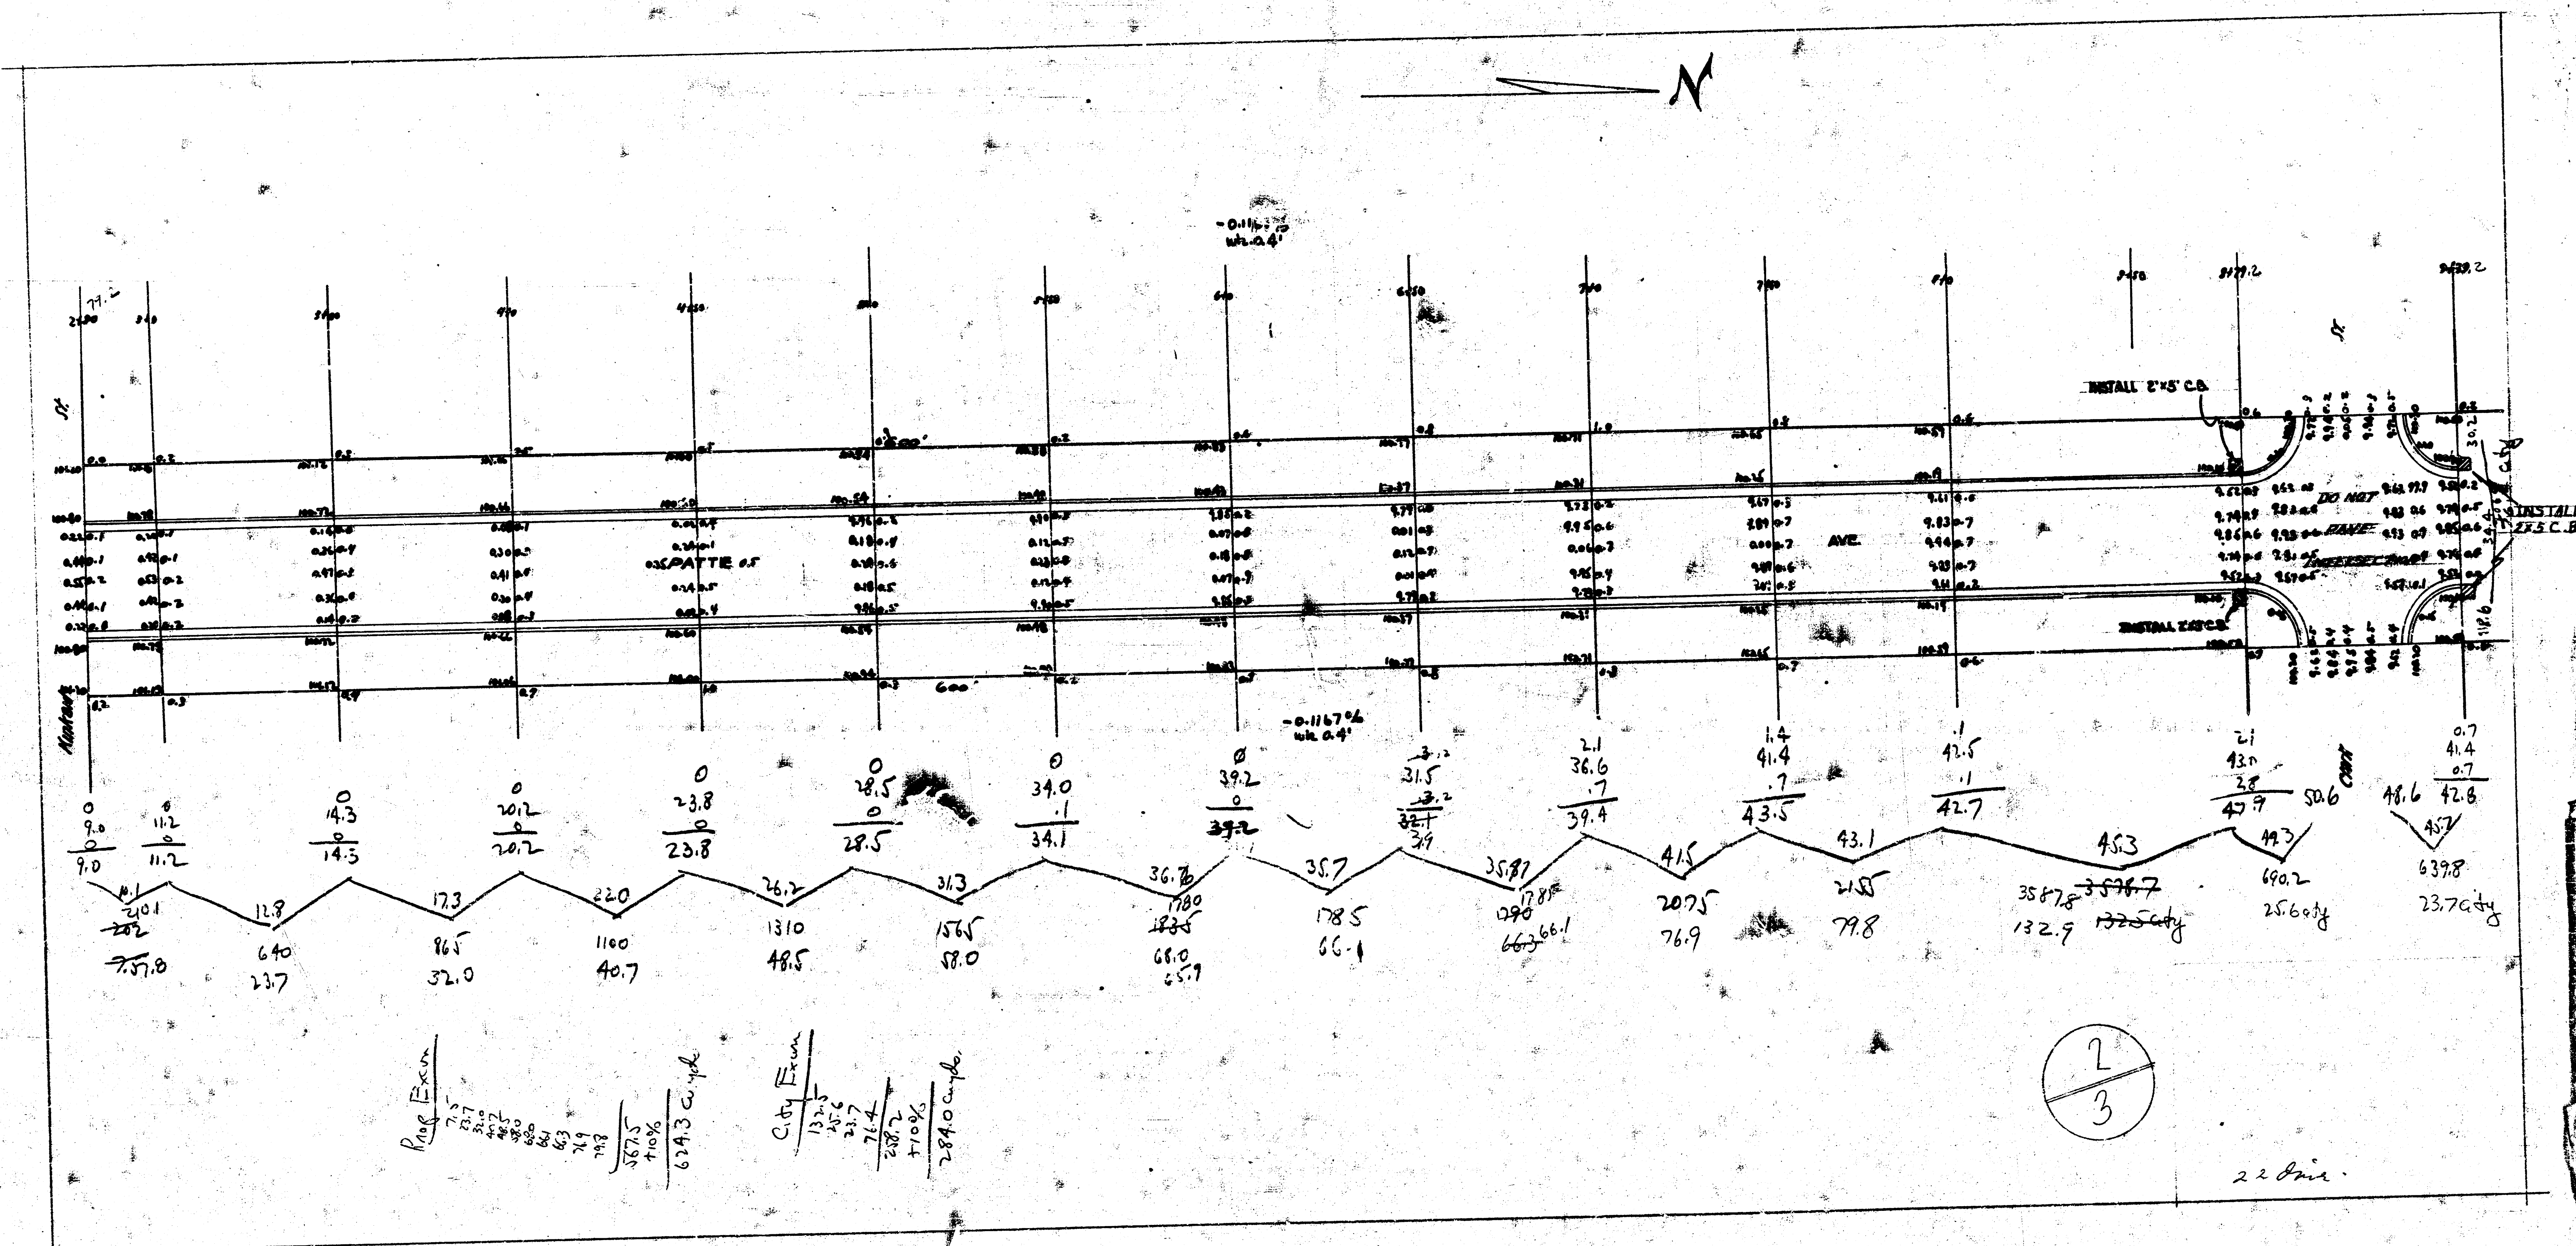

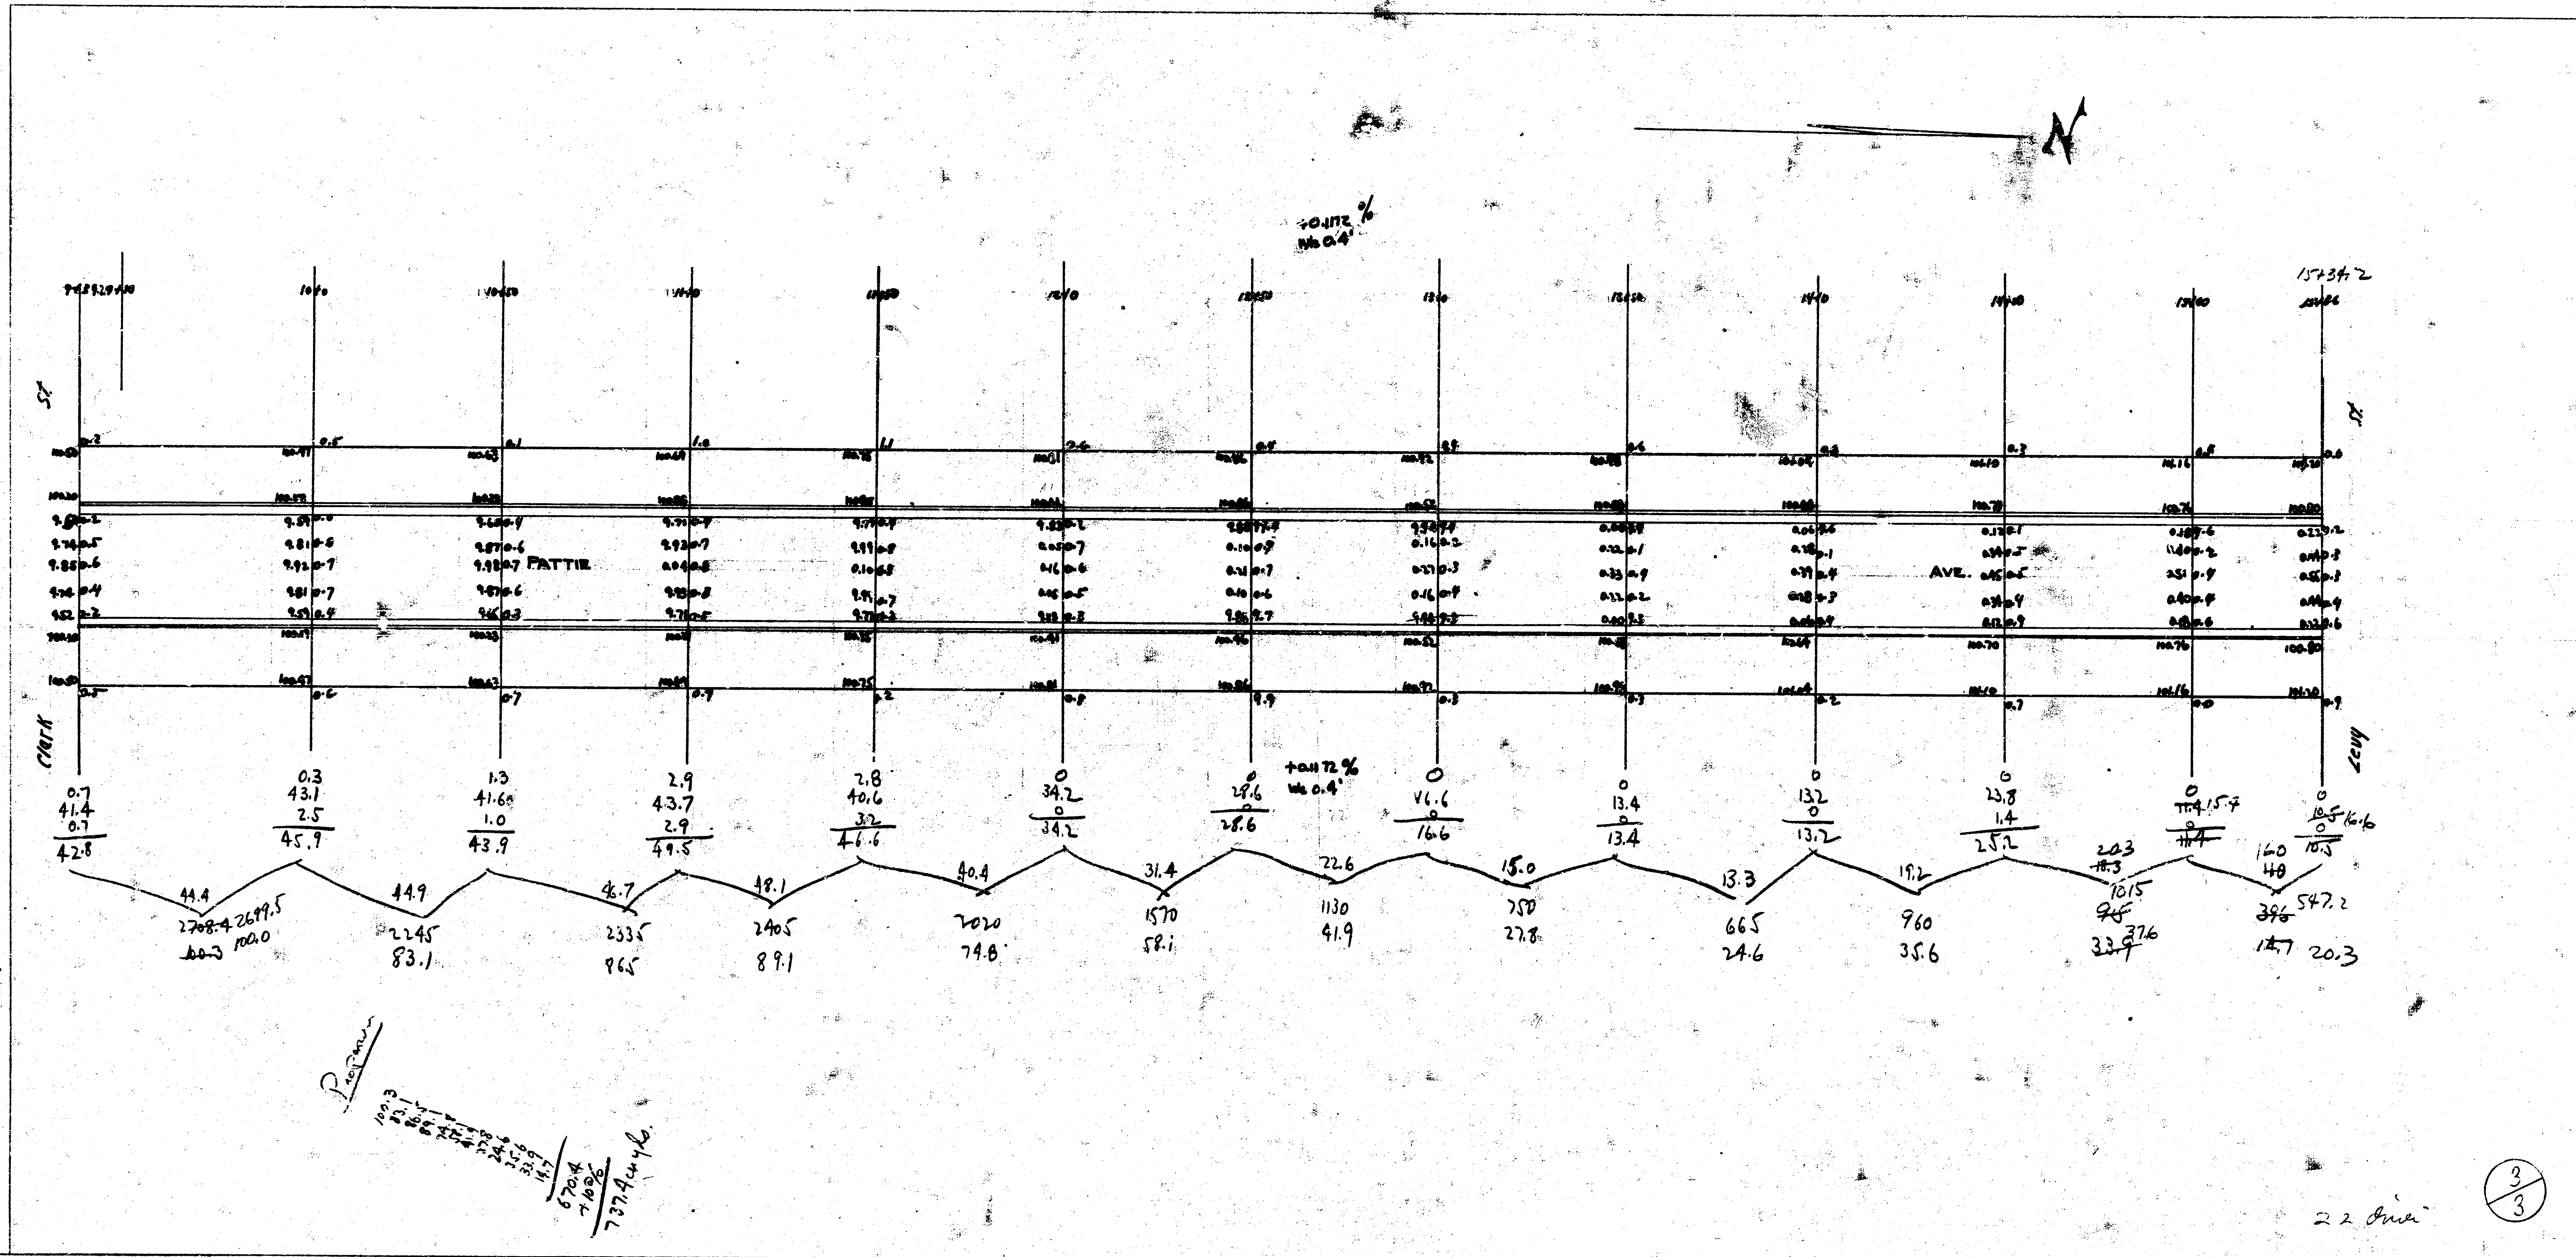

22 June 1954

