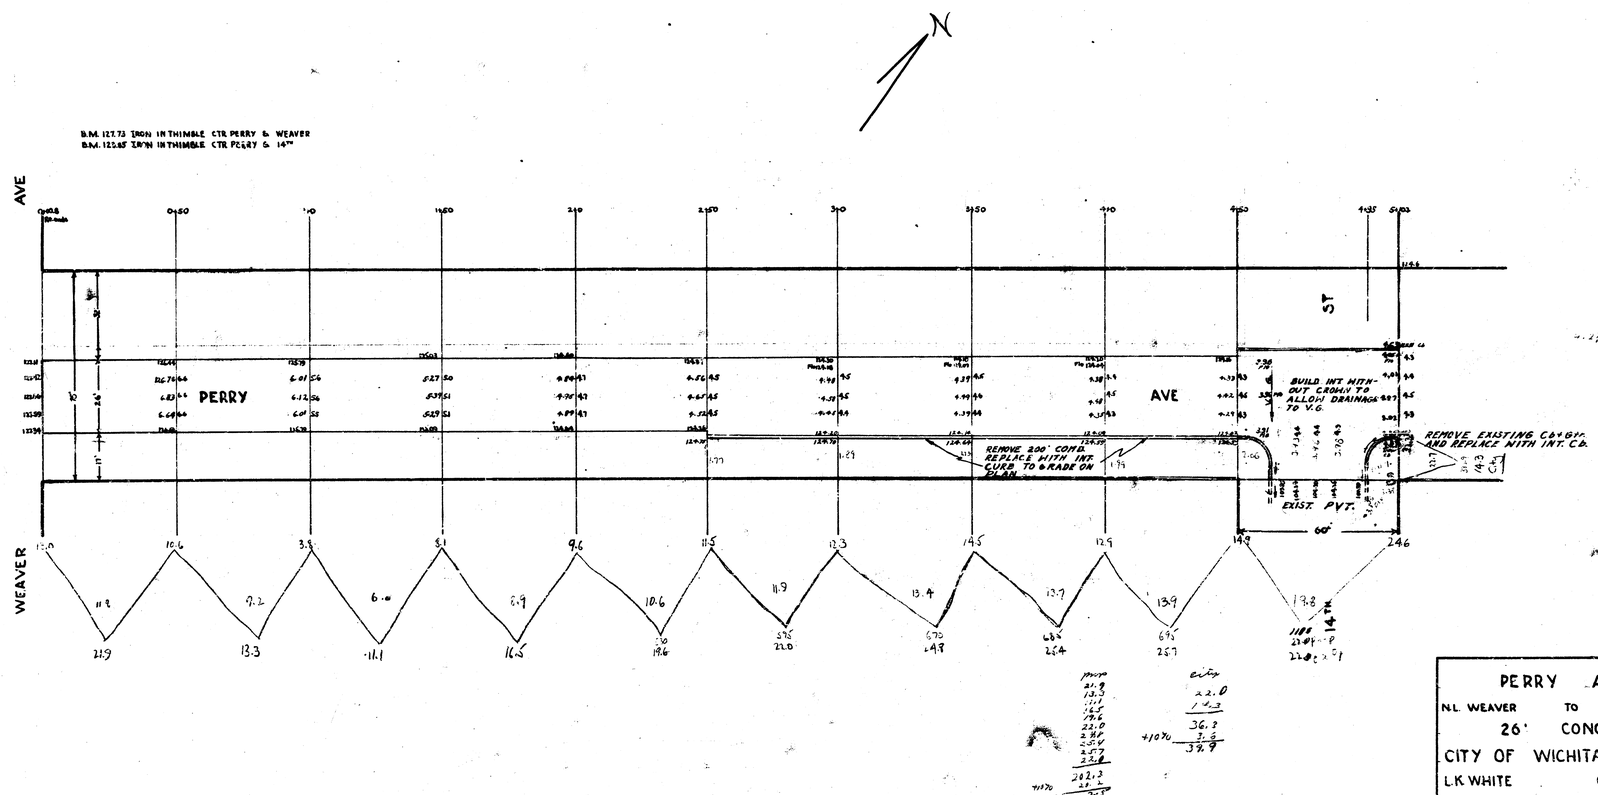

PERRY AVE

N.L. WEAVER TO N.L. 14TH

26' CONCRETE

CITY OF WICHITA, KANSAS

L.K. WHITE CITY ENGINEER

MAY 1946

S 1 P (12)

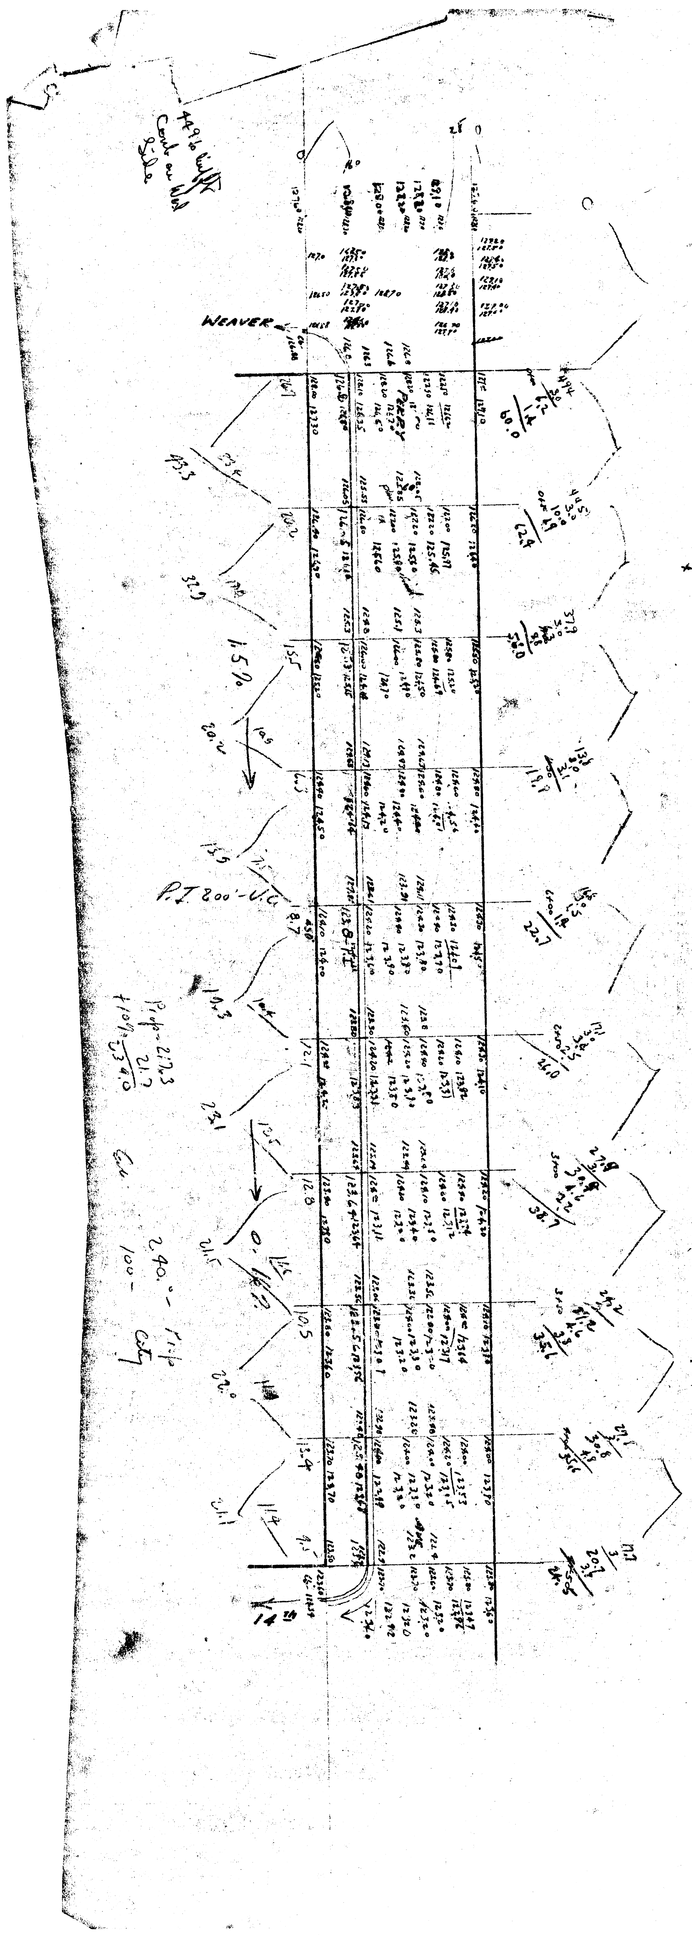
WEAVER
1.5%
P.I. 200'-V.C.
2.90'-
100'-