


PIERPOINT ACRES
SEDGWICK COUNTY, KANSAS



STREET IMPROVEMENTS

K. O. TAYLOR
CONSULTING ENGINEER

JUNE 1956

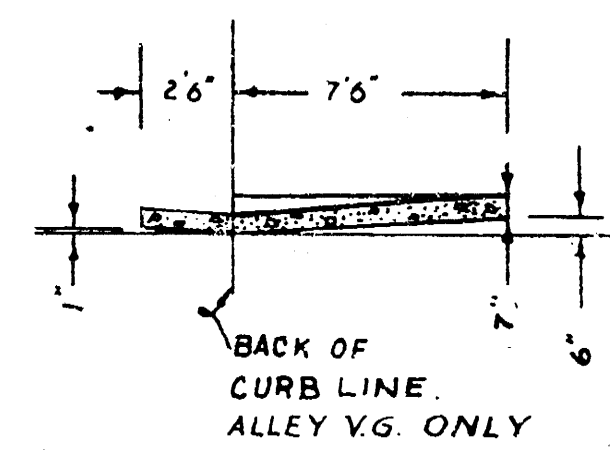


BM 100.00 assumed
75' w of E. St. Clair
on 29th St.
N.E. corner of Sedgwick & 29th St.
129.10 City datum from standard @
NE Meridian & 29th of 129.00

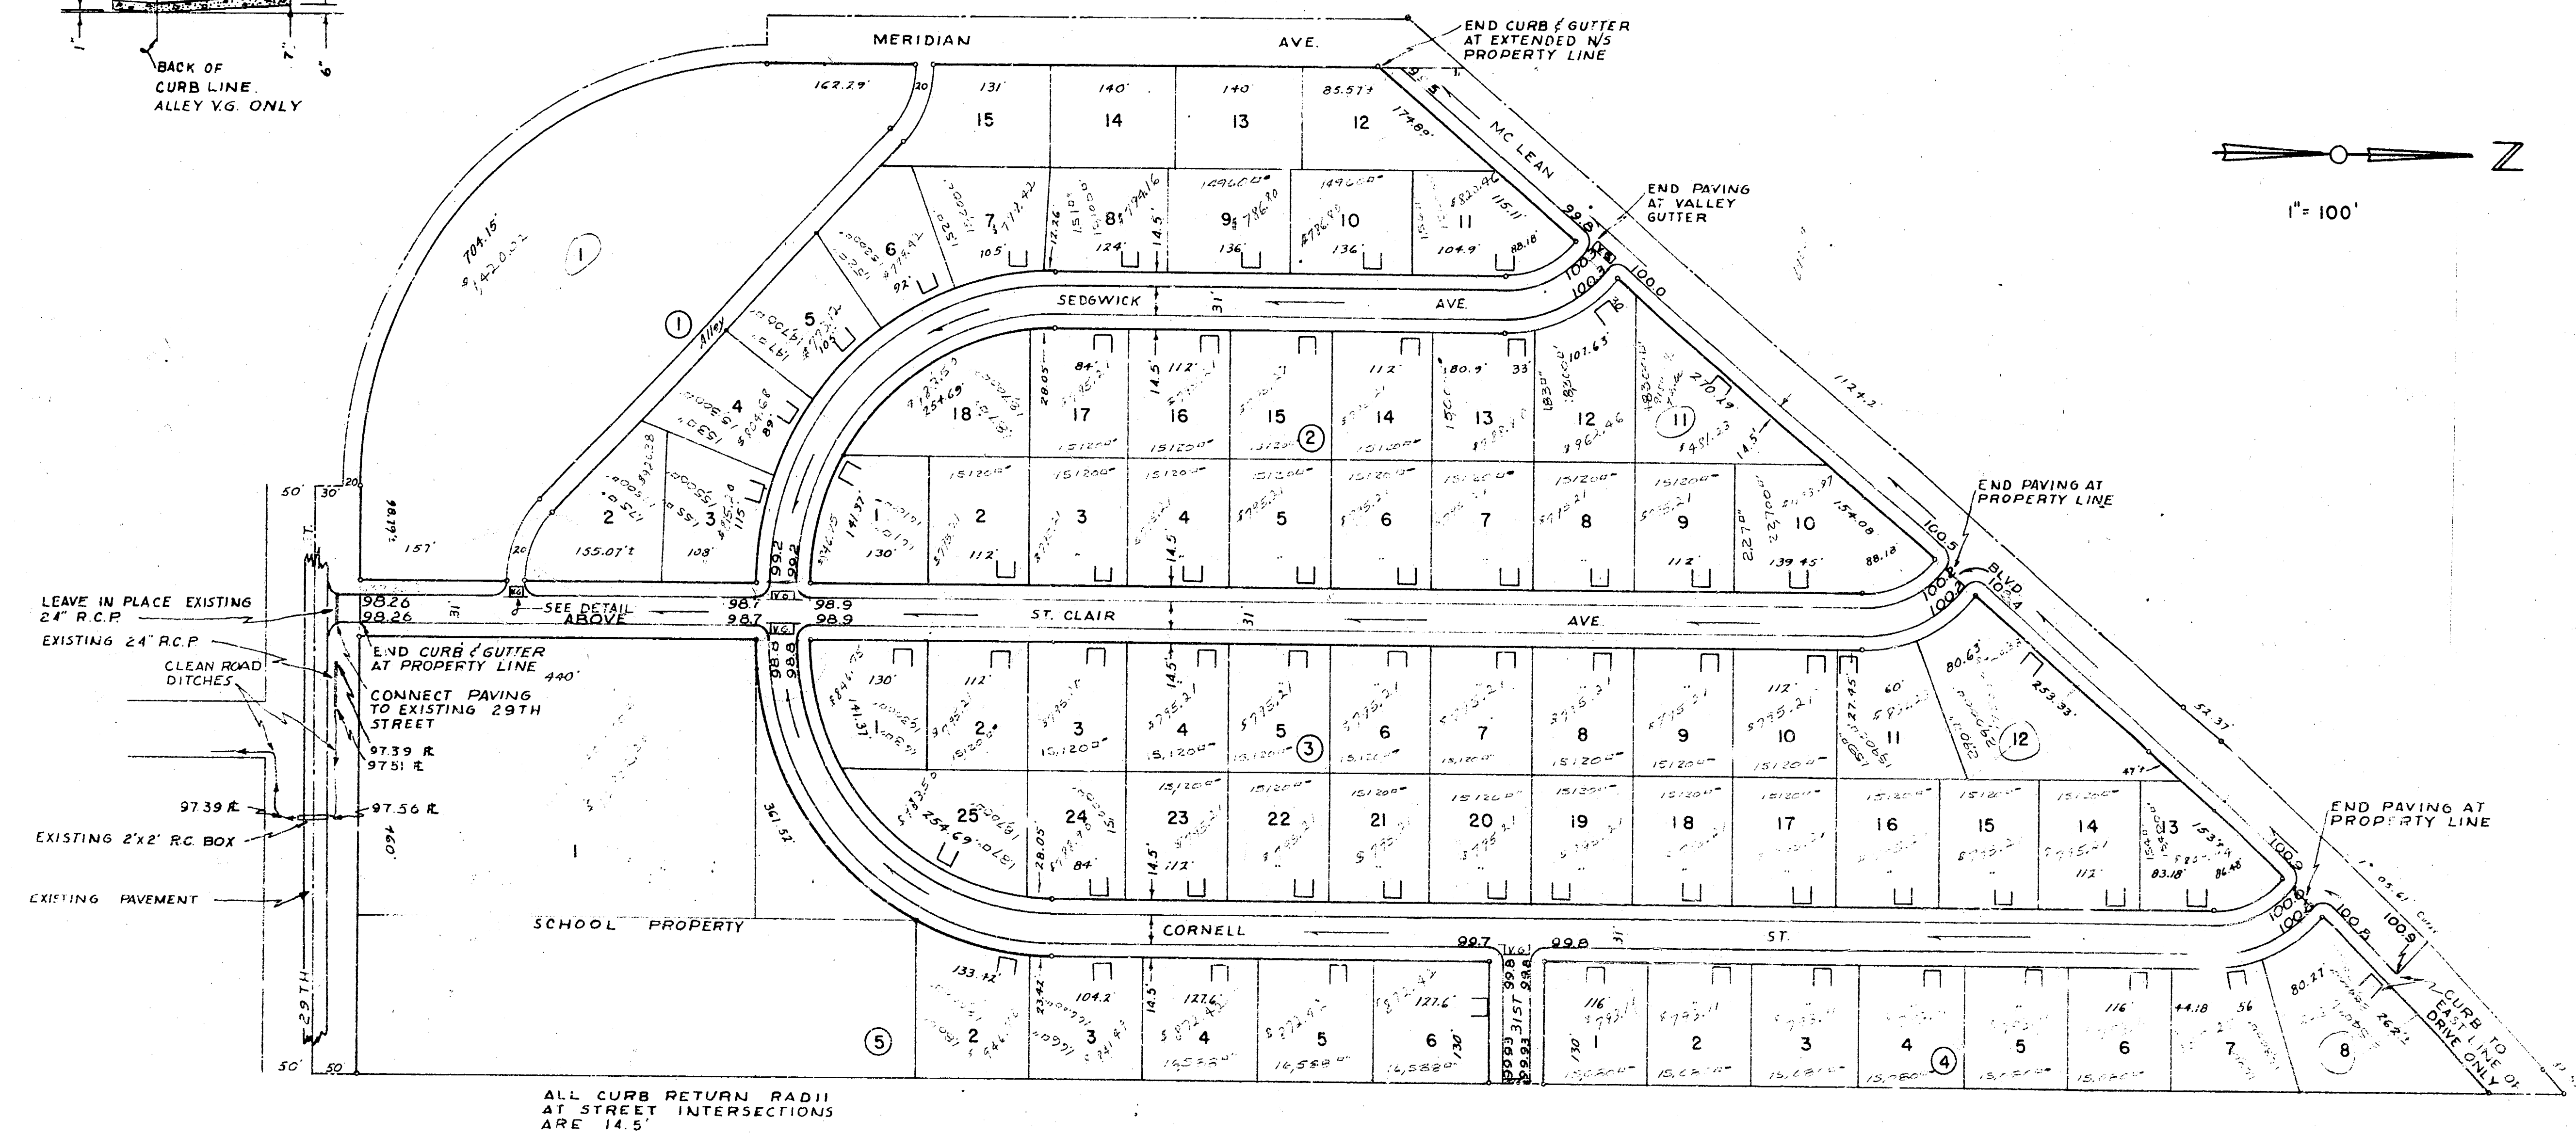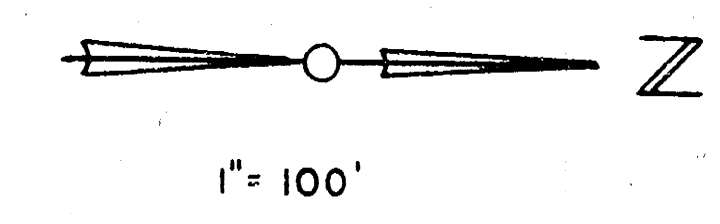

ALL CURB RETURN RADII
AT STREET INTERSECTIONS
ARE 14.5'


STREET IMPROVEMENTS
PIERPOINT ACRES
SEDGWICK COUNTY, KANSAS

K. O. TAYLOR, CONSULTING ENGINEER
1956

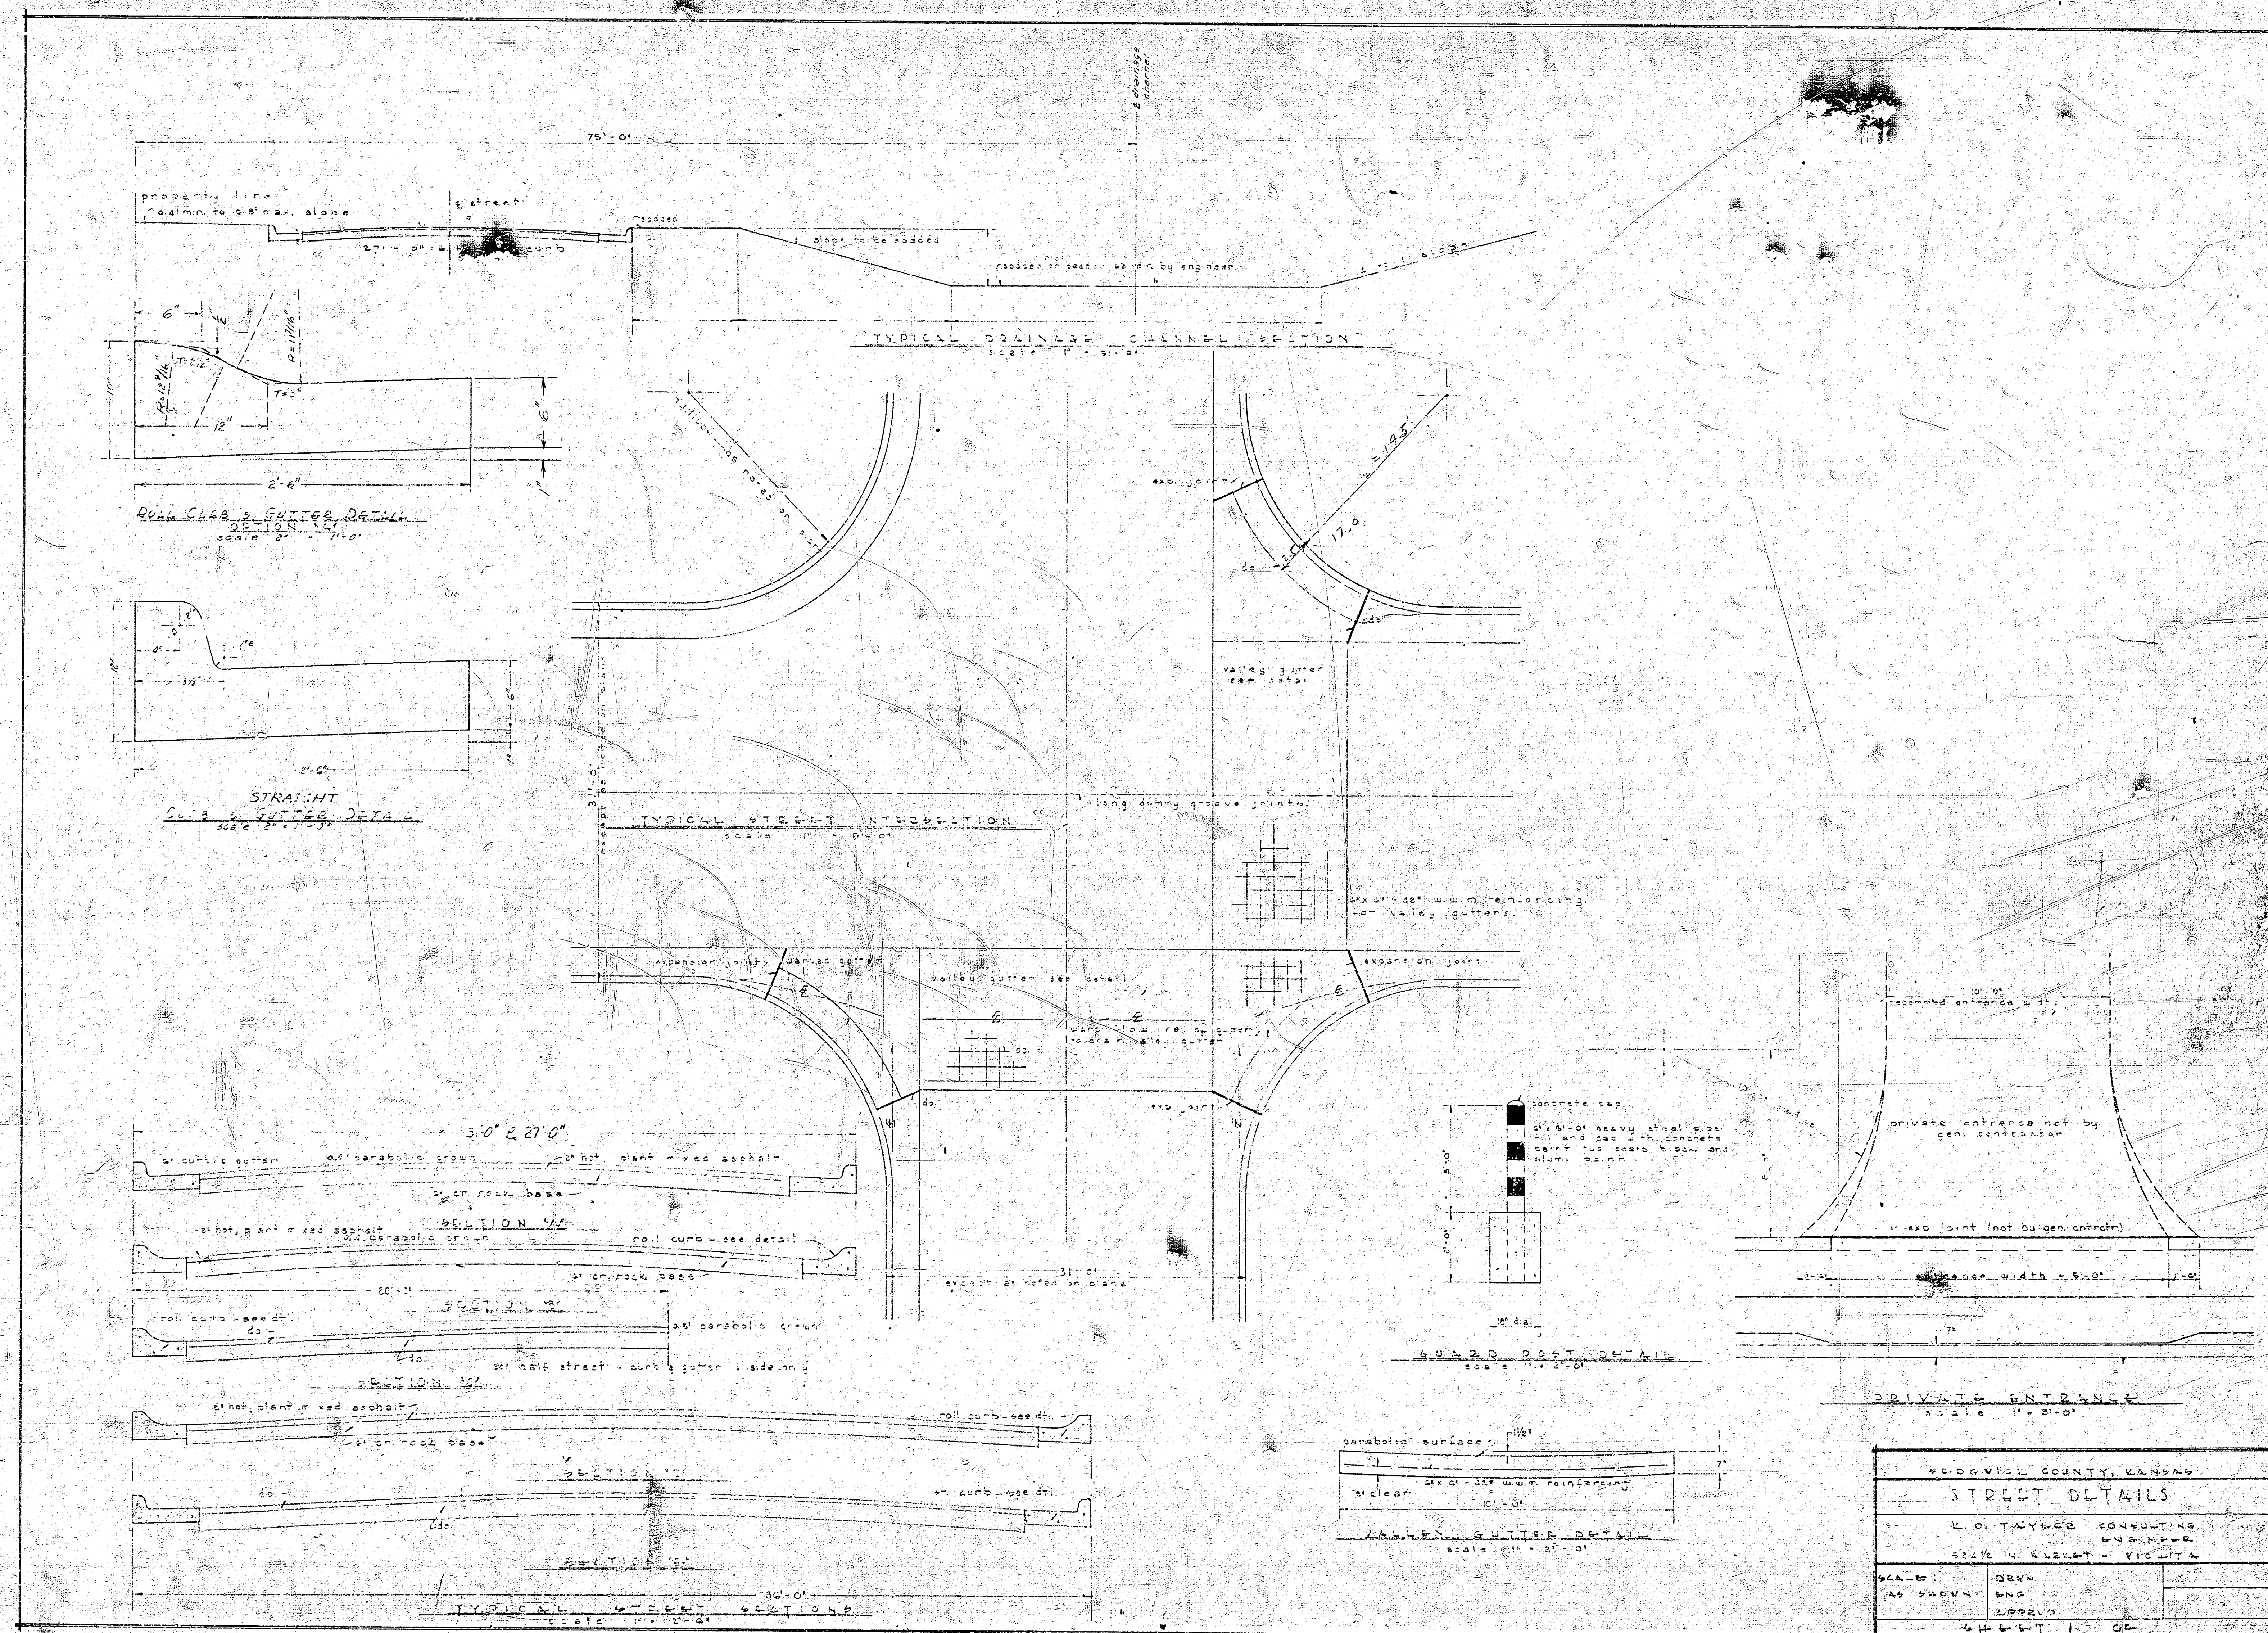

FINAL SURVEY NOTE BOOK	DATE	BY
	REVISIONS	DATE
NO.	DATE	BY

ORIGINAL SURVEY NOTE BOOK	DATE	BY
	REVISIONS	DATE
NO.	DATE	BY

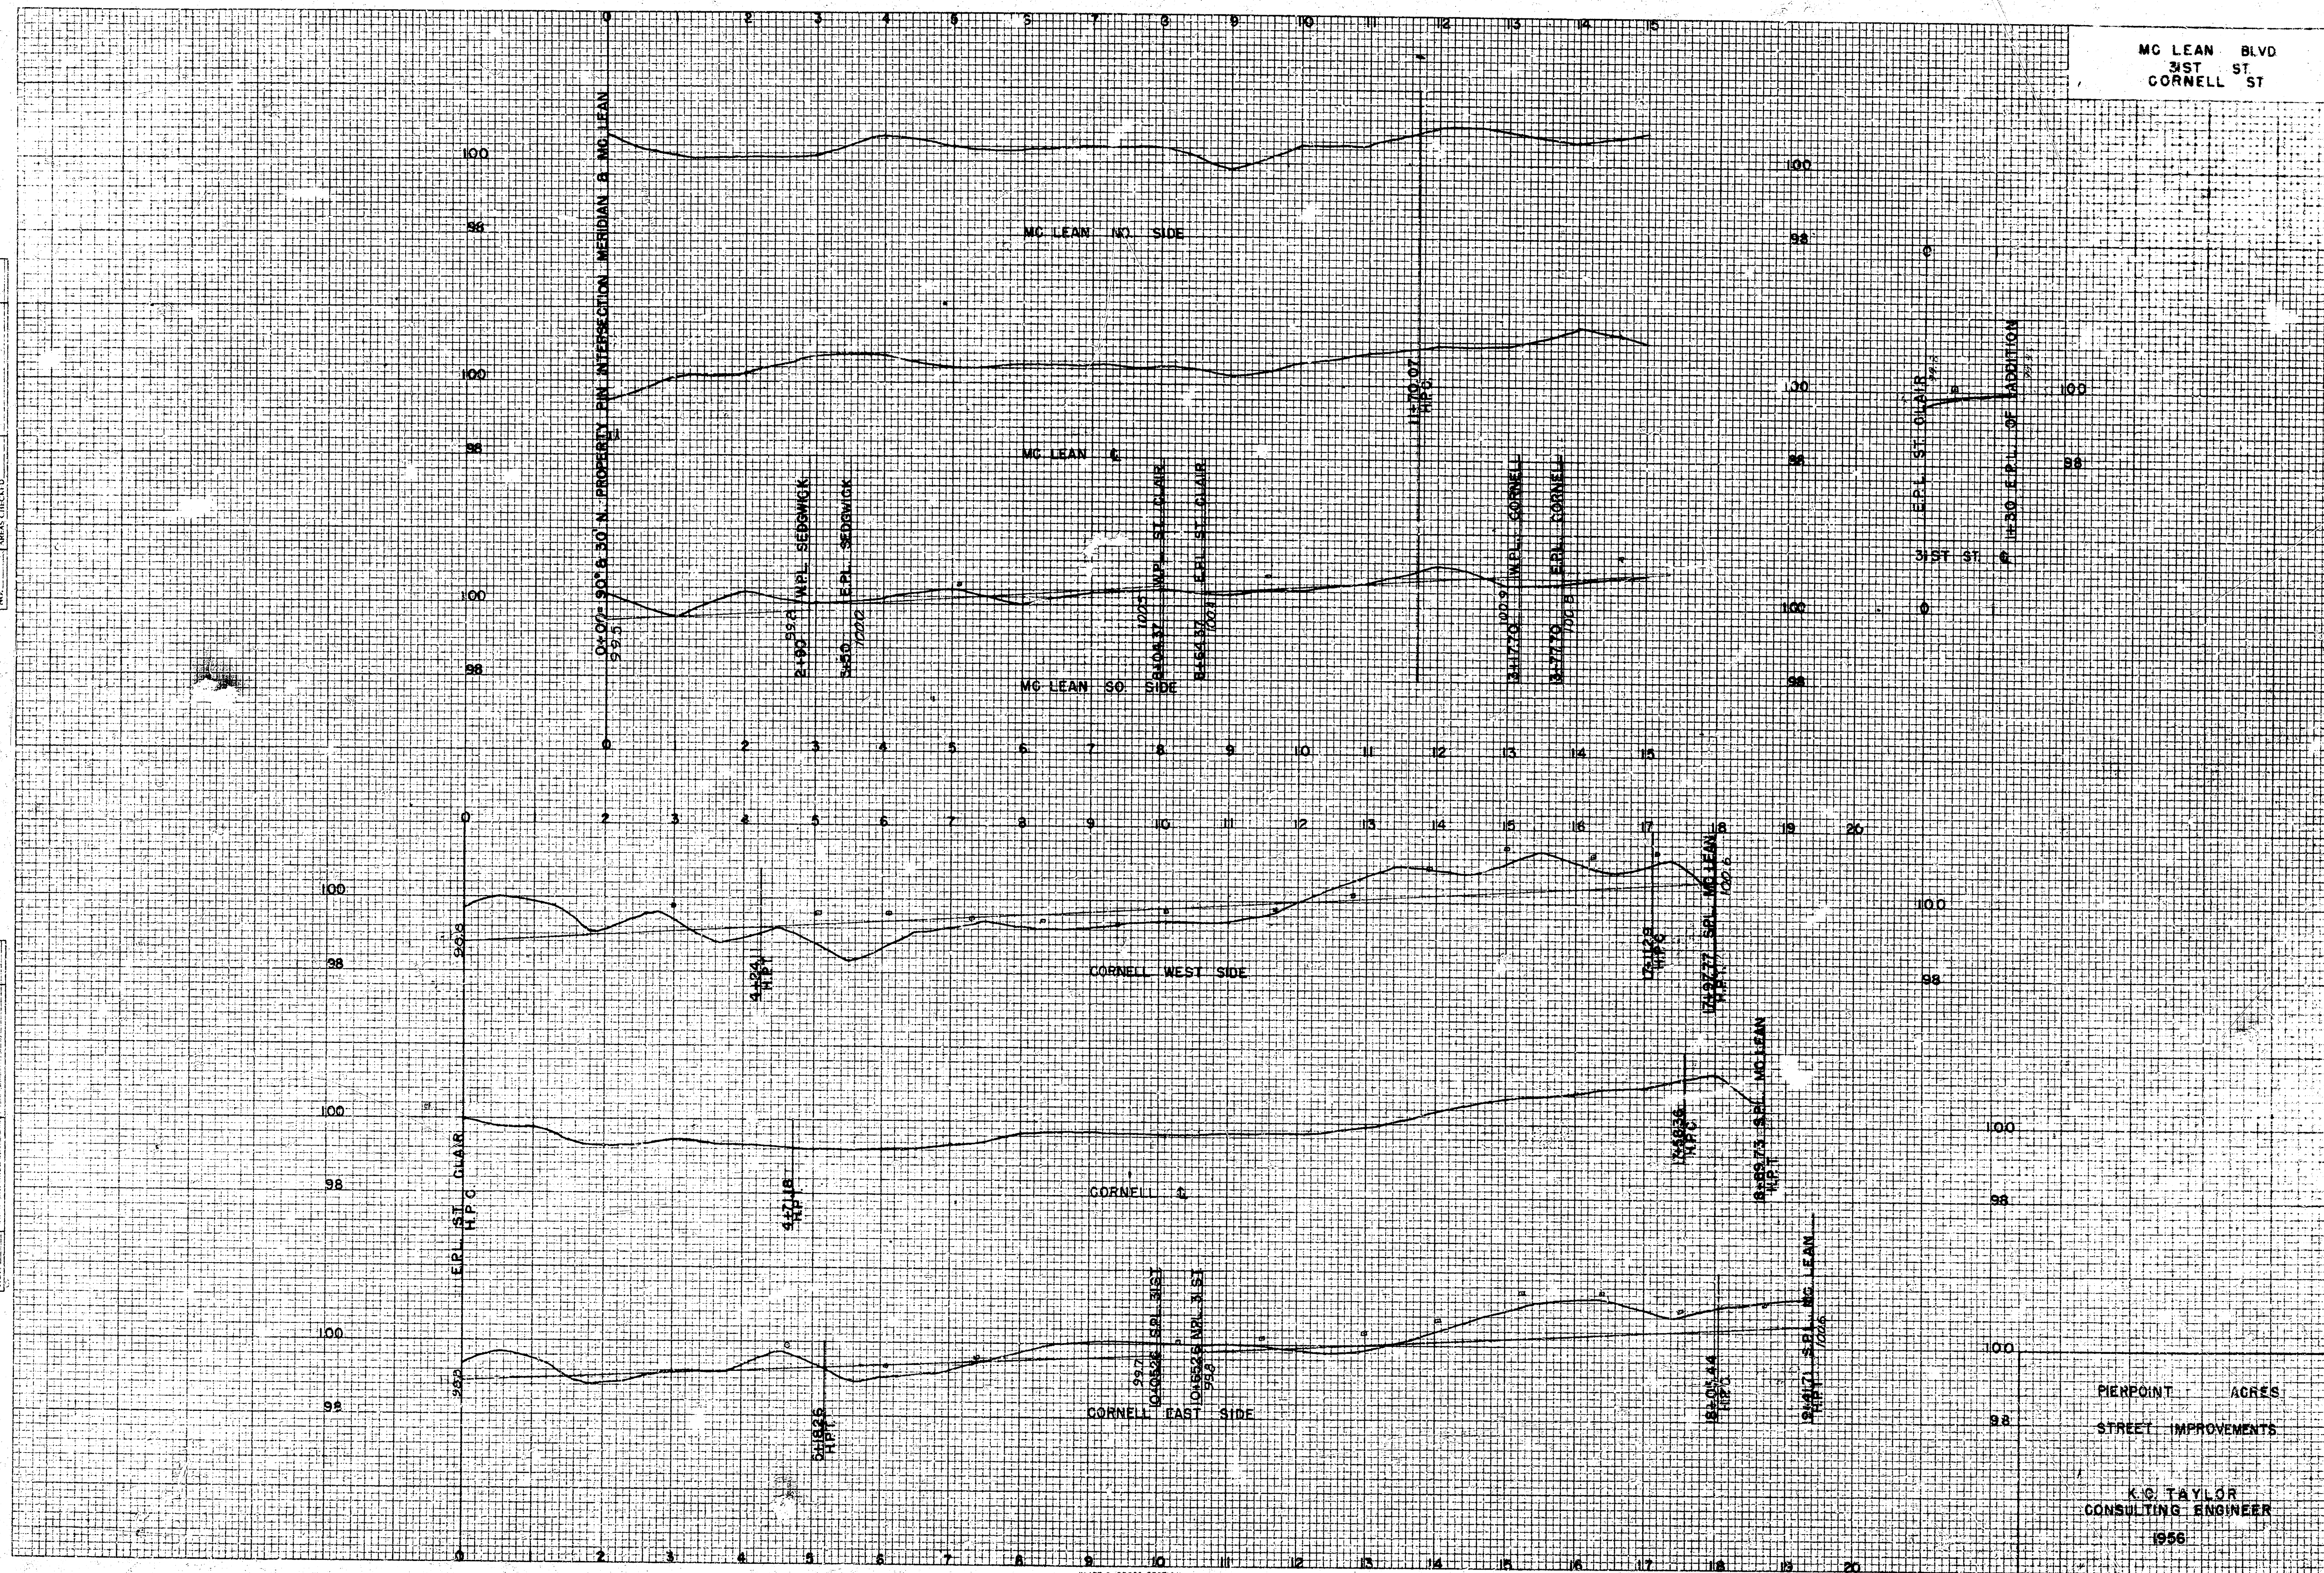

FINAL SURVEY NOTE BOOK	NO.	AREAS CHECKED	BY	DATE