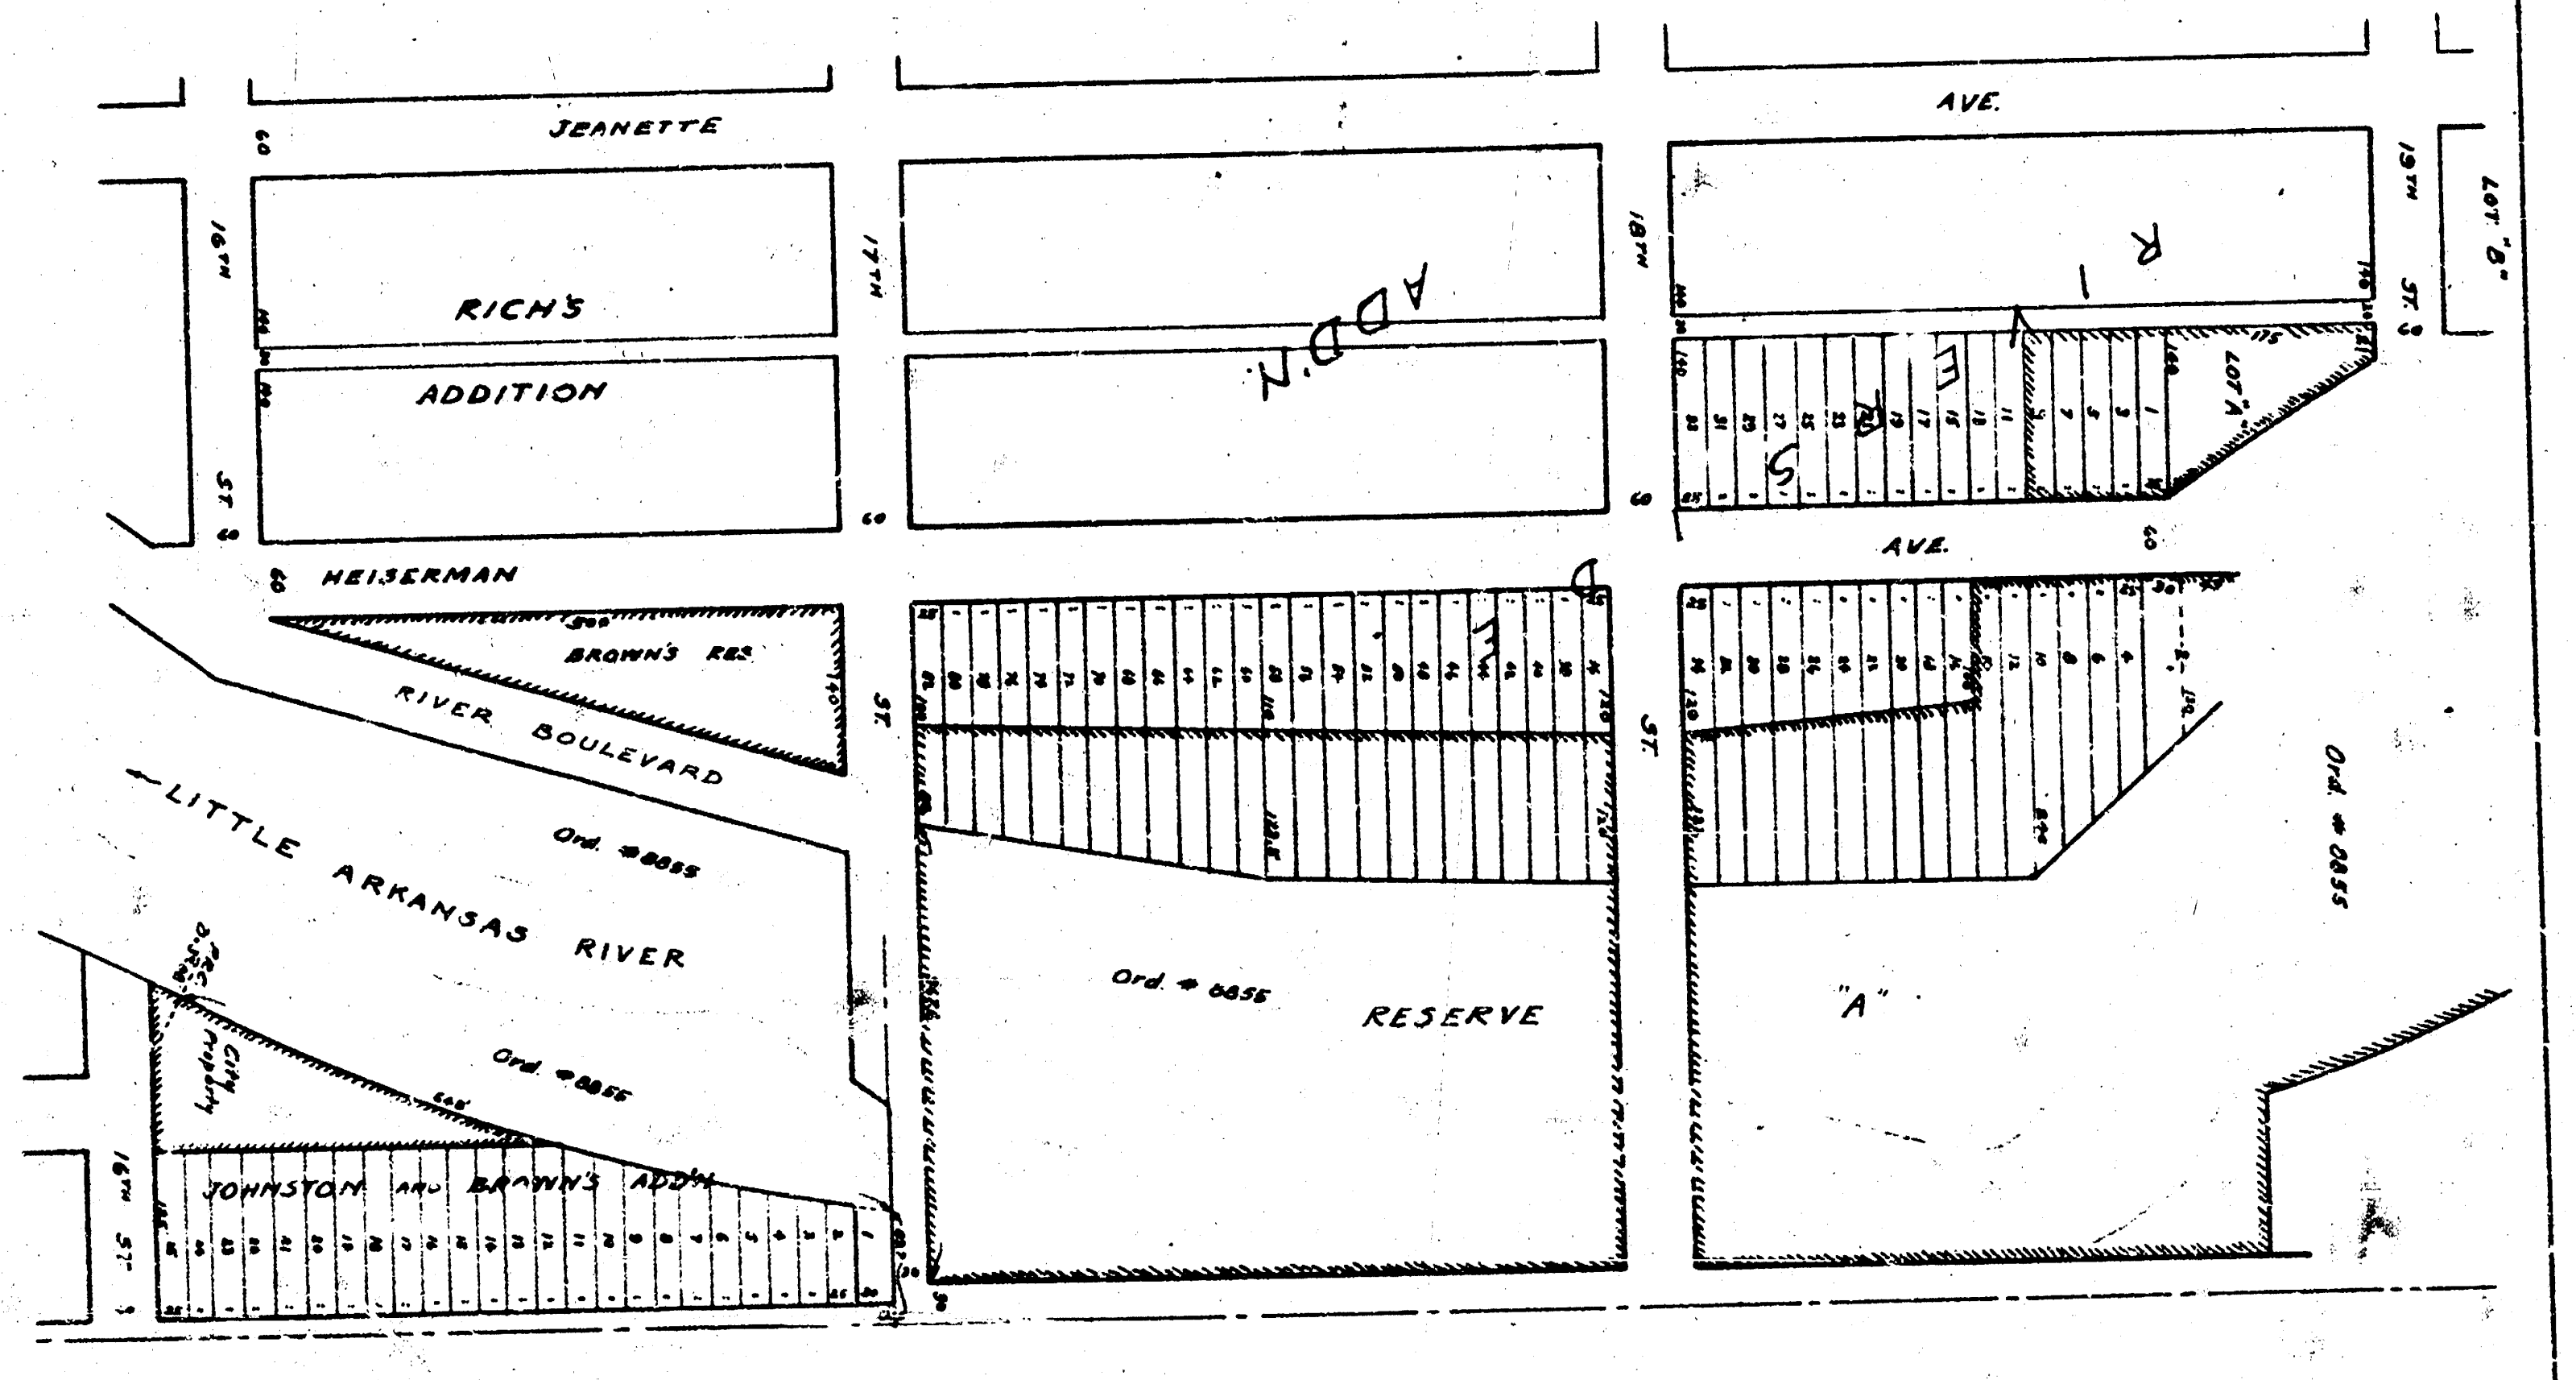
JEANETTE
AVE.
RICH'S
ADDITION
RIVERSIDE ADD'N
16TH ST.
17TH ST.
18TH ST.
19TH ST.
LOT "B"
LOT "A"
HEISERMAN
AVE.
BROWN'S RES.
RIVER BOULEVARD
←LITTLE ARKANSAS RIVER
Ord. #6855
Ord. #6855
Ord. #6855
Ord. #6855
RESERVE
"A"
City Property
JOHNSTON AND BROWN'S ADD'N
16TH ST.

D12

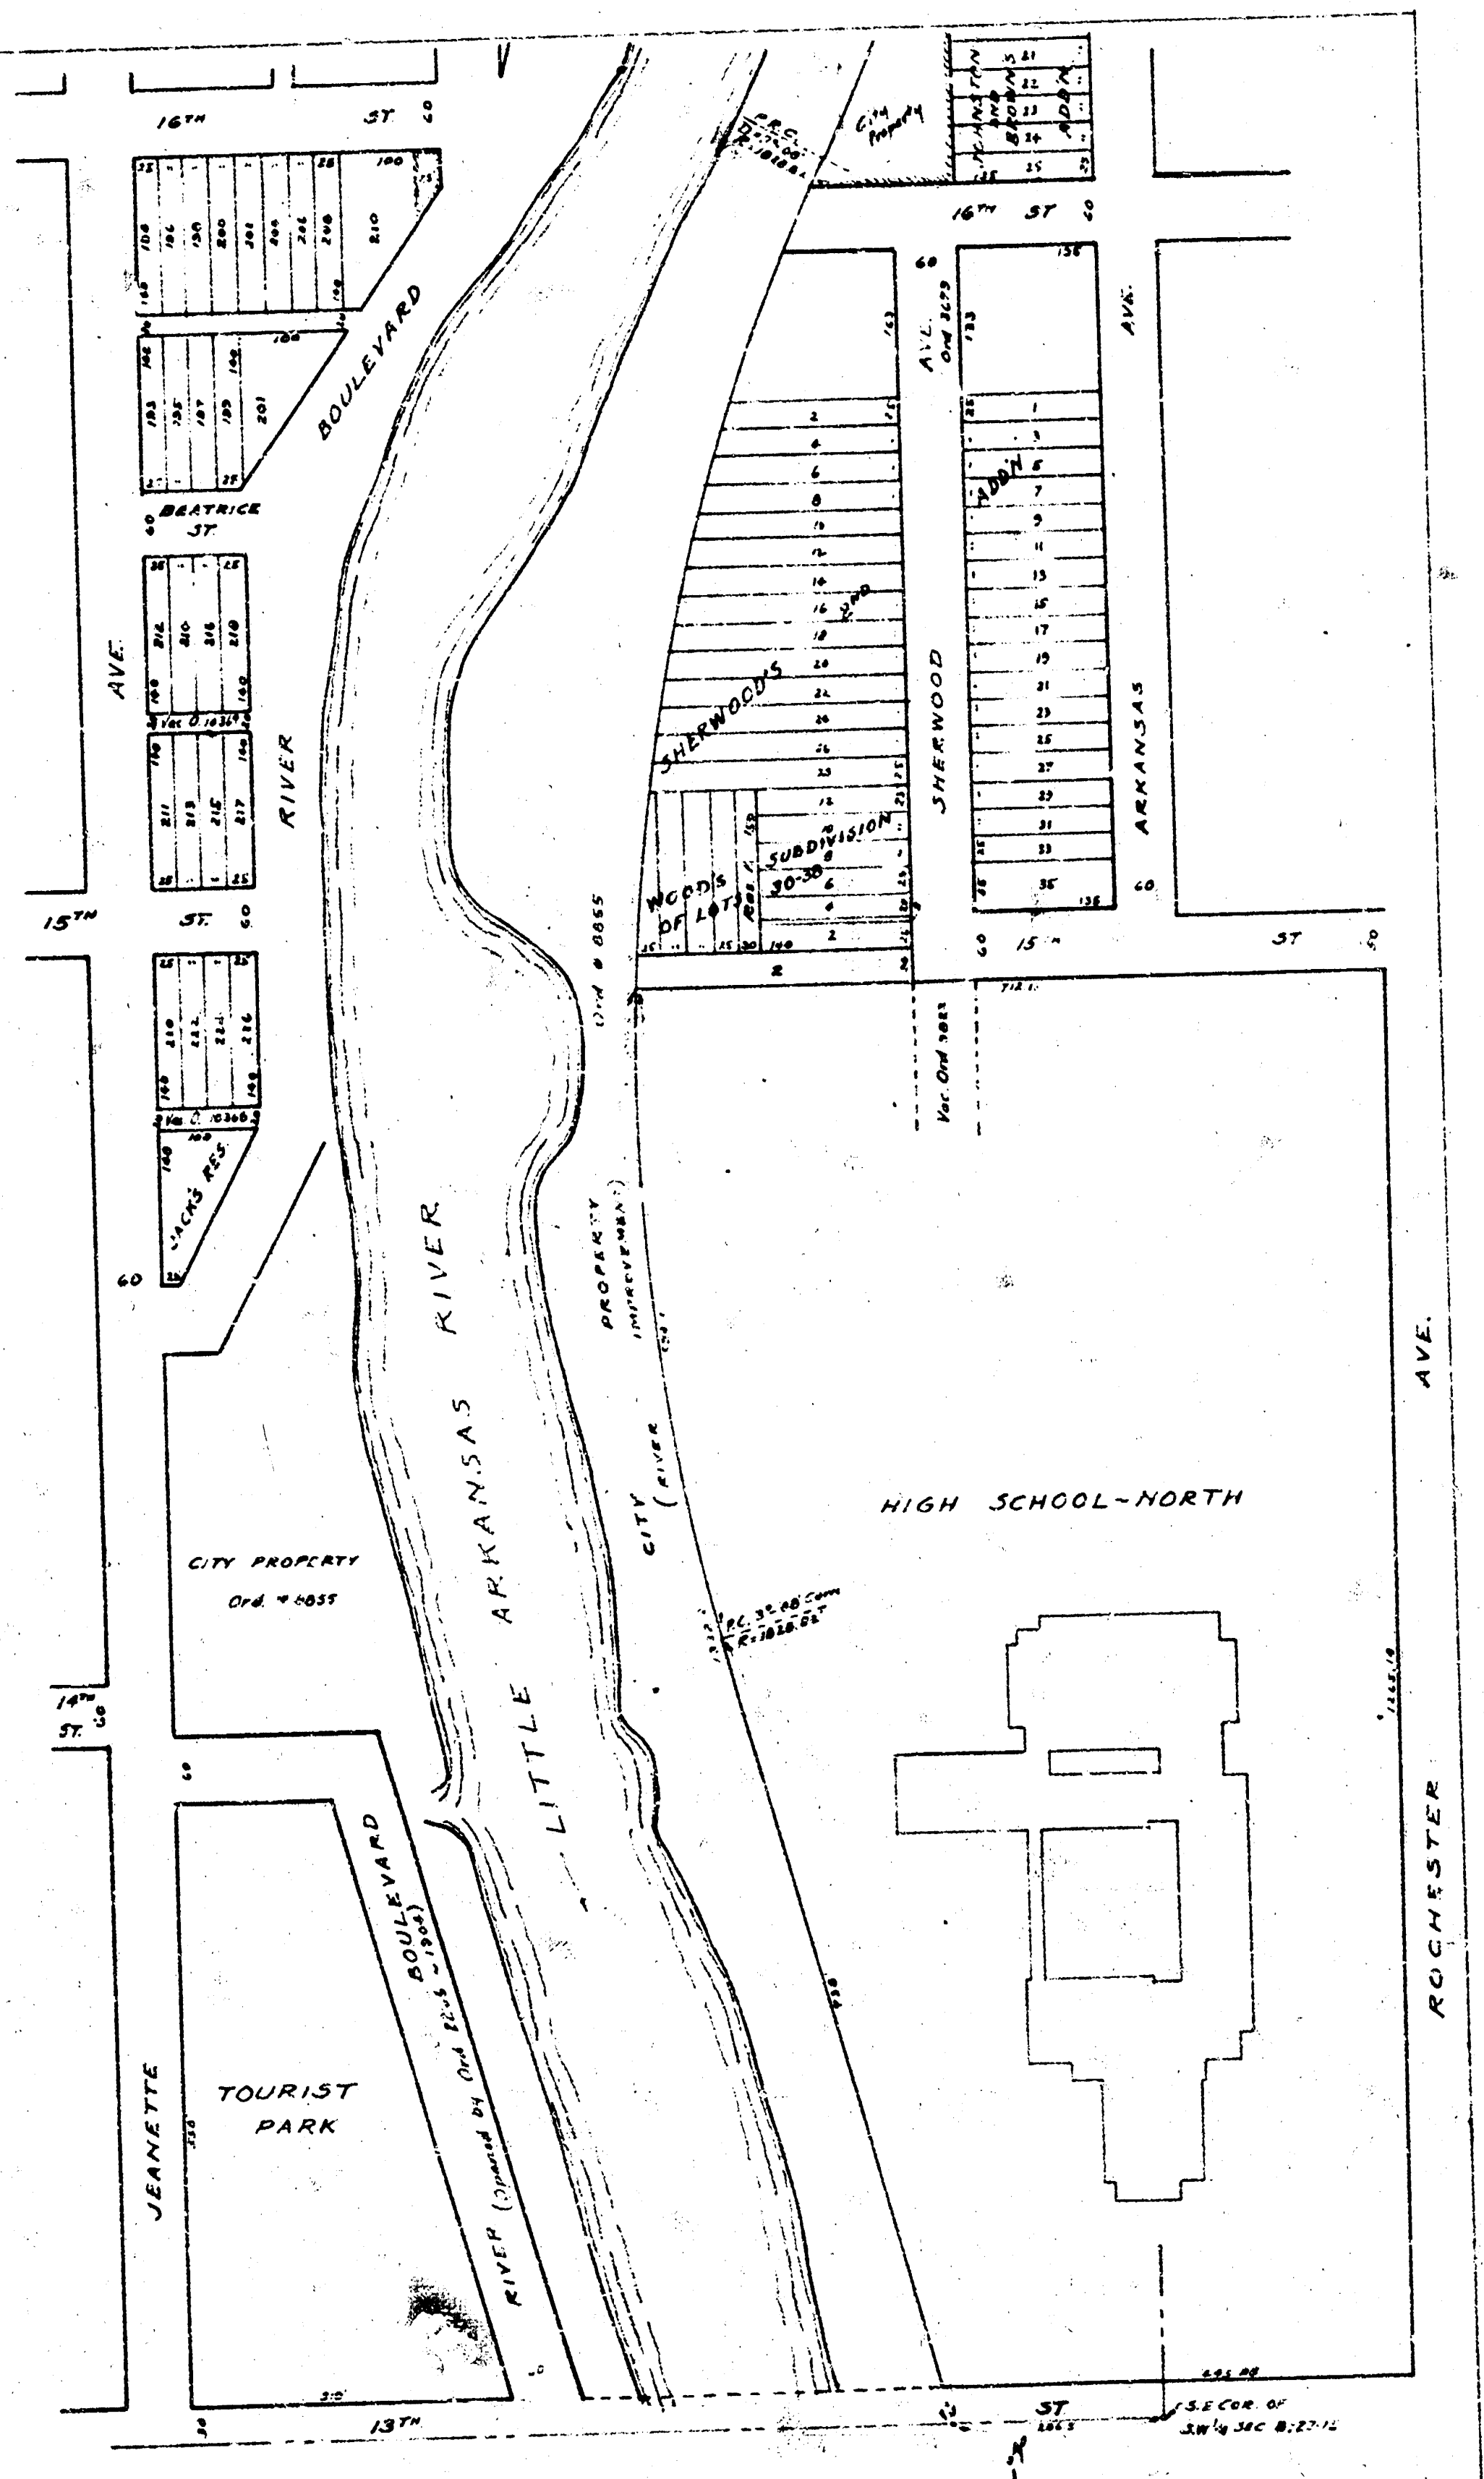
16TH ST
BOULEVARD
BEATRICE ST
AVE.
RIVER
15TH ST.
JACKS RES.
Vac. O. 10366
P.R.C.
City Property
KINSTON AND BROWNS ADDN
16TH ST
AVE. Ord 3679
SHERWOOD
SHERWOOD'S 2ND ADDN
WOODS SUBDIVISION OF LOTS 30-38
ARKANSAS
AVE.
15TH ST
Vac. Ord 9883
Ord # 8855
LITTLE ARKANSAS RIVER
CITY PROPERTY
CITY PROPERTY Ord # 1037
HIGH SCHOOL-NORTH
ROCHESTER AVE.
16TH ST.
TOURIST PARK
JEANETTE
RIVER BOULEVARD
13TH ST
S.E. COR. OF SW¼ SEC 8-27-1E
N

RIVER BOULEVARD – 13TH TO 16TH STS.
SCALE 1" = 150'
R.W.

D-12