


PLAN AND PROFILE
STREET IMPROVEMENTS

ST. PAUL
IMPROVEMENT DISTRICT
WICHITA, KANSAS

K. Q. TAYLOR, CONSULTING ENGINEER
MAY, 1953




E. M. 425.25 D. E. S. inters Block walk NE St. Paul of 13th St.
 Base on E. St. Paul.

Survey
 Exc.
 Checked


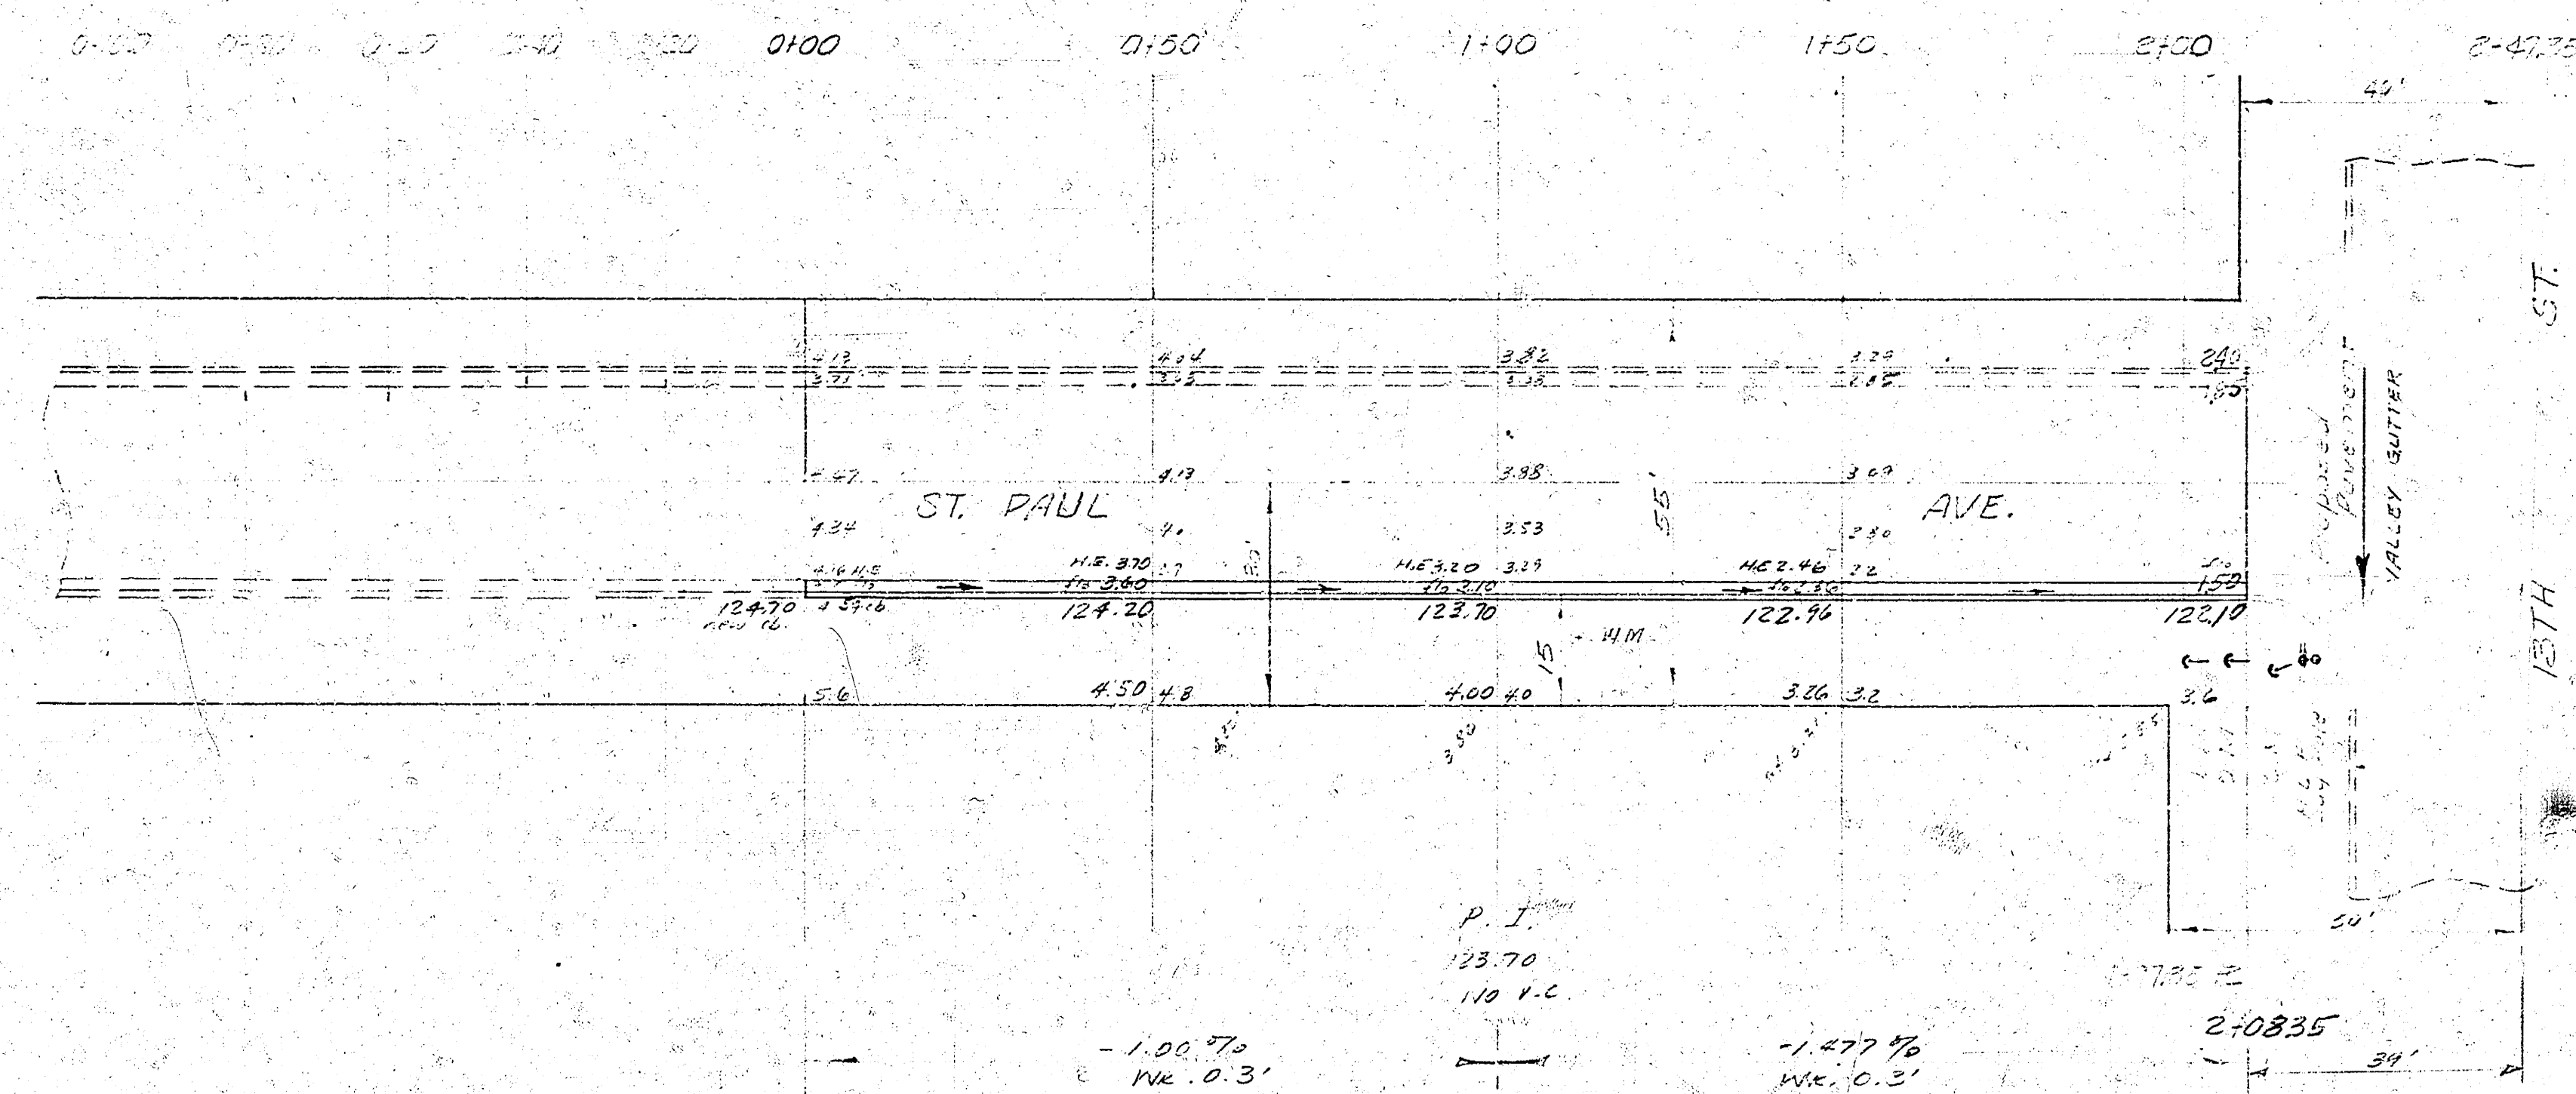


Notes: contractor is to pave area
 between new curb & existing road
 with asph. conc.

ST. PAUL AVE.
 2475' of existing road
 1000' of new road
 B. E. SMITH CIVIL ENGINEER
 OCT. 1930

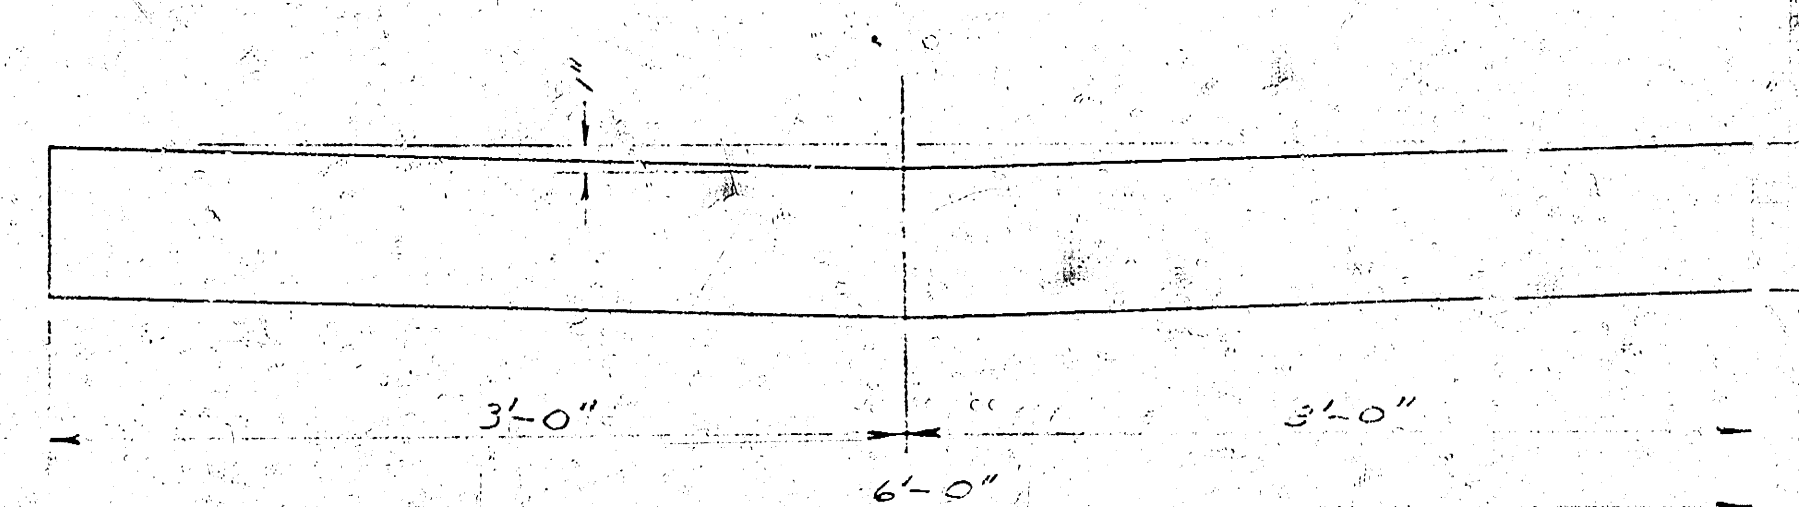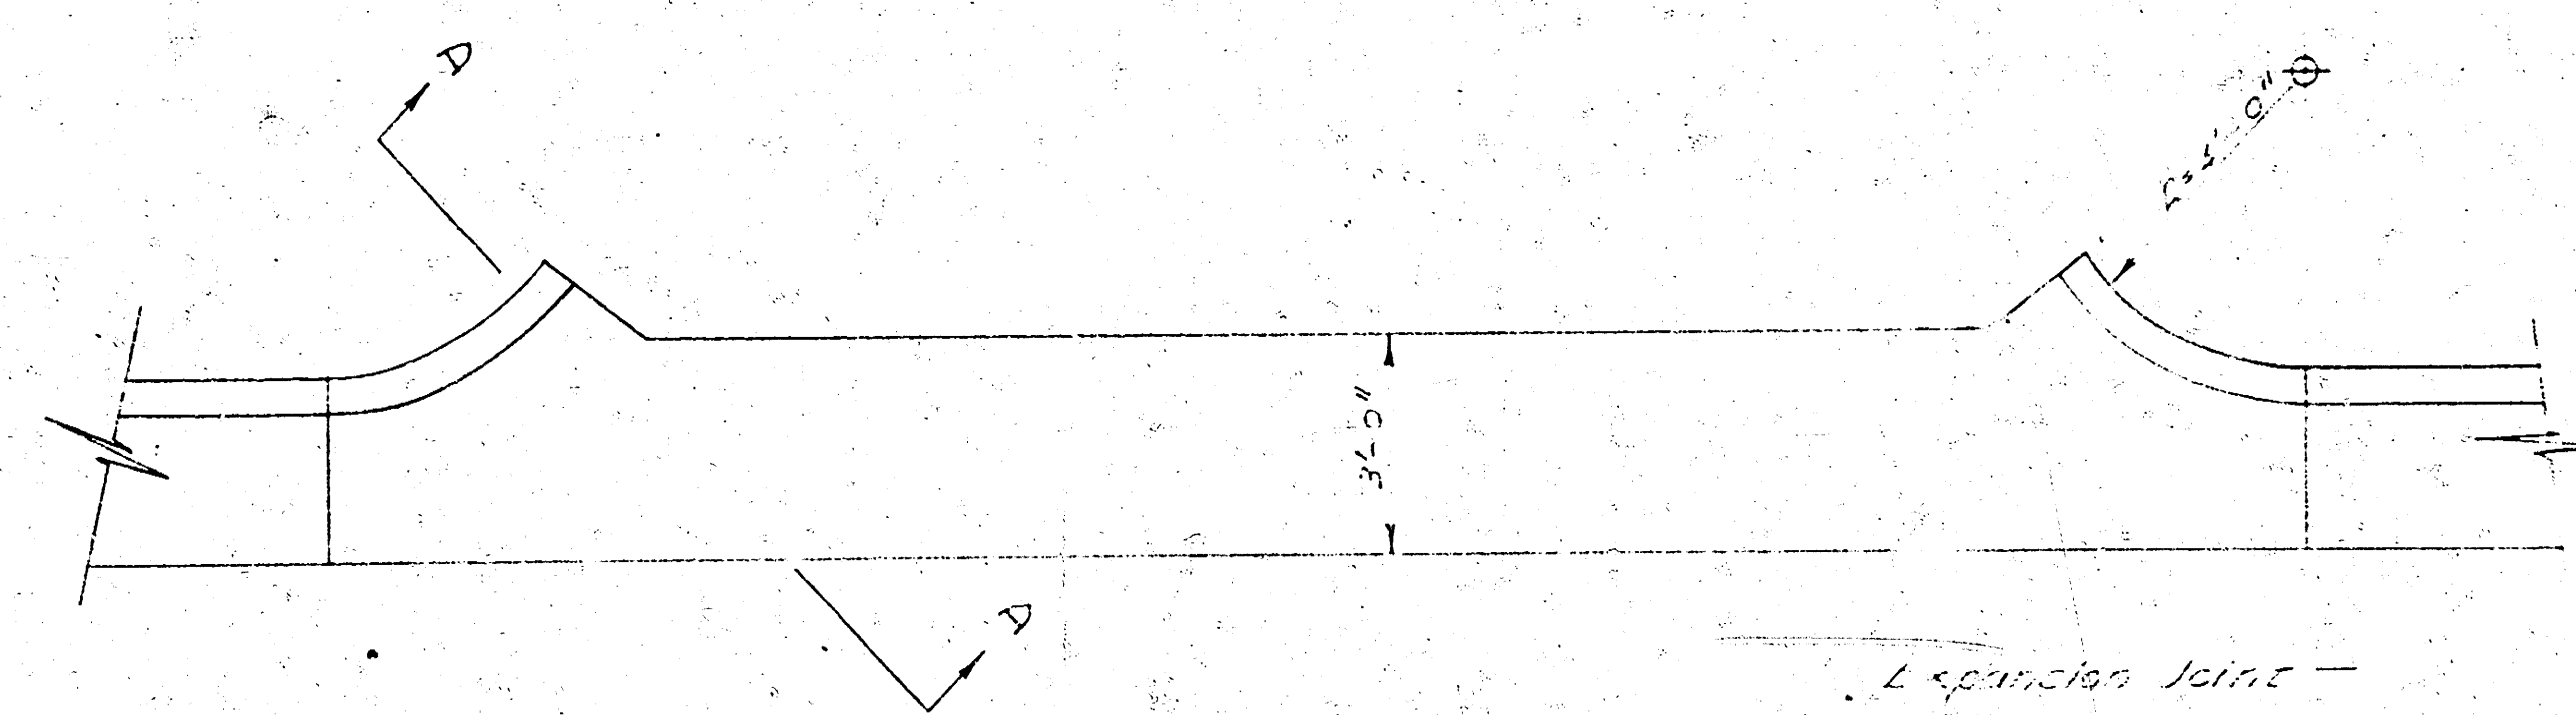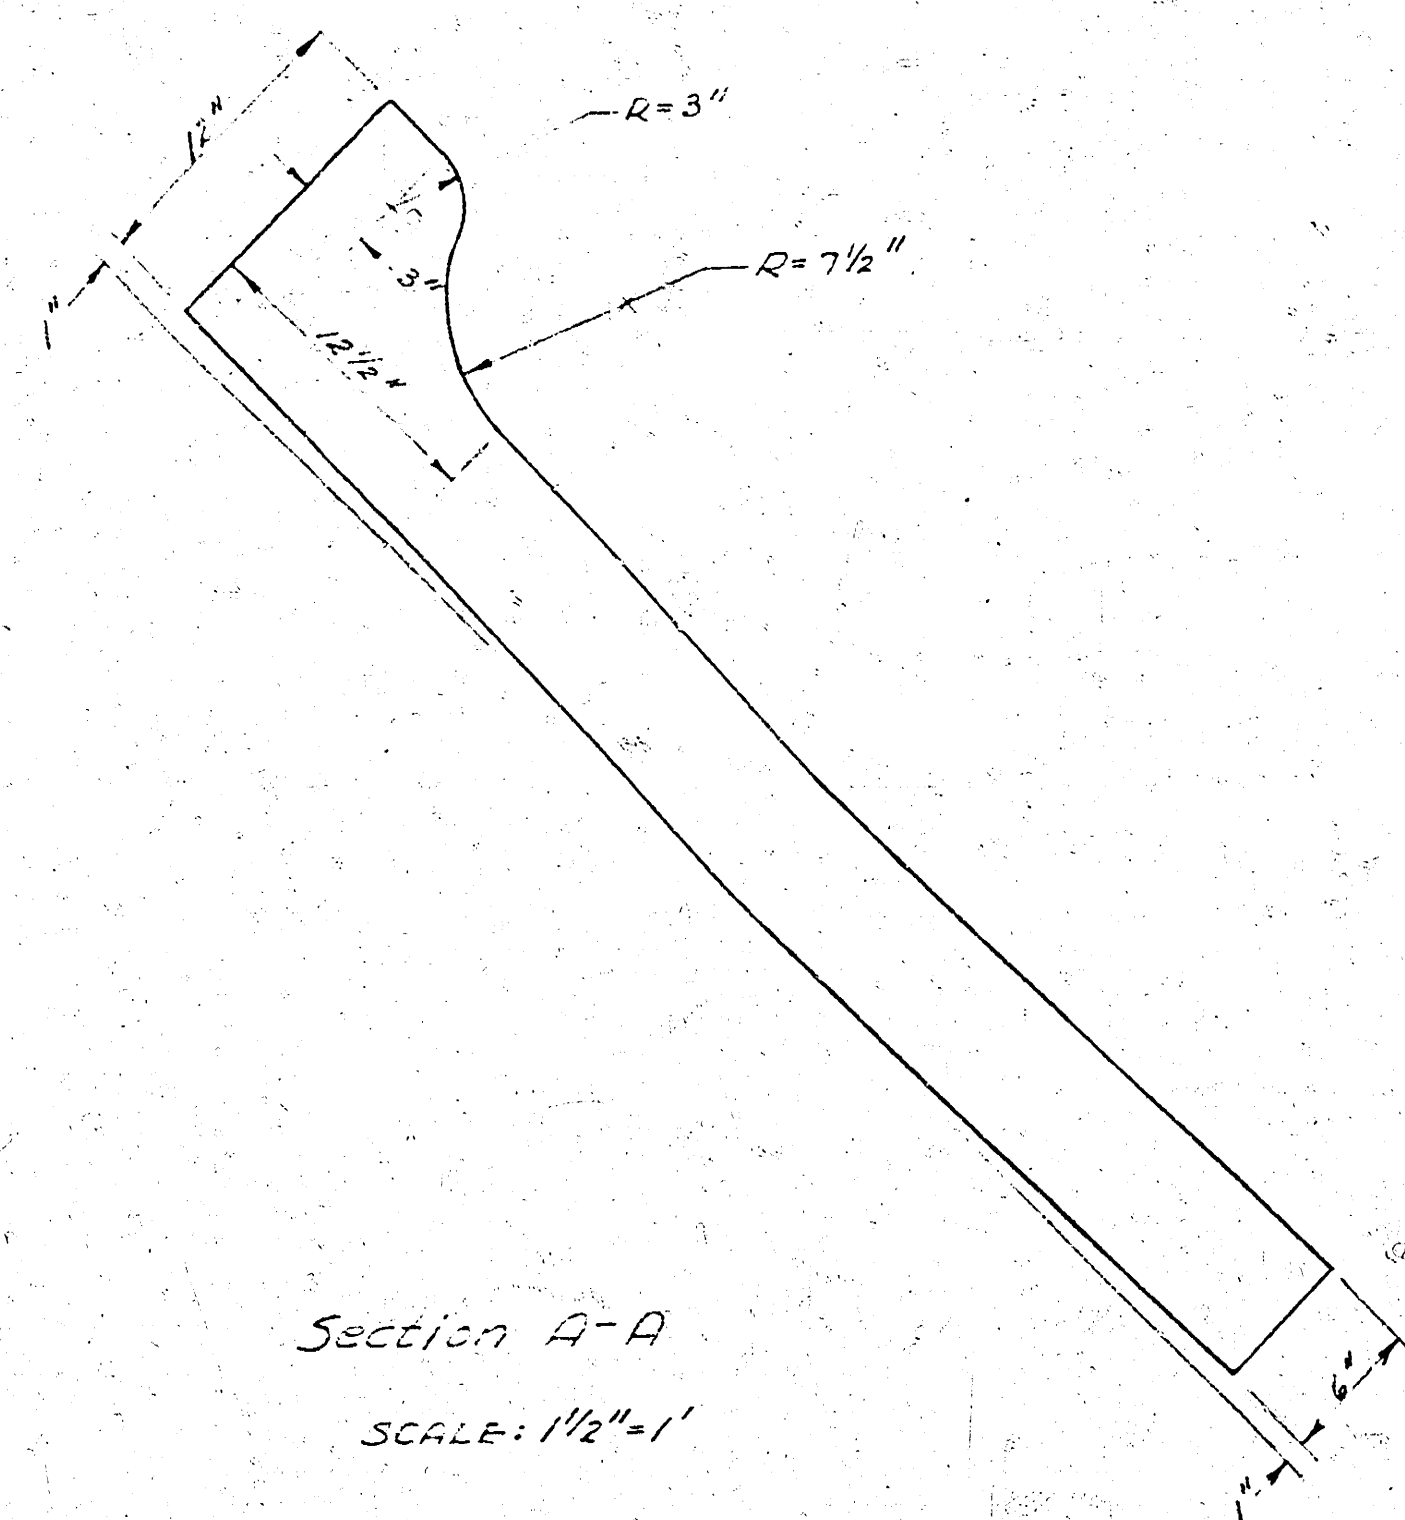

Note:
Use where Waterway Crosses Street Intersection

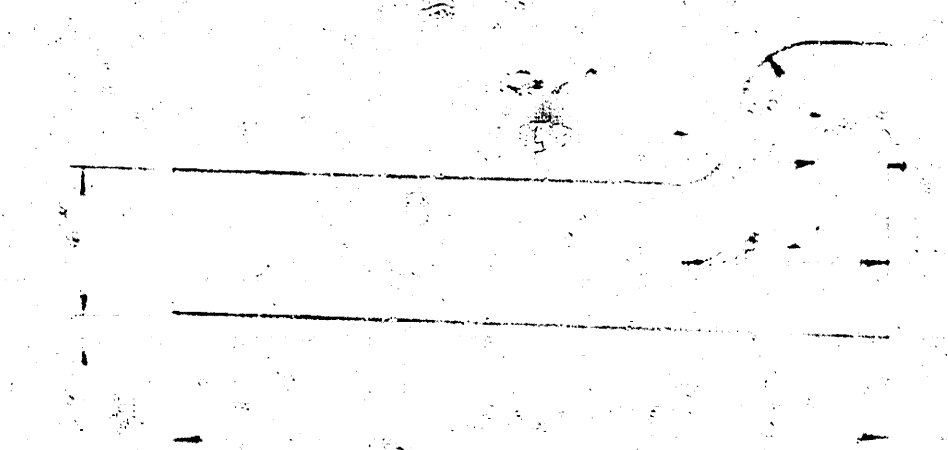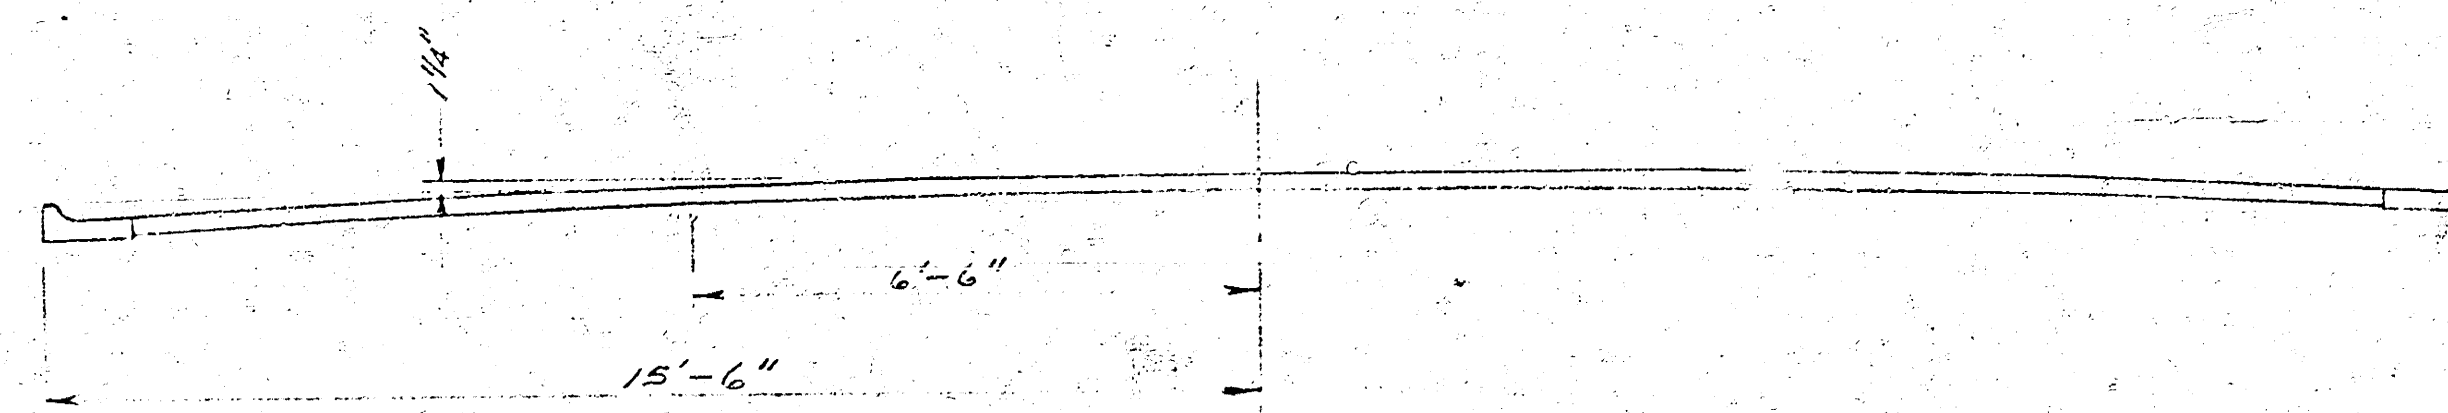

Note:
See at Right of Way Line

PAVEMENT DETAILS
ST. PAUL IMPROVEMENT DISTRICT

1911, 1913

K. O. T. S. S. S.

Sheet 2 of 6 Sheets

PLAN	DATE
NOTED	
NOTE BOOK	
NO.	

PROFILE	DATE
NOTED	
NOTE BOOK	
NO.	


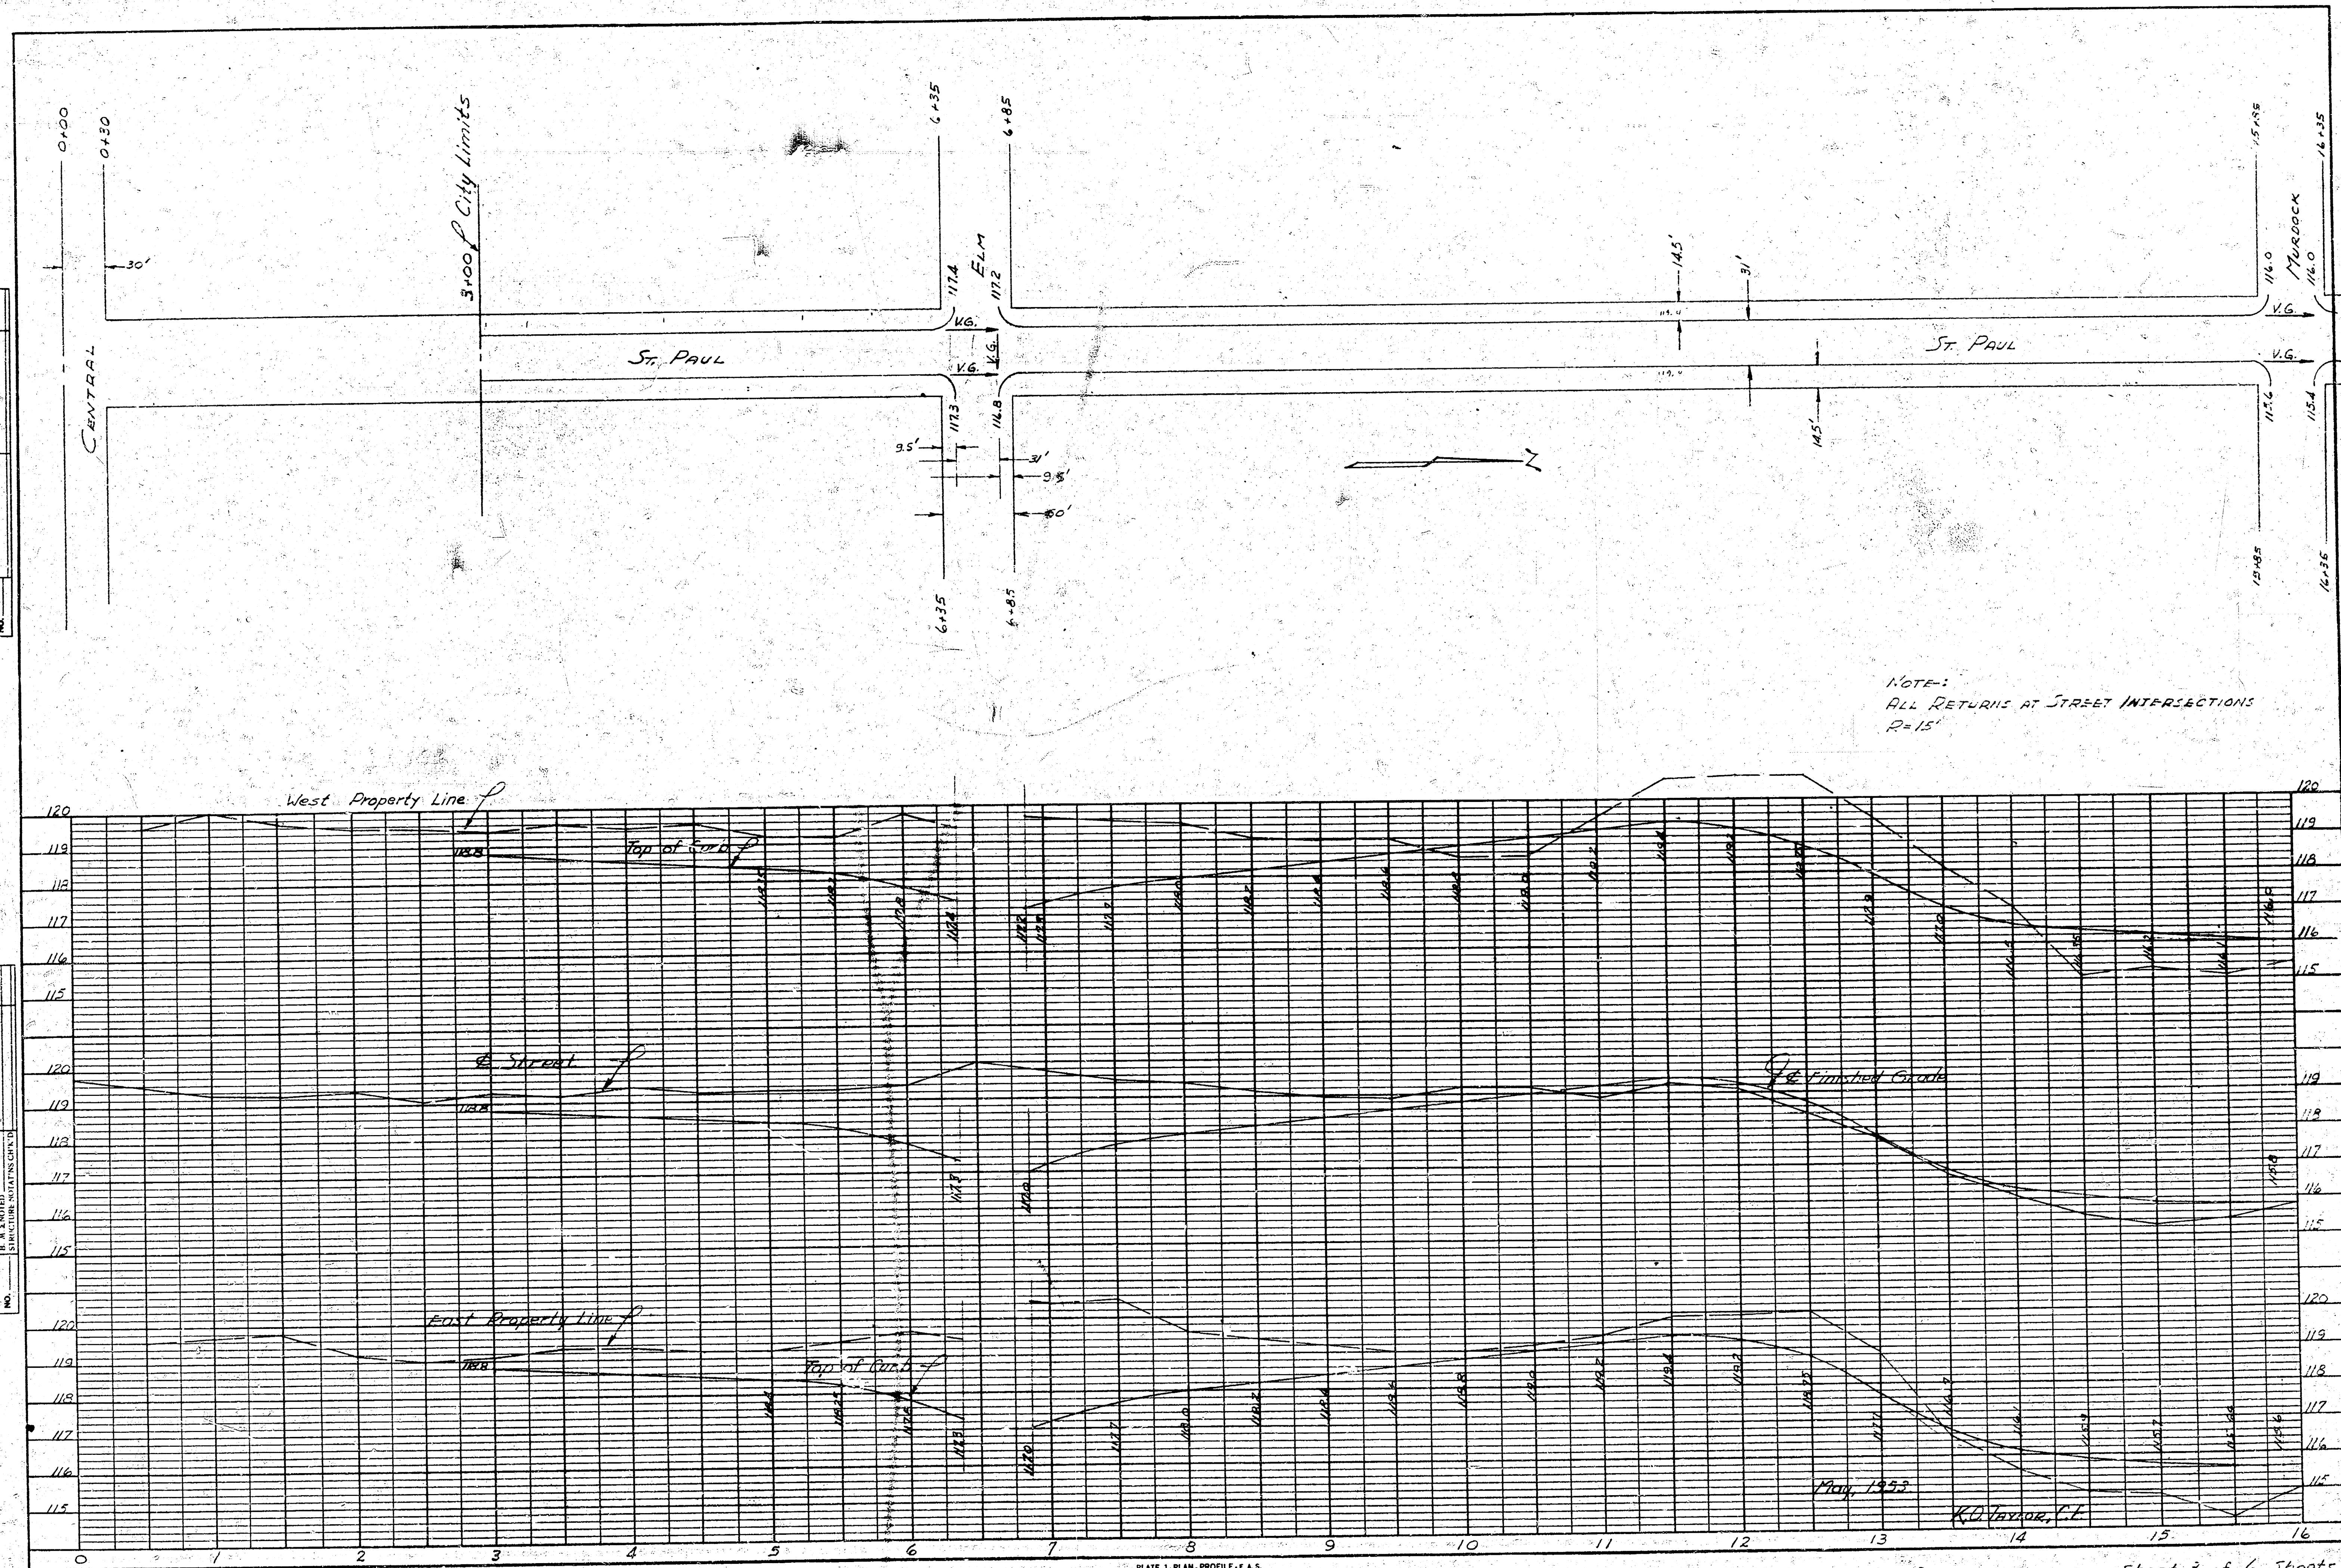


PLATE 1. PLAN, PROFILE, P.A.S.
CLEARING, PAVER CO., L.A. CAL.
NO. 1000H-1

ST. PAUL IMPROVEMENT DISTRICT

Sheet 3 of 6 Sheets

PROFILE SEARCHED INDEXED SERIALIZED FILED MAR 22 1964 FBI - NEW YORK	SUPERVISED RECEIVED FOR THE DIRECTOR'S OFFICE		BY _____	DATE _____
	NOTED RECEIVED FOR THE DIRECTOR'S OFFICE		BY _____	DATE _____
NOTE BOOK SEARCHED INDEXED SERIALIZED FILED MAR 22 1964 FBI - NEW YORK	CHAIRS CHECKED RECEIVED FOR THE DIRECTOR'S OFFICE		BY _____	DATE _____
NO. _____	BY _____		DATE _____	DATE _____

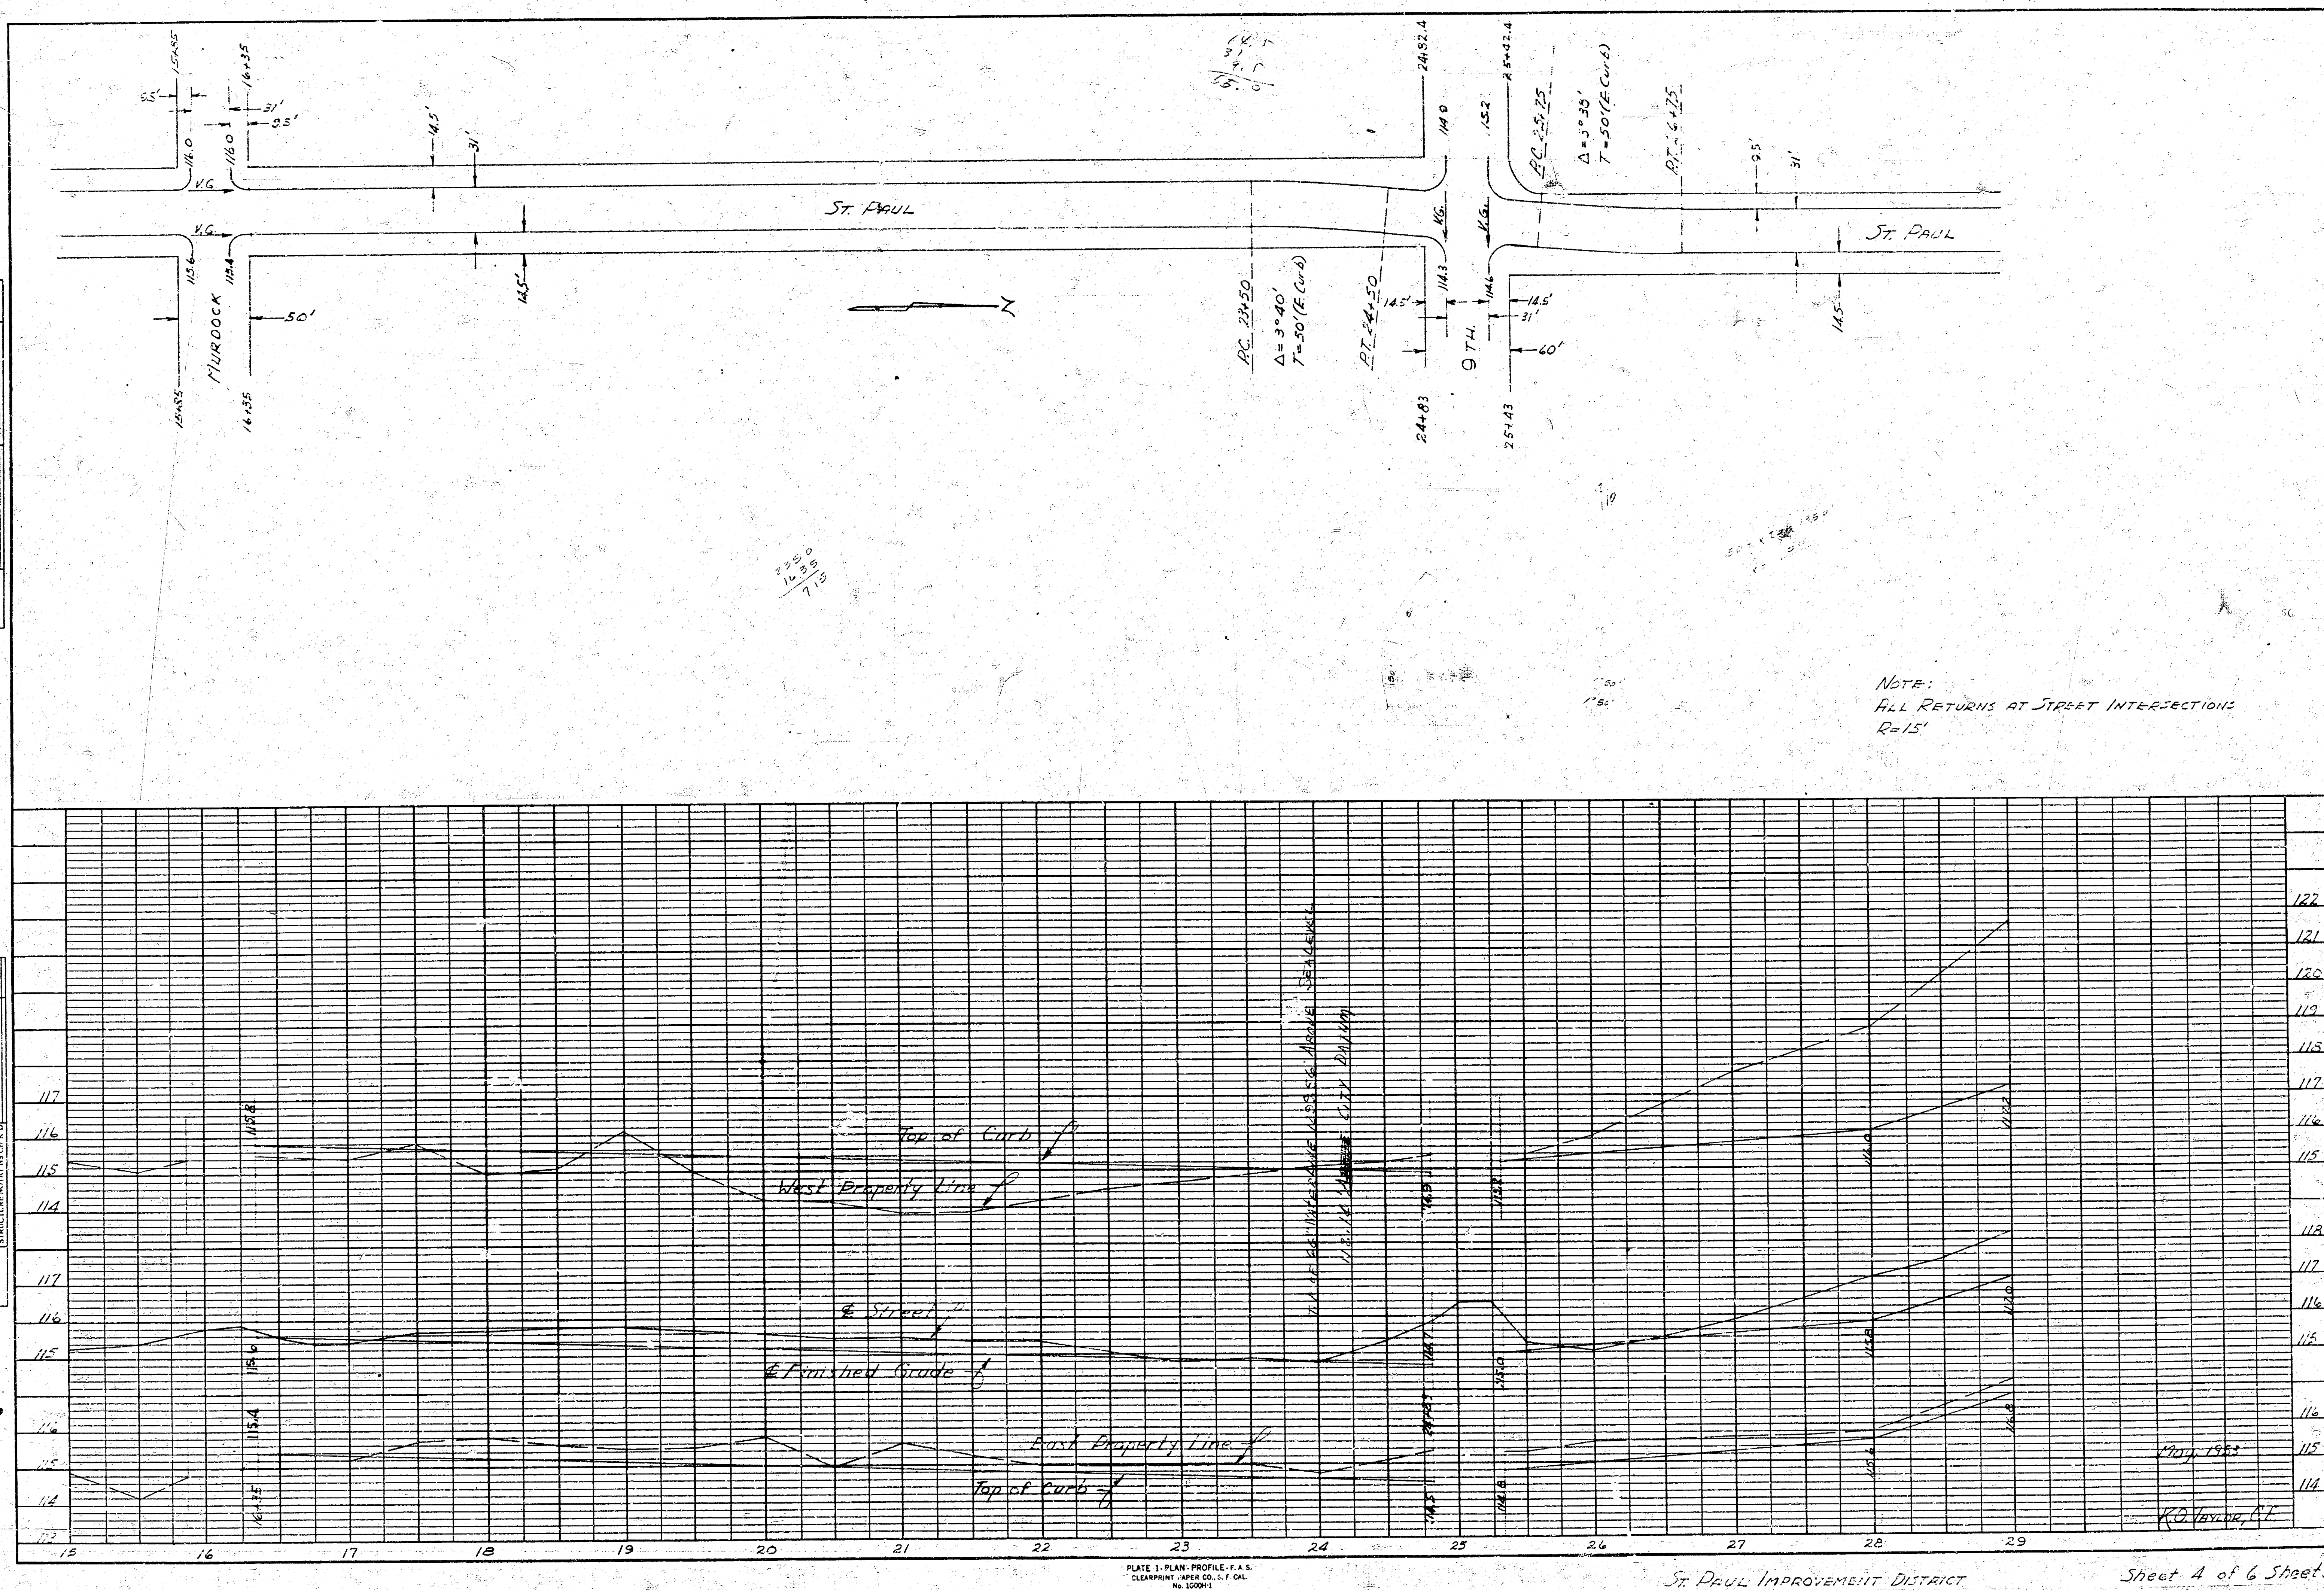

PLAN	DATE	
	BY	
	REVISION	
	NO.	

PROFILE	DATE	
	BY	
	REVISION	
	NO.	

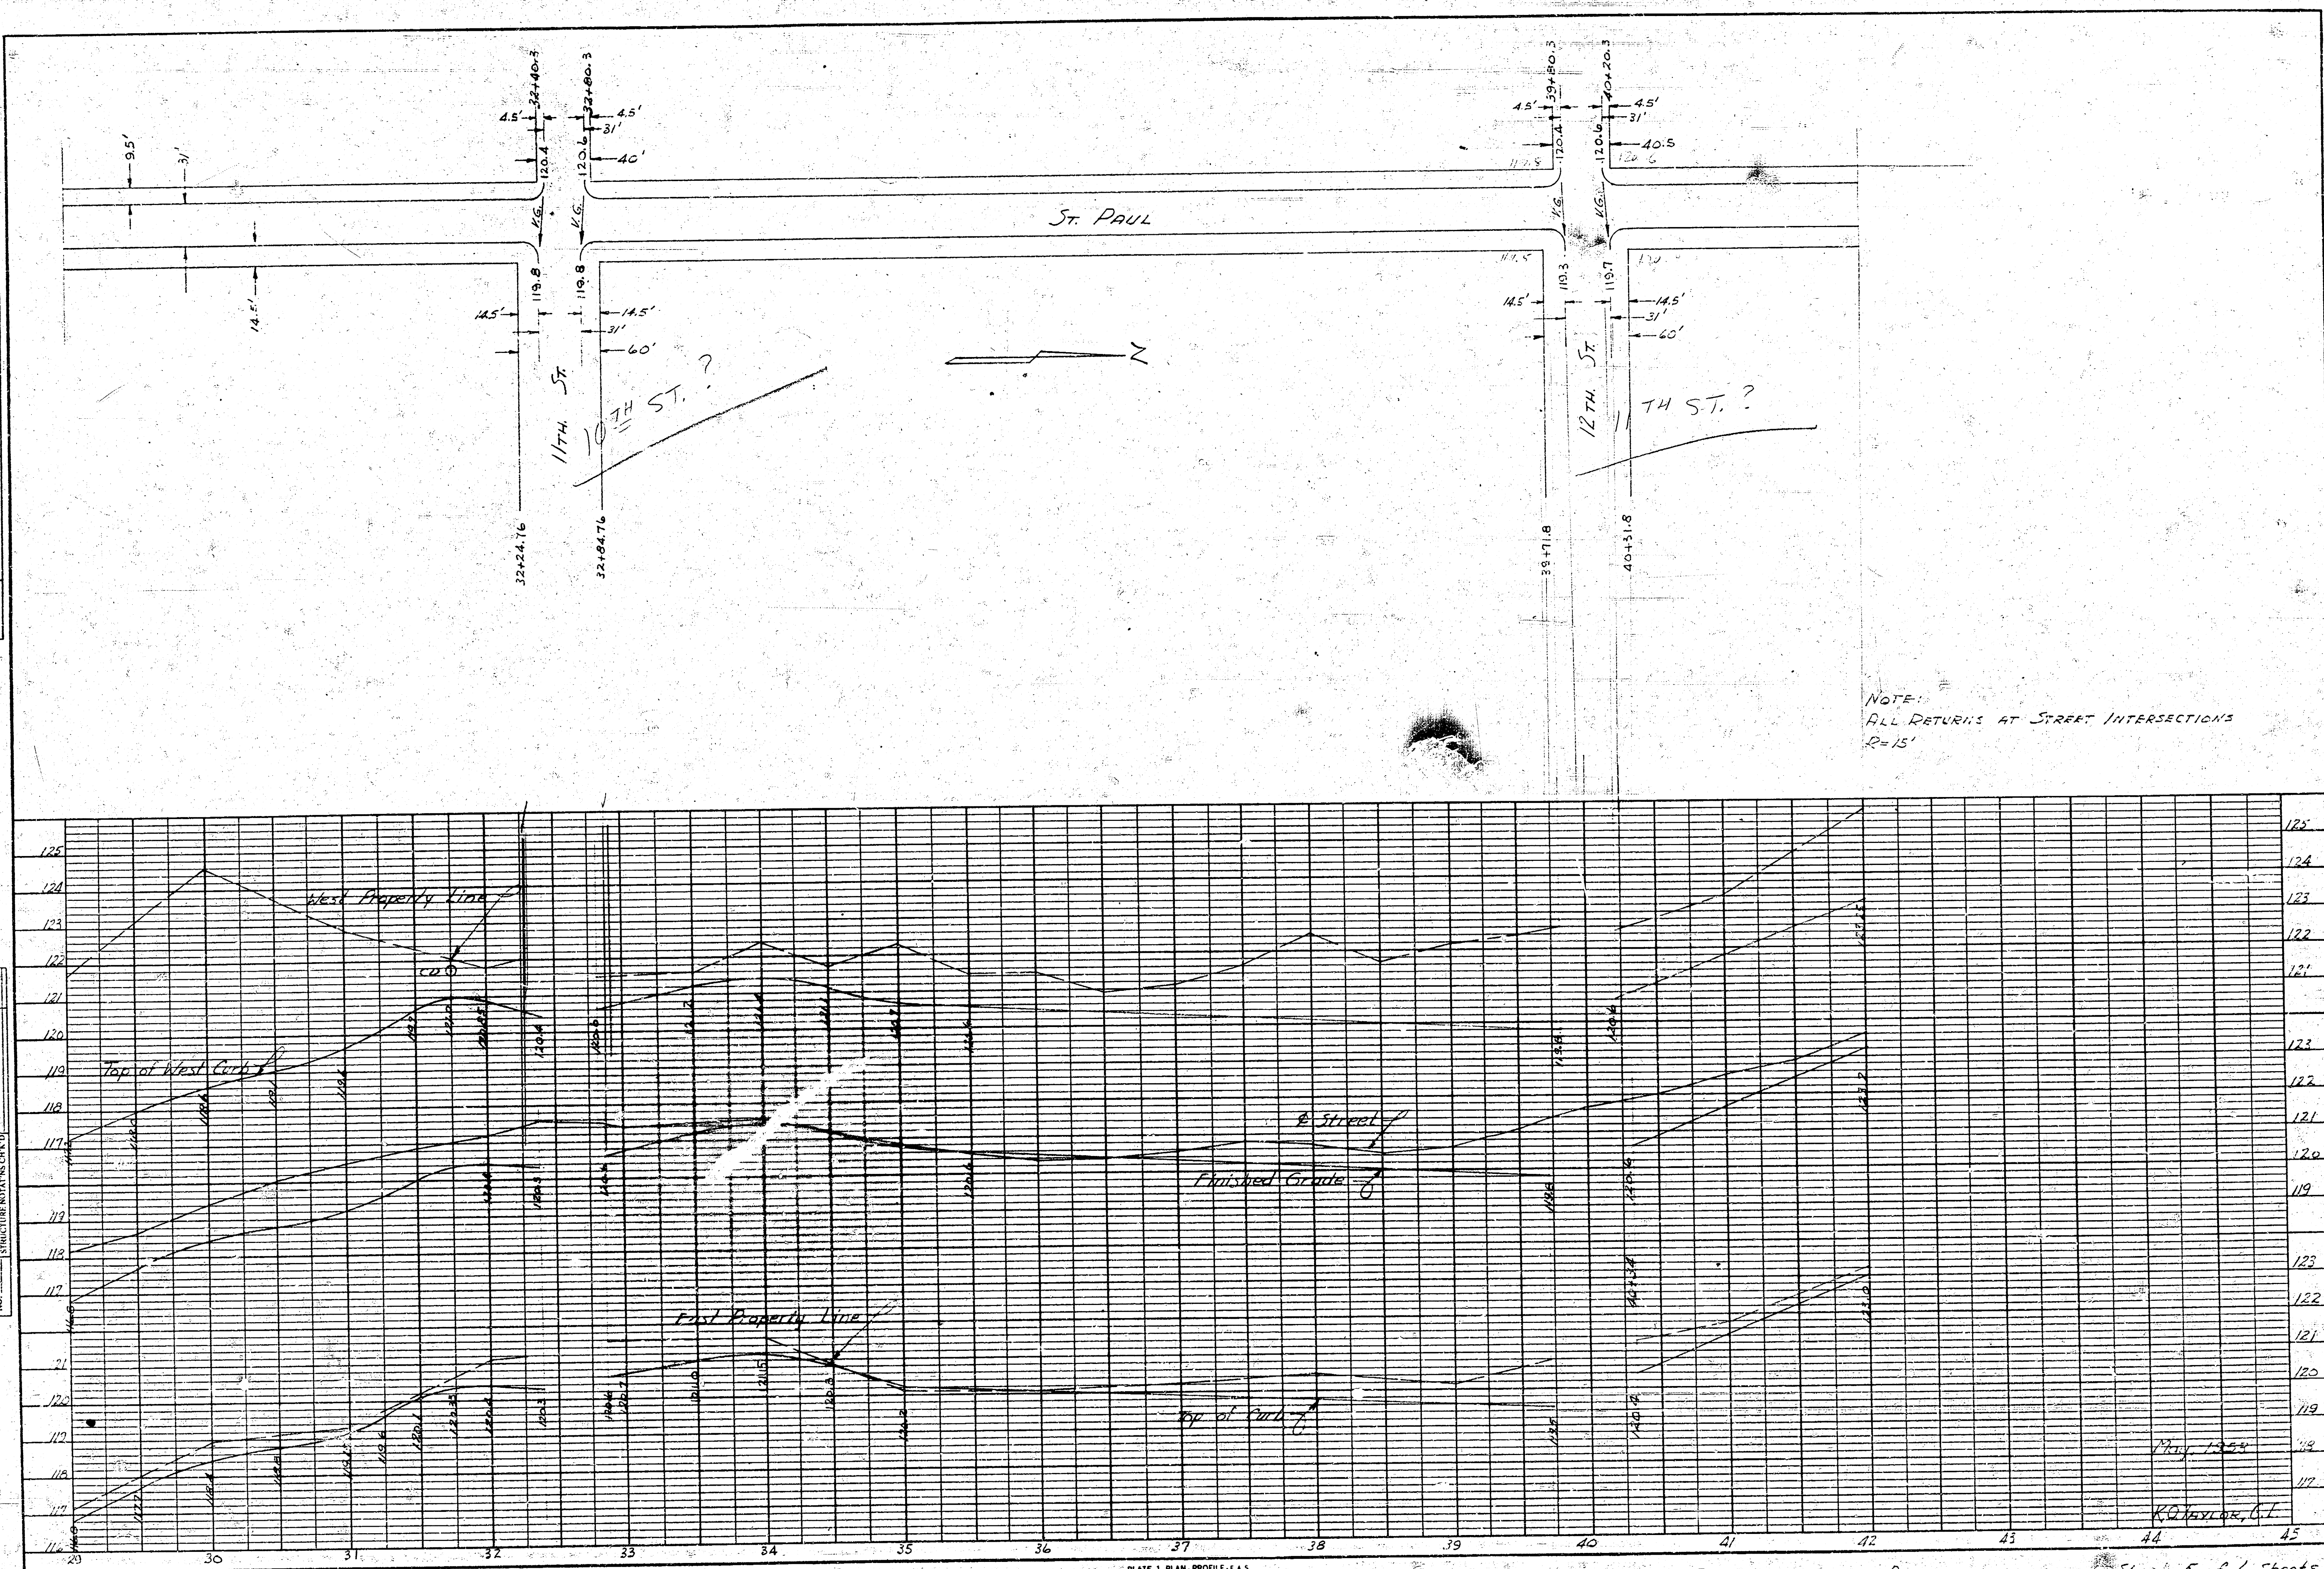


PLATE 1: PLAN, PROFILE, T.A.S.
CLEARING PAPER CO. 11 1/2" x 17 1/2"
No. 100001

St. Paul Improvement District

Sheet 5 of 6 Sheets

PLAN	DATE
PROJECT NO.	BY
NOTE BOOK NO.	DATE
BY	DATE

PROFILE	DATE
PROJECT NO.	BY
NOTE BOOK NO.	DATE
BY	DATE

