





B.M. 124.12 R.R. Spike S.W. Side H.L.P. (E. Pole of 2) N. for 13th & ST. PAUL
 B.M. 121.86 Bridge Spike E. side St. Light Pole NW Cor. ST. PAUL & PLEASANTVIEW
 B.M. 124.76 N.E. Cor. Conc. Porch Ho. # 2915 W. 15th (124.735)
 Chaining & Baseline on E. ST. PAUL.

Surveyed by GUNTZ, BK 156.35
 Plan by HOFFER
 Checked 77

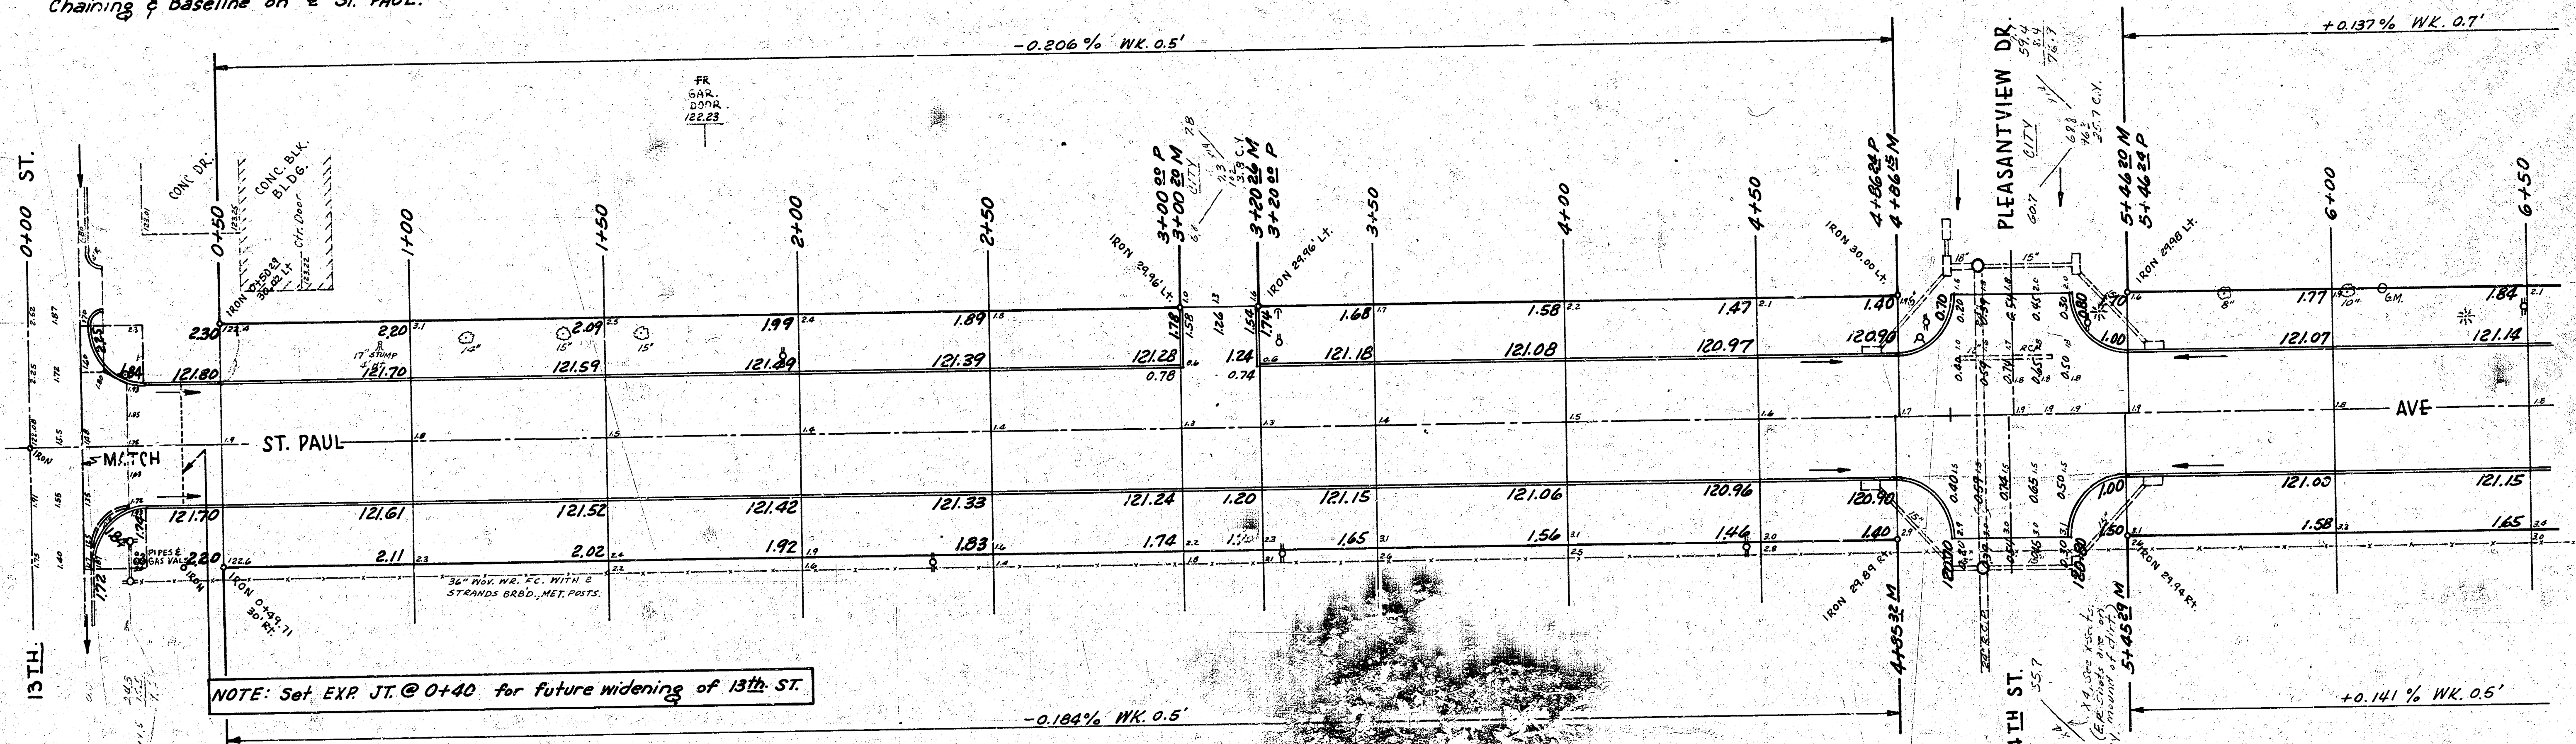


EXCAVATION			
PROP.	1503.1	CITY	157.9
PLUS 10%	150.3	PLUS 10%	15.8
TOTAL	1653.4	TOTAL	206.7
		C.Y.	

NOTE: Entrance Pipes to be disposed of in accordance to instructions of City Dirt Checker.

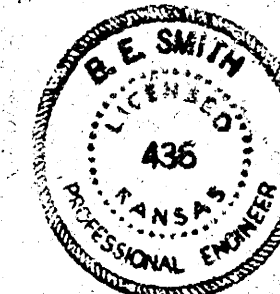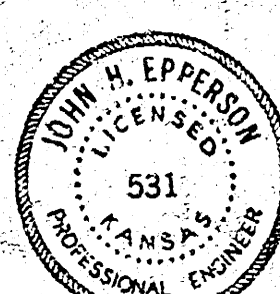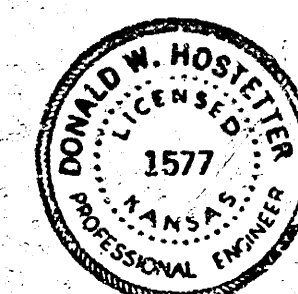

ST. PAUL
 N.L. 13TH. ~ S.L. 15TH.
 30' CONC. & CB.
 CITY OF WICHITA, KANSAS.
 B. E. SMITH CITY ENGINEER
 JUNE 1958 PROJ. NO. C17-48

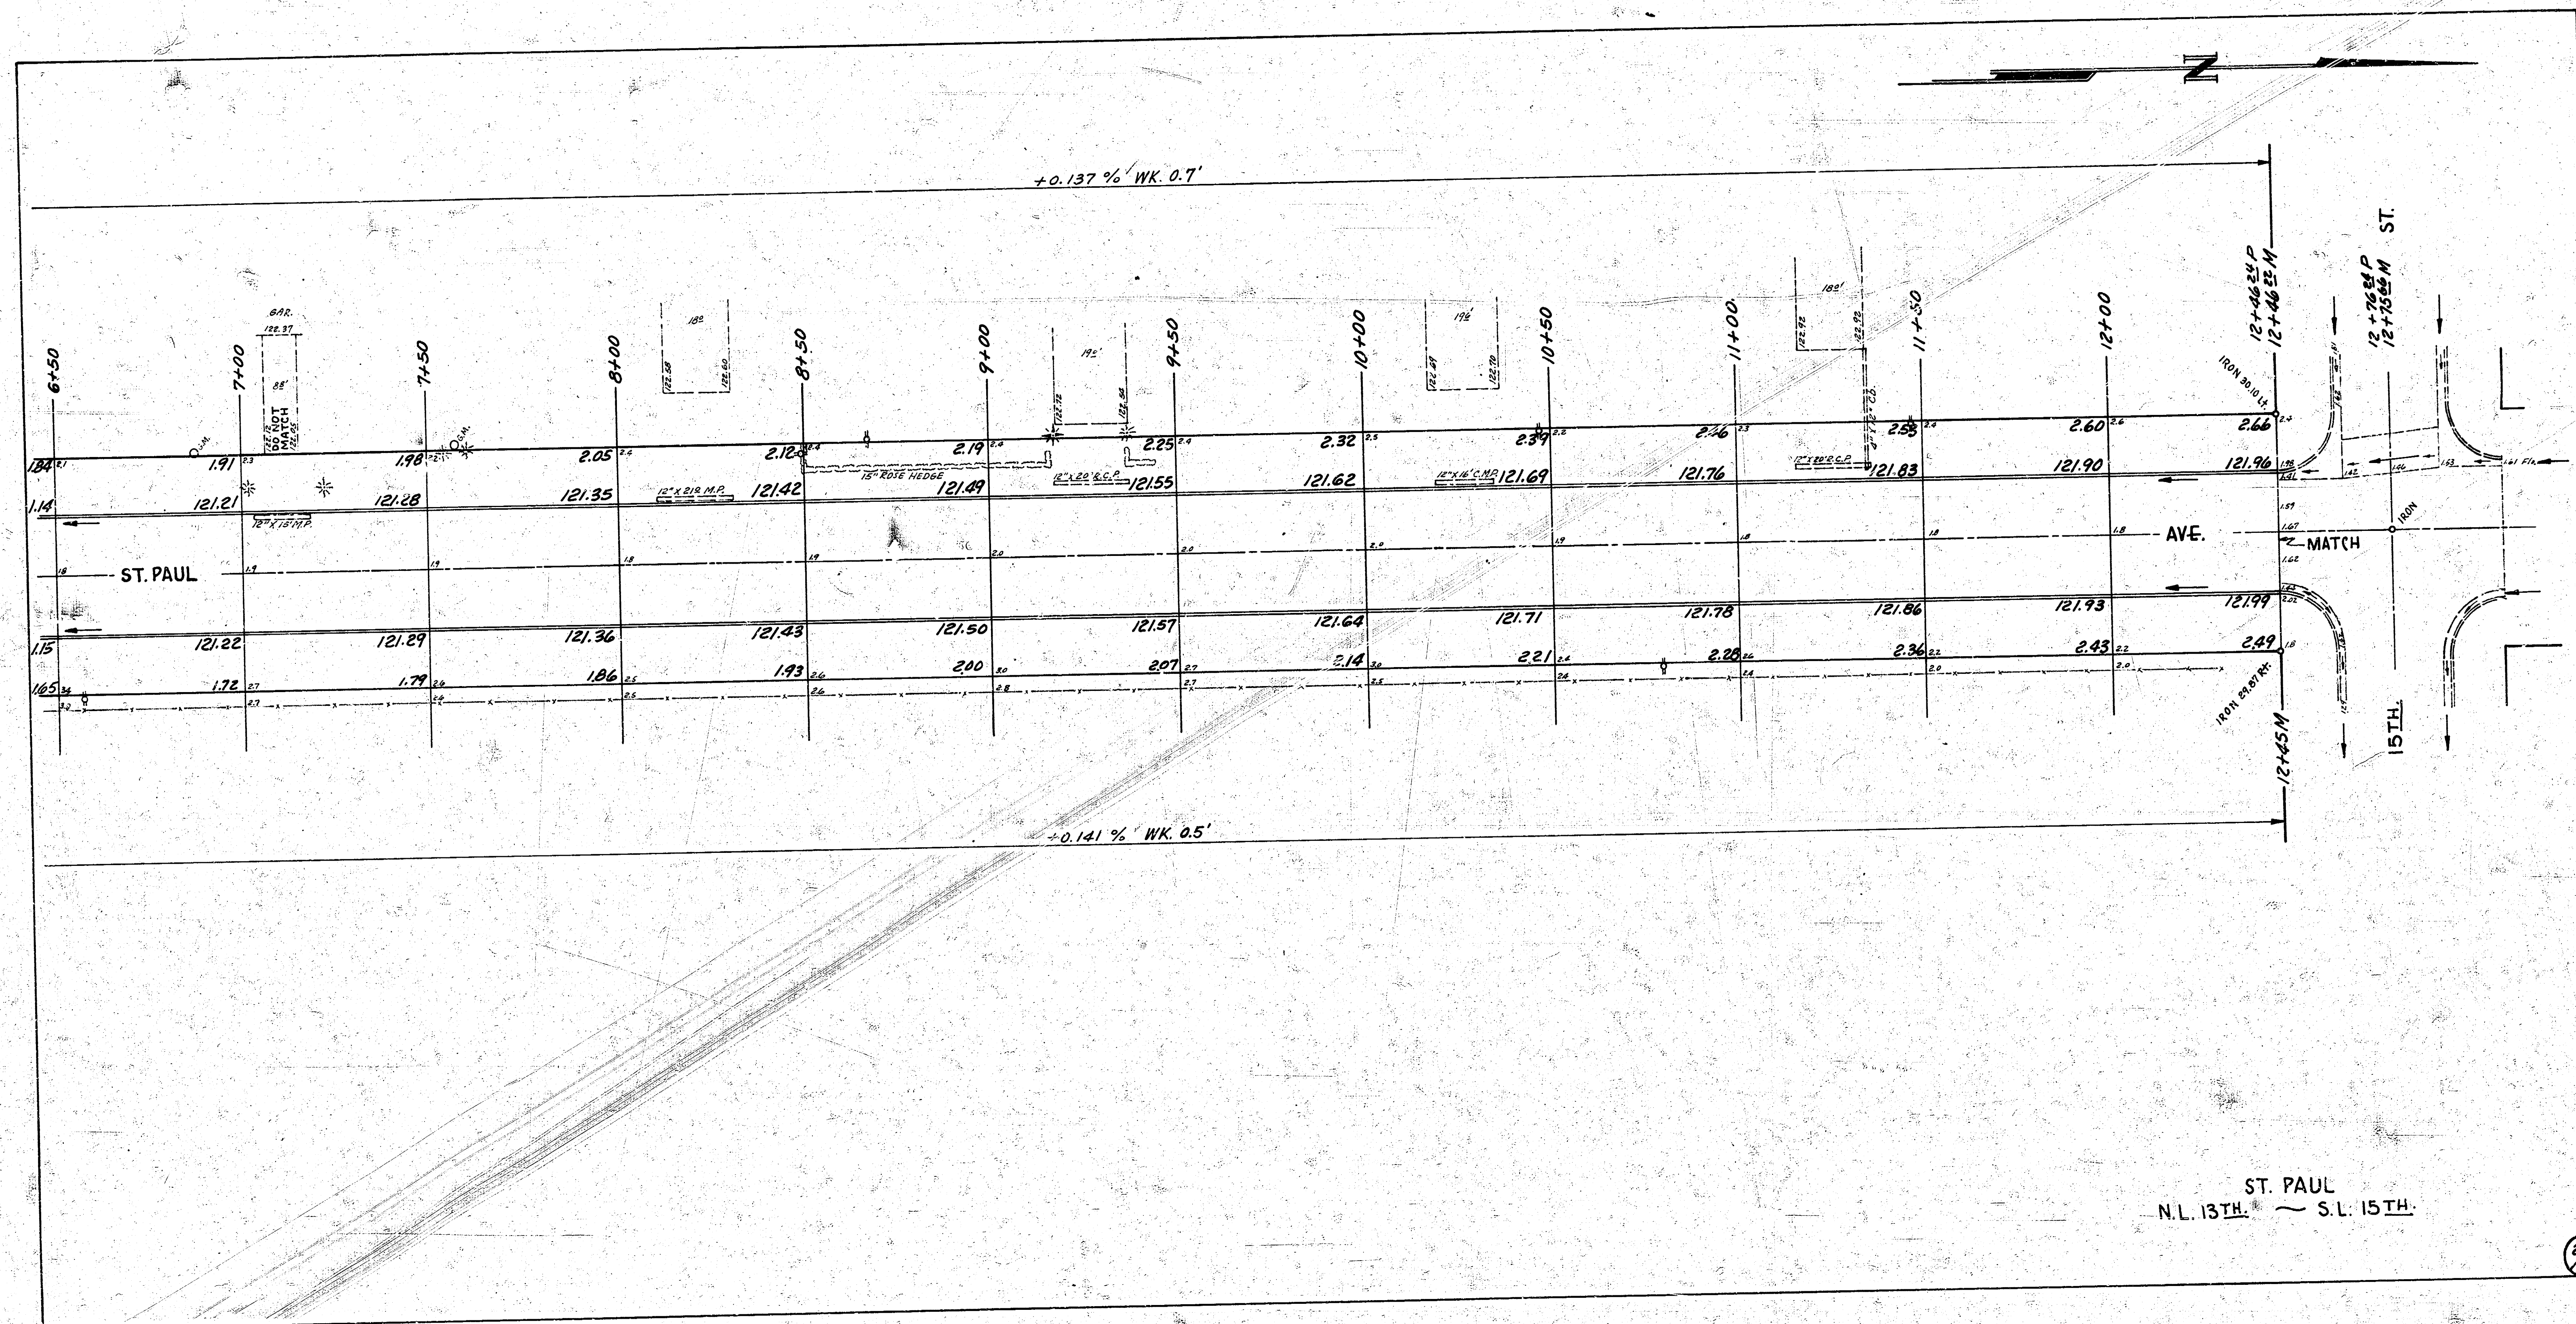

ST. PAUL
N.L. 13TH ~ S.L. 15TH