


SANTA FE AVENUE


S.L. MURDOCK—S.L. PINE

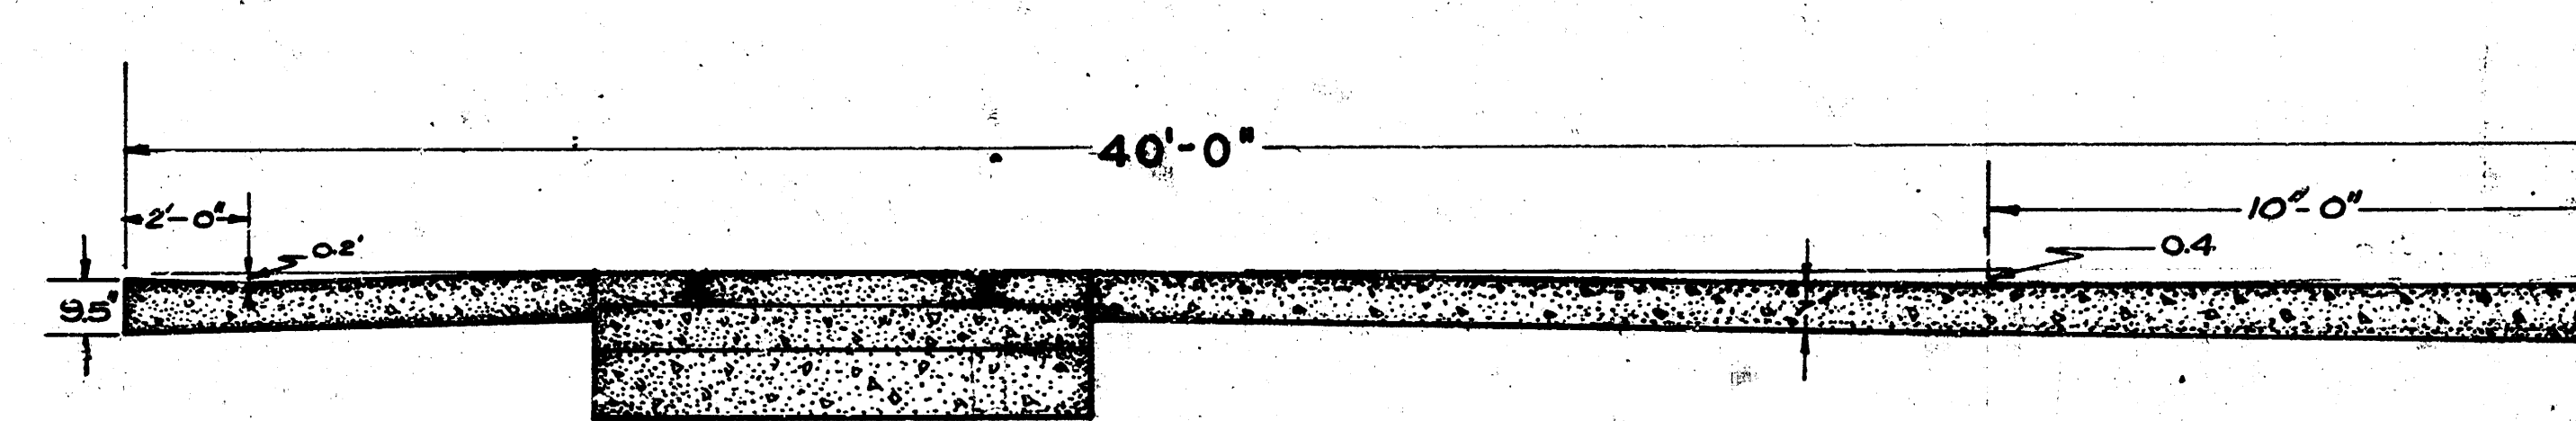

TYPICAL SECTION

SCALE 3/8"=1'-0"


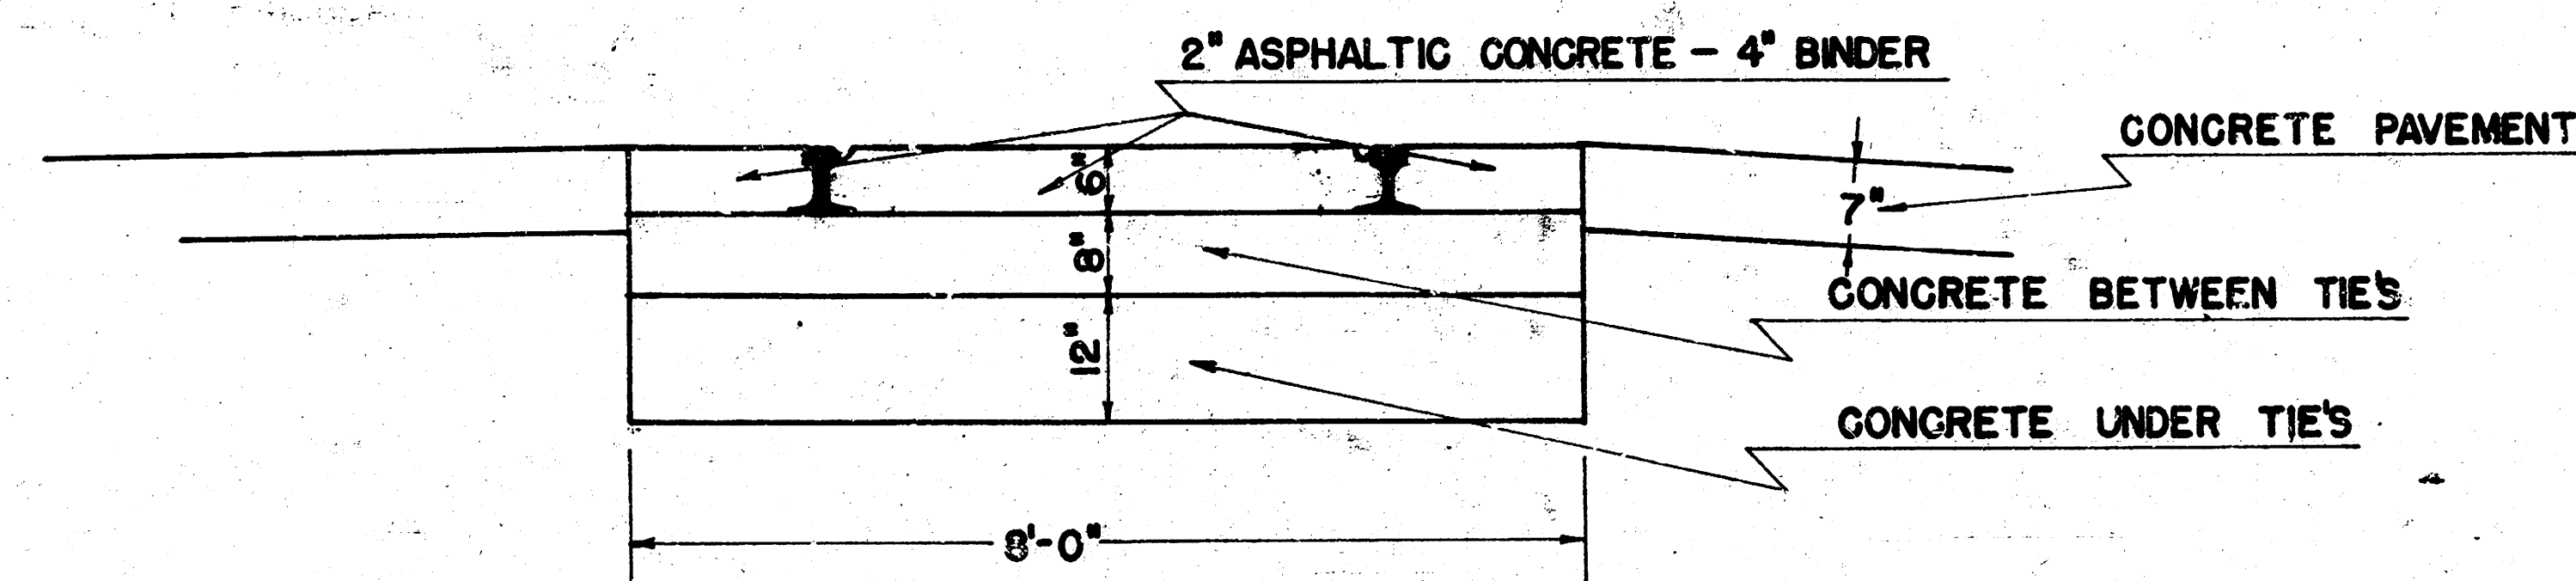

DETAIL OF PAVEMENT
UNDER RAILROAD TRACKS

N

USE ONLY THESE B.M.'S
B.M. 115.63 SW Cor. King Signal Base N.S. Murdock
B.M. 115.62 "4" Cdn. Driveway Door Phillips Petrol Warehouse

NOTE: See Detail Sheet For Typical Section of Lip Curb & Flow Line

