


DAKS574100

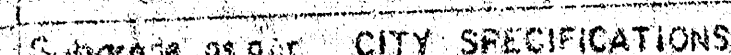


Subgrade as per CITY SPECIFICATIONS

Project No. DAKS5-11


Survey Area
Plan & Elevation
Exc
Checked

B.M. 108.47 LAG SCREW E.S. TELE. POLE N.E. COR. SHERIDAN & CATHERINE
B.M. 107.32 "□" W-END RETURN N.W. COR. SHERIDAN & MAY
R IS 40' WEST OF EAST. R

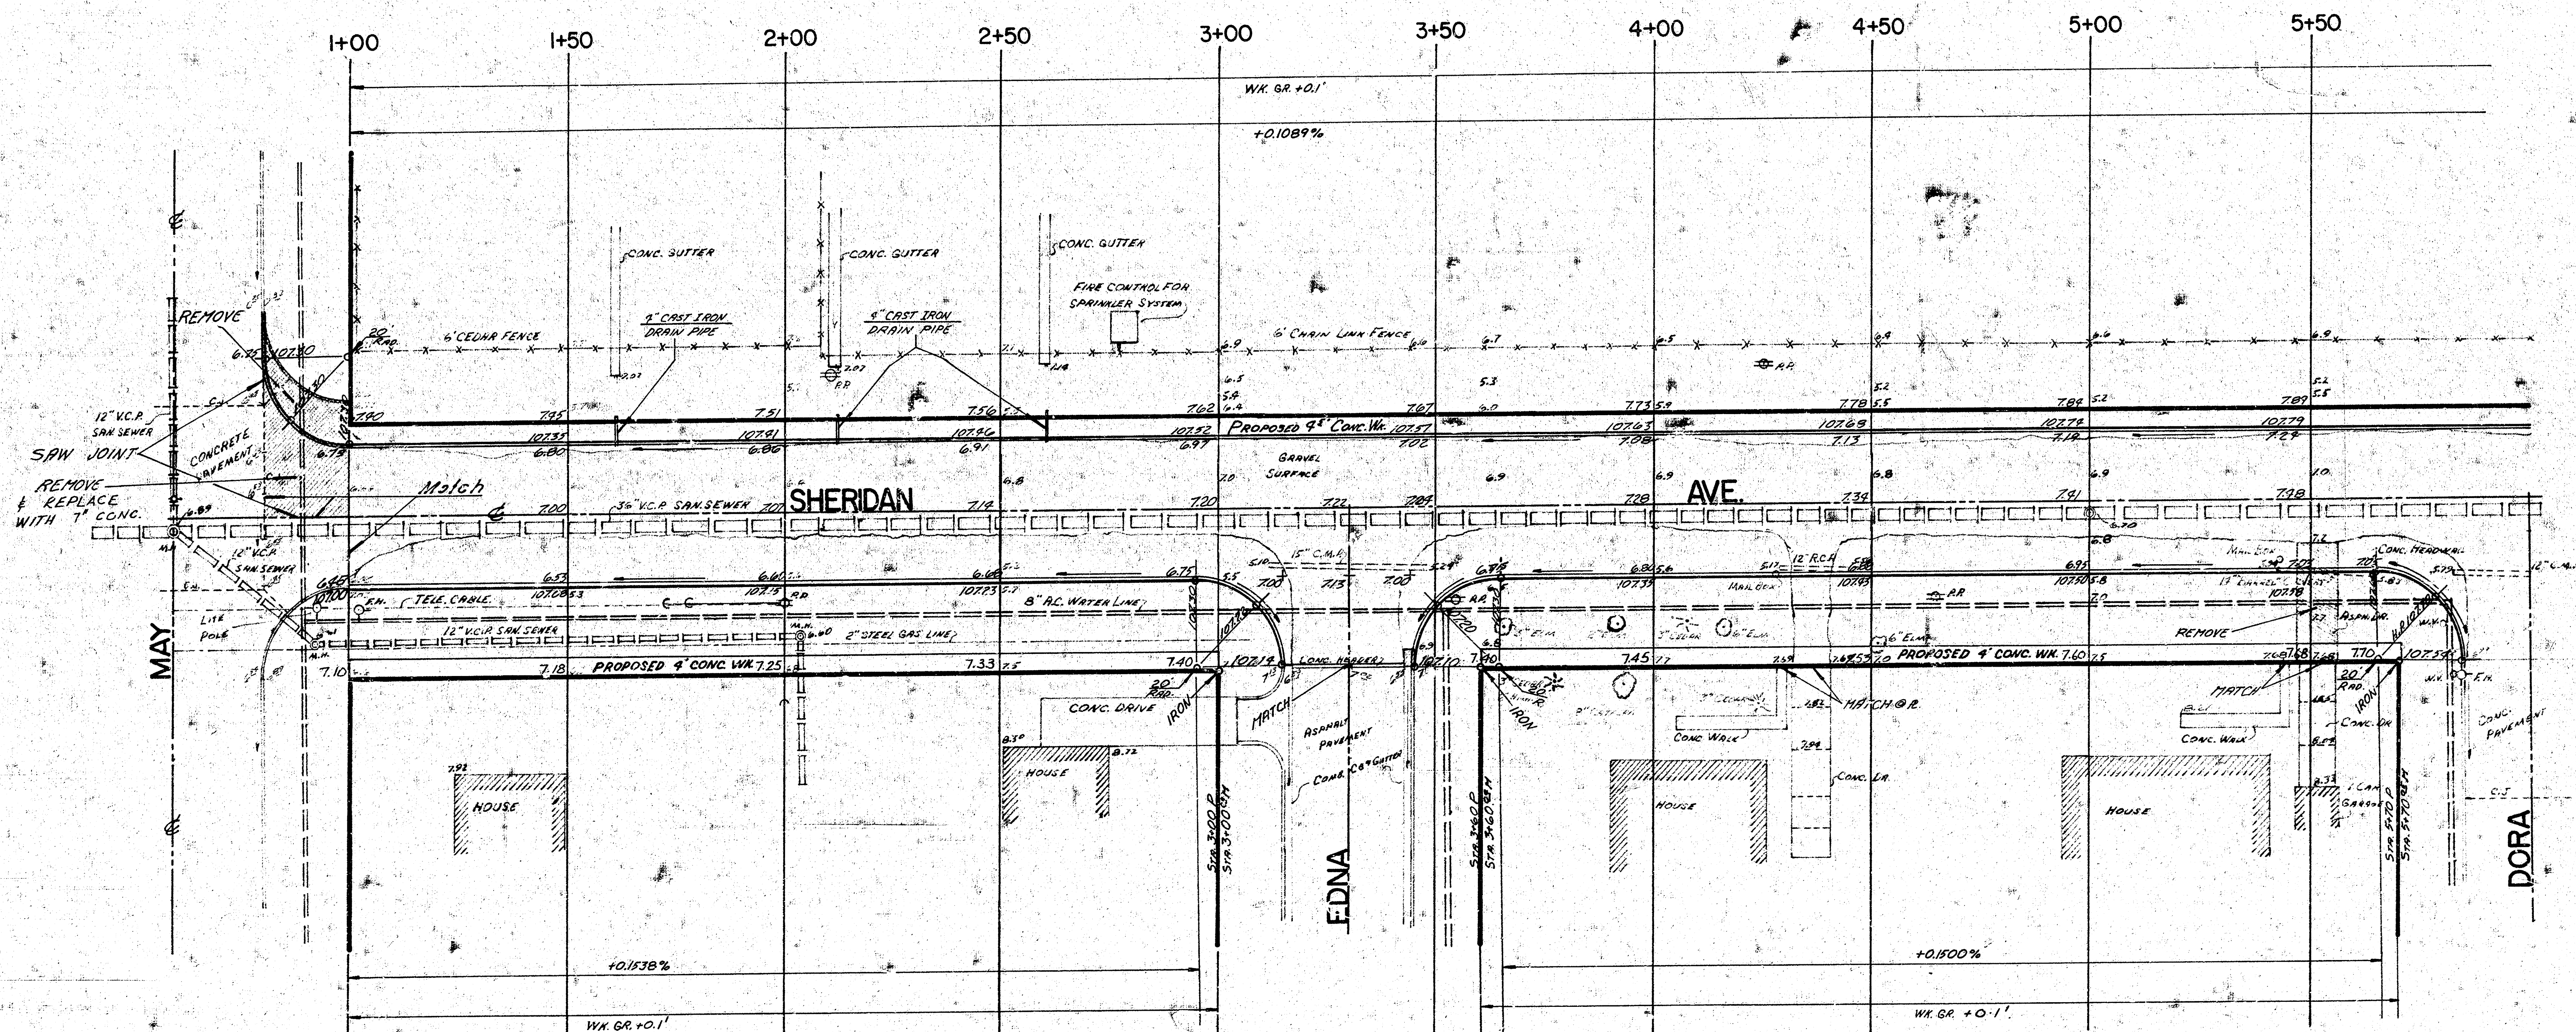

- Notes
1. Field Engineer to Determine Tree Removal in Field.
 2. Field Engineer to Cross-Section Borrow Pit Before & After Excavation.
 3. Drives on West Side Sheridan are to be Ramp Drives as per Detail on Sheet 3.
 4. Exst. Mailboxes are to be Removed & Replaced Behind New Curb Line.
 5. Field Engineer to Determine Necessity of 4" Drain Pipes Curb North of Sta. 3+00.

Tree Removals

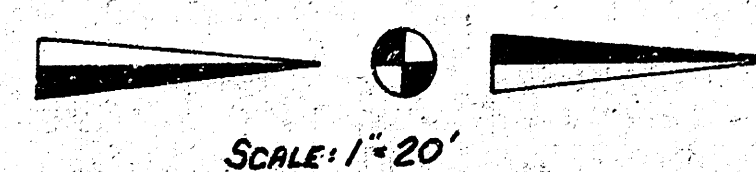




EARTHWORK			
Property		Excavation	Comp. Fill
Excavation	127.0 C.Y.	Excavation	68.5 C.Y.
+10%	12.7	+10%	6.9
Total	139.7 C.Y.	Total	75.4 C.Y.
Comp. Fill	421.5 C.Y.	Comp. Fill	24.1 C.Y.
+10%	42.2	+10%	2.2
Total	463.7 C.Y.	Total	26.3 C.Y.
Manipulation (Cac.)			
3760 S.Y.		750 S.Y.	

SUBGRADE
TYPE OF SUBGRADE TREATMENT SHALL BE DETERMINED BY THE FIELD ENGINEER. SUBGRADE TREATMENT MAY CONSIST OF LIME TREATMENT, CEMENT TREATMENT, SUBGRADE MODIFICATION, OR ANY COMBINATION OF THESE.

NOTE TO FIELD ENGINEER & CONTRACTOR
Grade parking and clear right-of-way for proposed sidewalk. Compact fill in sidewalk areas to be constructed by "OTHERS".


SHERIDAN AVENUE
N.L. MAY-N.L. CATHERINE
30' CONCRETE 6" THICK
CITY OF WICHITA, KANSAS
R.W. LINN-CITY ENGINEER
DATE: _____
PROJ. NO. DAKS574100

B.M. 108.47' LAG SCREW E.S. TELEPHONE POLE N.E. CORNER SHERIDAN & CATHERINE
 B.M. 107.32' " " WEST END OF RETURN N.W. CORNER SHERIDAN & MAY
 E IS 40' WEST OF EAST R

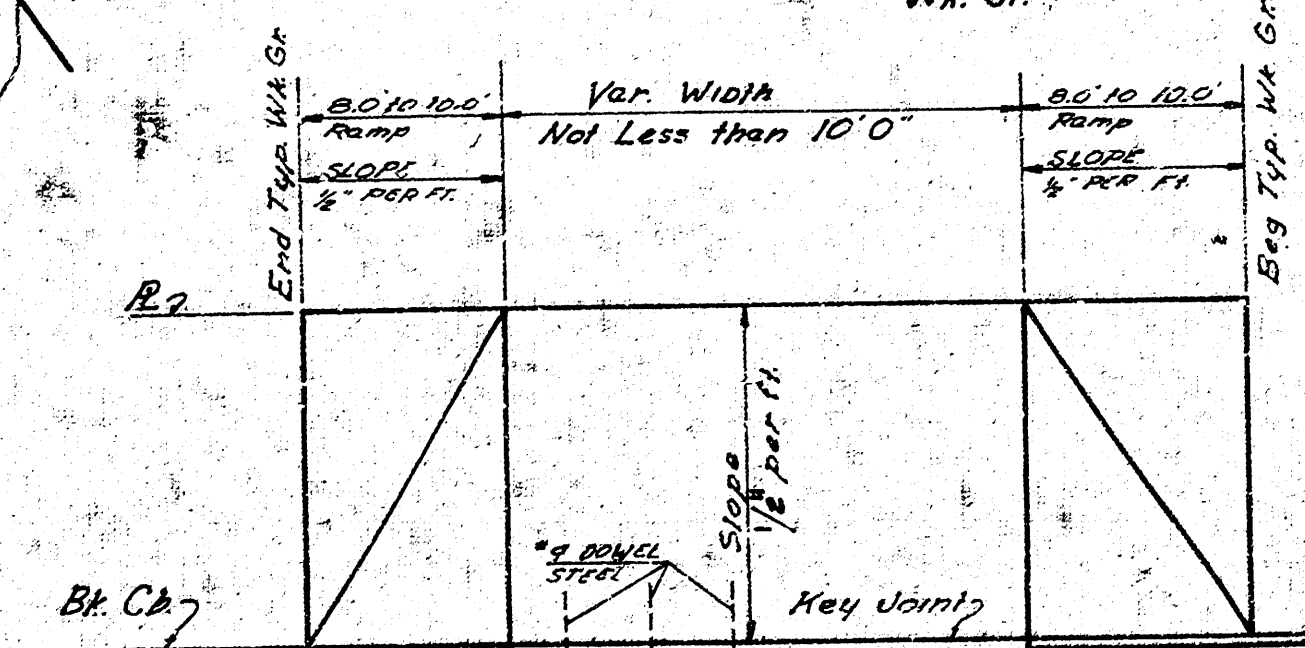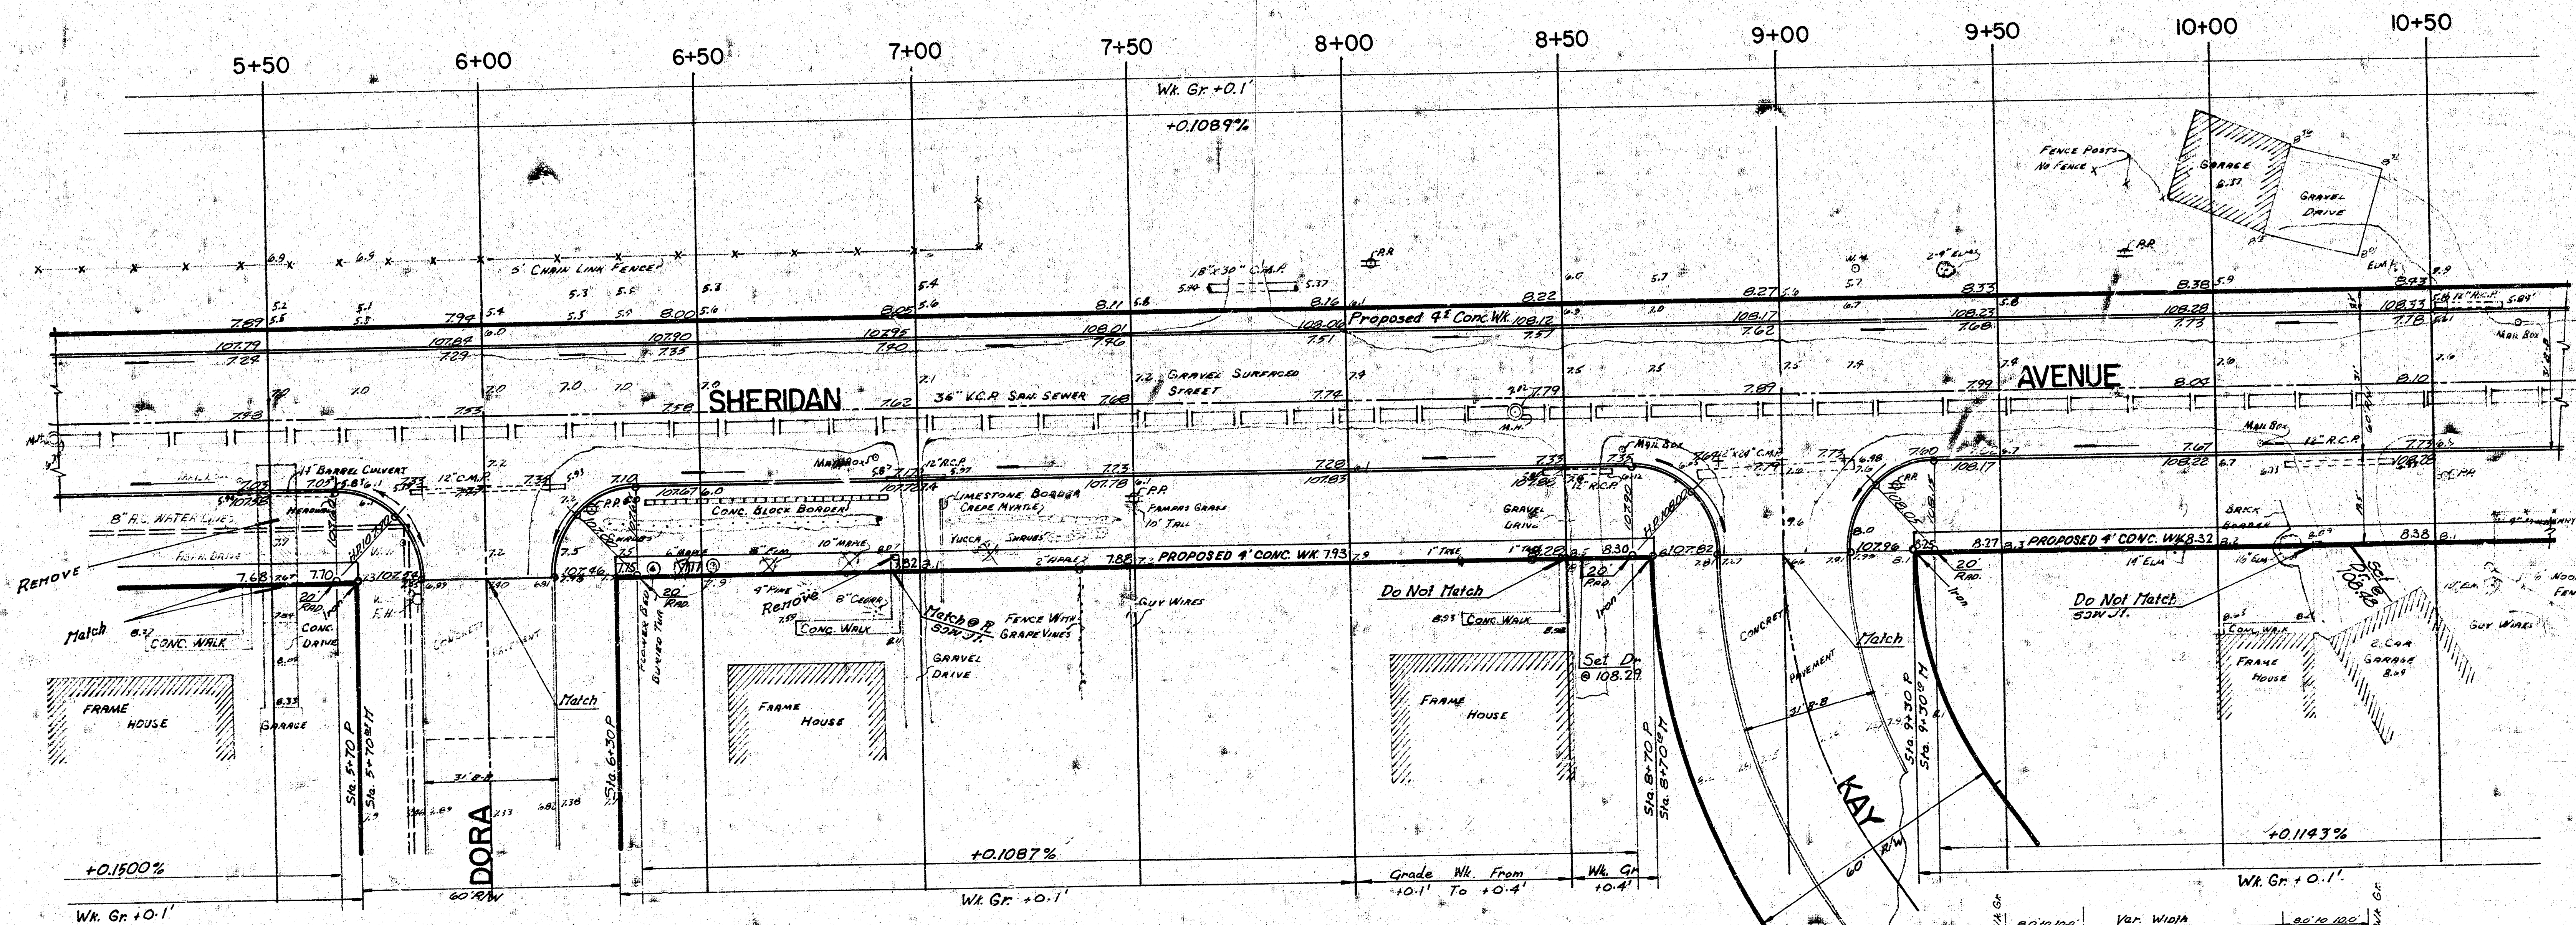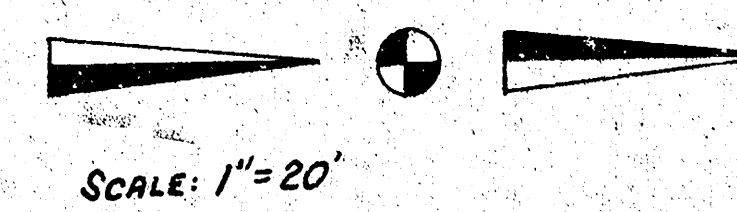

SHERIDAN AVE
 PROJ. NO. DAKS574IOC 3/

B is 40' W. of E.R. Sheridan

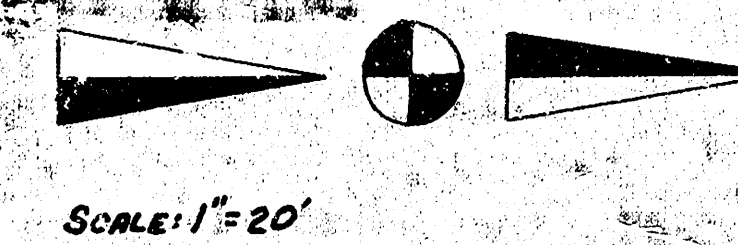

$\Delta = 90.00^\circ$		$R = 35'$	$35'$	$L = 54.98$	$LC = 44.50$
CURVE DATA BASED ON $C.L.$					
				$RAD. = 25.0000$	
STA.	ARC.	CHORD LENGTH		TOTAL	
		OFF C.B.	OFF C.B.	DEFLECTION	DEFLECTION
A				0°00'00"	0°00'00"
B	20'	32.69'	-	16°22'13"	16°22'13"
C	20'	32.69'	-	16°22'13"	32°44'26"
D	14.97'	24.63'	-	16°15'34"	33°00'00"

SHERIDAN AVENUE
PROJ. NO. DAKS574100