

SHERWOOD GLEN
SEDGWICK COUNTY, KANSAS

STREET IMPROVEMENTS


*Clarence Ave. - N.L. 37th St. N. to S.L. 39th St. N.
Charles Ave. - N.L. Nottingham Lane to S.L. 39th St. N.
Amidon Ave. - N.L. Nottingham Lane to S.L. 39th St. N.
Attenion Ave. - N.L. 37th St. N. to S.L. 39th St. N.
Nottingham Lane - Clarence Ave. to E.L. Amidon Ave.
Prior Lane - N.L. 37th St. N. to E.L. Sherwood Glen Addn.*

K.O. TAYLOR
CONSULTING ENGINEER

MARCH 1956

SHERWOOD GLEN

ELMWOOD COUNTY, KANSAS


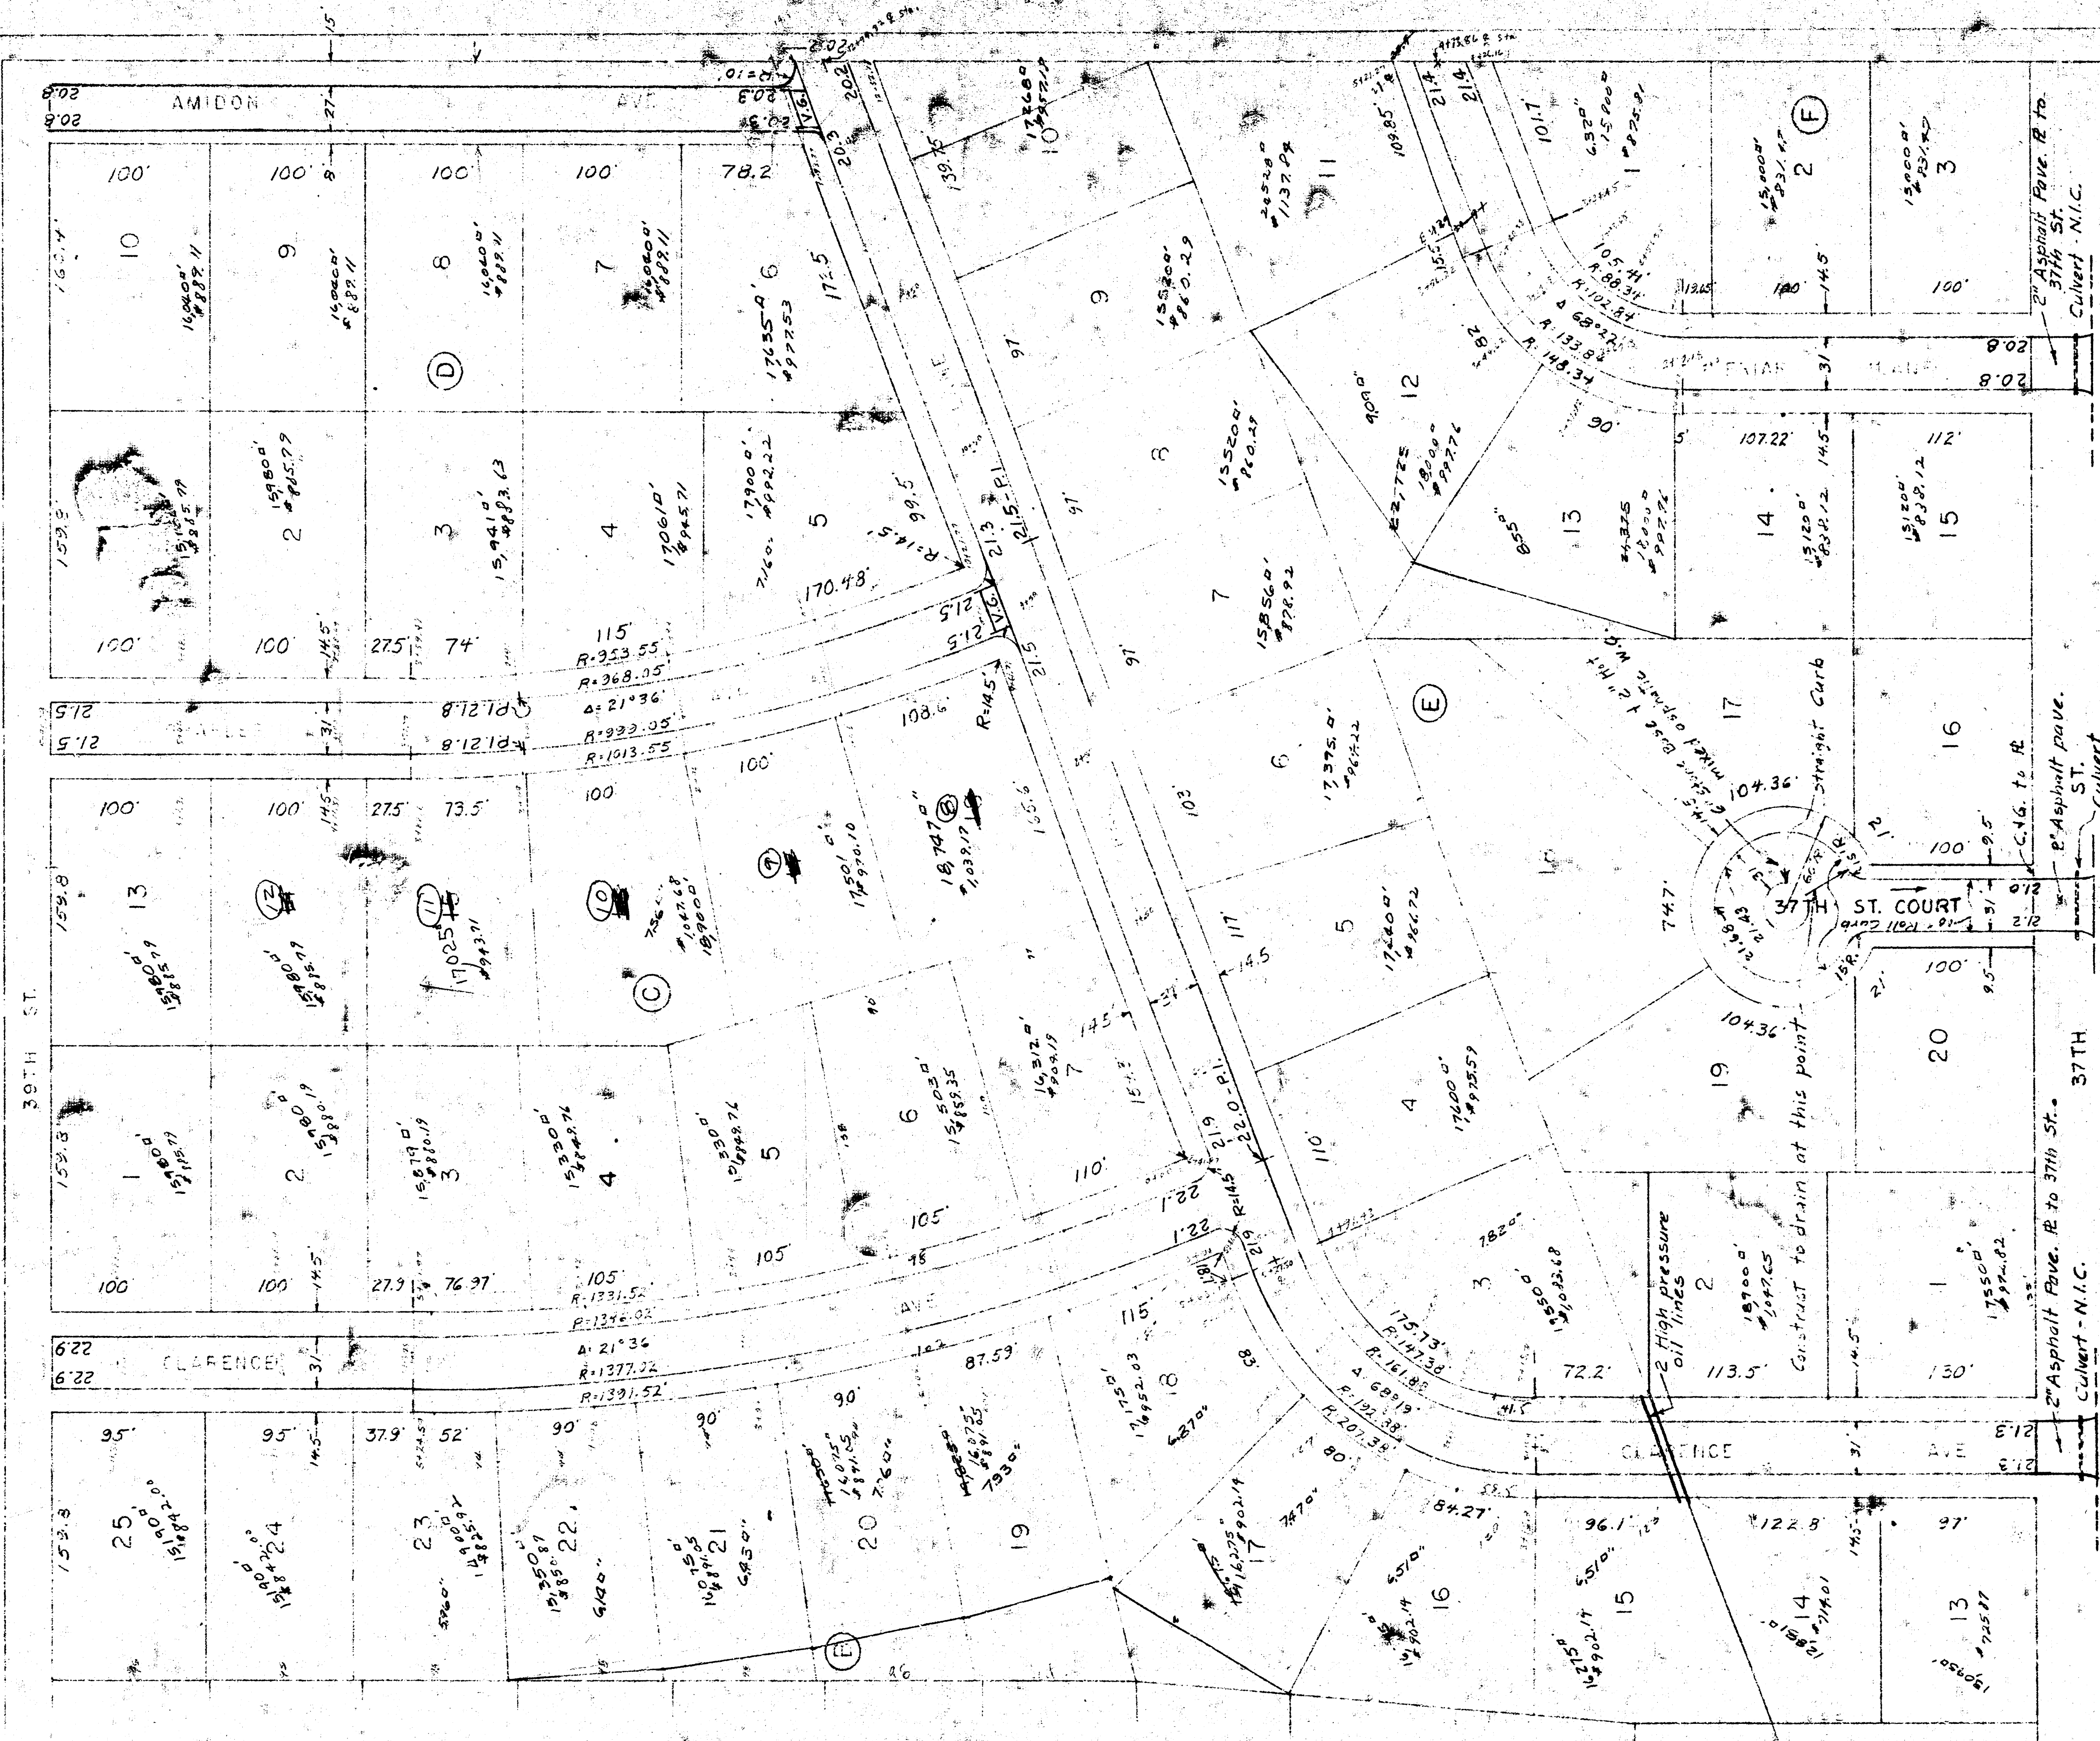


Note: 37th St Court not in contract
Note: All curb to be 10" roll curb - See curb details

SCALE 1" = 50'

GRAYWOOD GLEF

SECTION 1, T1N, R10E, S12

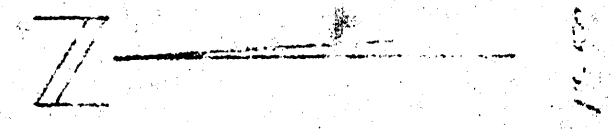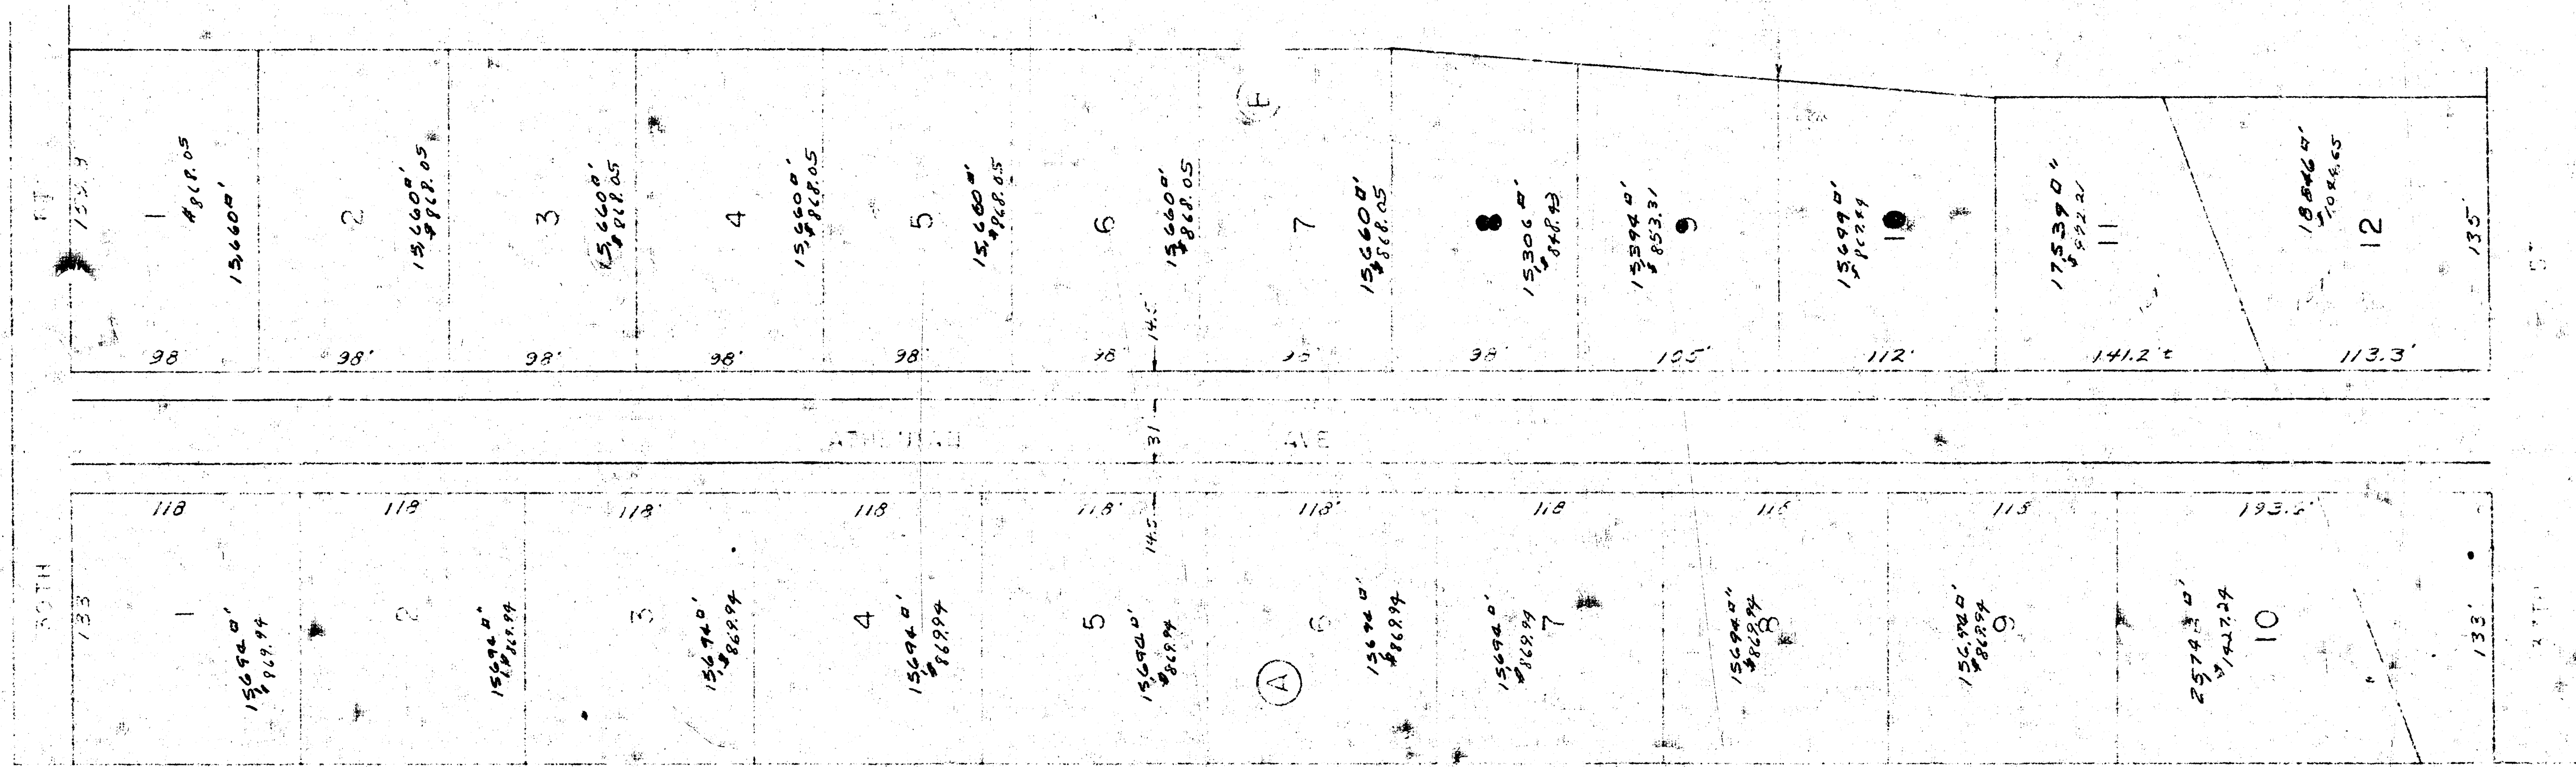

ORIGINAL SURVEY	BY _____	DATE _____
NOTE BOOK		

