B.M. 123.54 Std. S.W. Cor. 17th & Meridian
B.M. 122.83 "R" in Detchin N.L. 17th & E. Cb. Sedgwick
B.M. 123.10 "R" in Detchin E.L. Sedgwick & W. Cb. Westport

N

Scale 1" = 20'

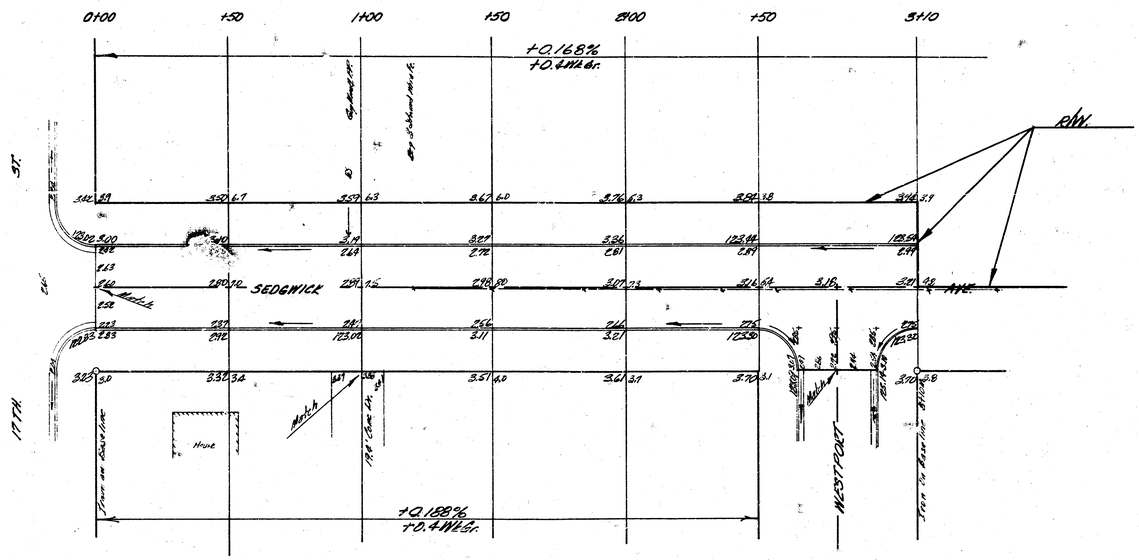

EXCAVATION

PROP.	CITY
1,336.4 C.Y.	132.1 C.Y.
133.6 +10%	13.2 +10%
1470.0 C.Y. Total	145.3 C.Y. Total

1/2

SEDGWICK AVE
N.L. 17TH ST. TO N.L. WESTPORT
30' CONC. & C.B.
CITY OF WICHITA, KANSAS
B.E. SMITH CITY ENGINEER
DATE JULY 1955 FROM C 15-72