S-2415

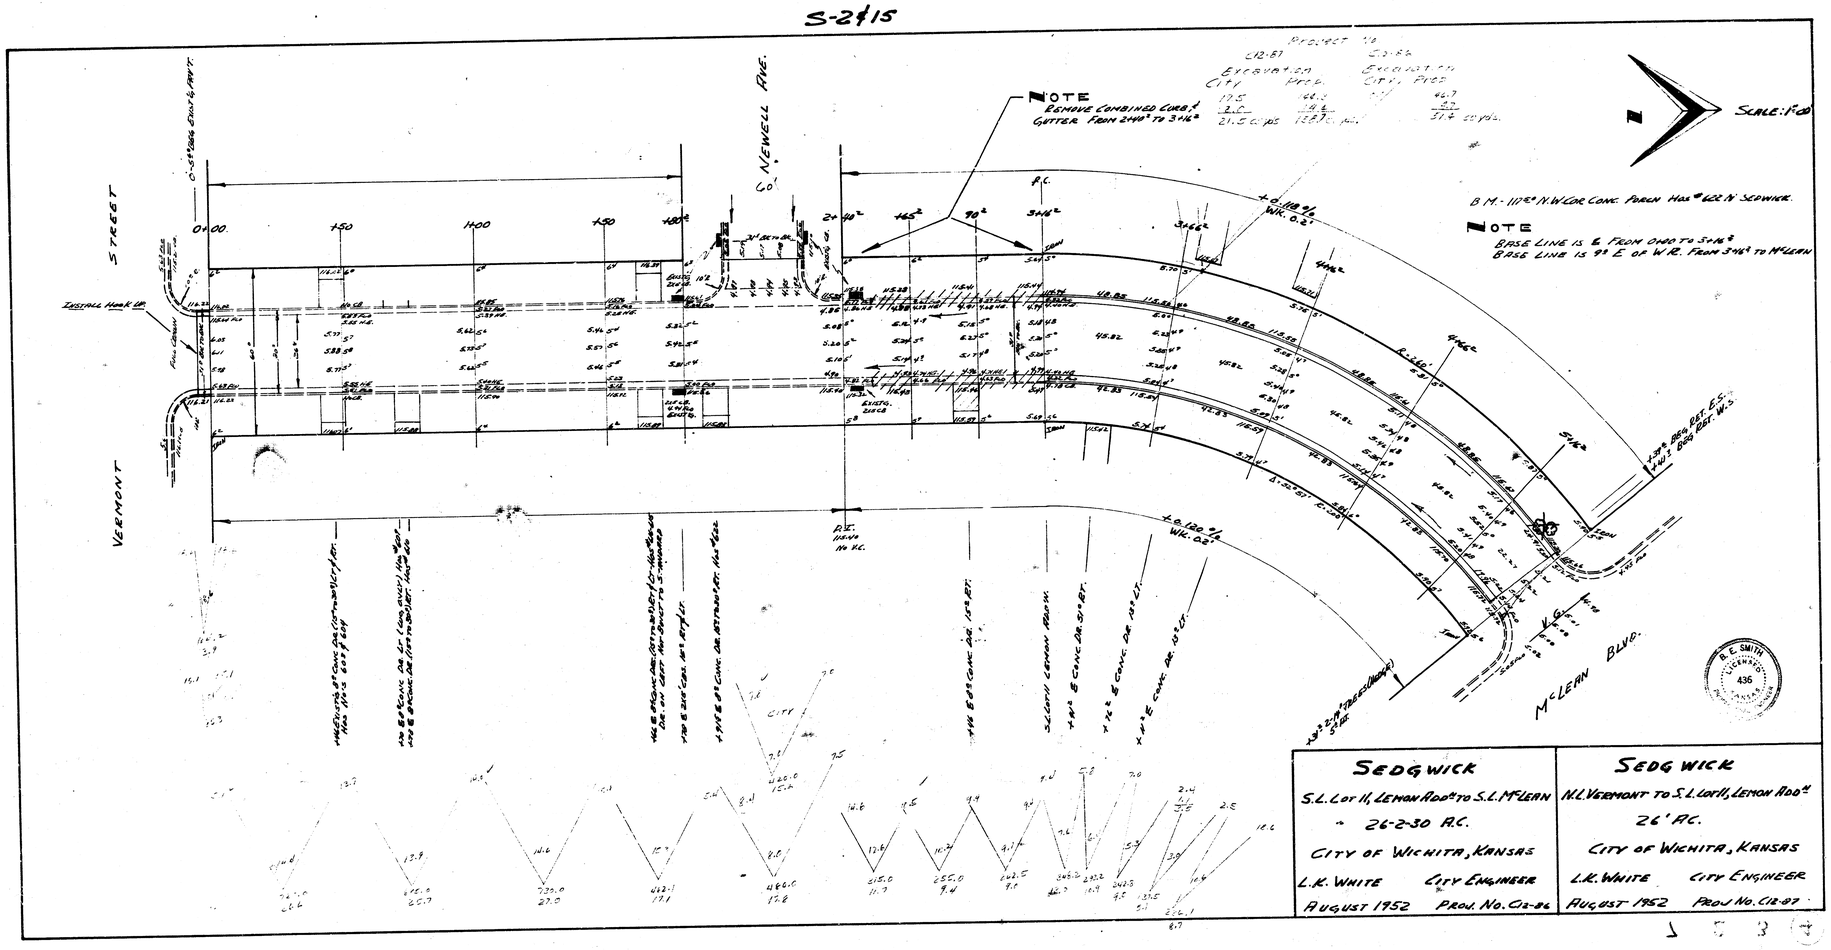
NOTE
REMOVE COMBINED CURB & GUTTER FROM 2+40² TO 3+16²
SCALE: 1"=20'
B.M. - 110.8² N.W. COR. CONC. PORCH HOUSE #622 N. SEDWICK.
NOTE
BASE LINE IS ℄ FROM 0+00 TO 5+16²
BASE LINE IS 9' E OF W.R. FROM 3+16² TO McLEAN
VERMONT STREET
NEWELL AVE.
60'
McLEAN BLVD.
P.C.
P.T.
P.R.C.
R.C.
R.T.
W.R. 0.2'
W.R. 0.2'
R.C. 110.8 IN K.C.
R.T. 110.8 IN K.C.