B.M. 99.50 SE CORNER E PORCH HOUSE NW CORNER VICTORIA & SCOTT
STATIONING ON ℄

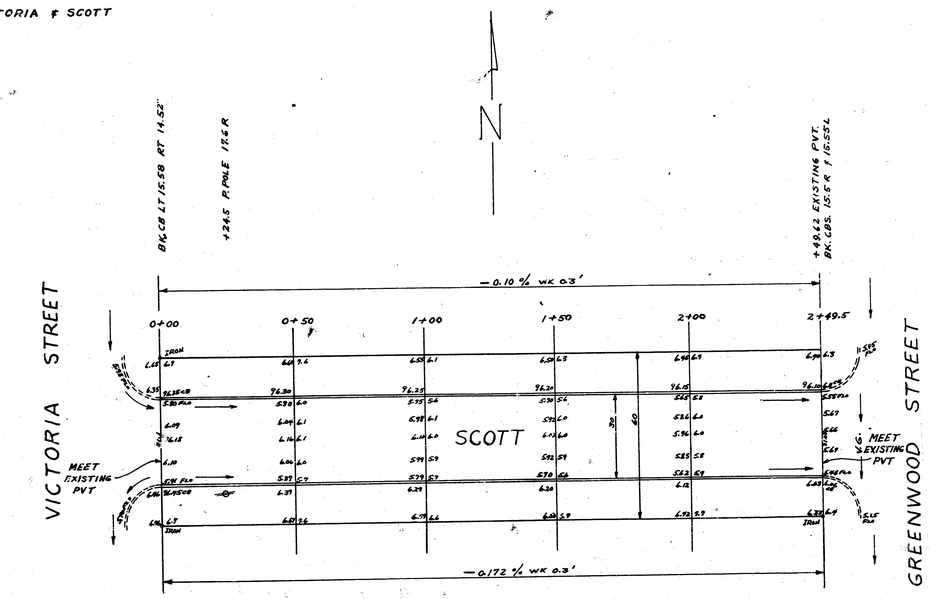

Survey SEAL Lt: 5-13
Plan SEAMAN
Lic. SEAMAN
Civil Lic. 22

B.E. SMITH
LICENSED
436
KANSAS
PROFESSIONAL ENGINEER

SCOTT
EL VICTORIA TO WL GREENWOOD
30' CONC. & CB
CITY OF WICHITA
BE SMITH — CITY ENGINEER
FEB 1954 — PROJ. NO. C13-250