B.M. 38.63 N.W. Cor. Conc. Porch Ho. N.E. Cor. Pattie & Scott
B.M. 36.23 "G" in Globe, Ctr. Push Block on Wc. N., 0.5' Be. at Cb. N.W. Cor. Scott & Lulu
B.M. 36.21 "G" in Globe, E. End Rad., N.E. Cor. Scott & Lulu

Chaining E. on N.P.L.

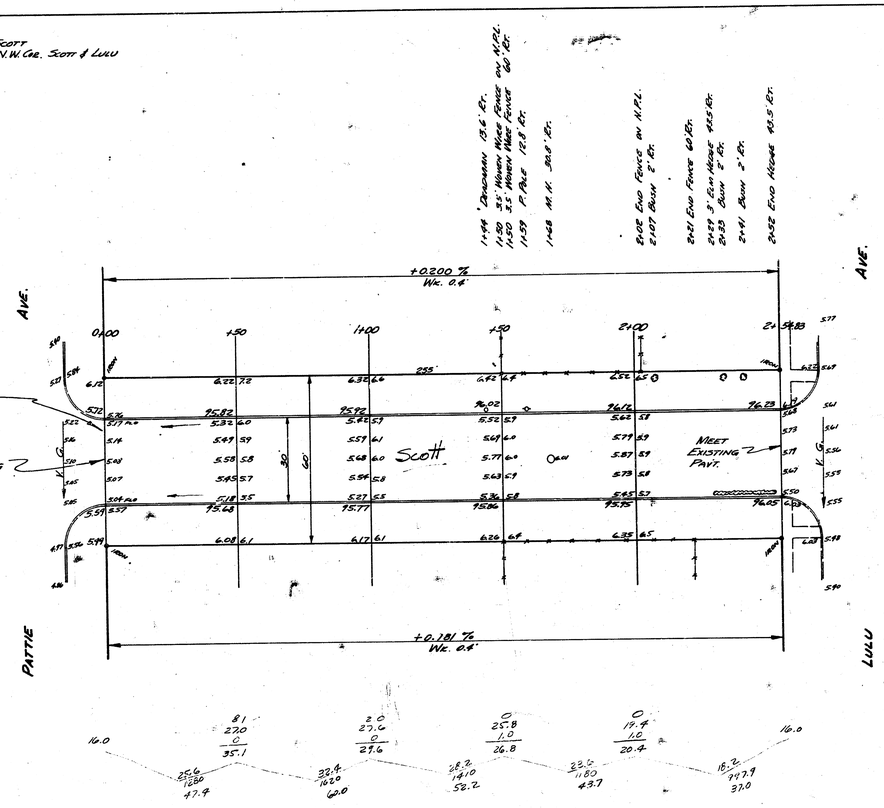

Survey Knuce Bk JAE-28
Plan D.L.
Exc. D.L.
Checked JT

Exc.
Prop. 240.3
+10%
264.3 cu. yds.

Cut 0

N

B.E. Smith Registered 636 Kansas Professional Engineer

SCOTT
E.L. PATTIE TO W.L. LULU
30' CONC. & CB.
CITY OF WICHITA, KANSAS
B.E. SMITH - CITY ENGINEER
MARCH, 1954 PROJ. C13-302