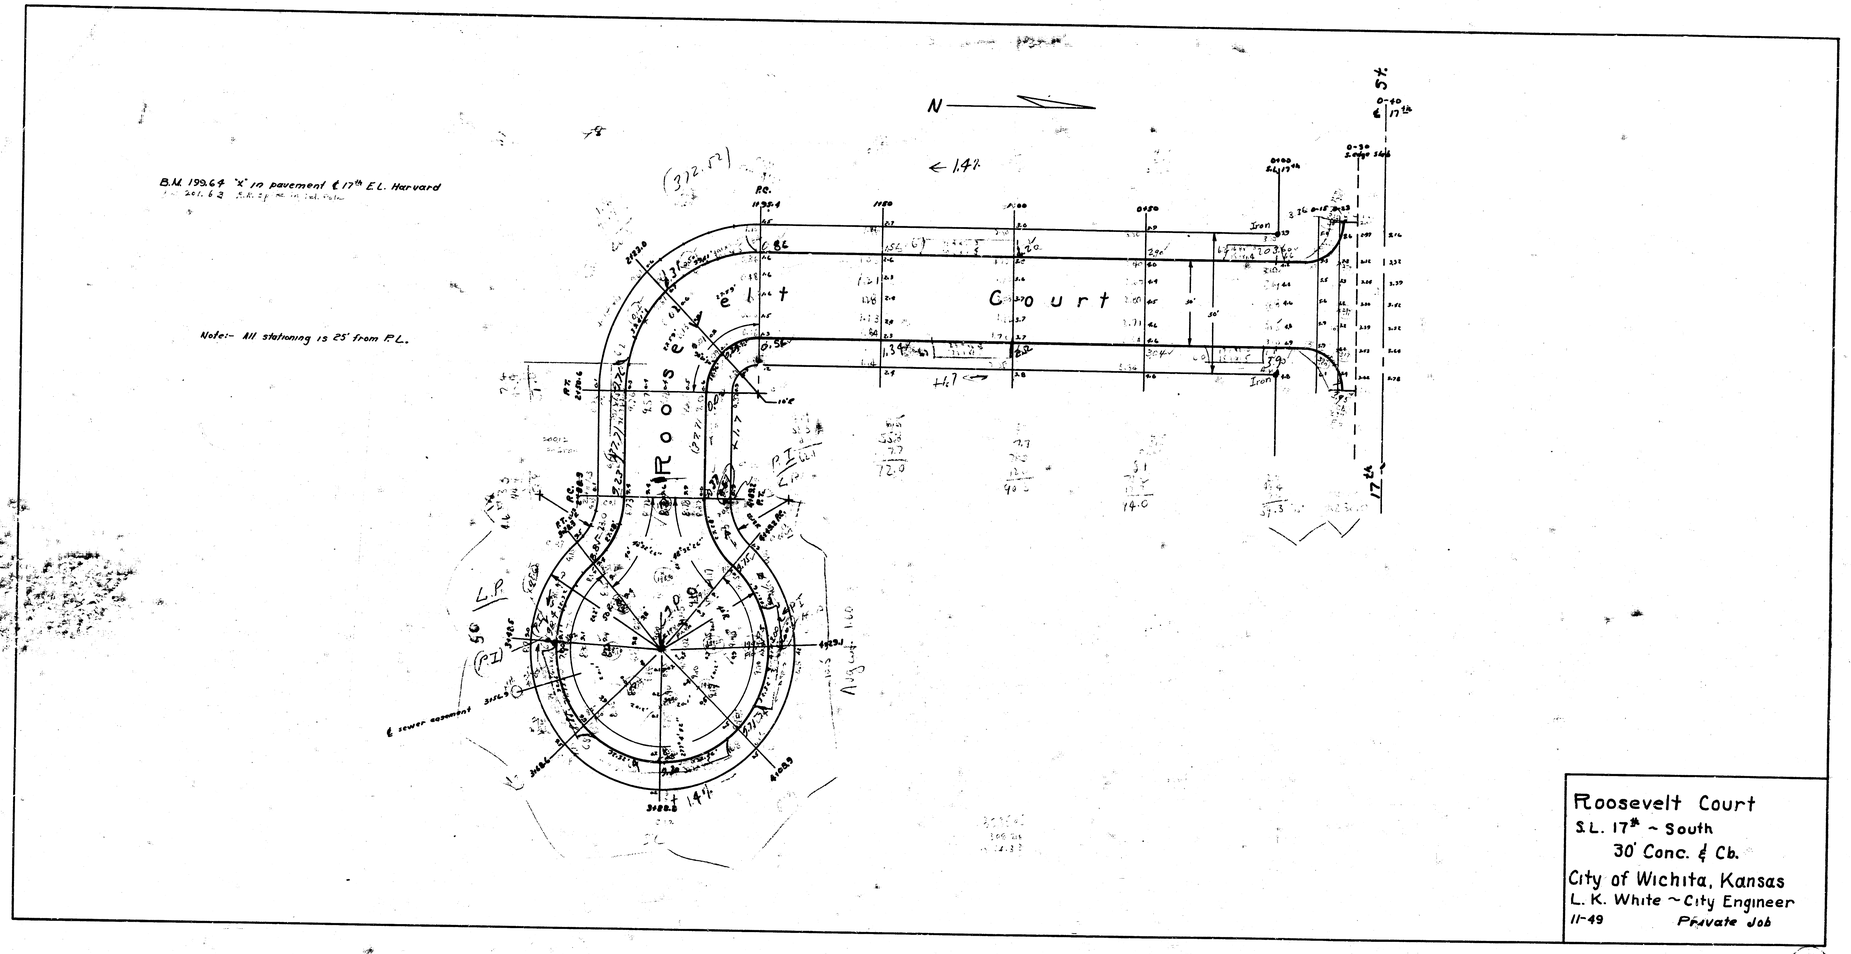

Roosevelt Court
S.L. 17th ~ South
30' Conc. & Cb.
City of Wichita, Kansas
L. K. White ~ City Engineer
11-49 Private Job

4 1 3 (52)