BM: 150.73 "+" on Top Curb N.S. Zimmerly - 3' W of W.L. Eastmoor.

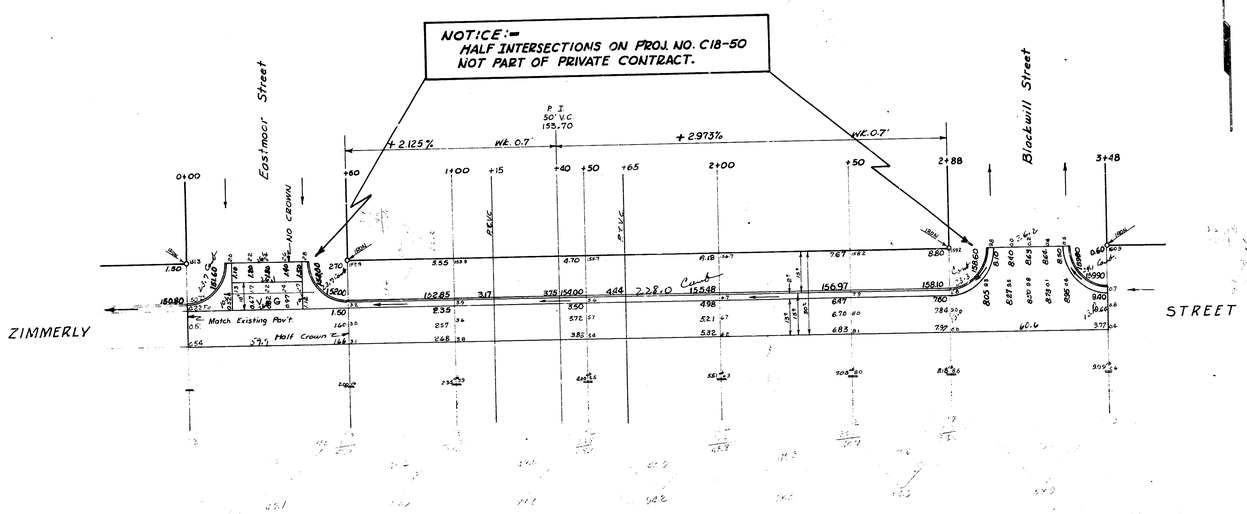


Note: The N½ of lot of Blackwill's Addition was a part of proj. C18-50
There was no separate plans on C18-50

| ESTIMATE OF QUANTITIES | | | |
|---|---|---|---|
| No Driveways Figured or deductions made for same. | | | |
| Quantity | Unit | Item | Final Quantity |
| 329.3 | Sq yds | Repl. Conc. Pav't. | |
| | Sq yds | 7" Conc. Pav't. | |
| | Sq. Ft. | Valley Gutter | |
| 228.0 | Lin Ft | Combined C&G Gut. | |
| 374.1 | Cu yds | Excavation | |
| 1140.0 | lbs | Reinf. Steel. | |

ZIMMERLY STREET
WL Eastmoor to EL Blackwill
13-2-15 AC
CITY OF WICHITA, KANSAS
B.E. SMITH CITY ENGINEER
PRIVATE JOB.