Subdivision Bench Marks

No.	Street and Station	From CL	Description	Elevation
5	Thorooughbred, Sta. 3+04.63	17.50' Lt.	Northwest end of Curb Return at the Int. of Thoroughbred & Thoroughbred Court.	

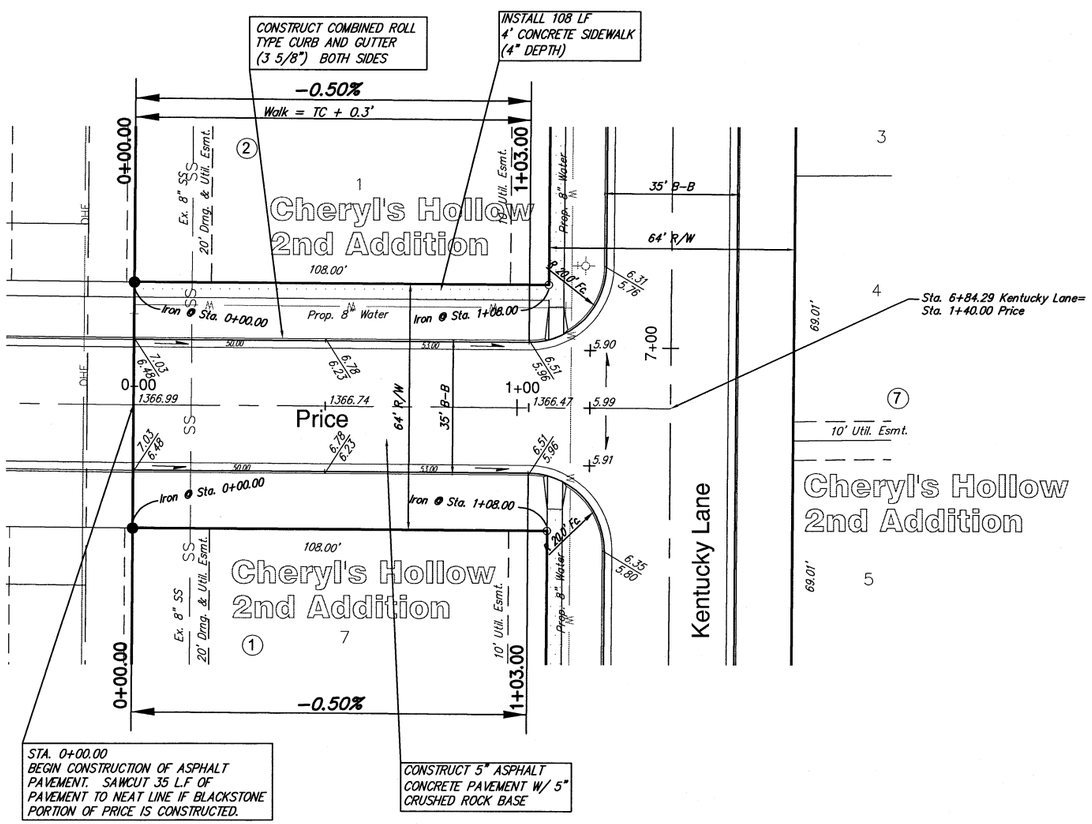

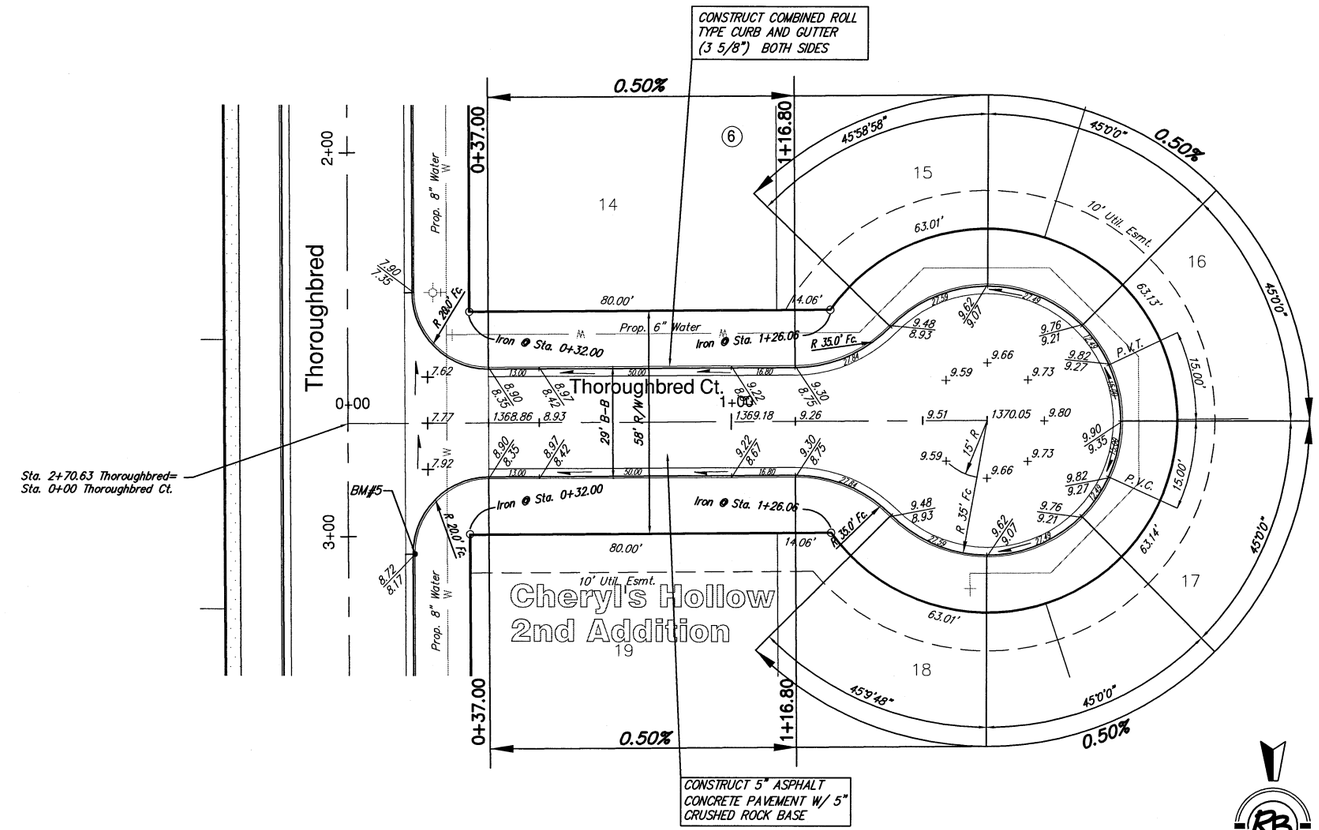

SCALE 1" = 20'
IRON = •

NOTE: ROLL TYPE CURB AND GUTTER TO BE CONSTRUCTED ALONG PAVEMENT DEPICTED ON THIS SHEET

8-28-07

Cheryl's Hollow 2nd, Phase 1
Price/Thoroughbred Court
WICHITA, KANSAS

Ruggles & Bohm, P.A.
Engineering, Surveying, Land Planning
924 North Main
Wichita, Kansas 67203
www.rbkansas.com
(316) 264-8008
(316) 264-4621 fax
E-mail: info@rbkansas.com

DRAWING FILE	PROJECT NUMBER
base {Price-Thoro}	472-84544

DESIGN KWL
DRAWN MLP
REVIEW
UTILITY
DATE Aug. 7, 2007
RB JOB 304IE
SHEET 11 OF 45