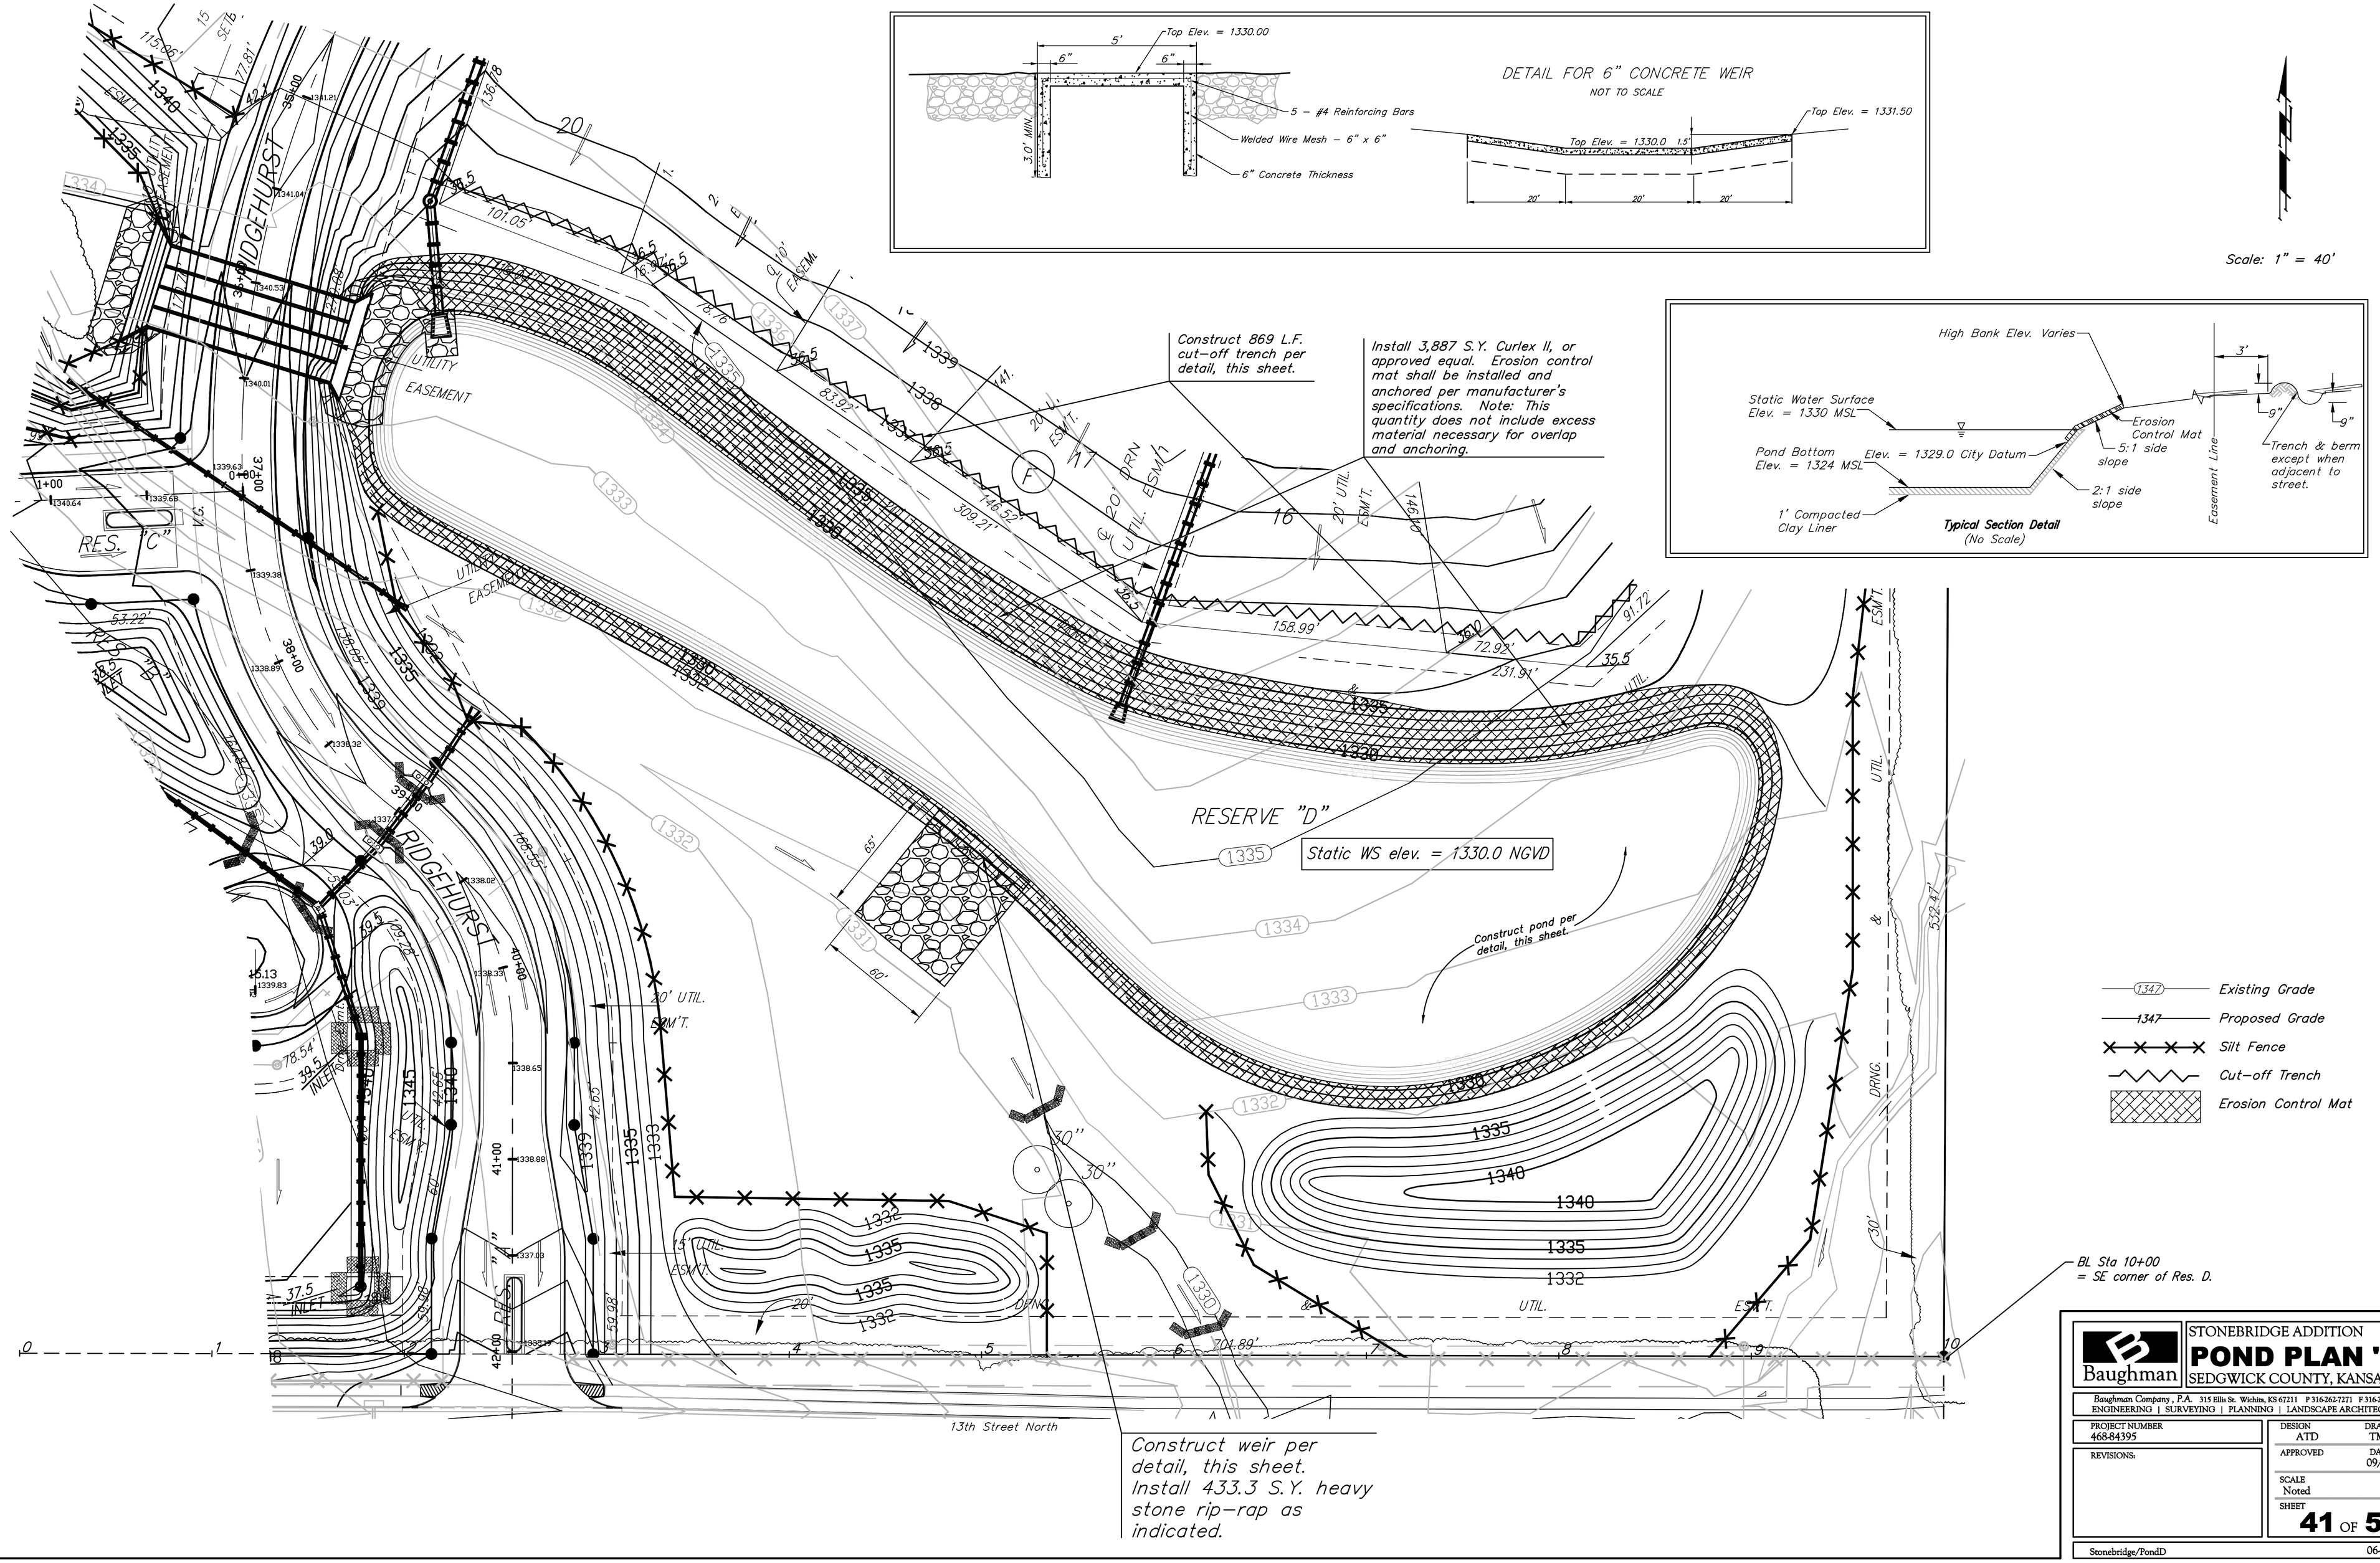

STONEBRIDGE ADDITION

POND PLAN "D"

SEDGWICK COUNTY, KANSAS

Baughman

Baughman Company, P.A. 315 Ellis St. Wichita, KS 67211 P 316-262-7271 F 316-262-0149
ENGINEERING | SURVEYING | PLANNING | LANDSCAPE ARCHITECTURE

PROJECT NUMBER 468-84395	DESIGN ATD / DRAWN TMS
REVISIONS:	APPROVED / DATE 09/07
	SCALE Noted
	SHEET 41 OF 51

Stonebridge/PondD 06-07-E598