FHWA REGION NO	STATE	PROJECT NO	YEAR	SHEET NO.	TOTAL SHEETS
7	KANSAS		1993	14	35

COMMERCIAL DRIVE RT.
STA. 126+87.62 ℄ BROADWAY AVE.
W = 32'

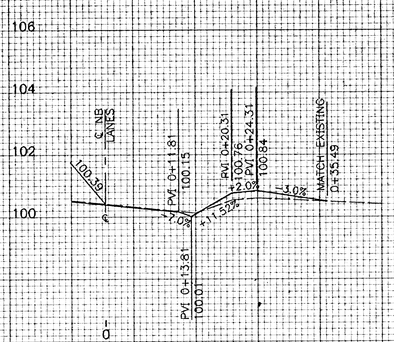

DW STA 26+82 RT

COMMERCIAL DRIVE RT.
STA. 127+83.16 ℄ BROADWAY AVE.
W = 32'

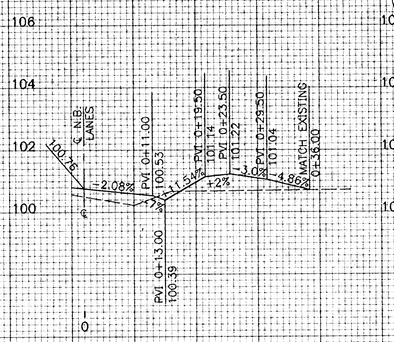

DW STA 27+77 RT

COMMERCIAL DRIVE LT.
STA. 127+96.60 ℄ BROADWAY AVE.
W = 33'

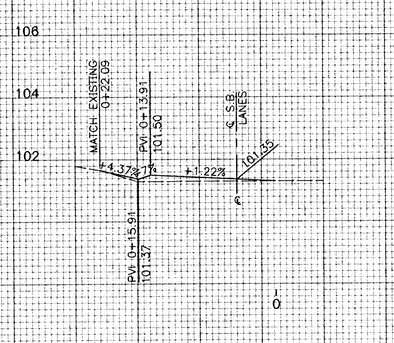

DW STA 27+99 LT

COMMERCIAL DRIVE RT.
STA. 128+51.91 ℄ BROADWAY AVE.
W = 28'

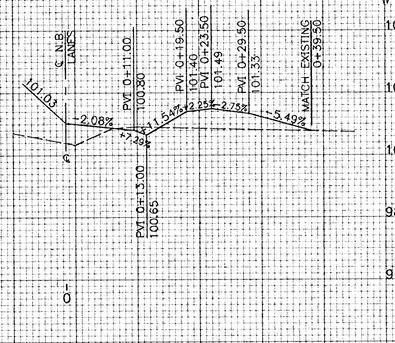

DW STA 28+47 RT

NO	DATE	REVISIONS	BY	APP'D
3				
2				
1				

CITY OF WICHITA

DRIVEWAY PROFILES

SHEET NO.	SCALE	APP'D.	
DESIGNED	DETAILED	QUANTITIES	TRACED
DESIGN CK.	DETAIL CK.	QUAN. CK.	TRACE CK.

THESE ARE PRELIMINARY PLANS
Subject to modification resulting from subsequent review and final design.

HNTB
HOWARD NEEDLES TAMMEN & BERGENDOFF
ARCHITECTS ENGINEERS PLANNERS

14106\DRIVE