



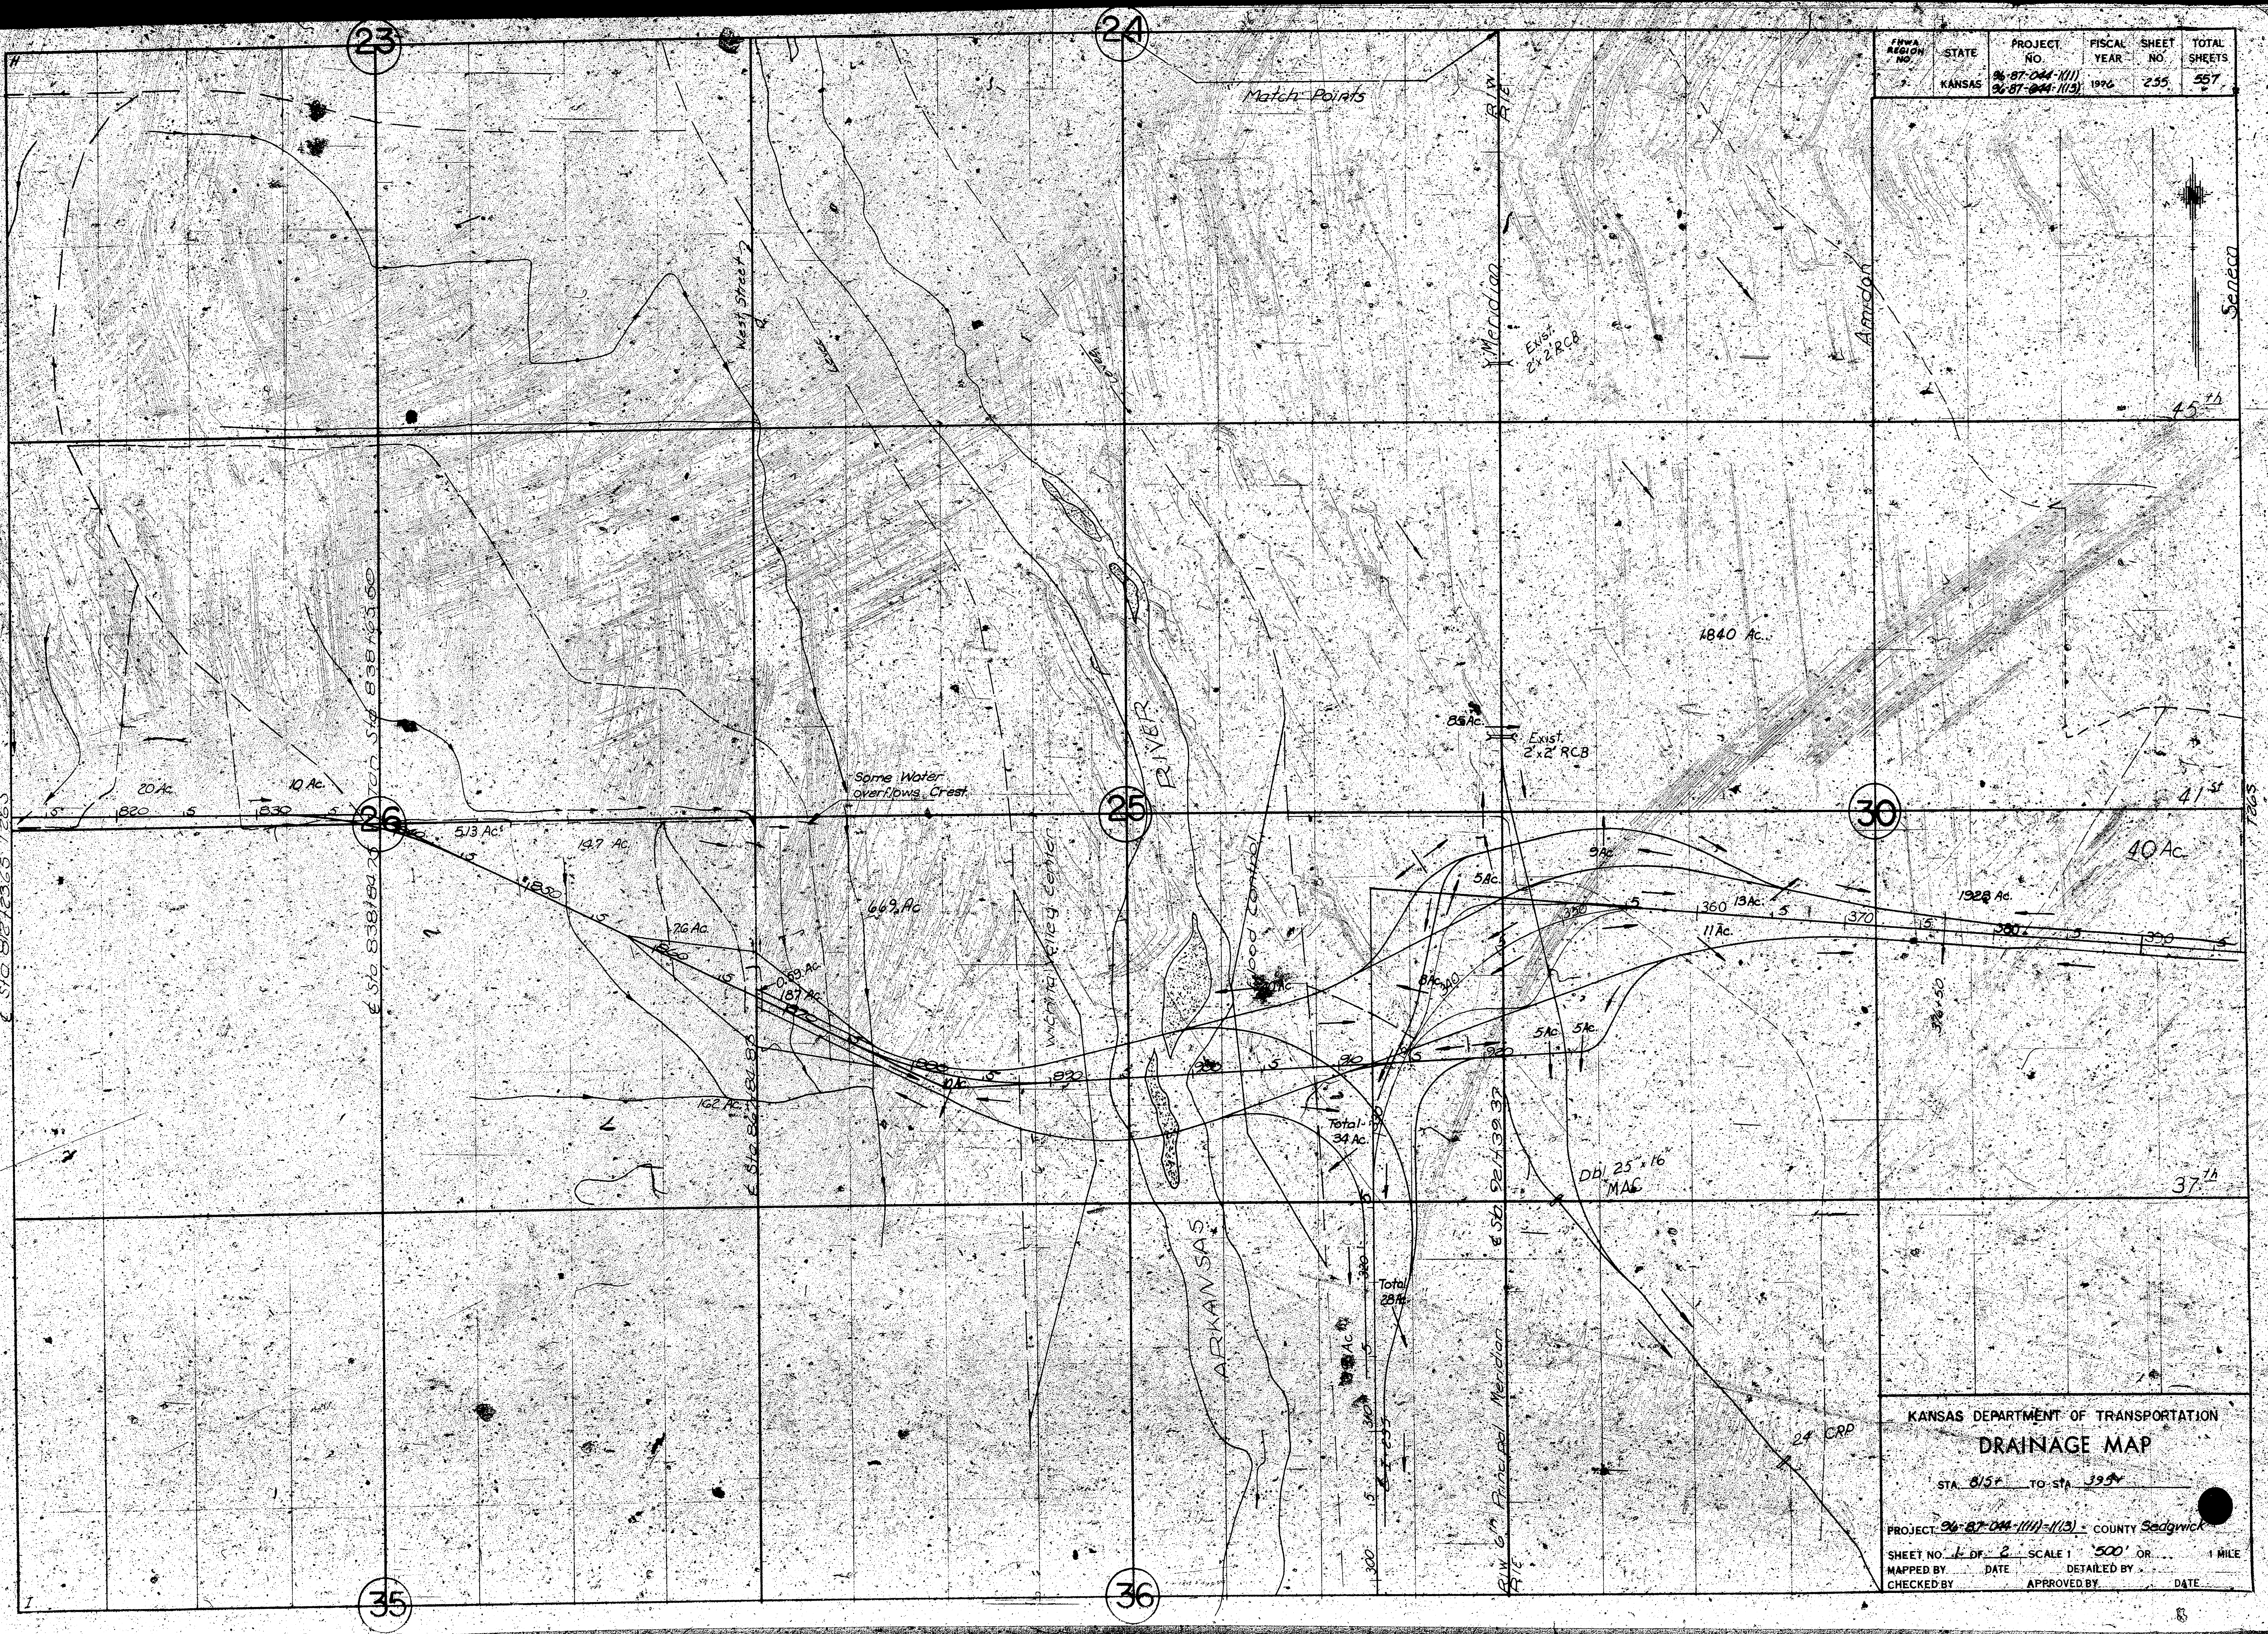

FHWA REGION NO.	STATE	PROJECT NO.	FISCAL YEAR	SHEET NO.	TOTAL SHEETS
7	KANSAS	96-07-044-1(11) 96-07-044-1(13)	1996	255	557

KANSAS DEPARTMENT OF TRANSPORTATION	
DRAINAGE MAP	
STA. 8+55 TO STA. 29+54	
PROJECT 96-07-044-1(11)-1(13) COUNTY Sedgwick	
SHEET NO. 1 OF 2	SCALE 1" = 500' OR 1 MILE
MAPPED BY	DATE
CHECKED BY	APPROVED BY

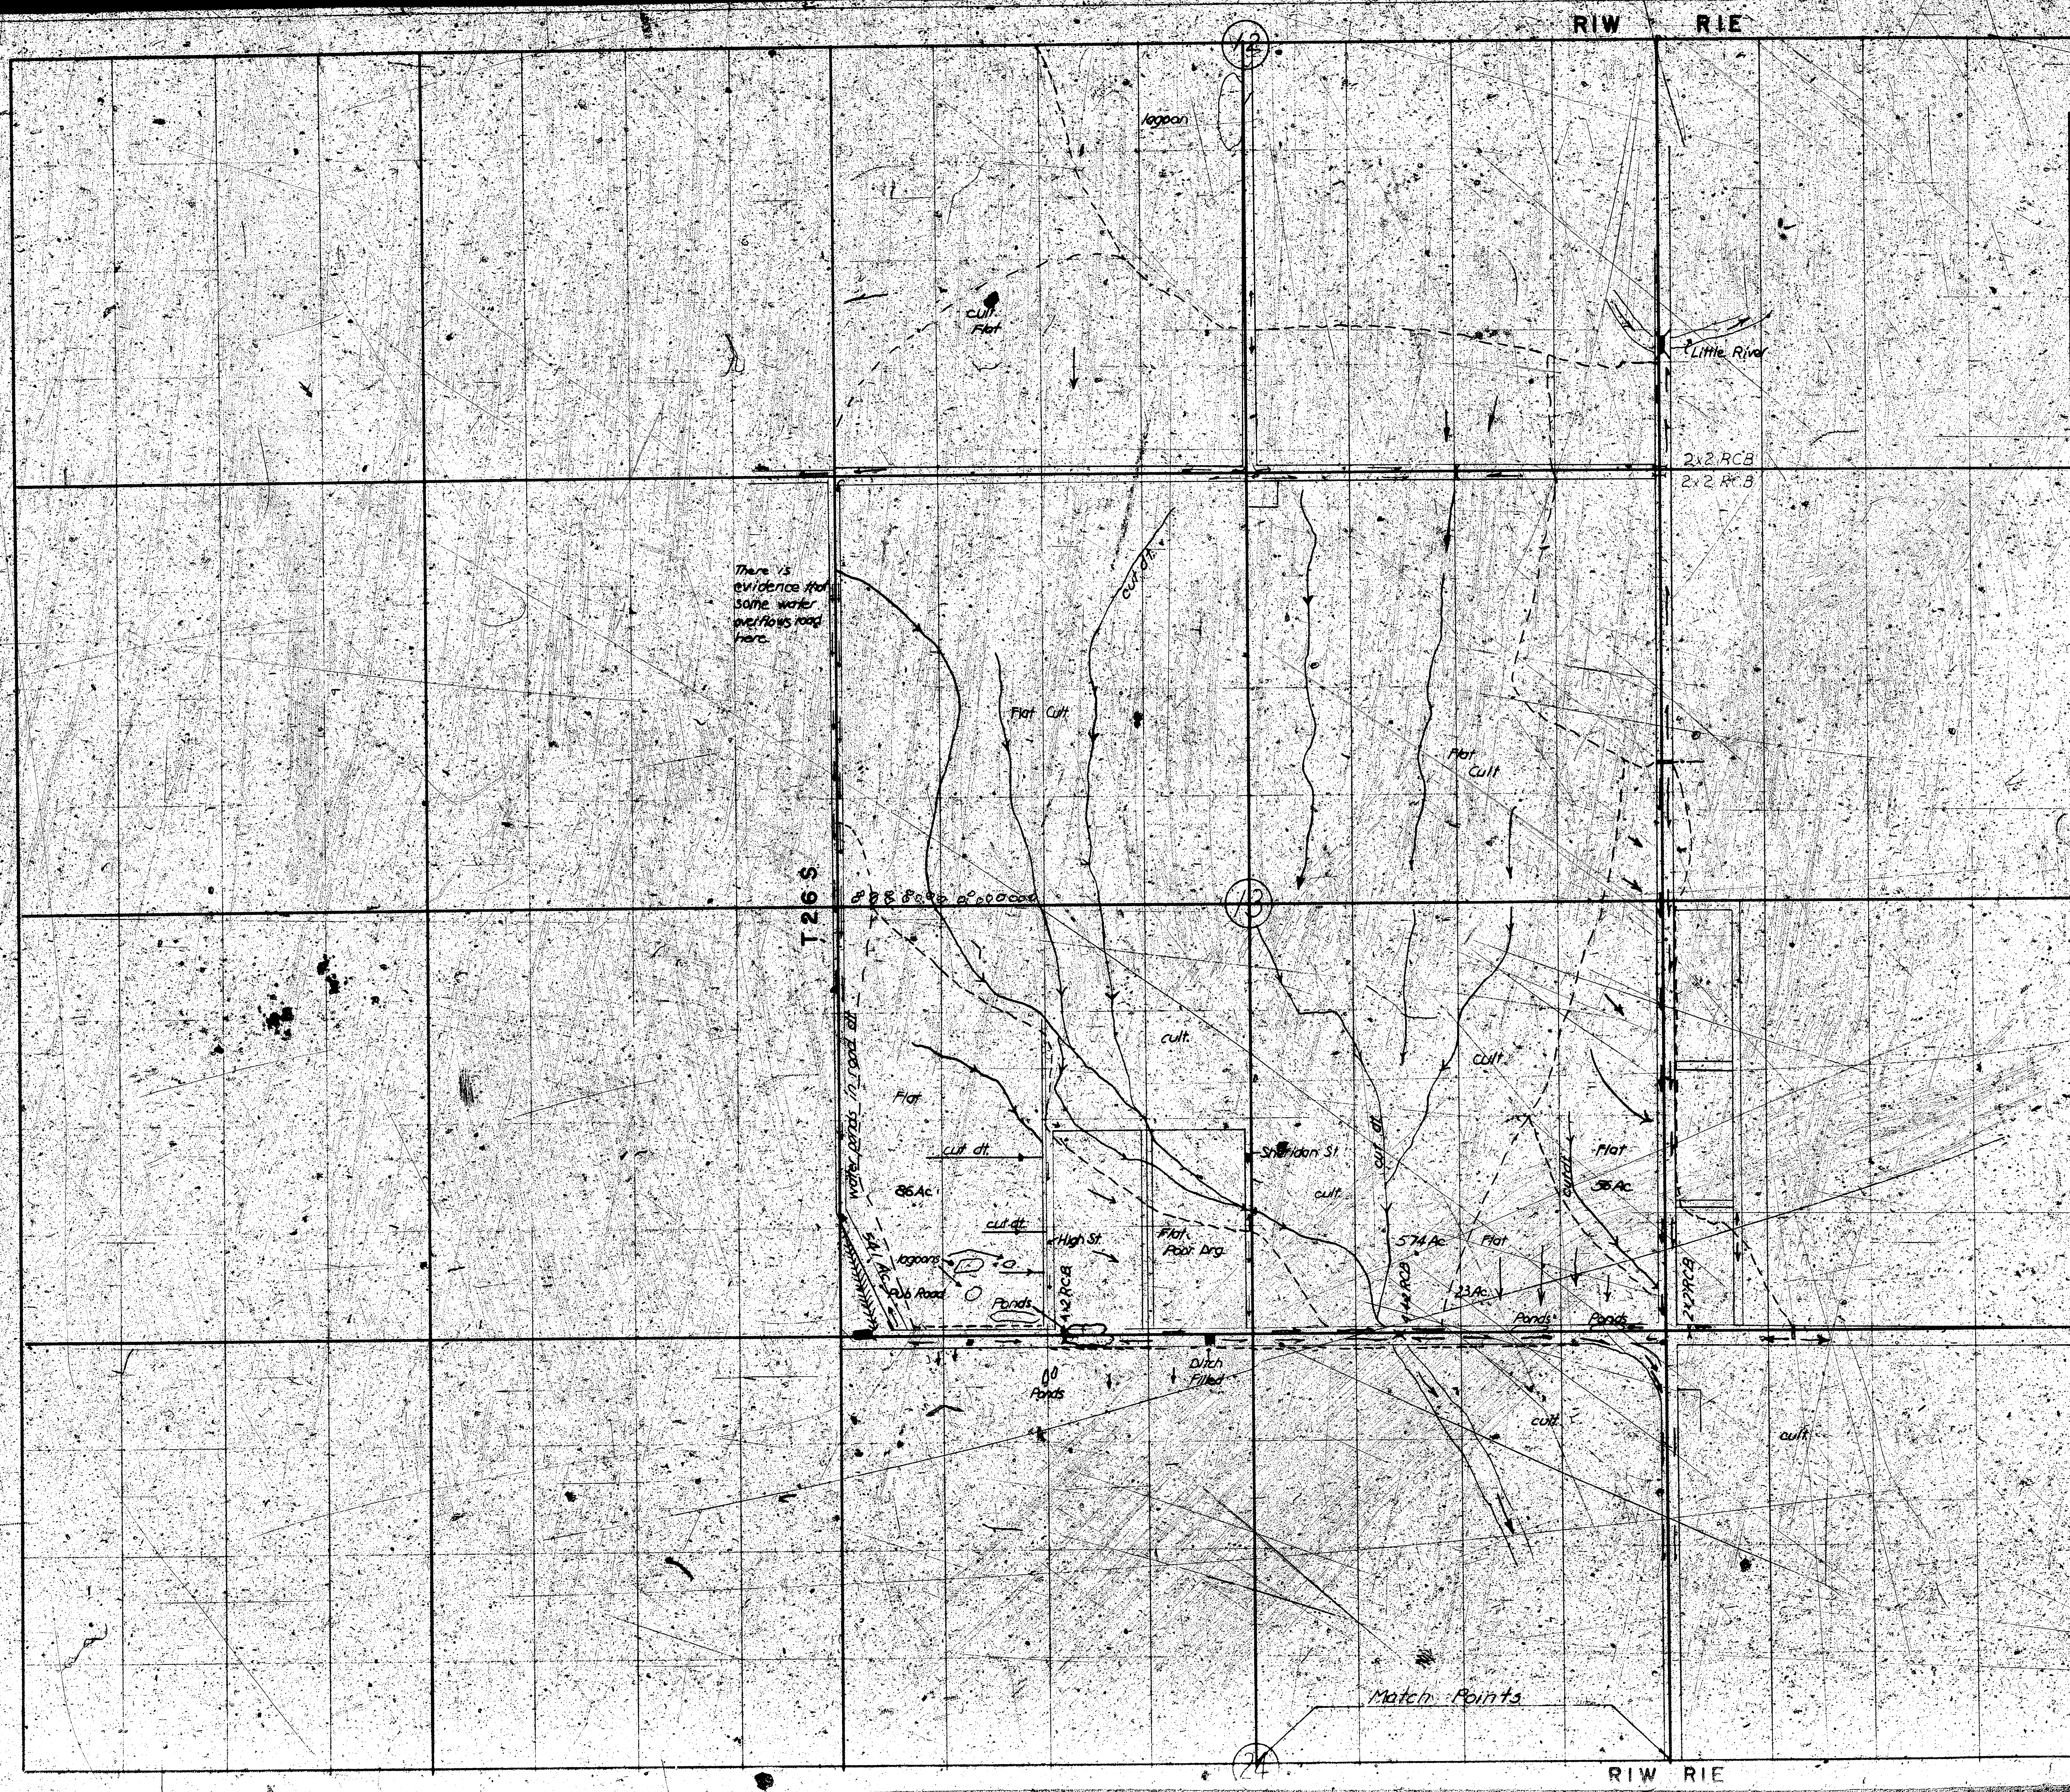

F.H.W.A. REG. NO.	STATE	PROJECT NO.	FISCAL YEAR	SHEET NO.	TOTAL SHEETS
7	KANSAS	36-87-044-1111 36-87-044-1112	1976	256	507

KANSAS DEPARTMENT OF TRANSPORTATION
DRAINAGE MAP
 STA. _____ TO STA. _____
 PROJECT 36-87-044-1111-1112 COUNTY Sedgwick
 SHEET NO. 2 OF 2 SCALE 1" = 500' OR 1 MILE
 MAPPED BY _____ DATE _____
 CHECKED BY _____ APPROVED BY _____ DATE _____