


BILL OF MATERIALS

410 LIN. FT. ASPHALT CURB
8 TONS ASPHALTIC CONCRETE
14 TONS SELECT BACKFILL MATERIAL

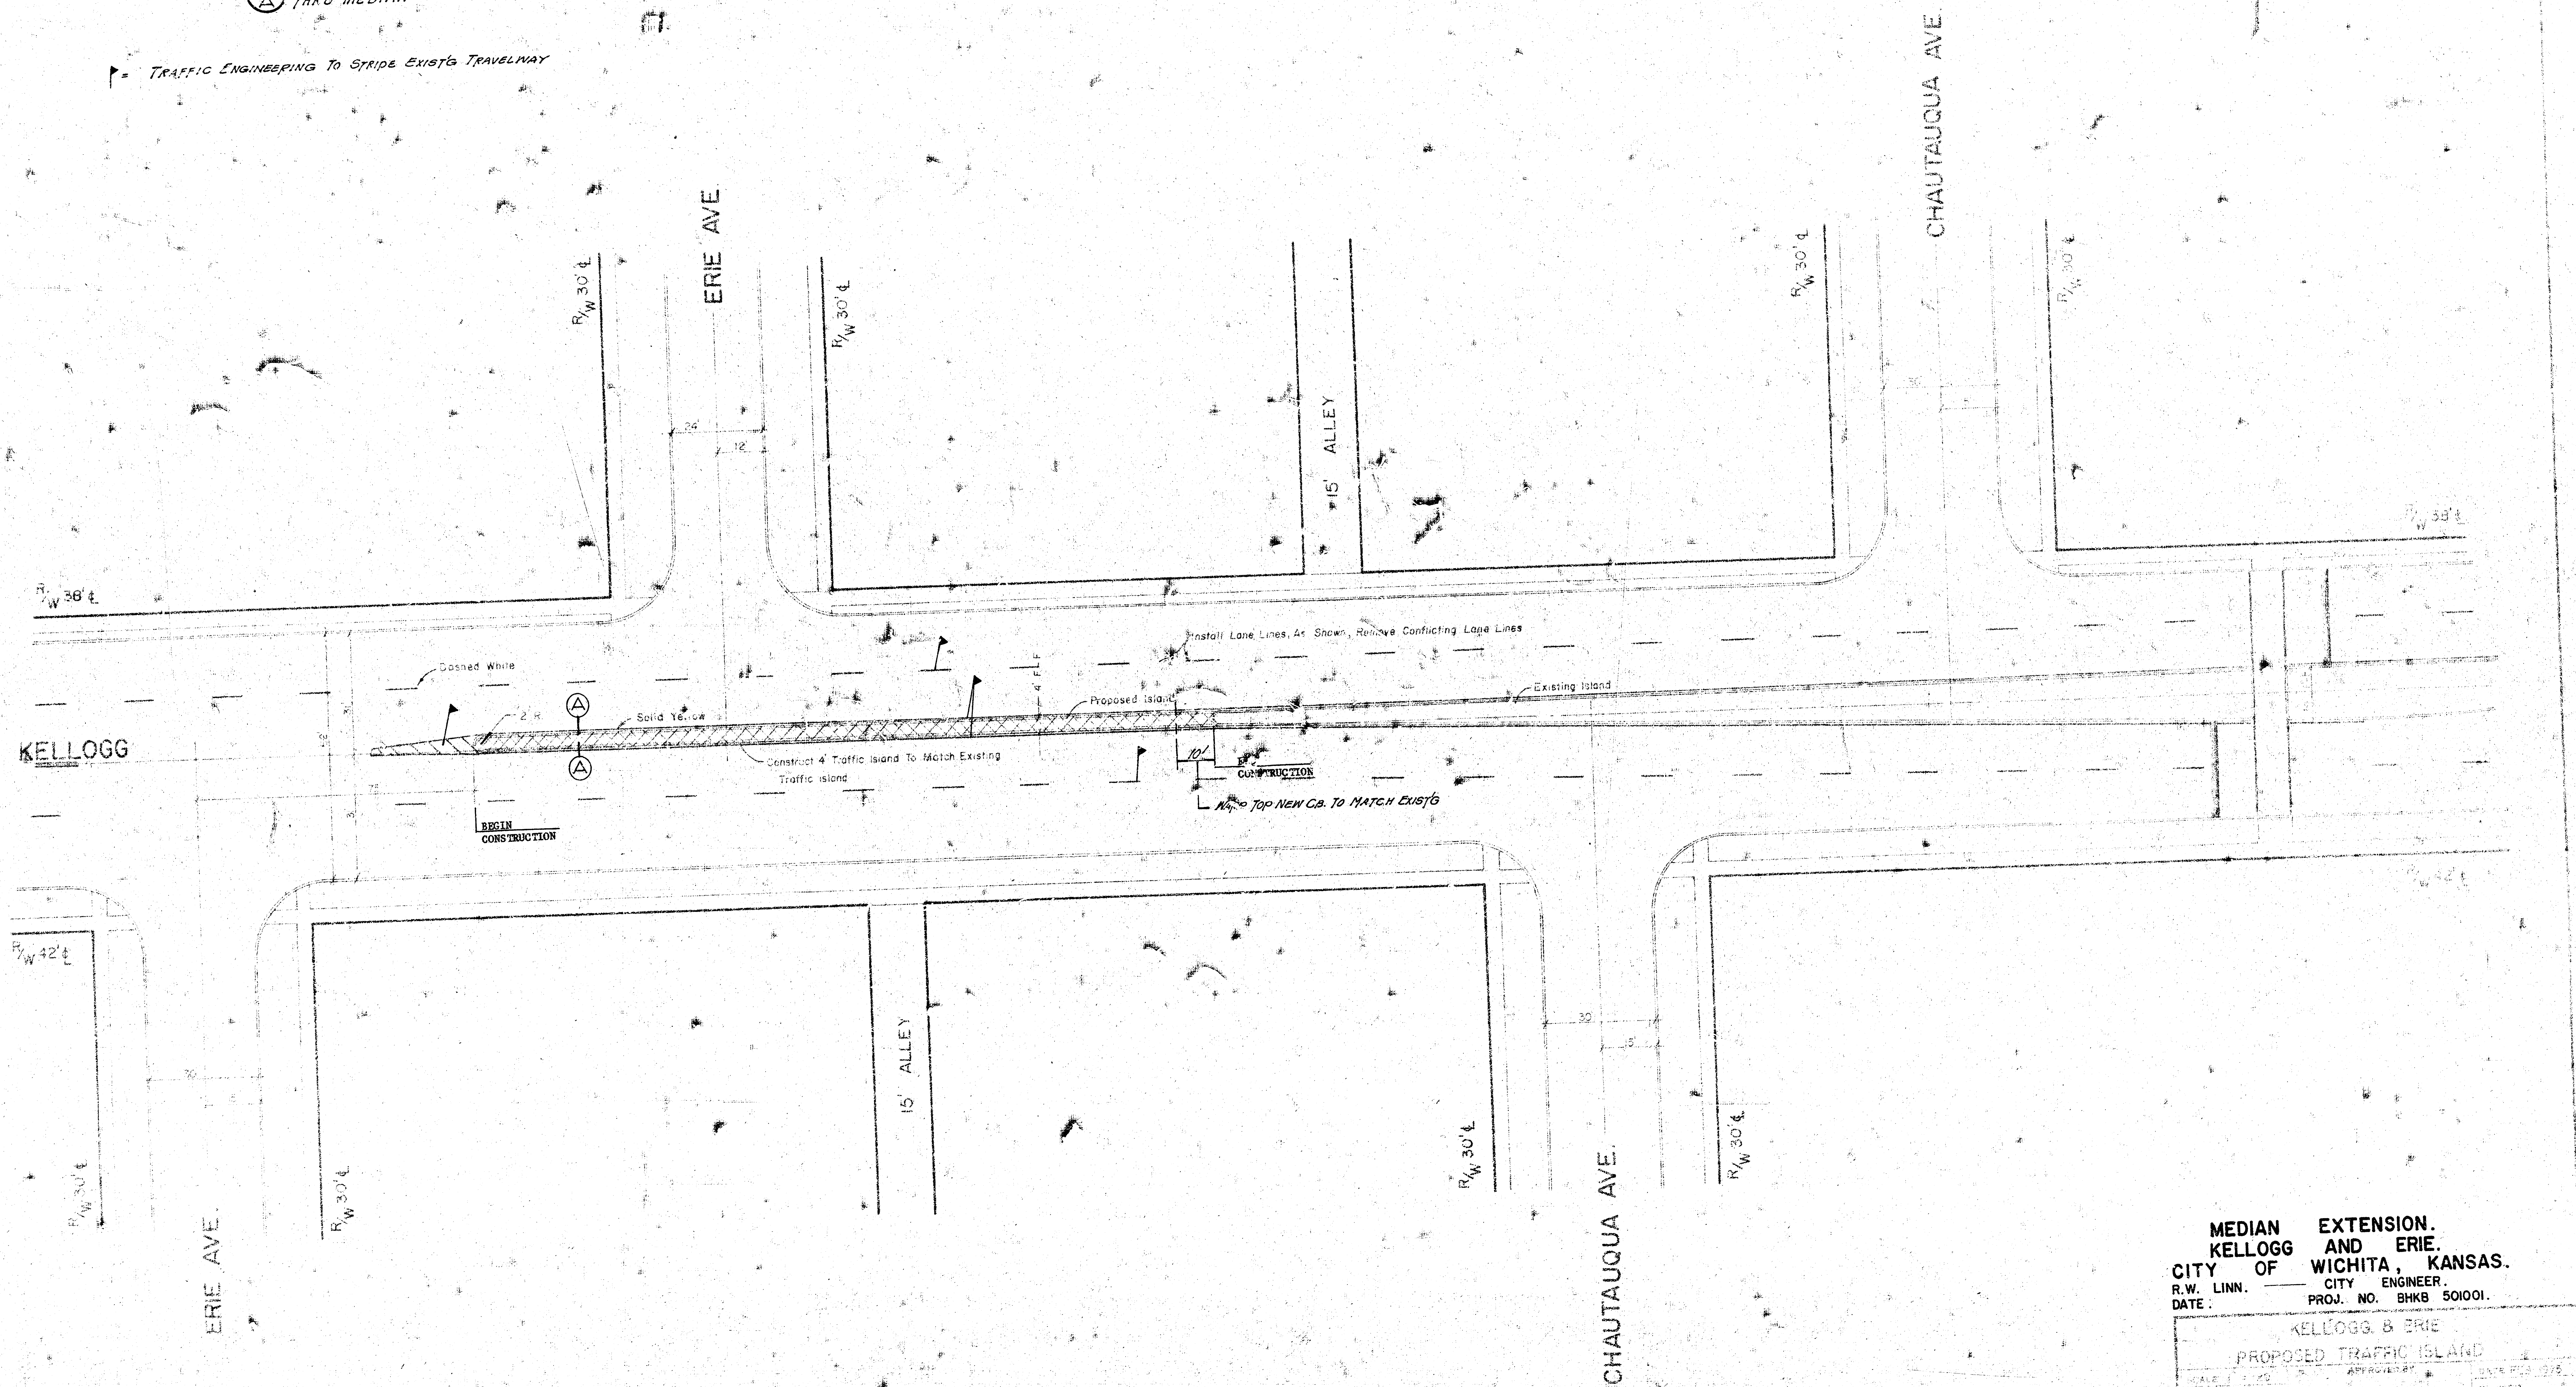

MEDIAN EXTENSION.
KELLOGG AND ERIE.
CITY OF WICHITA, KANSAS.
R.W. LINN. CITY ENGINEER.
DATE: PROJ. NO. BHK8 501001.

KELLOGG & ERIE
 PROPOSED TRAFFIC ISLAND
 SCALE 1" = 20' APPROVED
 DRAWN BY DATE 12/1/72
 REVISION
 DEPARTMENT OF PUBLIC WORKS
 TRAFFIC ENGINEERING DIVISION
 CIVIL ENGINEER
 DATE 12/1/72 11