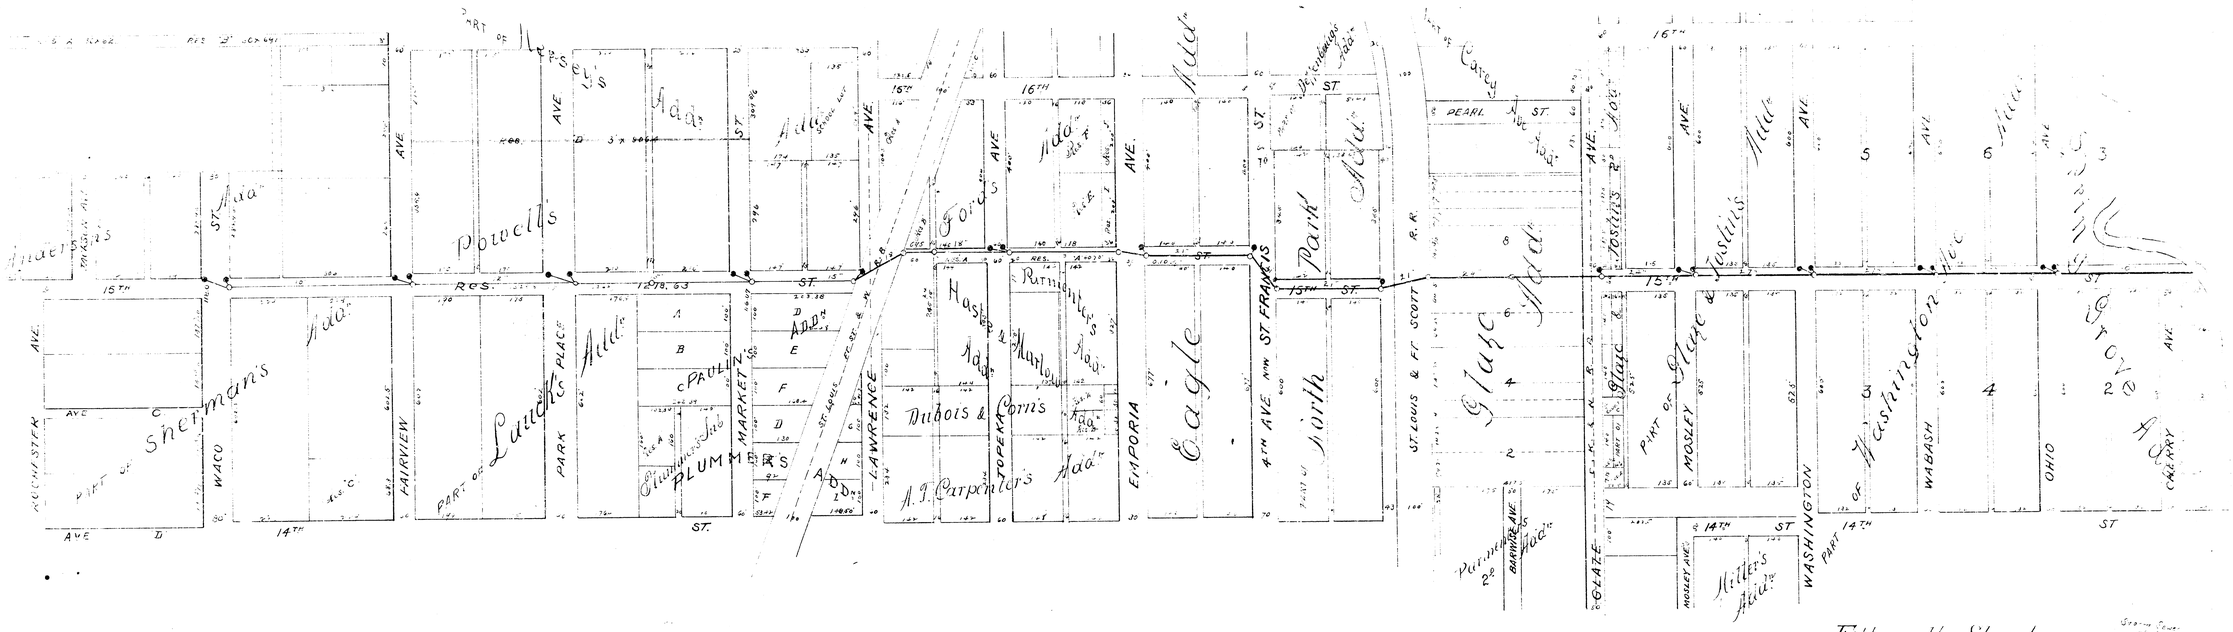
15TH
ST.
16TH
14TH
PEARL
ROCHESTER
WACO
FAIRVIEW
PARK PLACE
MARKET
LAWRENCE
TOPEKA
EMPORIA
4TH AVE
ST. LOUIS & FT SCOTT
GLAZE
MOSLEY
WASHINGTON
WABASH
OHIO
CHERRY
Sherman's
Powell's
Eagle
Glaze
Hastings
Fifteenth Street
Lateral

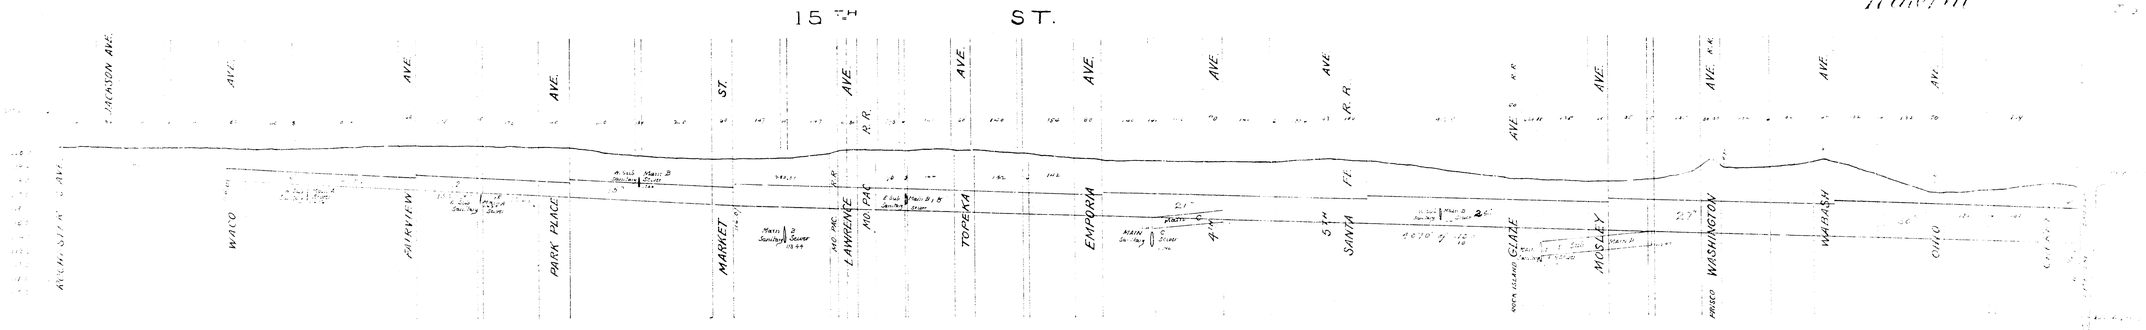
15TH ST.
JACKSON AVE.
WACO
FAIRVIEW
PARK PLACE
MARKET
LAWRENCE
TOPEKA
EMPORIA
SANTA FE
GLAZE
MOSLEY
WASHINGTON
WABASH
OHIO