Survey Young Bk 204-5
Plan Lines Books
Exc J. W.
Checked





































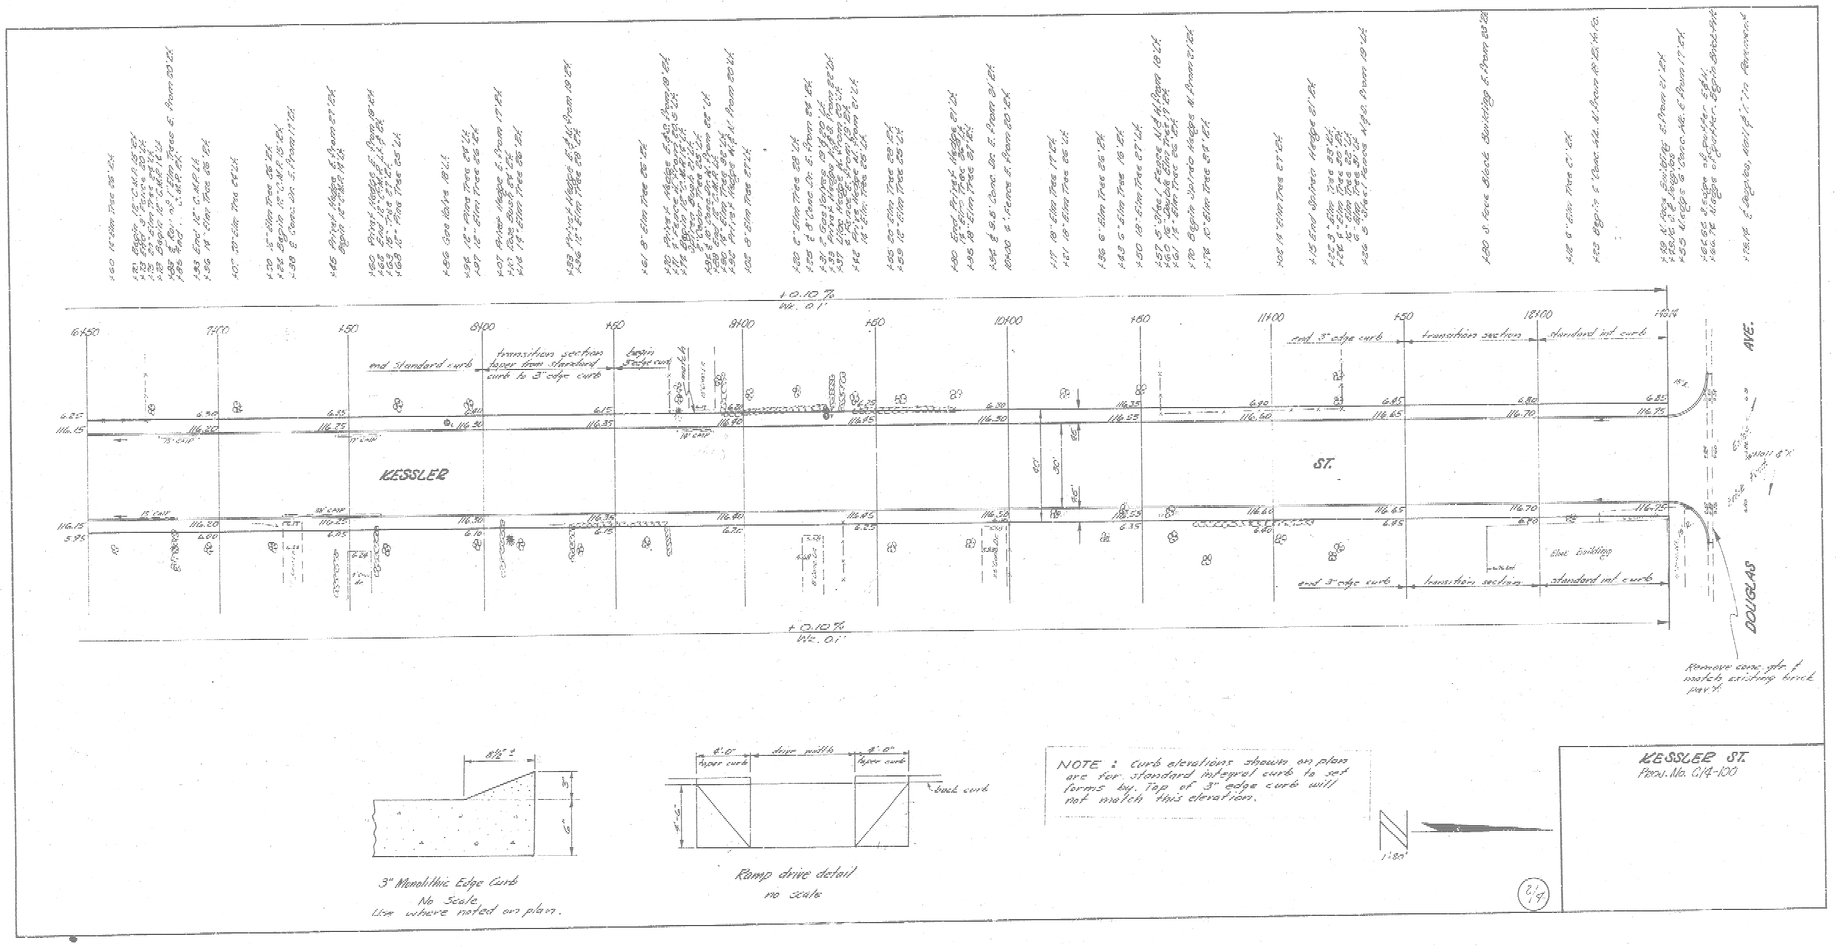

3" Monolithic Edge Curb
No Scale
Use where noted on plan.

Ramp drive detail
no scale

NOTE : Curb elevations shown on plan are for standard integral curb to set forms by. Top of 3" edge curb will not match this elevation.

KESSLER ST.
Proj. No. C14-100

C14