

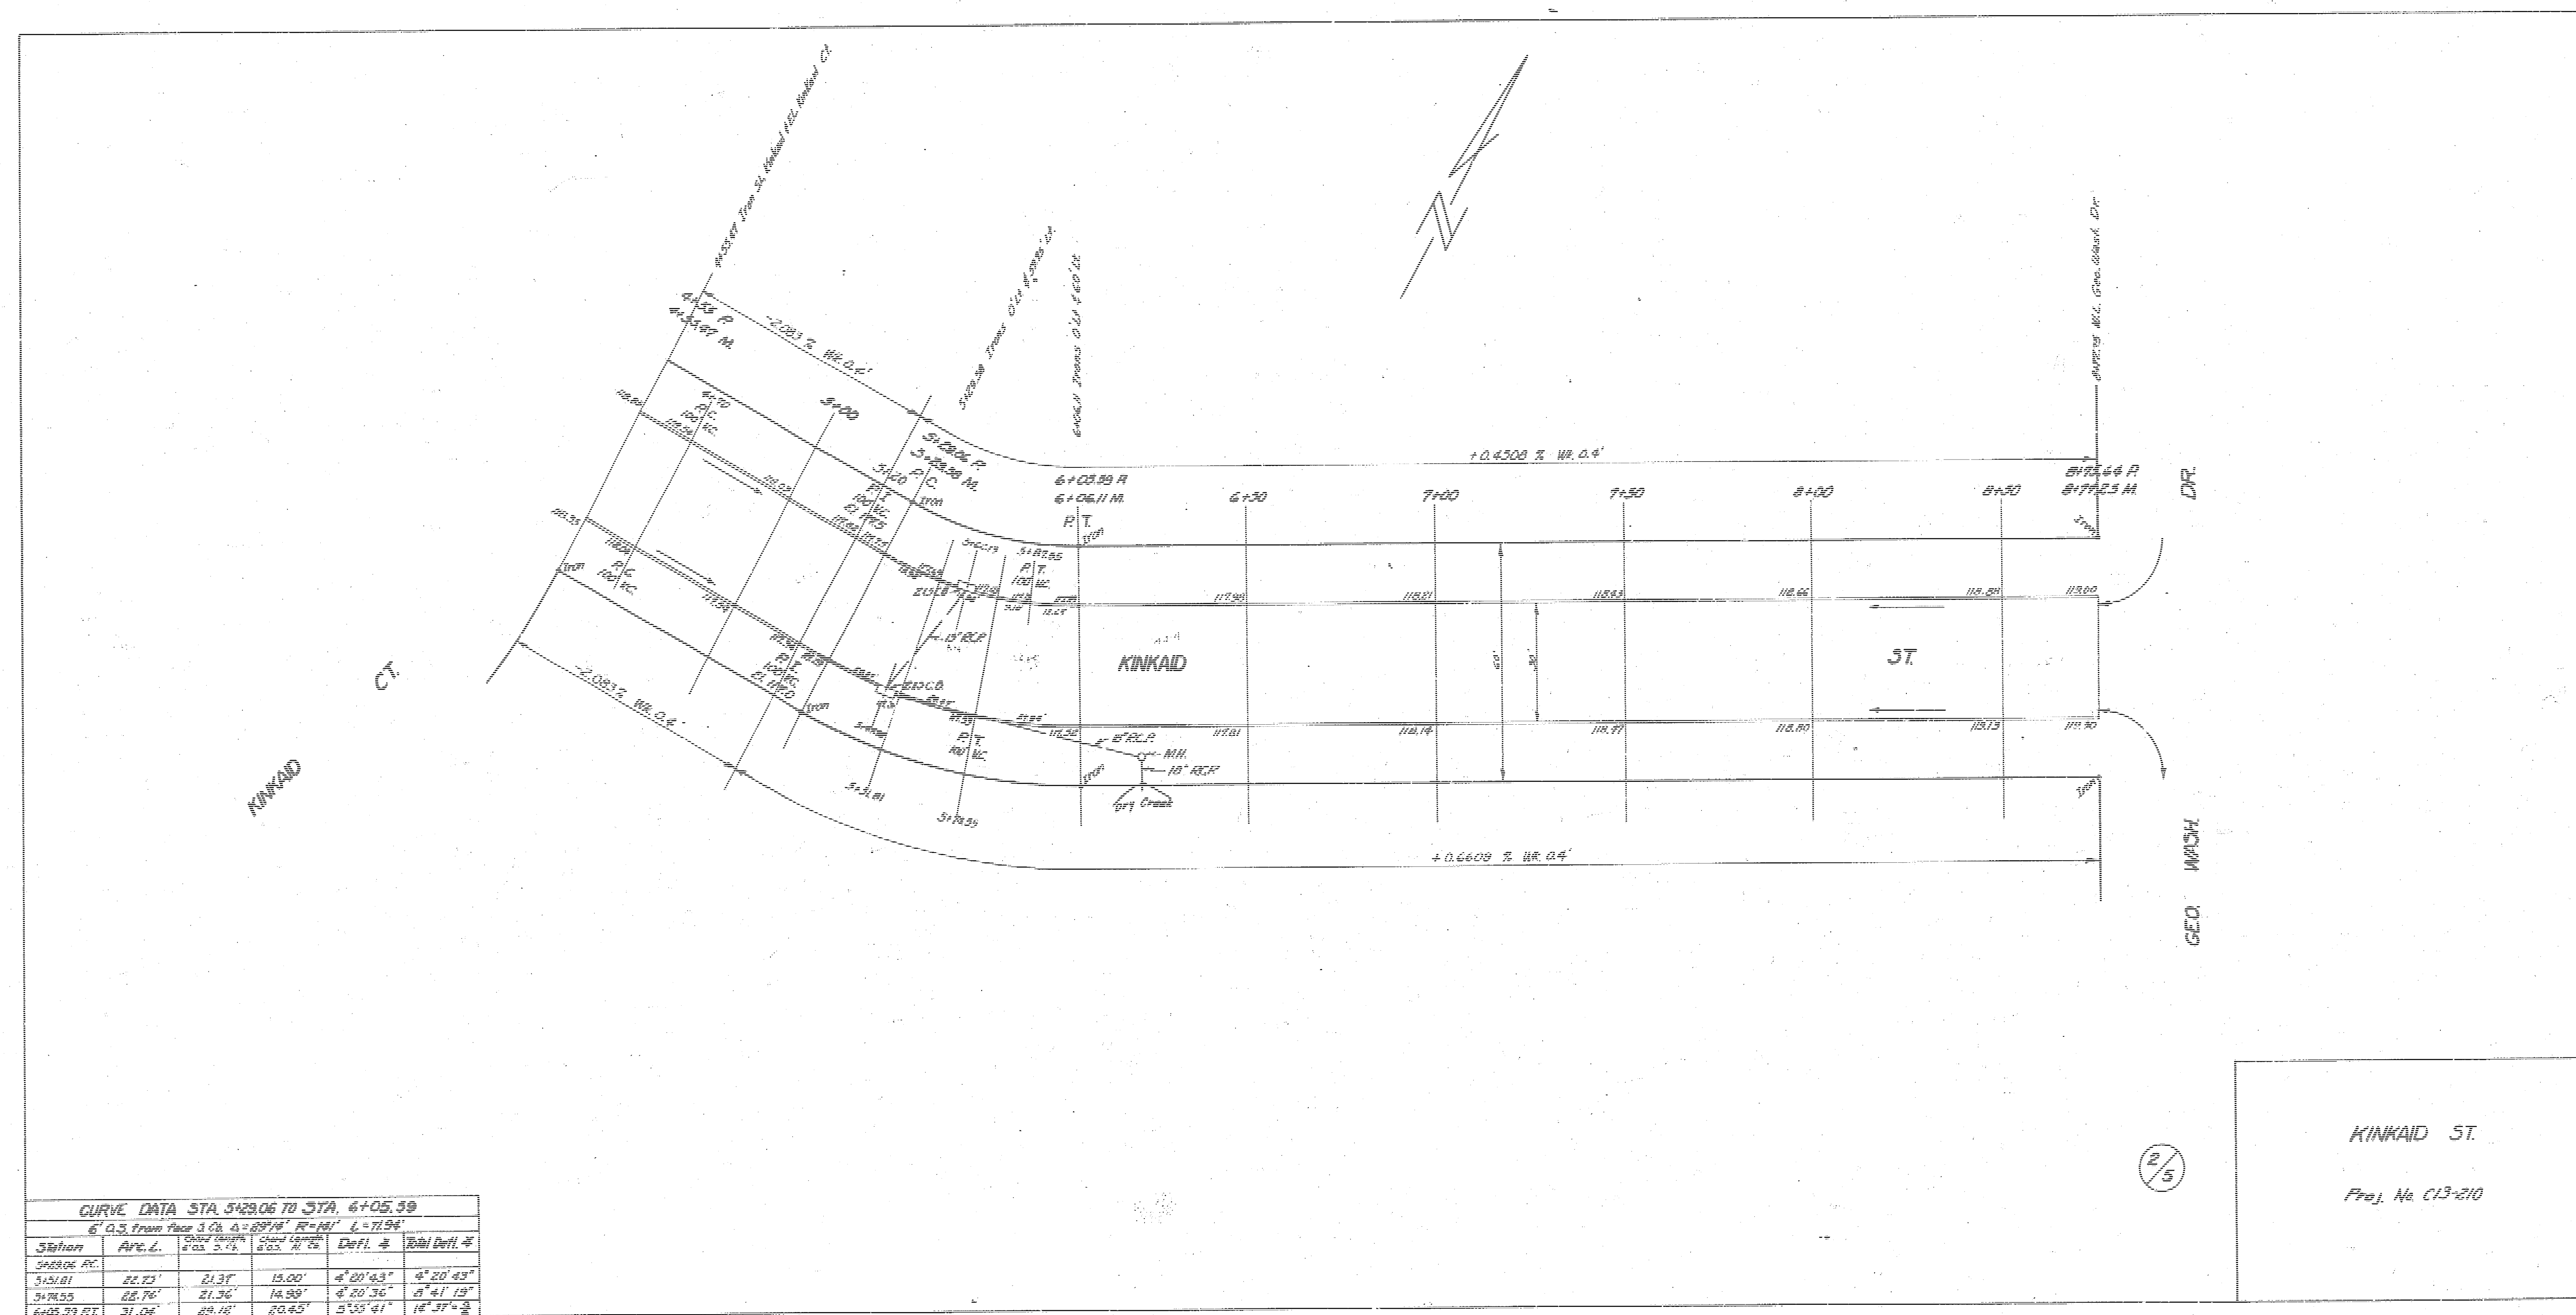


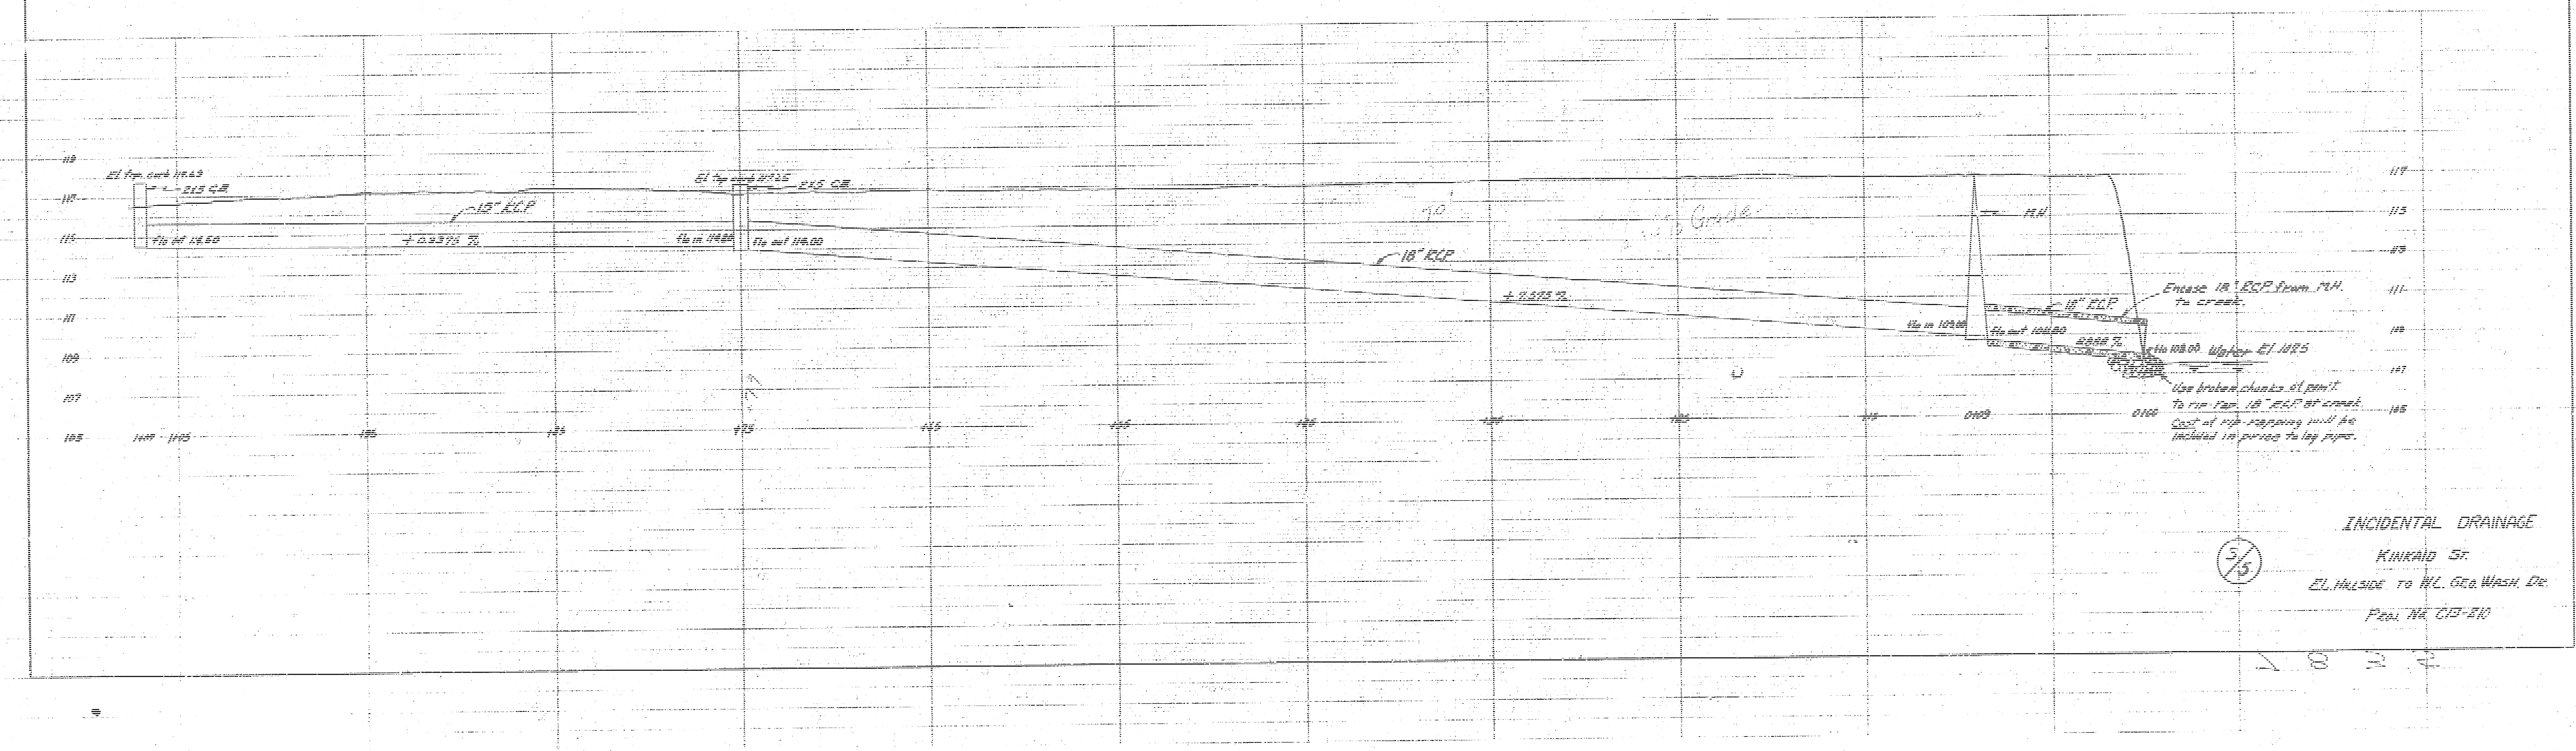

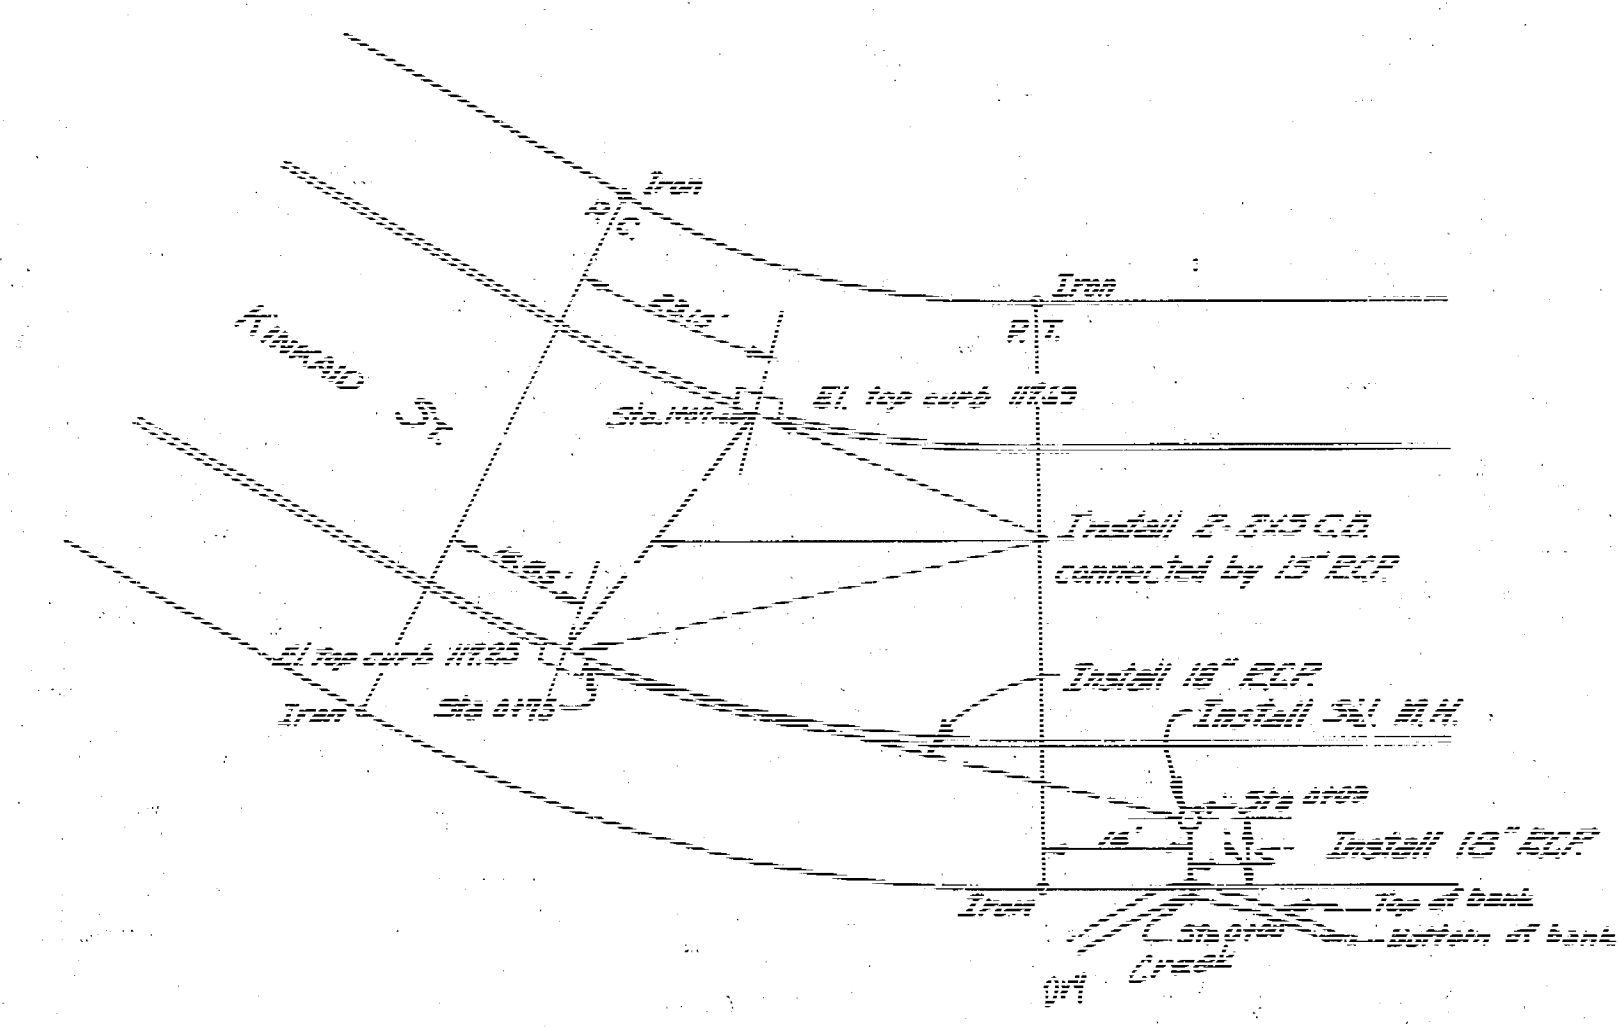

INCIDENTAL DRAINAGE
 Kinkaid St.
 EL. HALSIDe TO W.L. GEA. WASH. DR.
 PROJ. NR. 013-2K

5/5