B. M. 144.36 N.W. cor. Conc. Po. house N.E. cor. Dellrose & Kinkaid.

Shaining from W. to E. on Line 7' S of N. Pr.

NOTICE TO FIELD ENGINEER:-
When adjusting Manhole to new grade shift top of Manhole so that the lid is either behind the curb or in the gutter, and not in the curb or flo Line.

SCALE 1"=20'

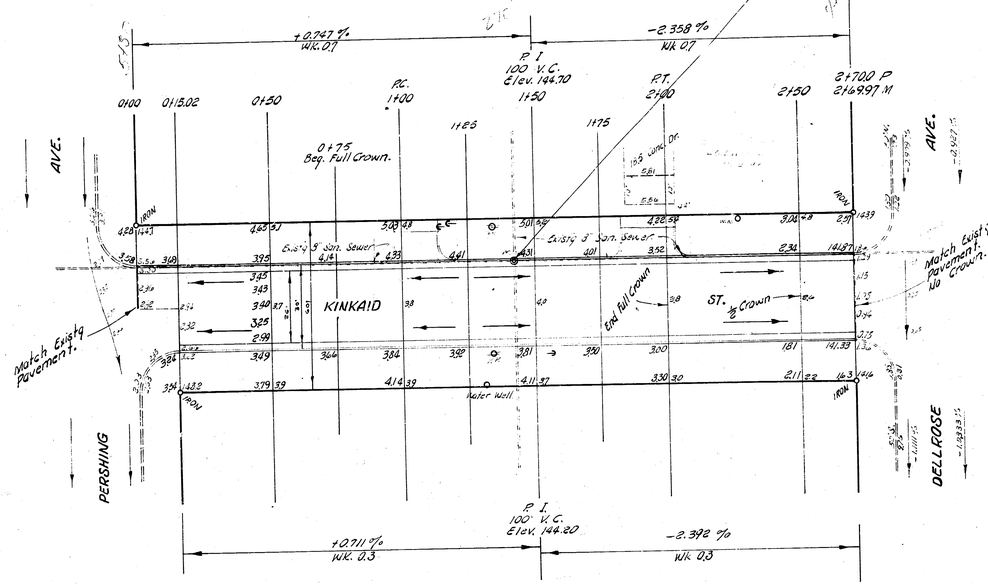

NOTICE TO CONTRACTOR & FIELD ENGINEER:
Back fill of sewer ditch to be checked for stability by Engineer after excavation and before setting forms! Same to be settled or compacted as ordered by Engineer.

B. E. SMITH
CITY ENGINEER
436
WICHITA
KANSAS
PROFESSIONAL ENGINEER

1/2

NELS H. TANDY
2012
REGISTERED
KANSAS
PROFESSIONAL ENGINEER

KINKAID ST.

EL PERSHING TO WL DELLROSE

26-2-30 A.C.

CITY OF WICHITA, KANSAS

B. E. SMITH CITY ENGINEER

March 1958 PROJ. NO. C17-12

Drawn
Traced
Checked