S-2

BM 103.28 "T" in Trey F. Hyd. SW Cor. Ide & Kinkaid
BM 101.56 SE Cor. Conc. Porch Hos. #2309 Pattie

BLAKE STREET

0+00 0+60 1+00 1+50 2+00 2+50 3+00 3+33 3+65 4+00 4+41.45

+0.2197%

LAURA AVENUE

+0.2628%

SL King Michaelsen 2nd Add'n

LAURA AVENUE
SL Blake to SL King Michaelsen 2nd
30 Conc. & Cb.
City of Wichita Kans.
L.K. White City Engineer
May, 1951 Proj No. C11-50

L. K. WHITE LICENSED KANSAS PROFESSIONAL ENGINEER 55

B.M. 99.66 Top Iron R.L. Laura S.L. Blake East.
~~B.M. 101.56 S.W. Cor. Comp. Block~~
B.M. 101.67 W.L. N.W. Cor. Kirkaid & Laura No 1st 2188

N

KIRKAID

+0.193%
W.L. 0.4'

| | | |

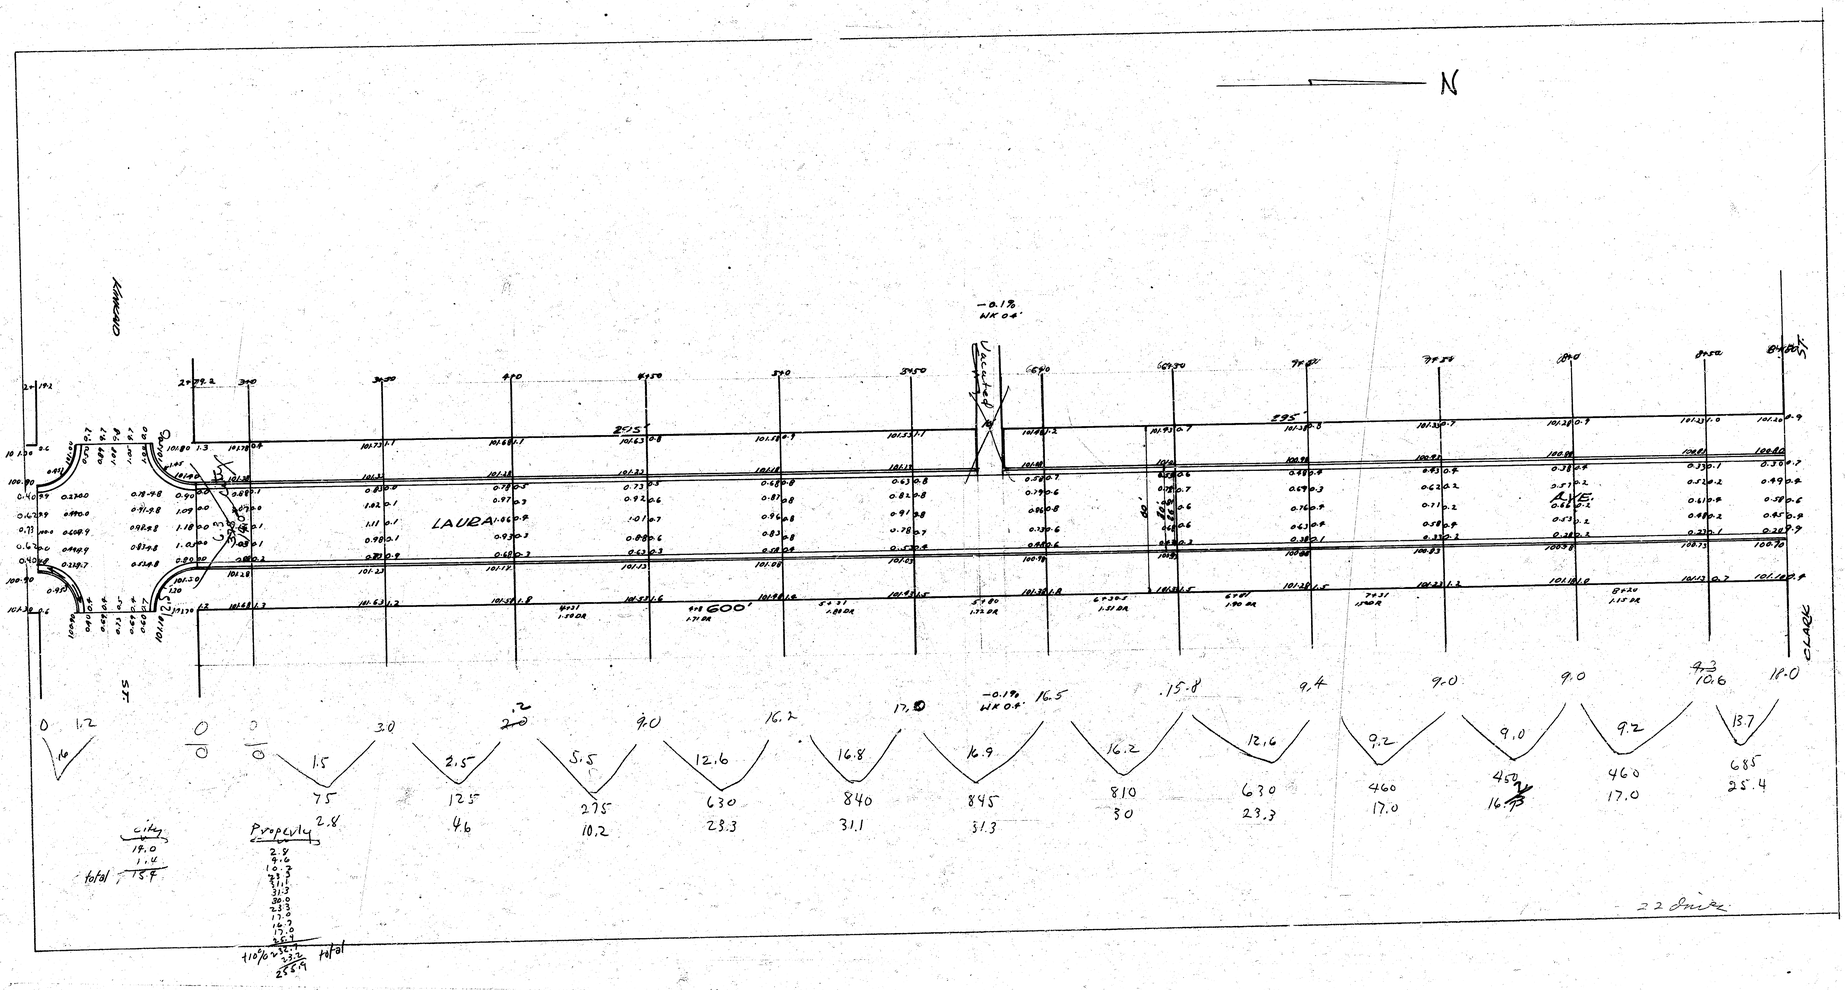
N
KENMORE
LAURA
RYE
CLARK
ST
-0.1%
NK 04'
-0.1%
WK 0.6'
600'
Proposed
City
Total
Proposed
Total
22 Drains

B.M. 1032.0 S.W. Corn Conc. porch slab House. SE. Cor. Lawn & Louvre

Prop Bcw	City Bcw
50.4	20.3
40.7	4.8
37.2	5.2
35.0	4.4
39.6	
31.5	34.7
4.7	4.8
59.2	68.2 cu yd
48.3	
53.3	
64.3	
24.8	
6.6	
4.3	
1462	
66.6 cu yds	

TOTALS

PROP	CITY
660.6	37.2
255.9	15.9
916.5	53.5

N

CLARK

LEVY

AVE.

LAURA

ST.

-0.1% WA 0.9

DO NOT PAVE INT. BUILD CONCRETE 3' WIDE ON WEST SIDE ONLY

INSTALL EXIST. C.B.

595'

595'

LAURA AVE.
SL. LEVY to SL. King Nicholson Add
26-2-30 AC.
WICHITA, KANSAS.
L.K. White City Engineer
1947

1/3